
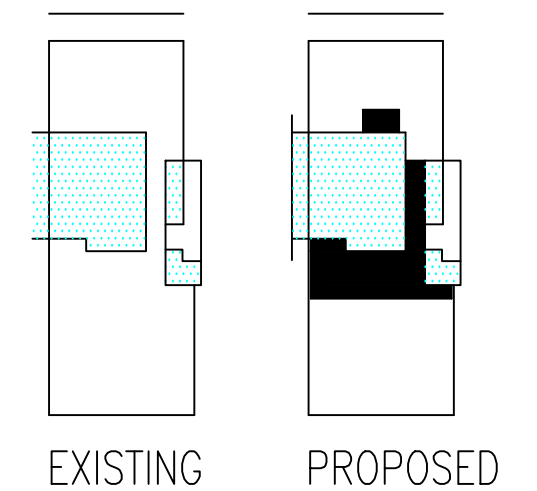
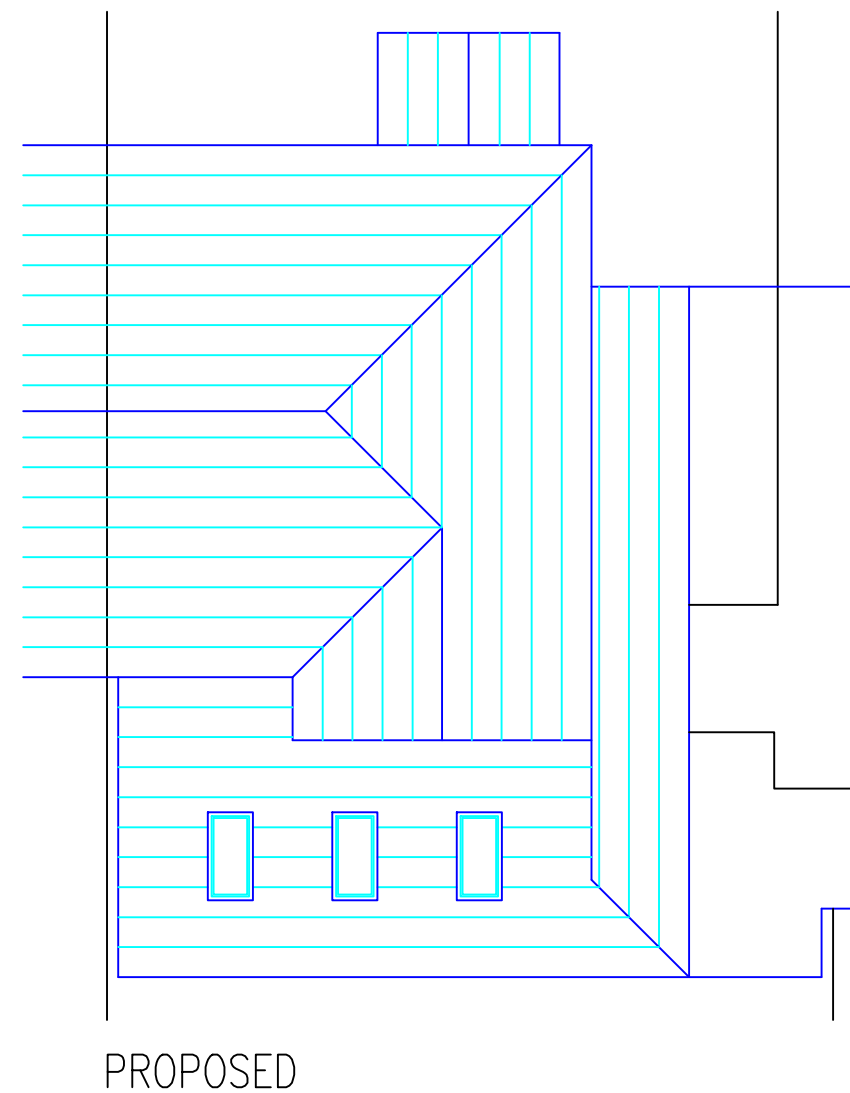
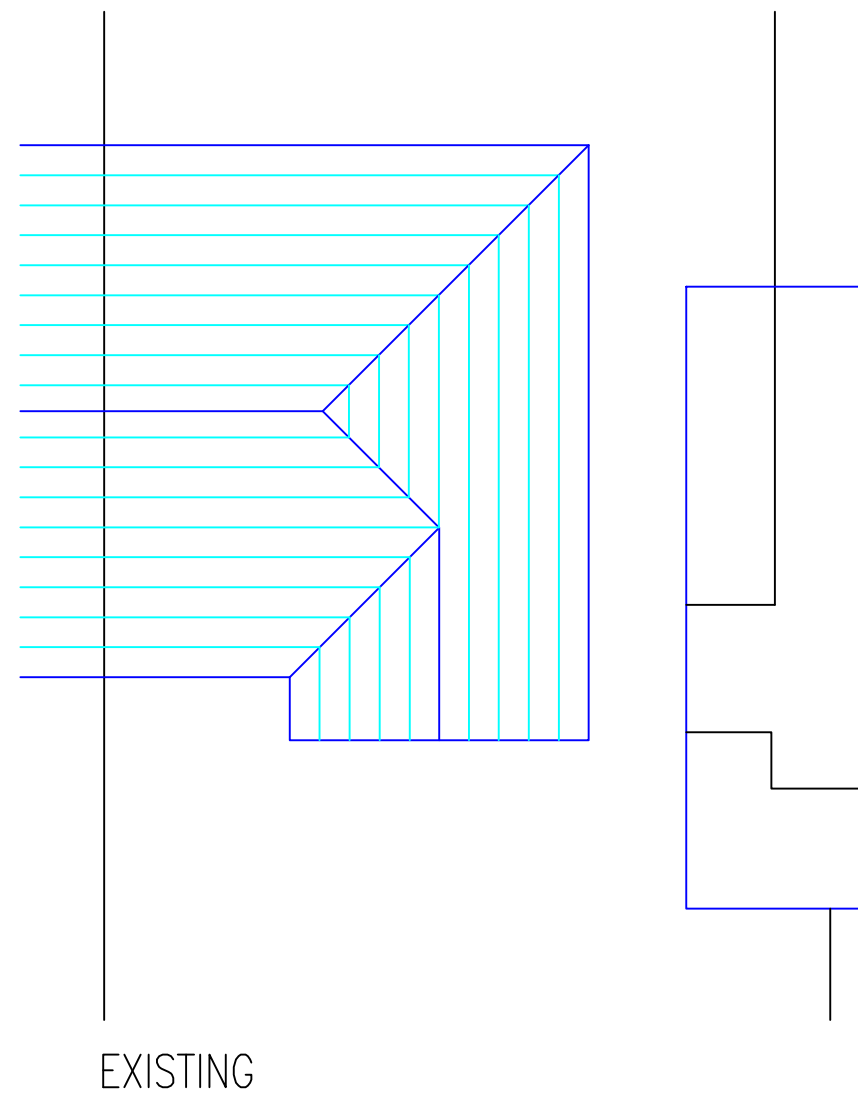
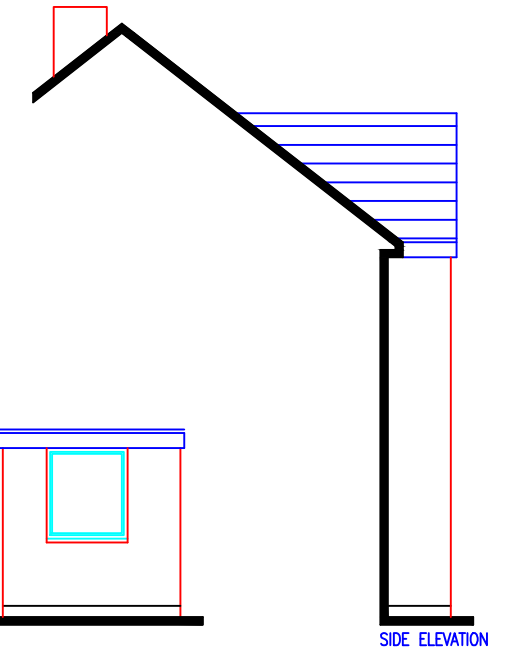
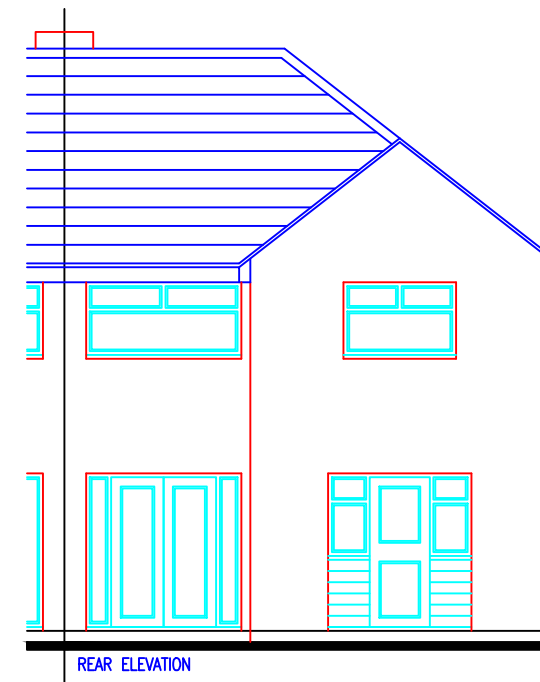
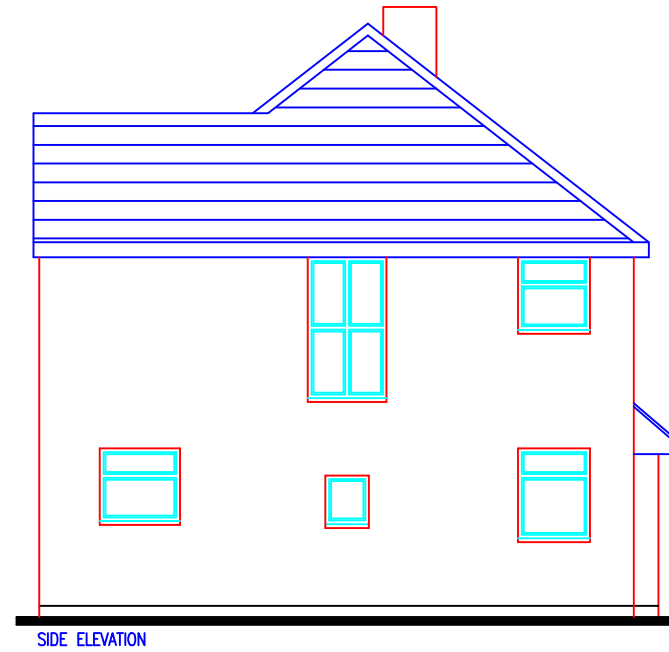


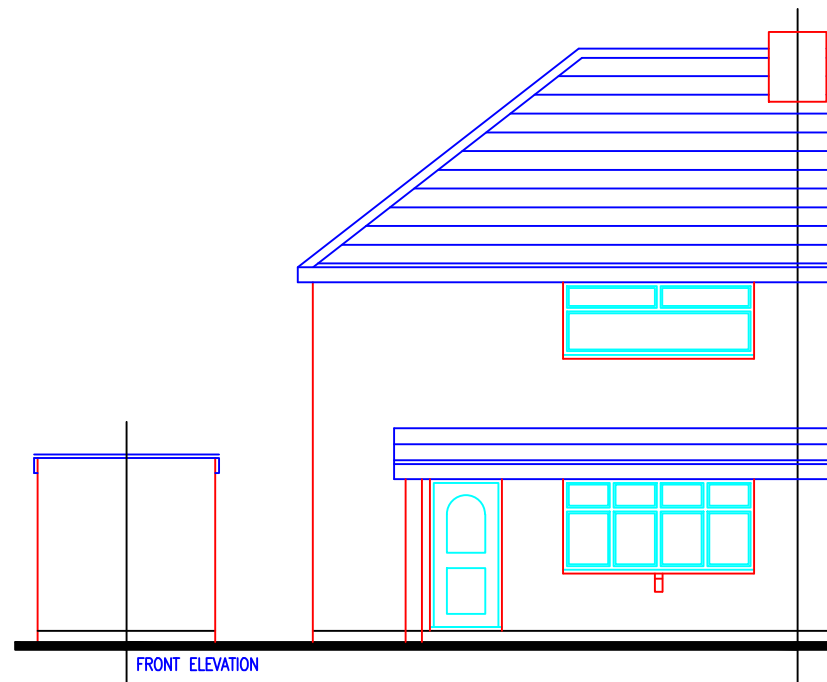

EXISTING / PROPOSED

Proposed domestic extension at :
 25 HAZEL AVENUE,
 WHISTON
 L35 2UN,
 tel : 07891 860607
 stephen_martin85@hotmail.com
 Nov 2020 Scale 1:100/500 @ A3
 MR S MARTIN
 Drawing No : MTN/11.20/001