


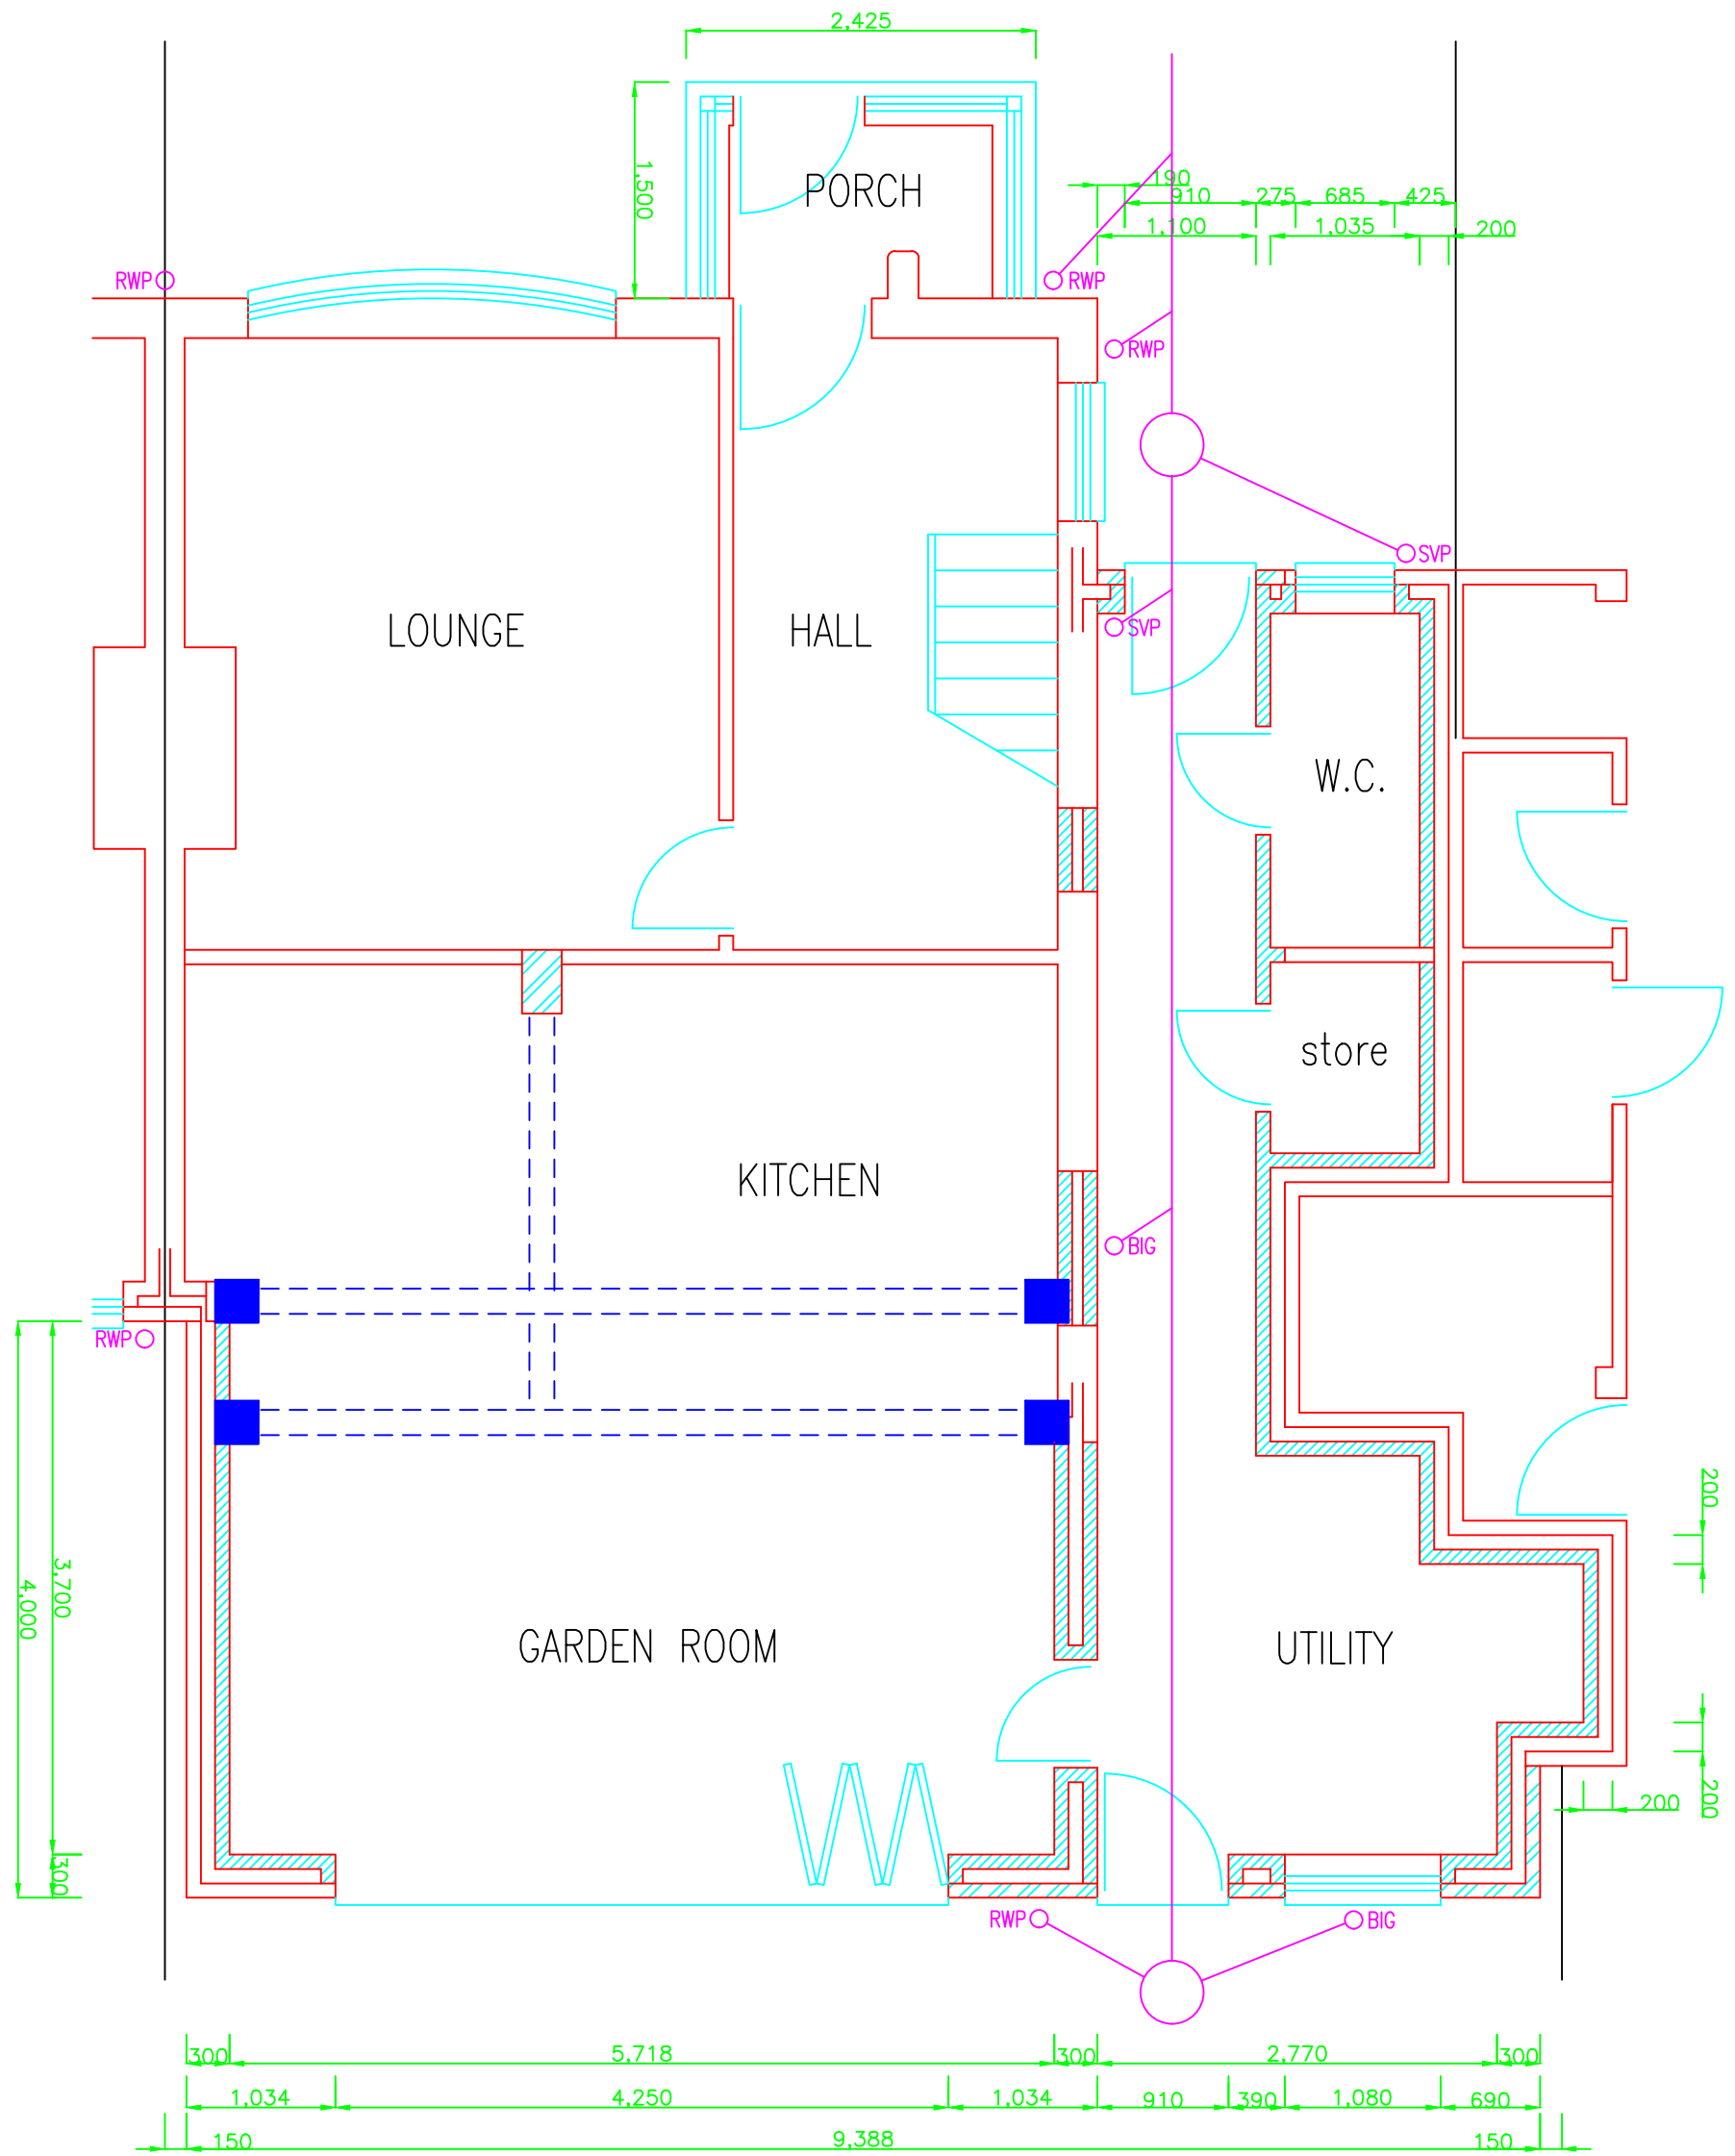

PROPOSED

Proposed domestic extension at :
25 HAZEL AVENUE,
WHISTON
L35 2UN,
tel : 07891 860607
stephen_martin85@hotmail.com
November 2020 Scale 1:50 @ A3
MR S MARTIN
Drawing No : MTN/11.20/011-A