



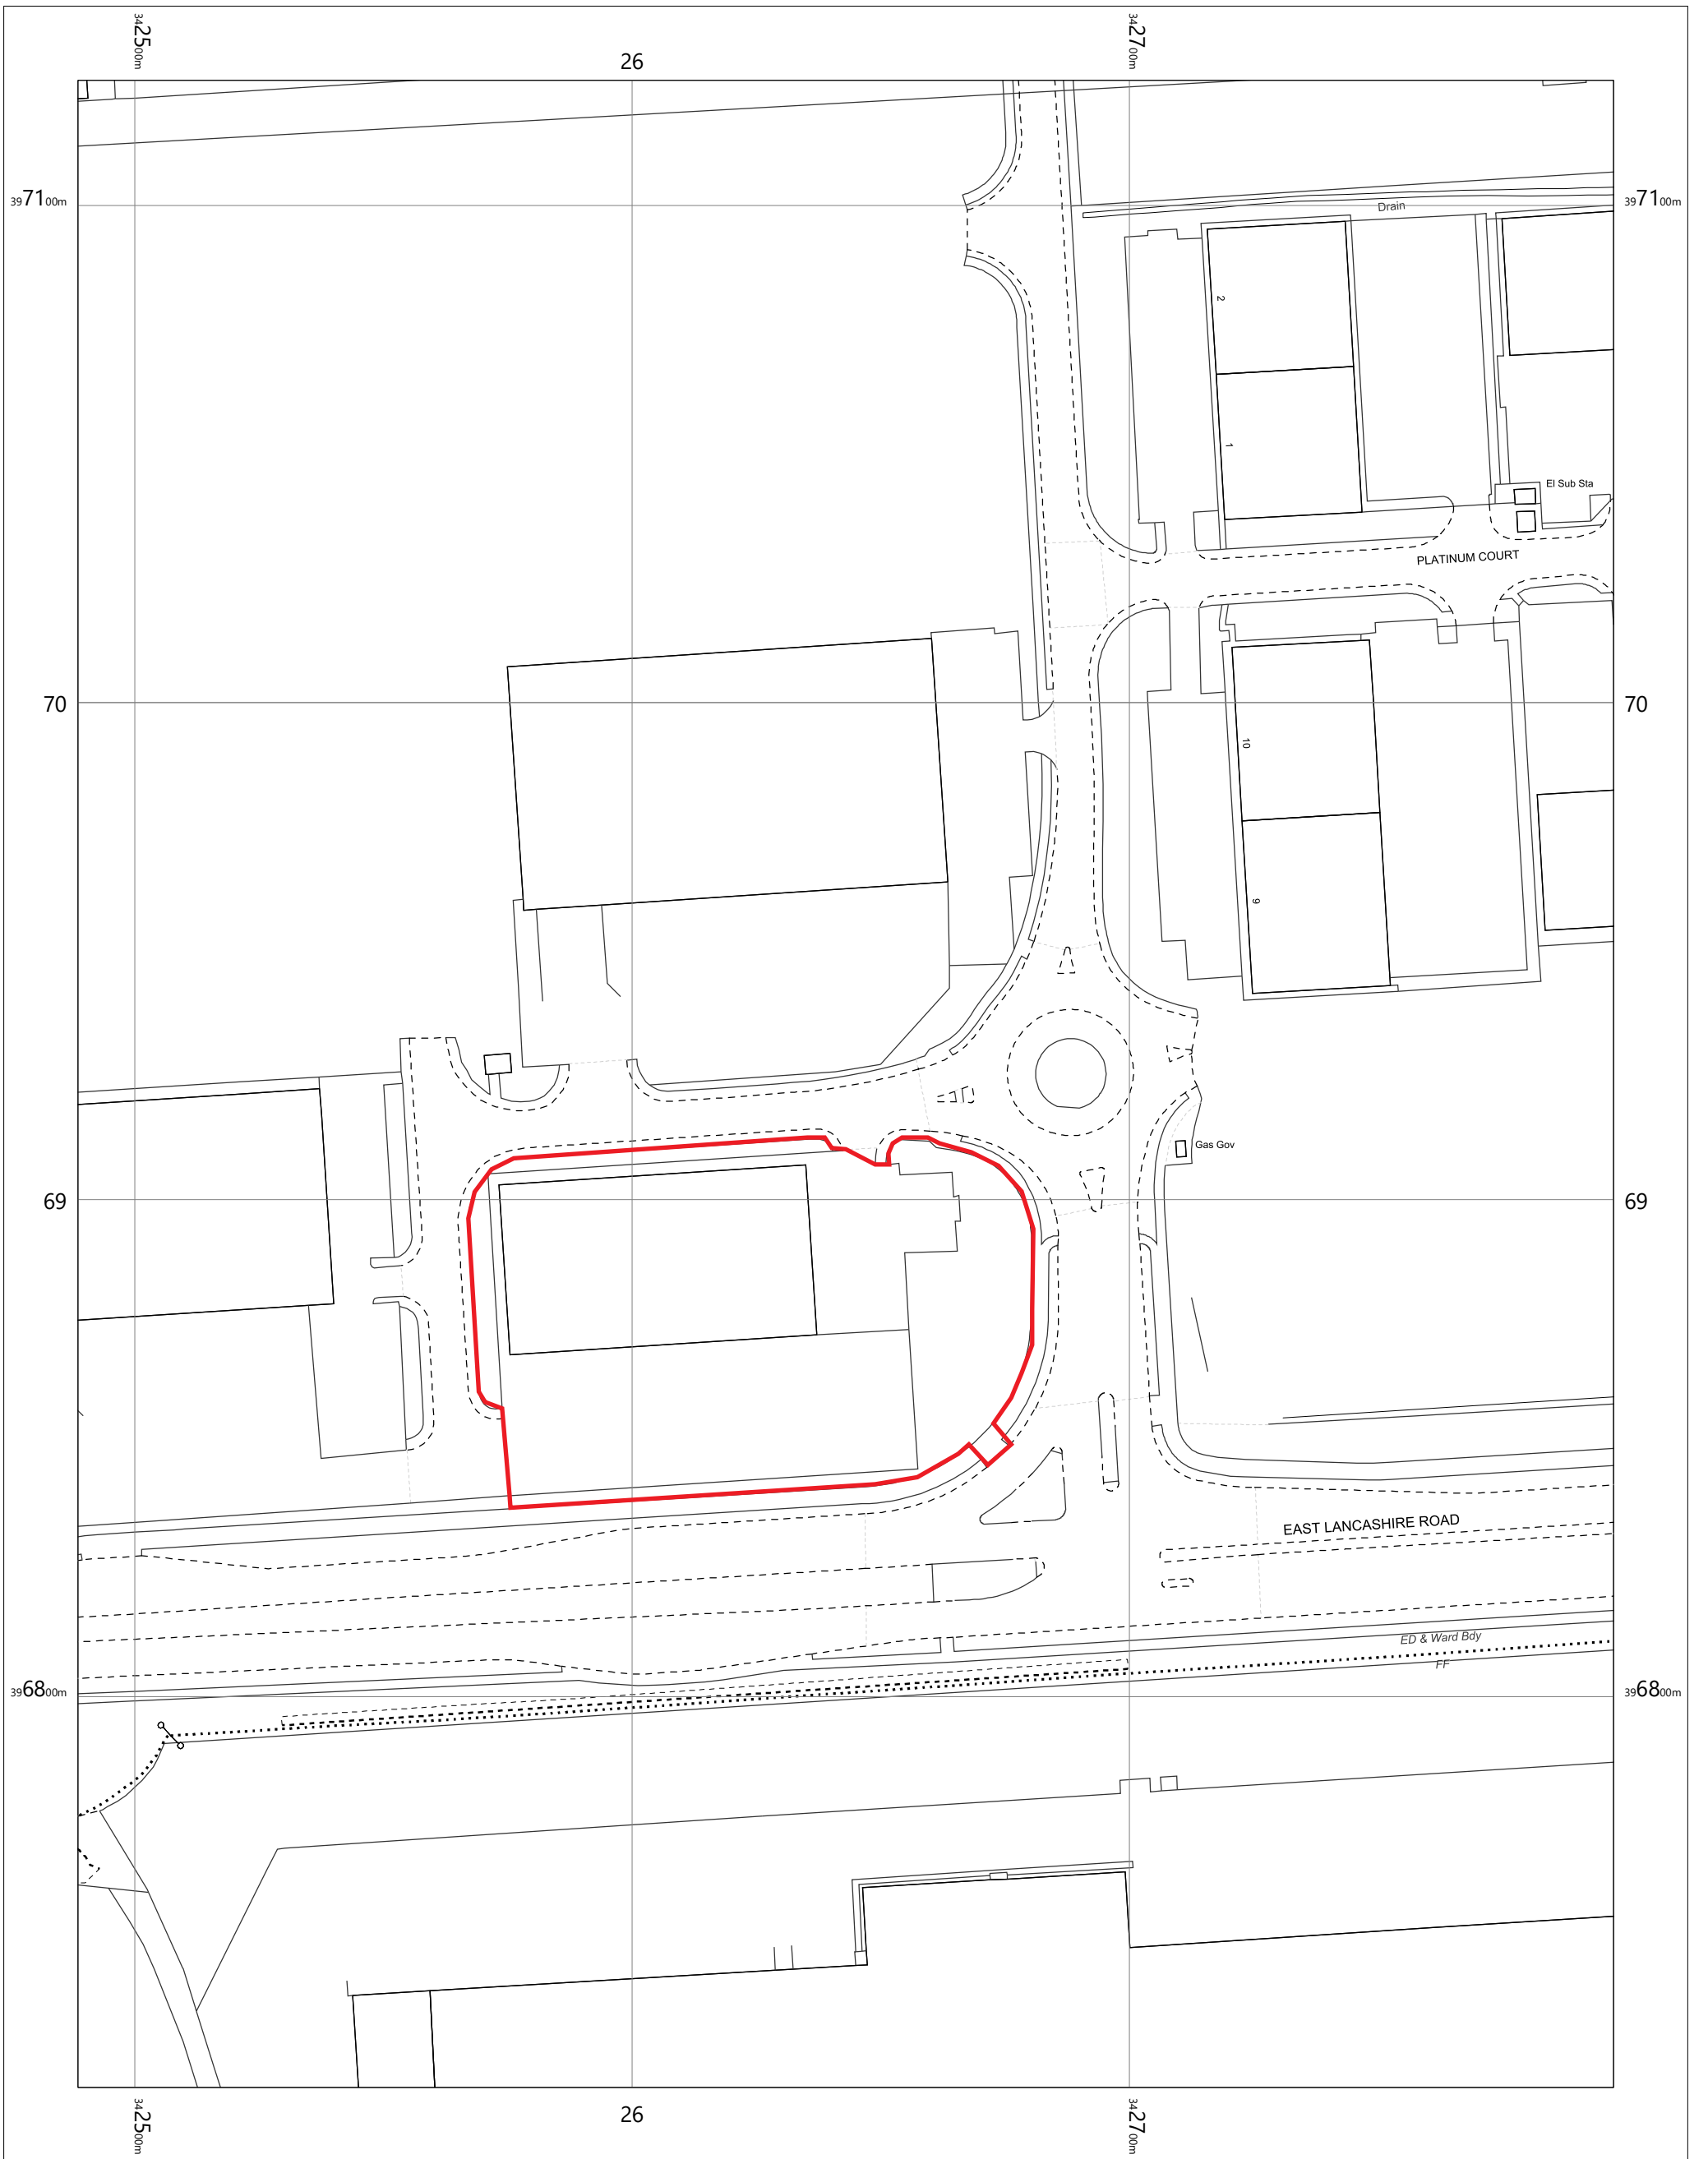

OS MasterMap 1250/2500/10000 scale
Wednesday, July 21, 2021, ID: BW1-00978339
maps.blackwell.co.uk

1:1250 scale print at A3, Centre: 342643 E, 396923 N

©Crown Copyright Ordnance Survey. Licence no. 100041041

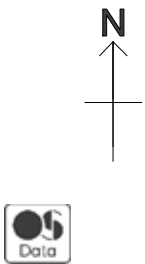

BLACKWELL'S
MAPPING SERVICES
PERSONAL & PROFESSIONAL MAPPING
www.blackwellmapping.co.uk

TEL: 0800 151 2612
maps@blackwell.co.uk