
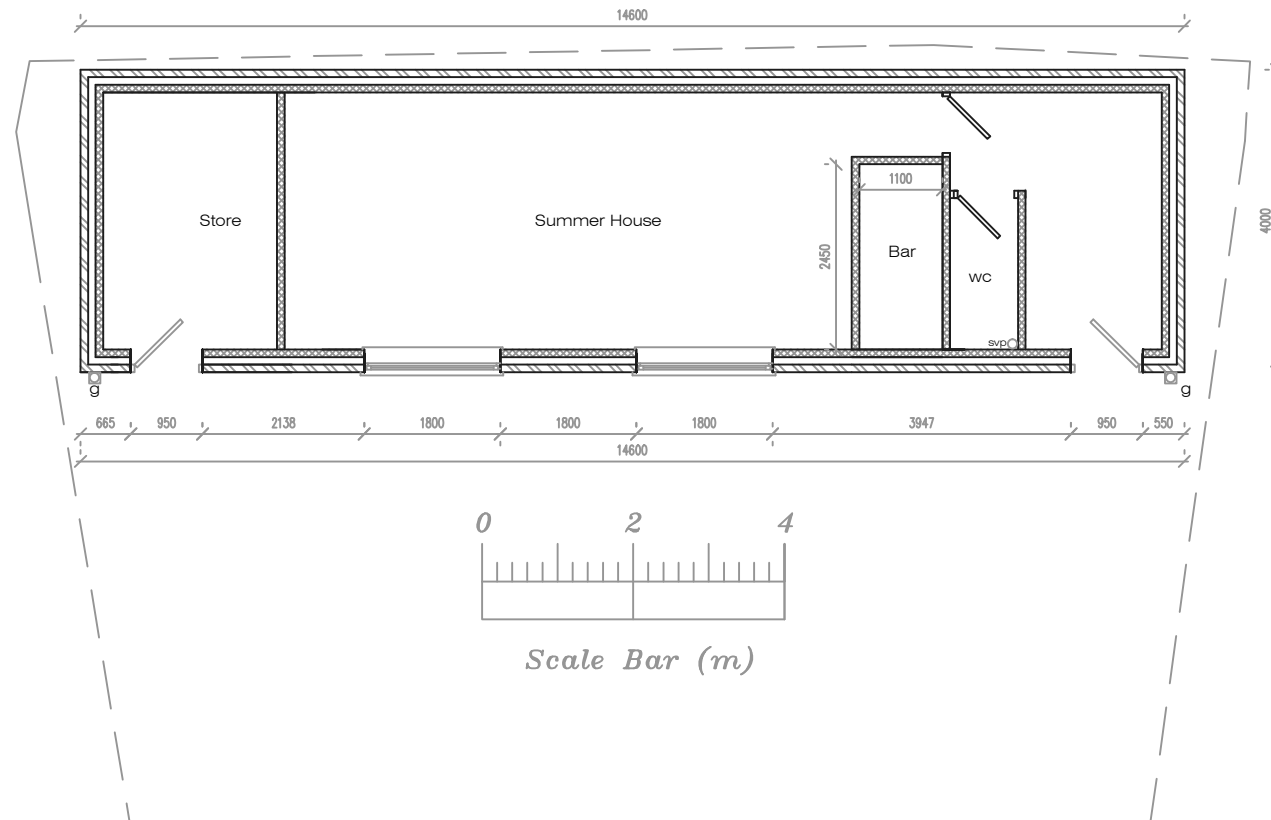
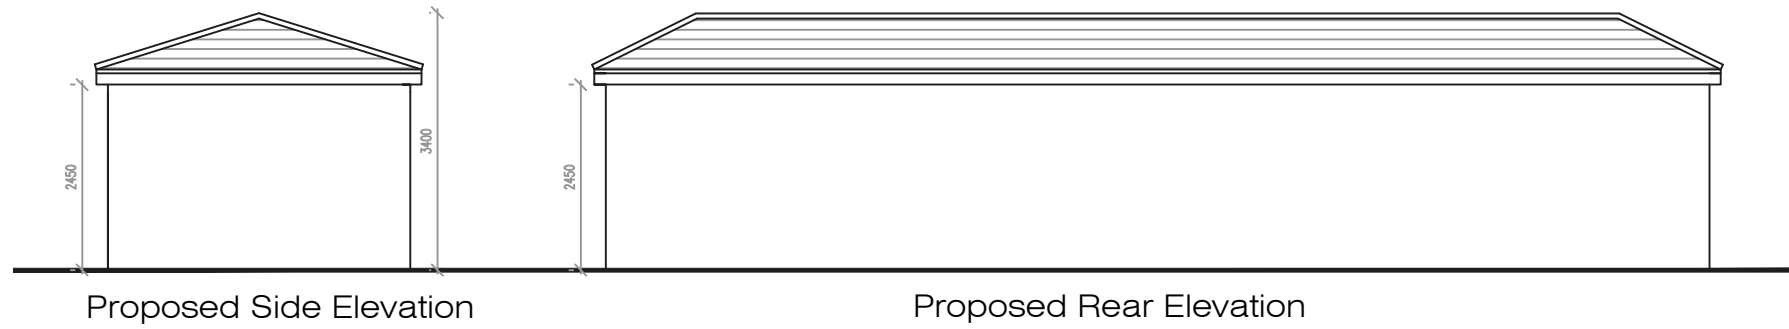
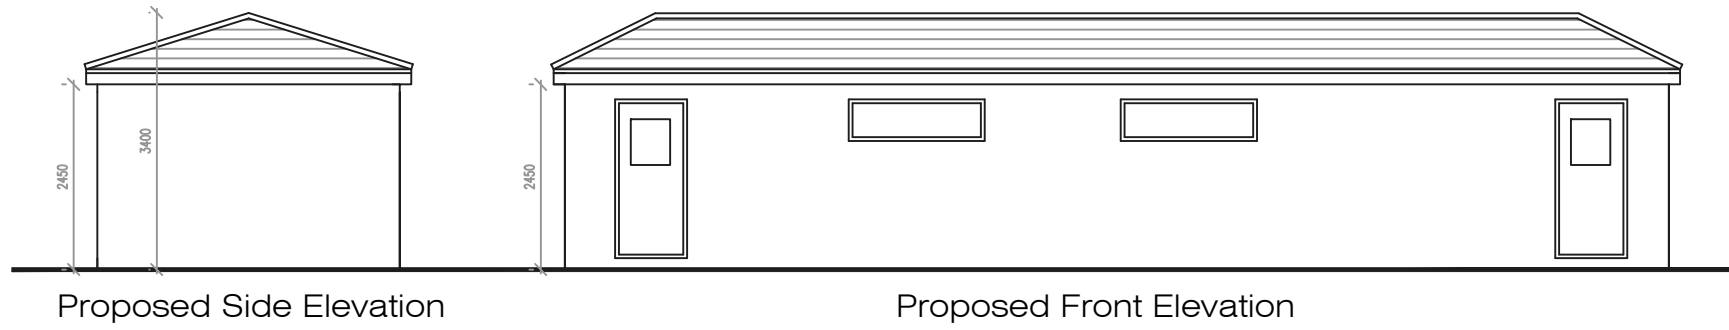


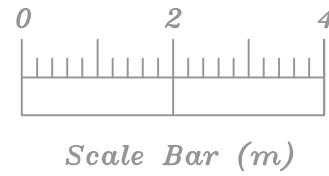

Address		
27 Blacklow Brow, L36		
Job Title		
Proposed summer house to rear of garden		
date	scale	Dwg No.
May '21	1:100 @ A3	002 Revision 08