

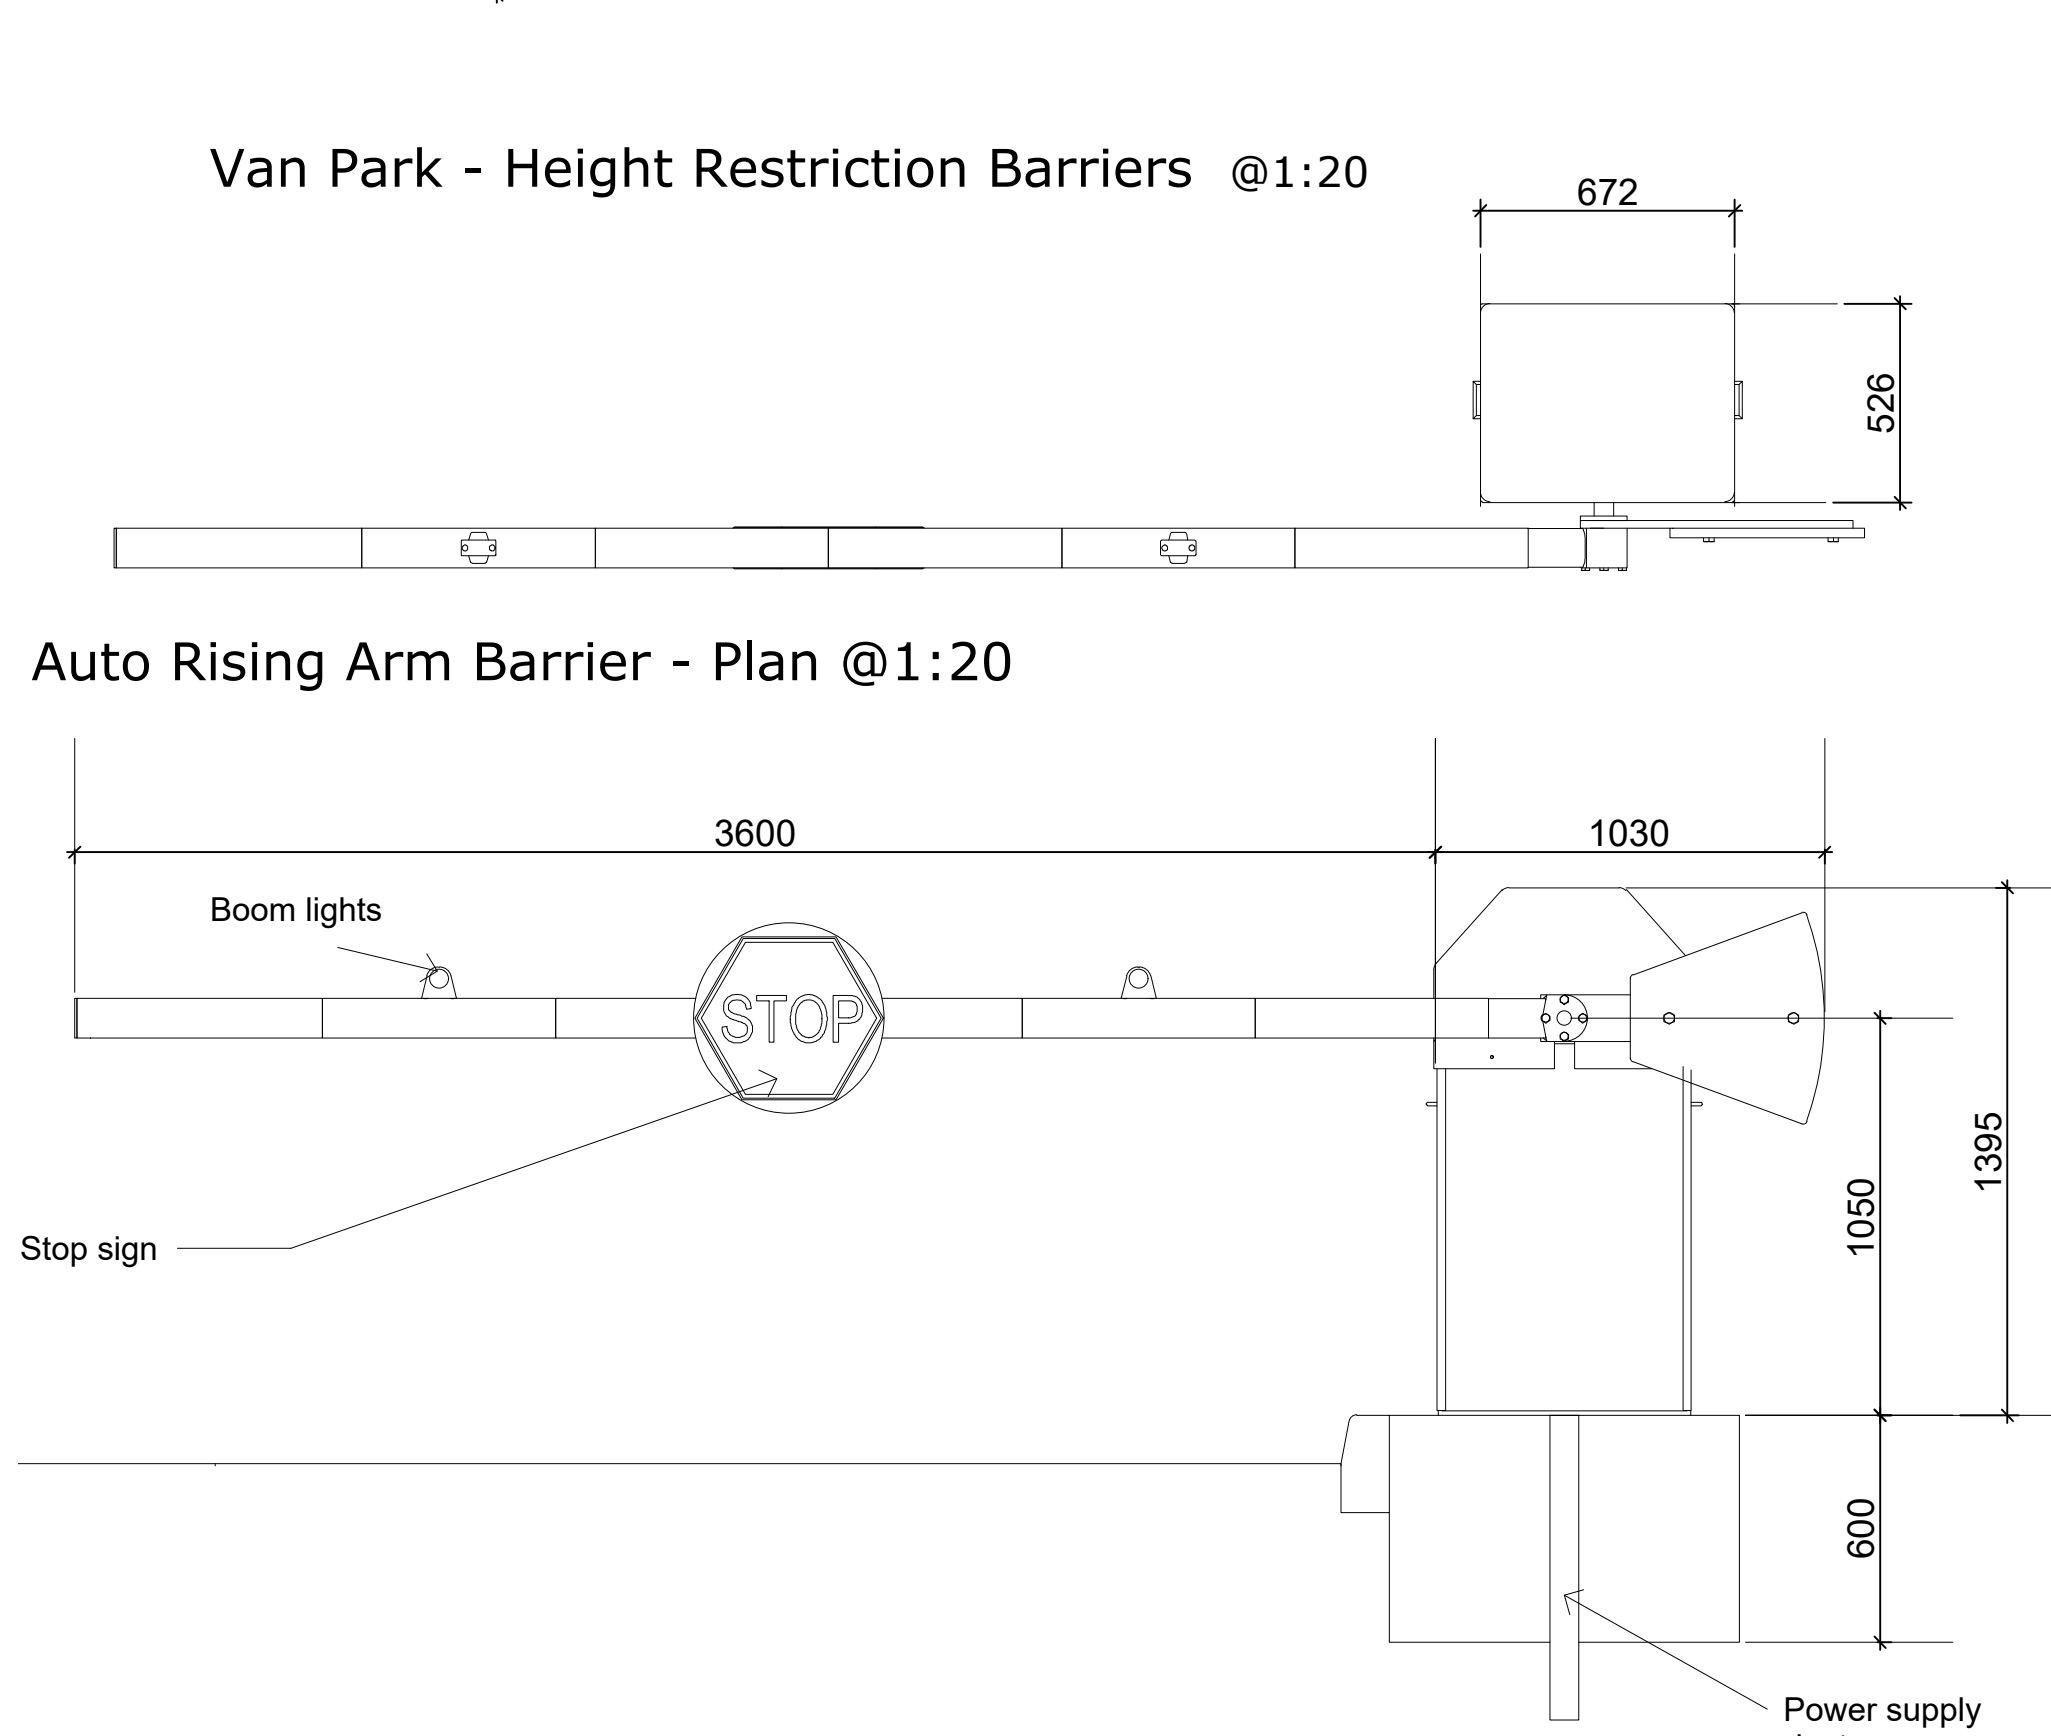
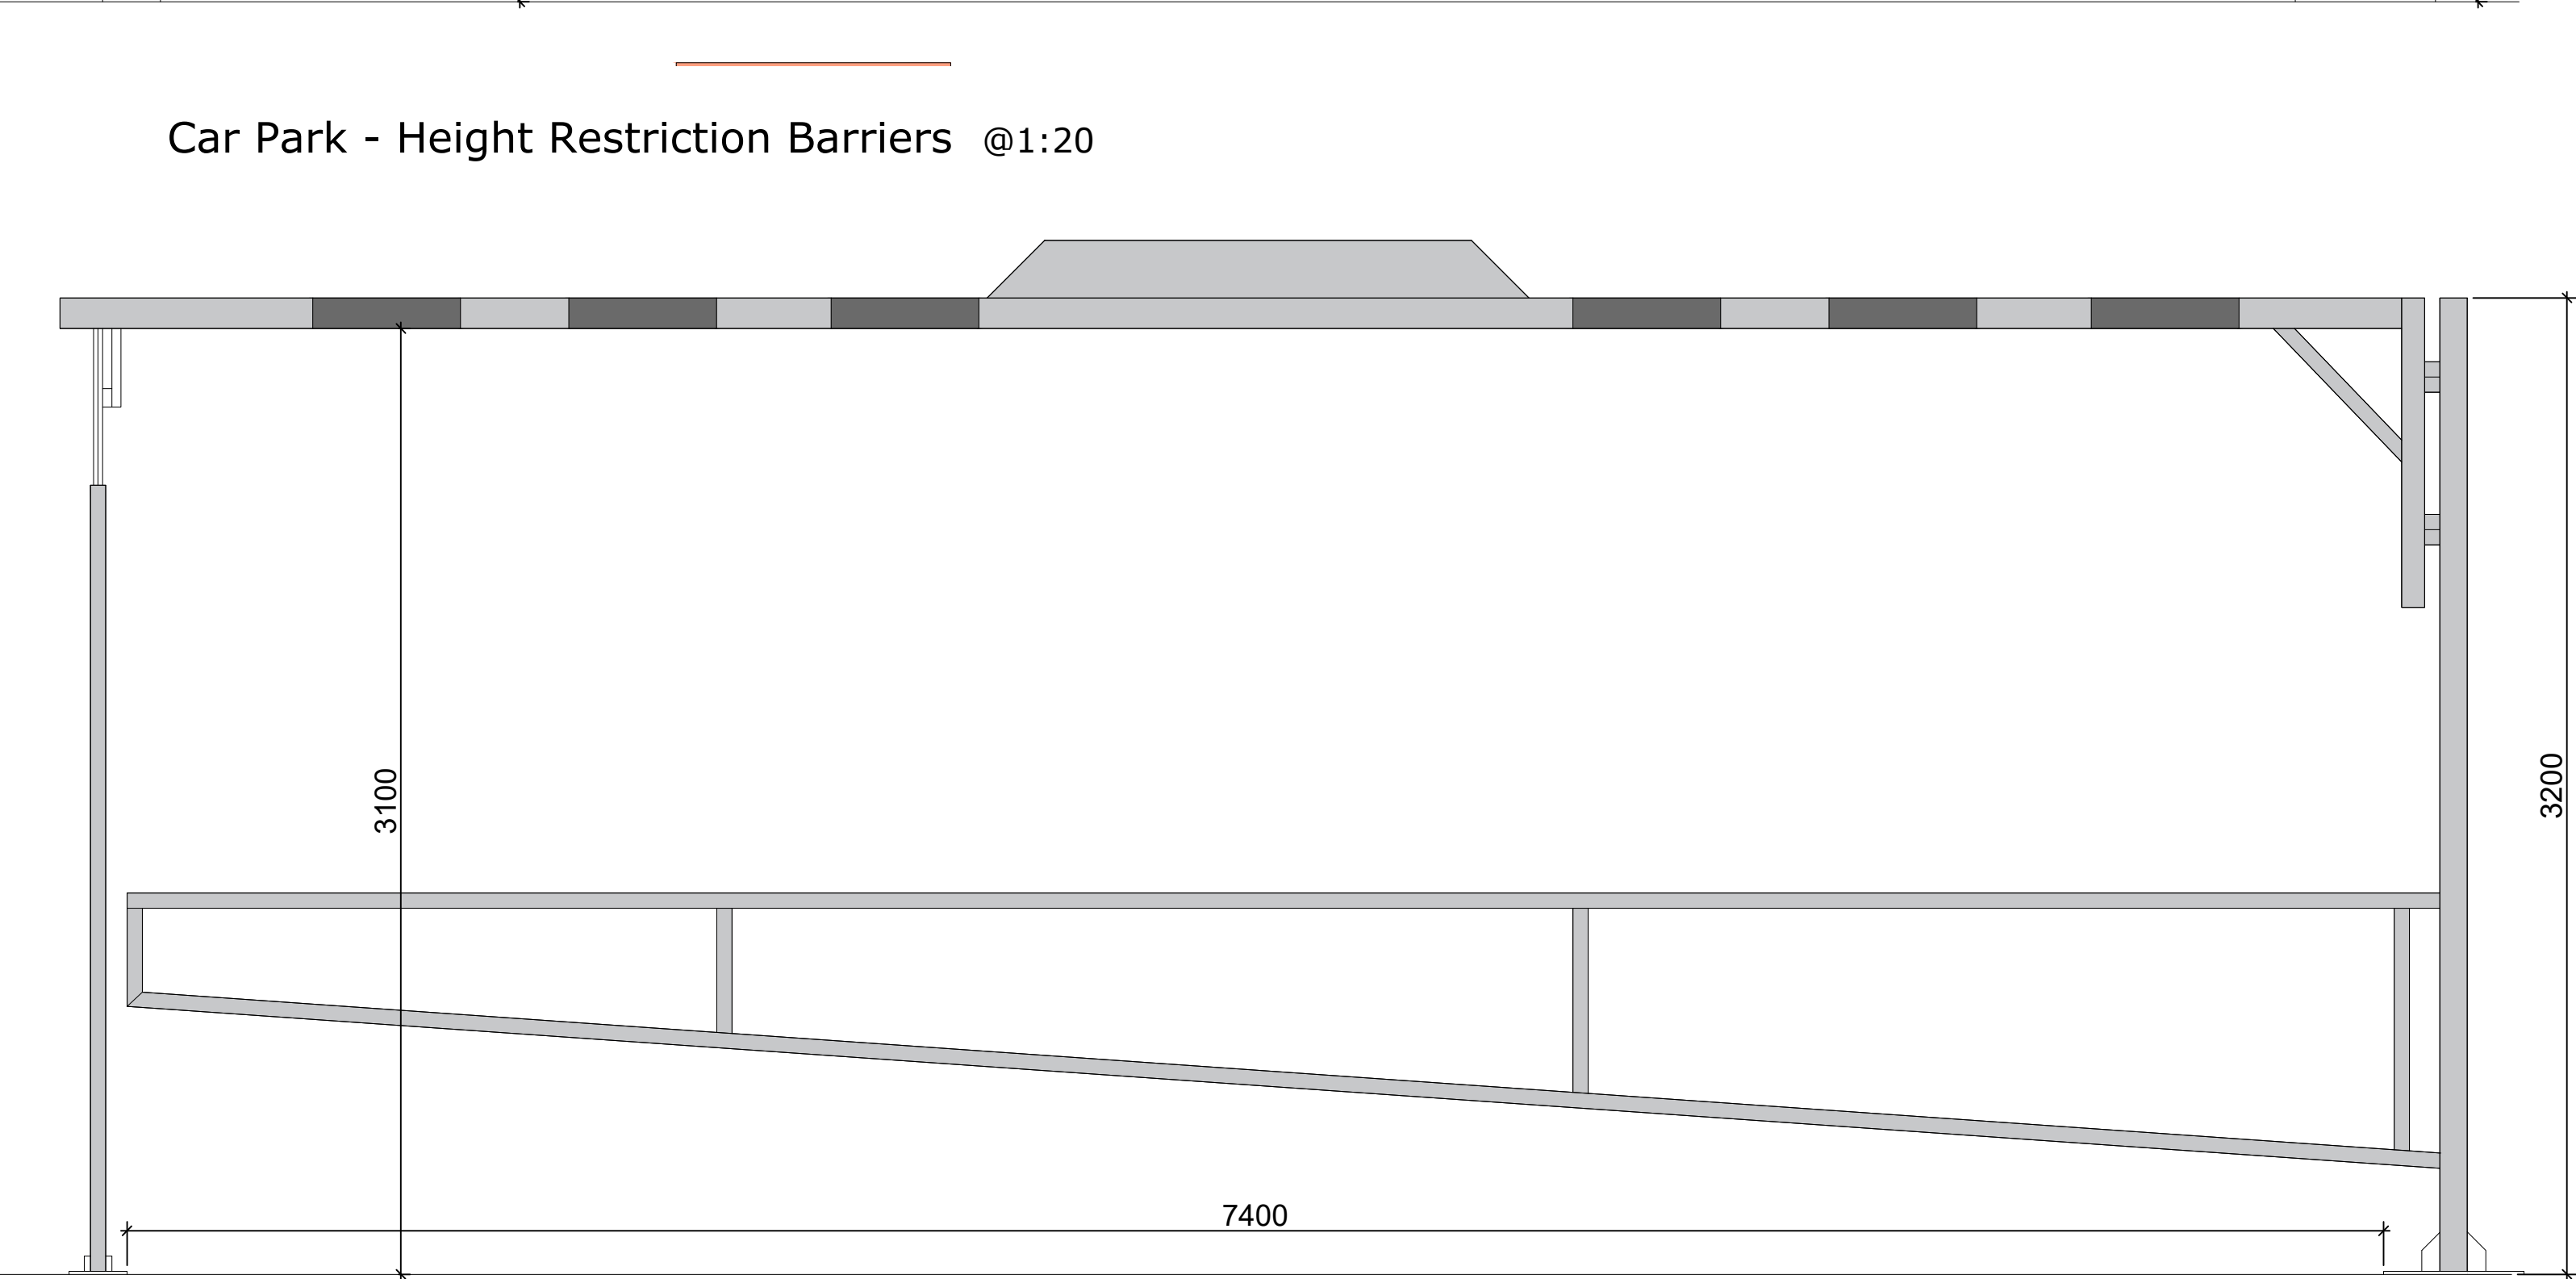
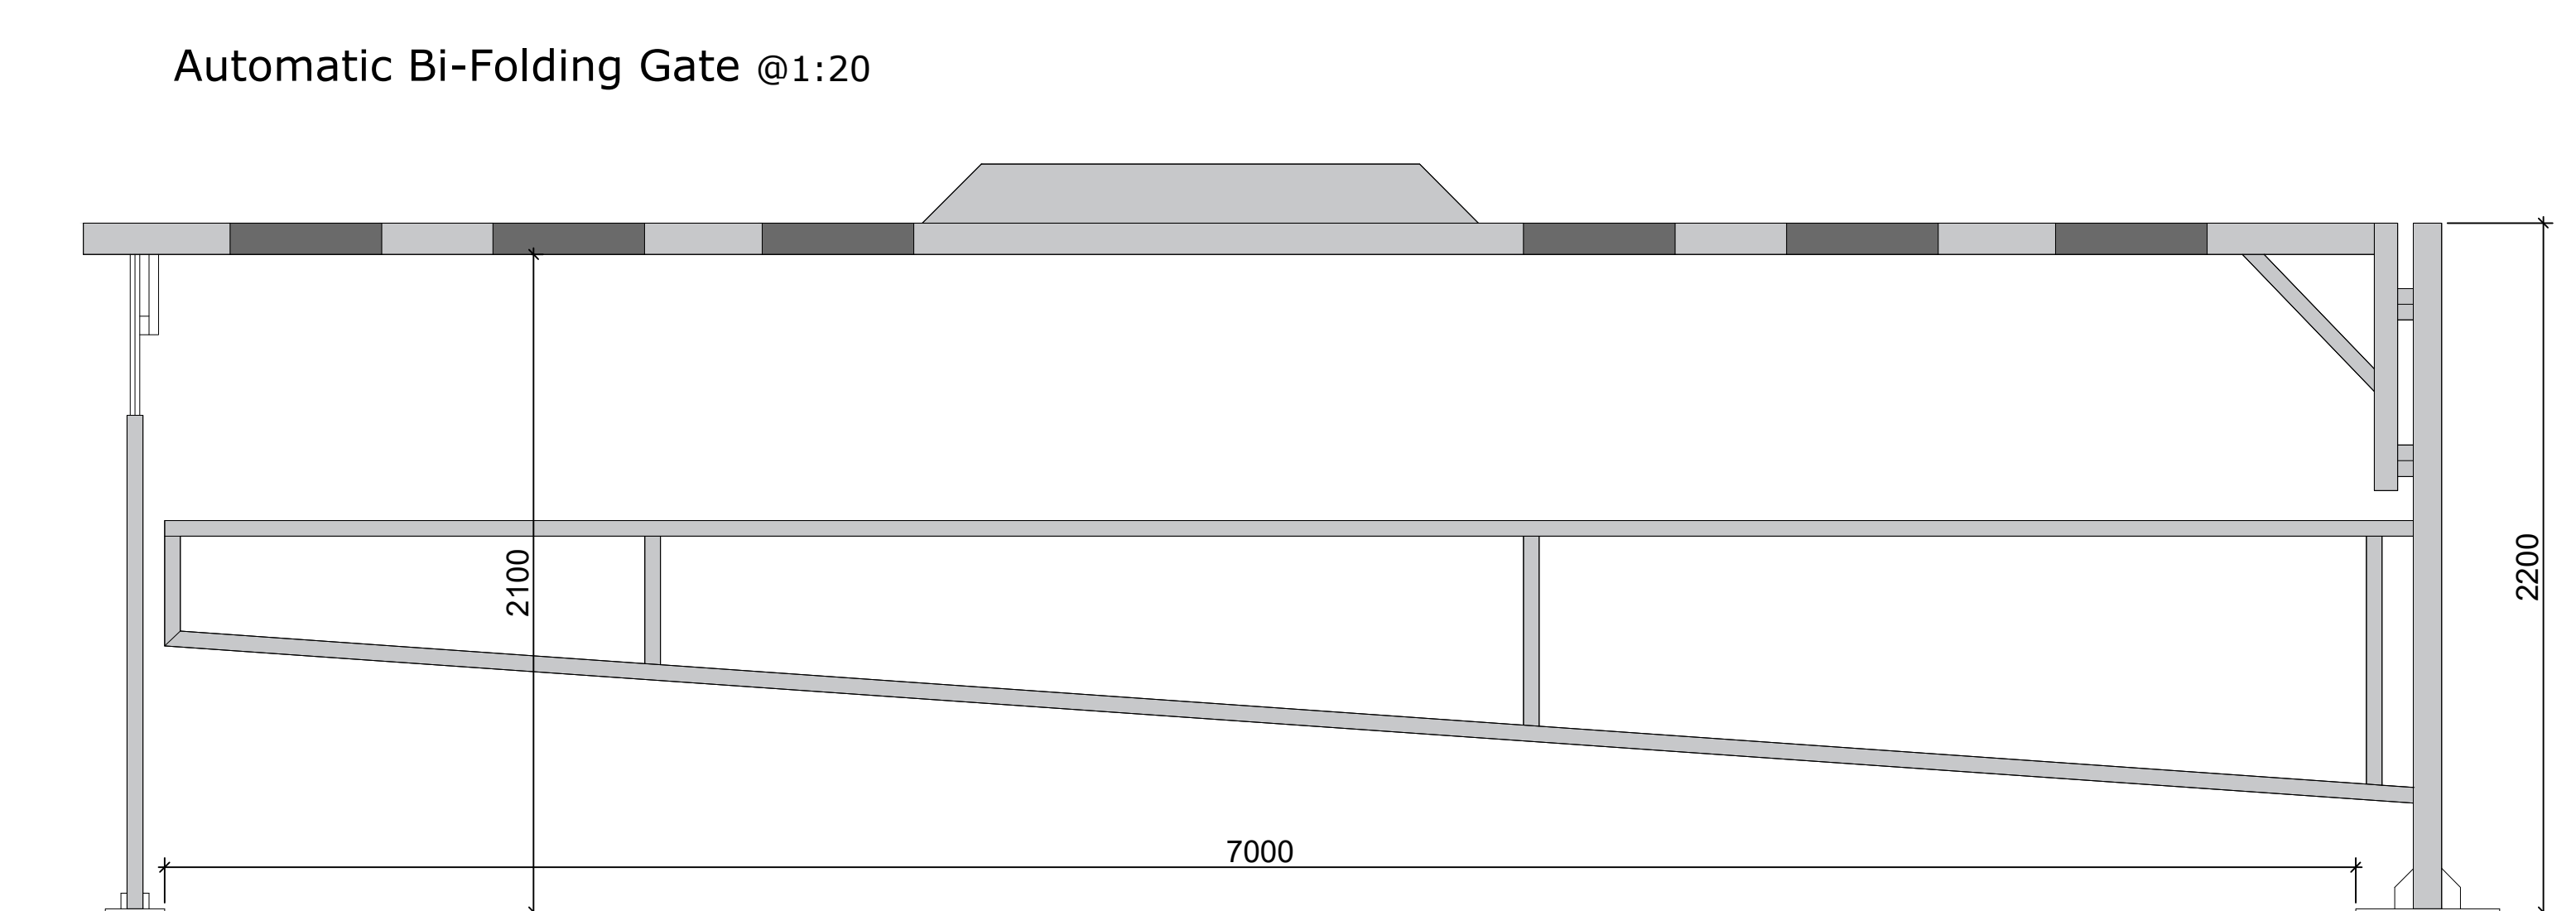
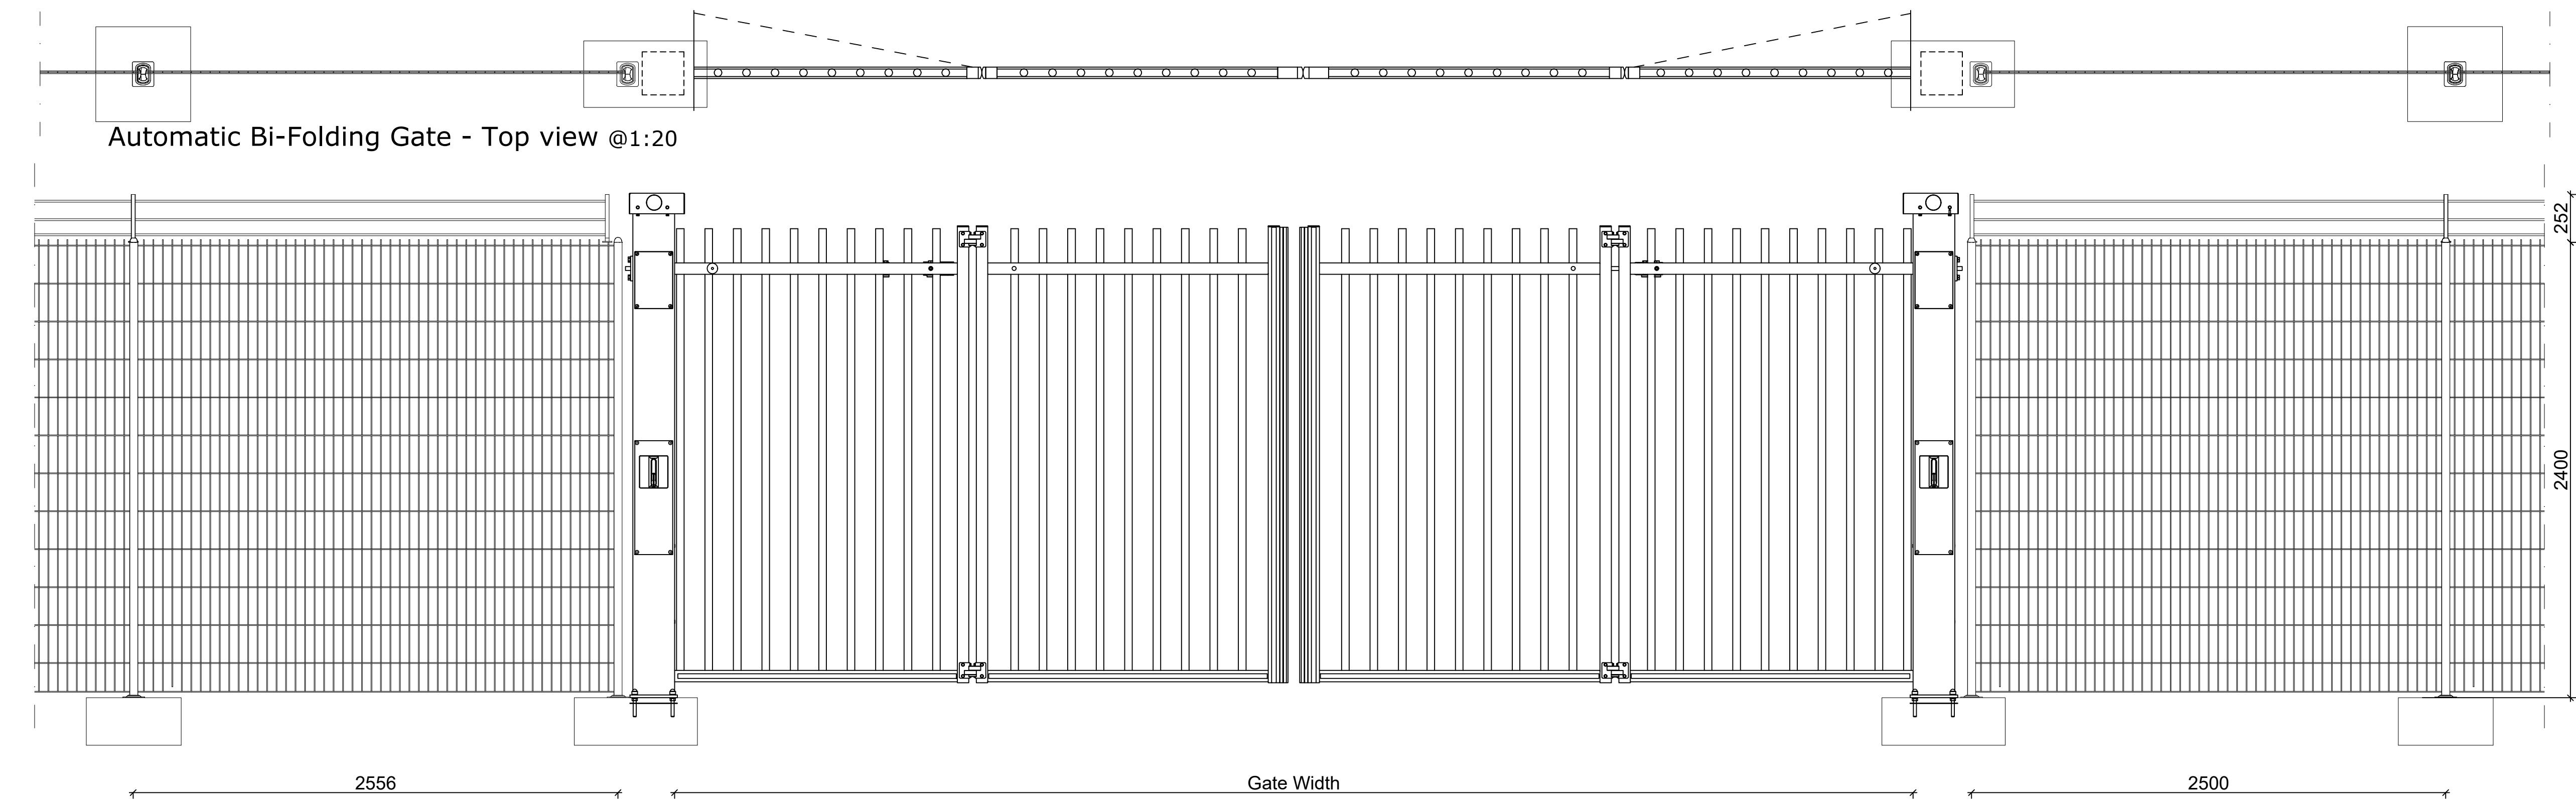
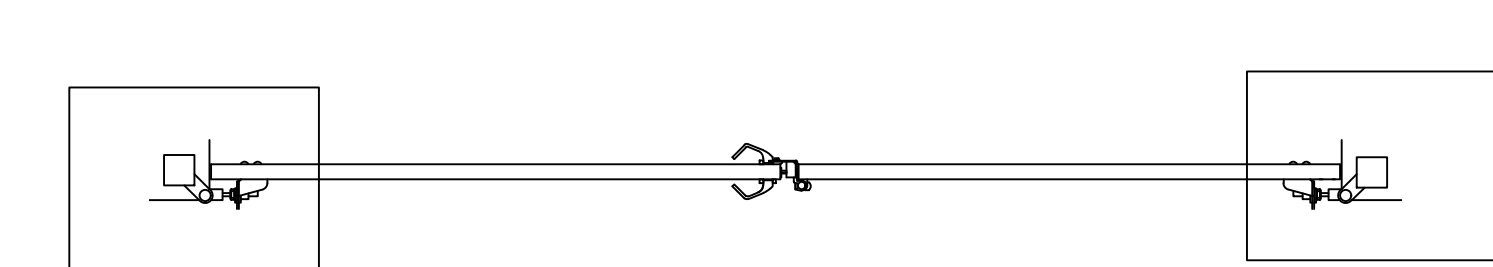




• Dimensions are in millimeters, unless stated otherwise.
• It is the recipient's responsibility to print the document to the correct scale.
• All relevant drawings and specifications should be read in conjunction with this drawing.

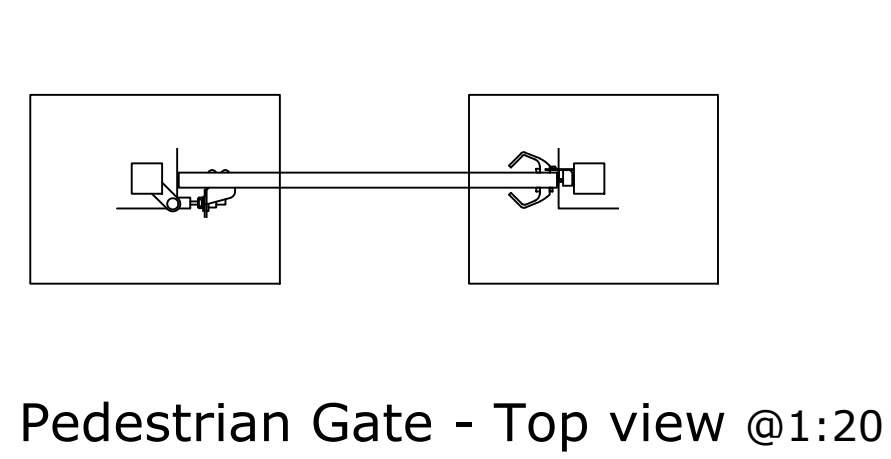


Auto Rising Arm Barrier - Elevation @1:20

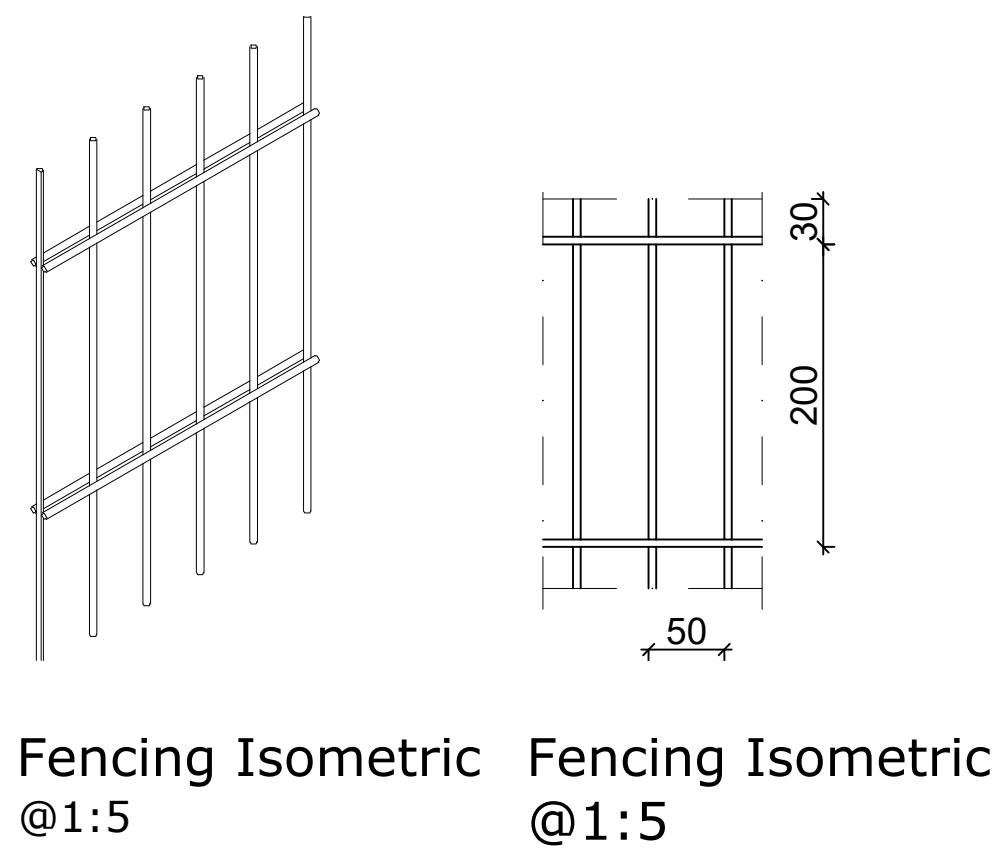


Double Leaf Gate - Top view @1:20

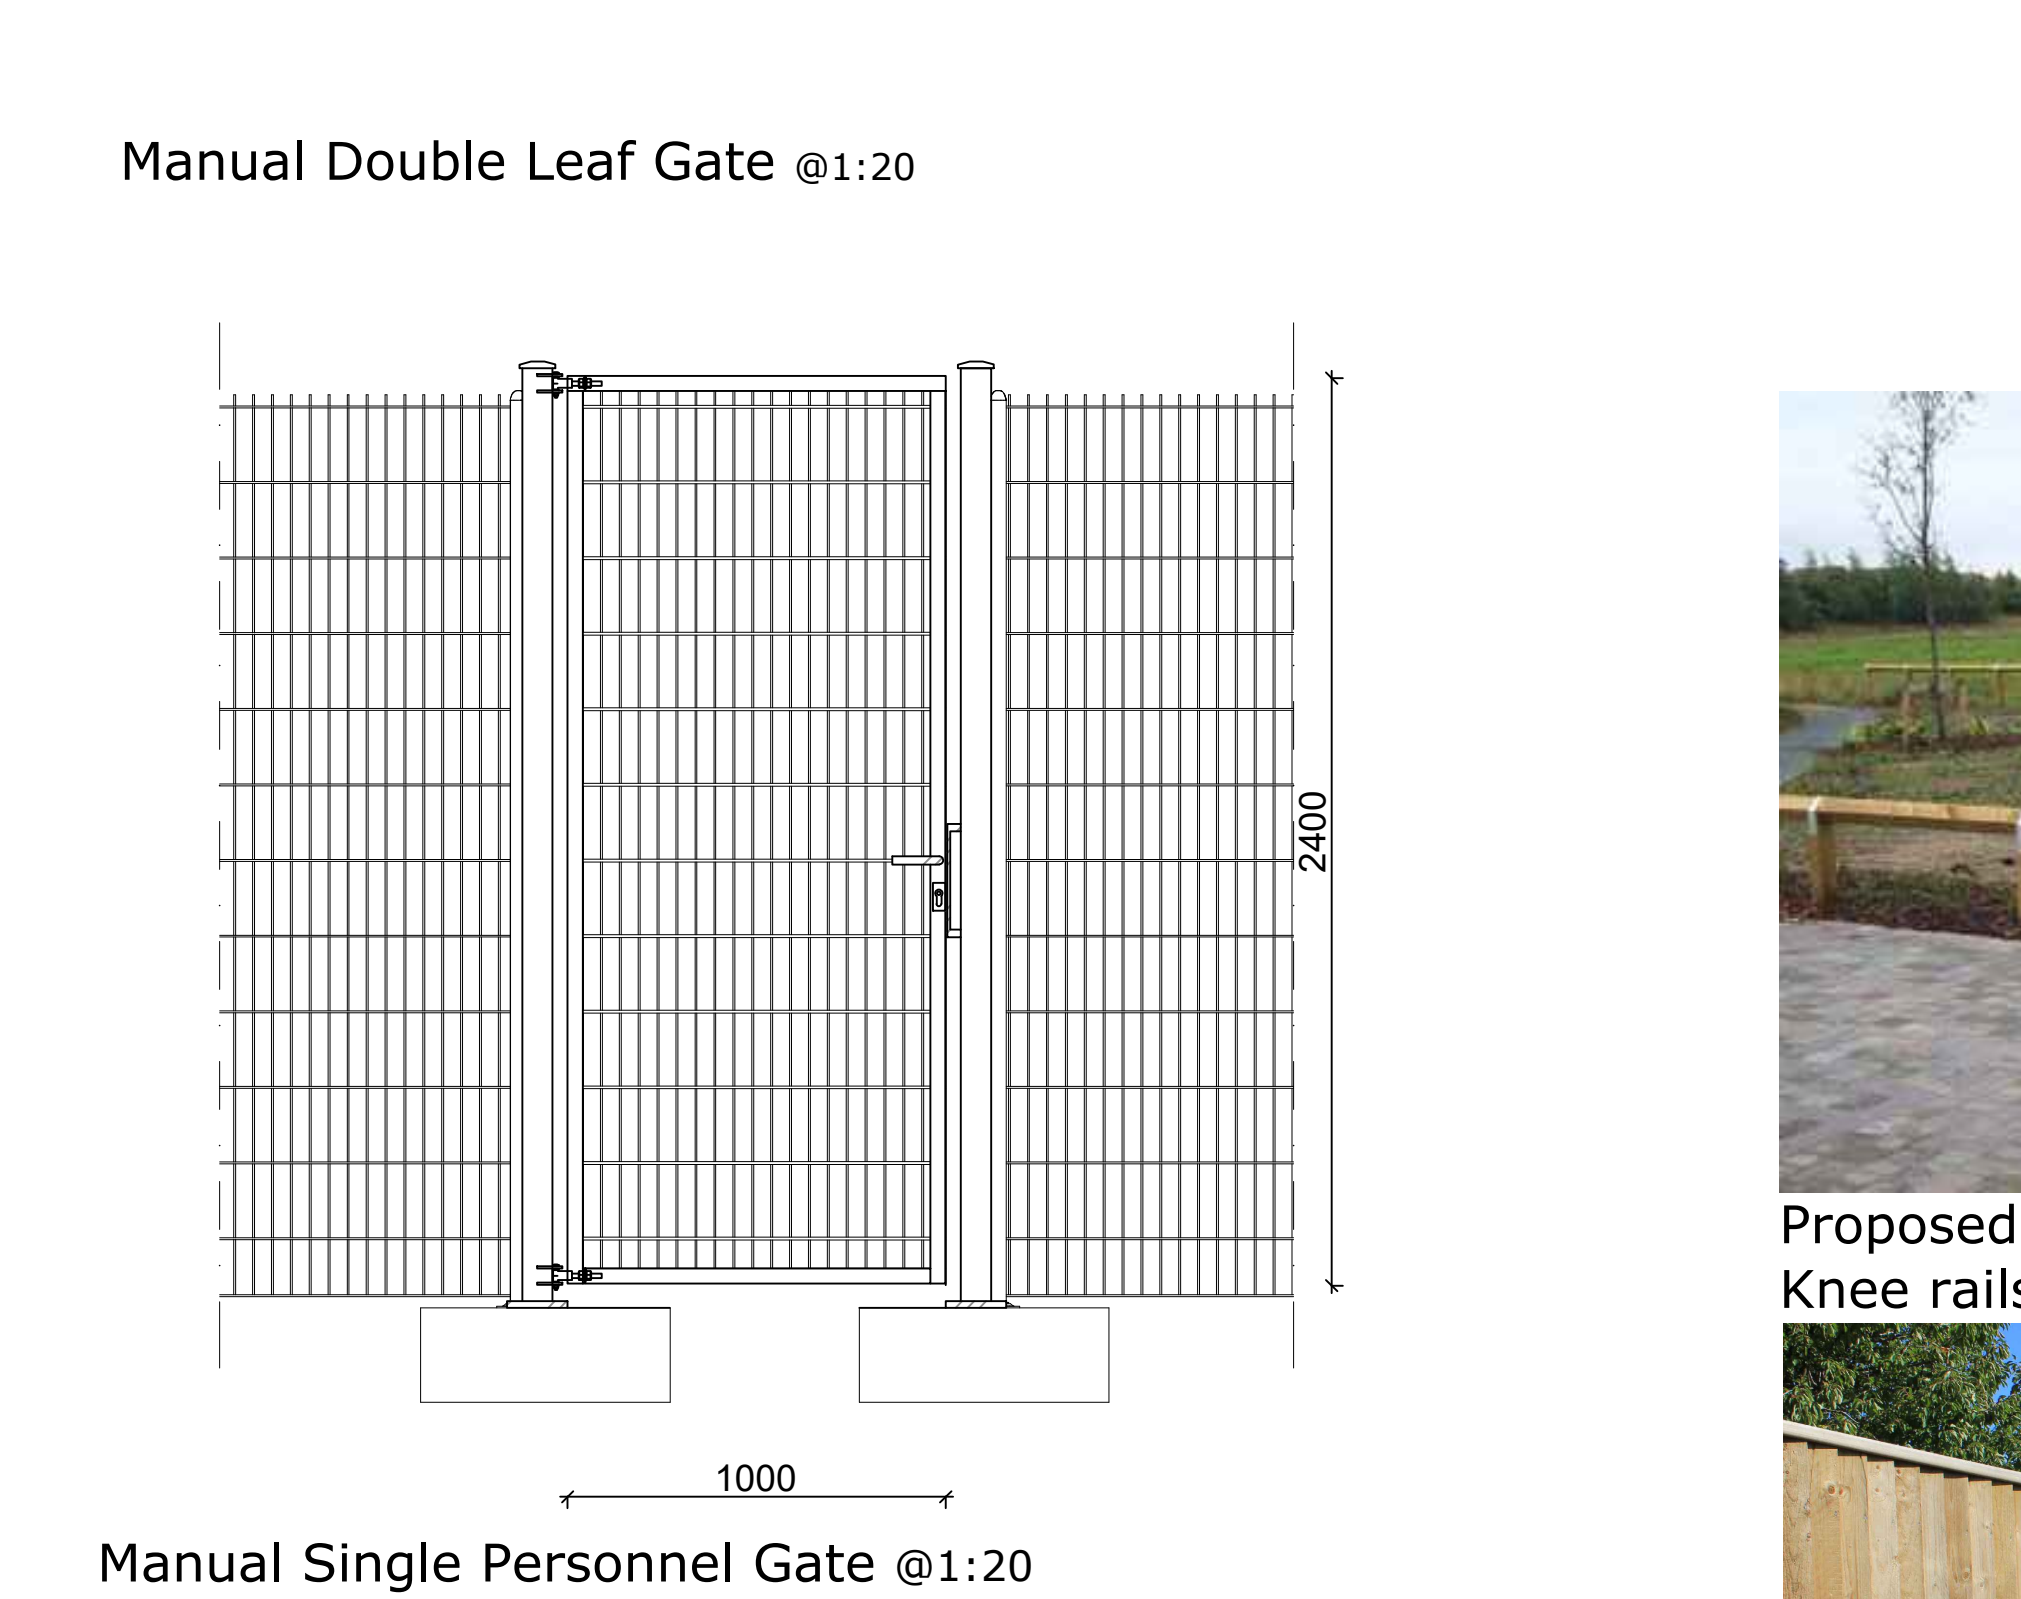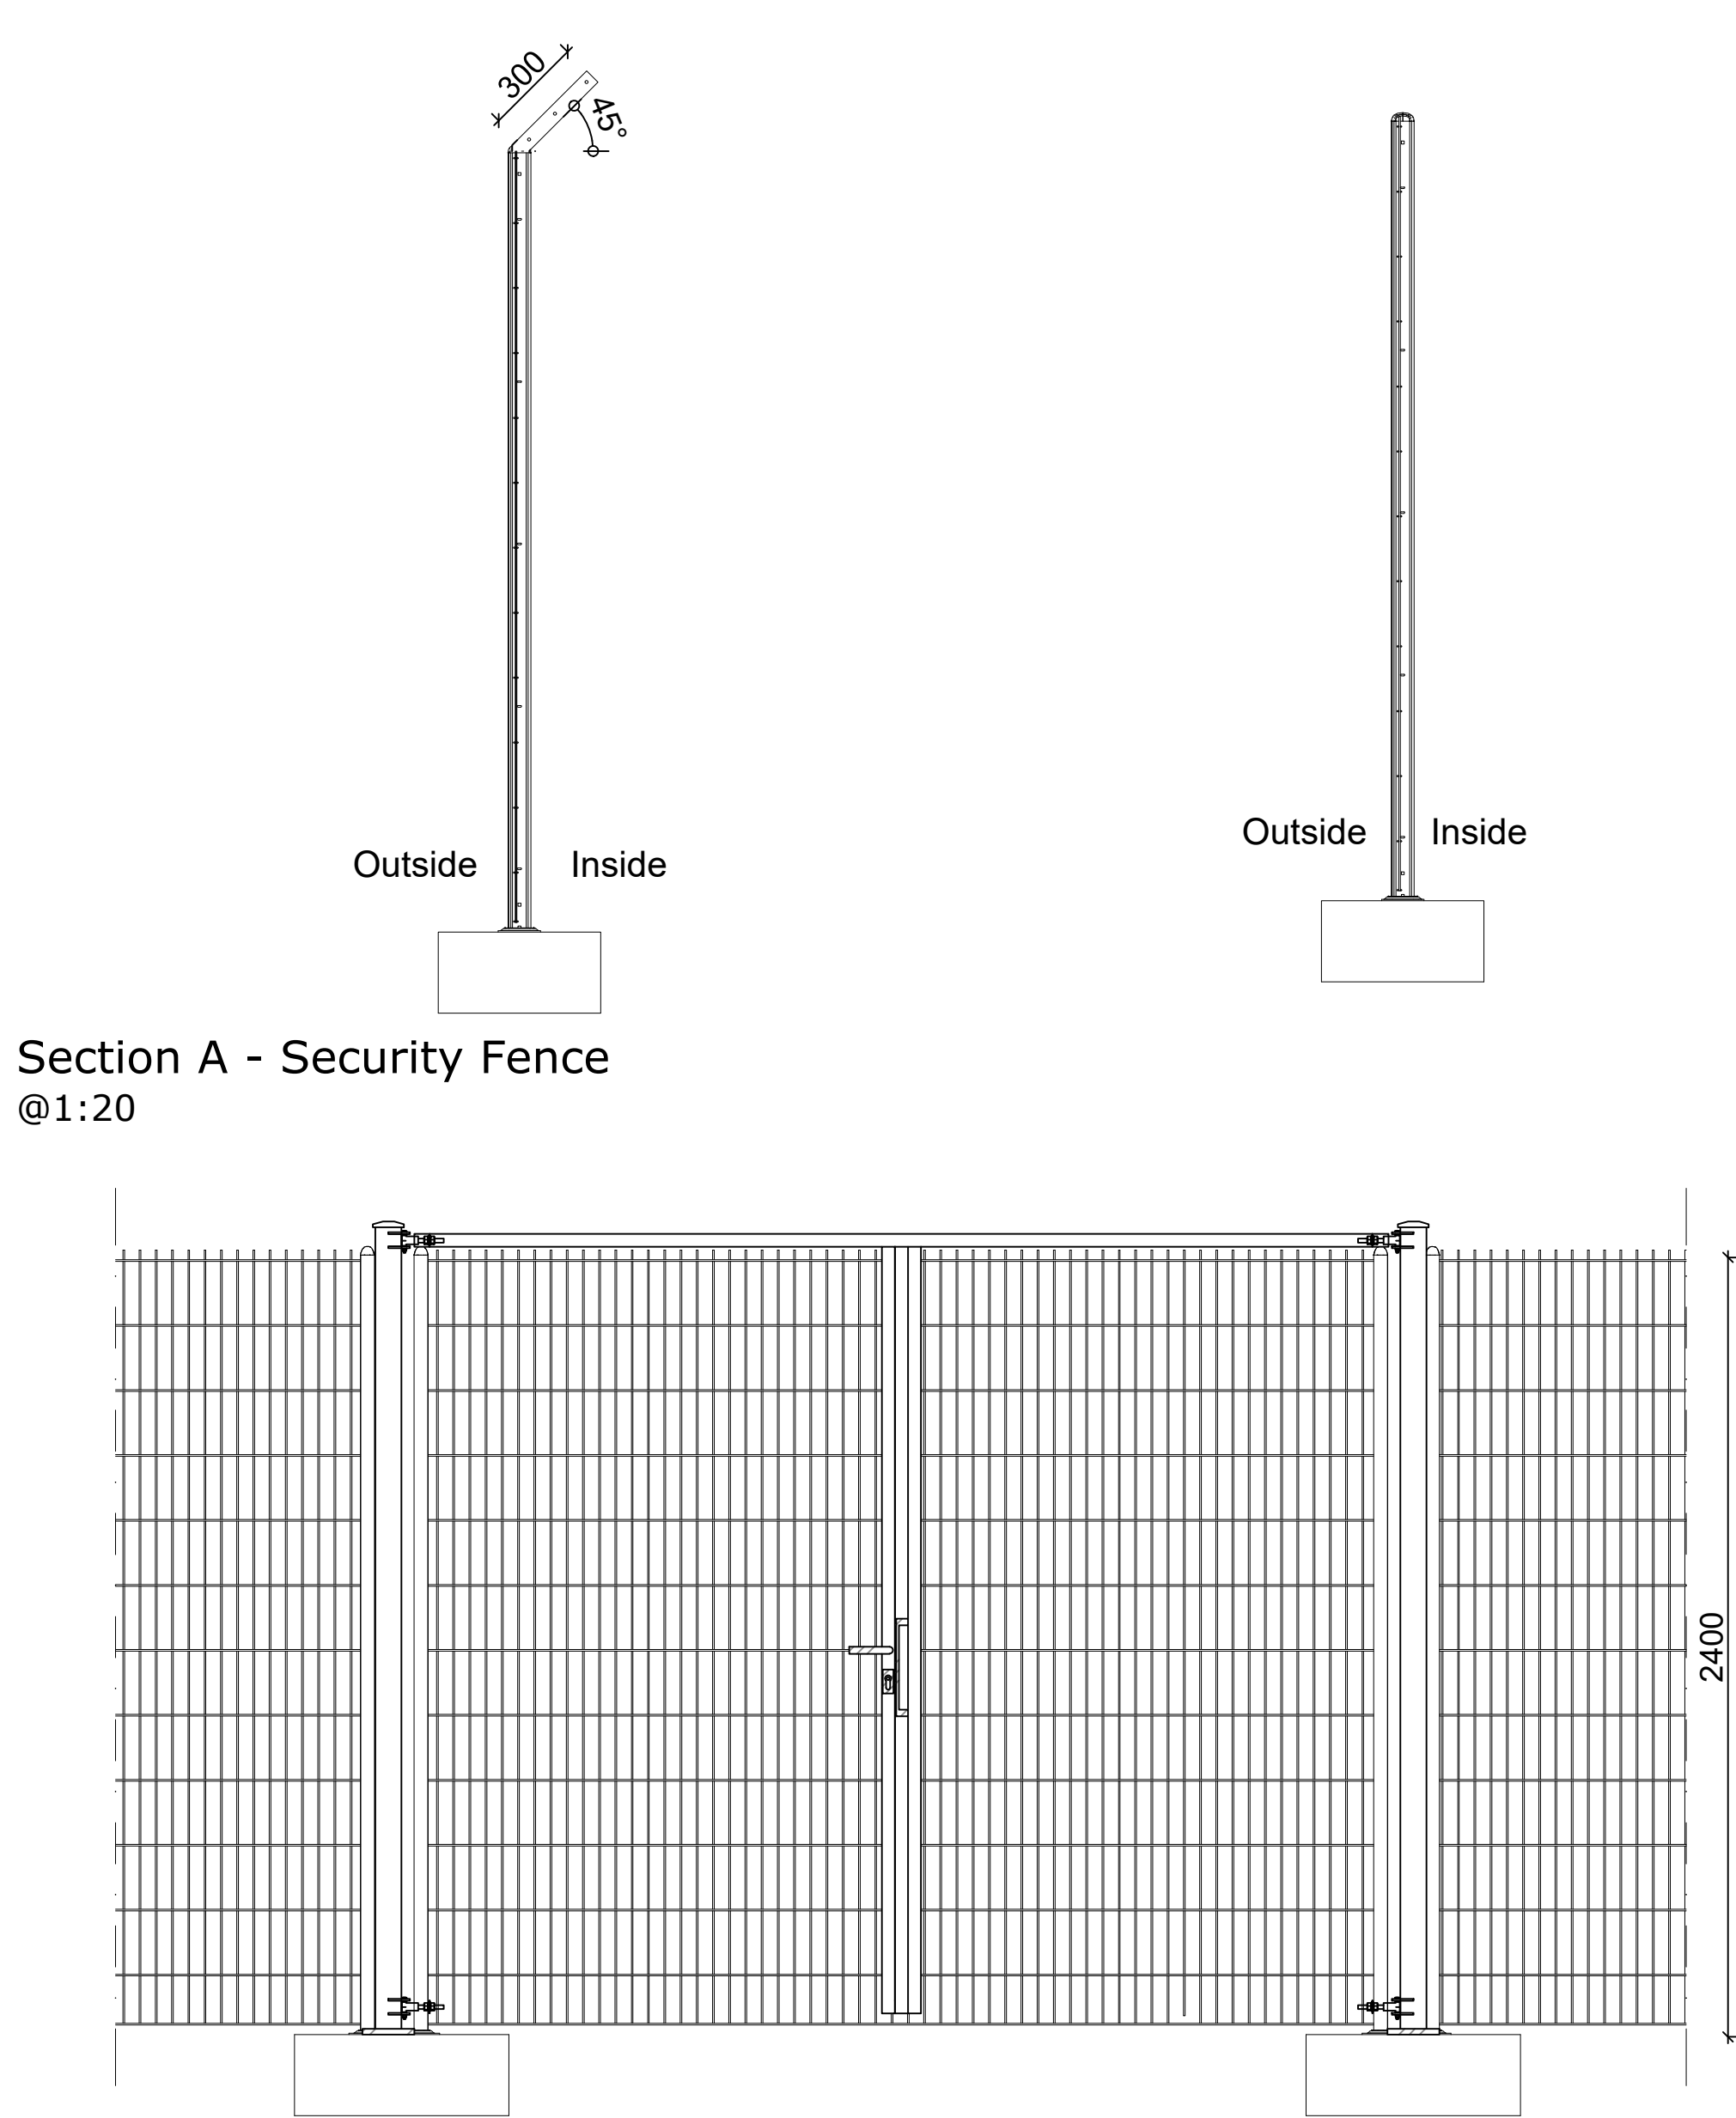


Manual Single Personnel Gate @1:20

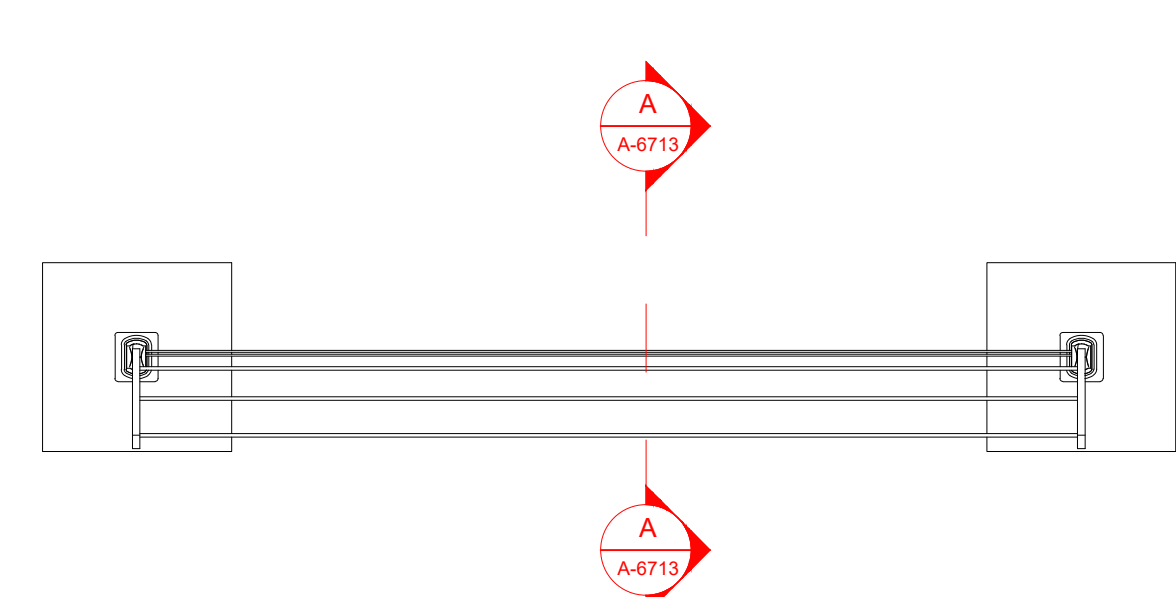


Security Fence - Top view @1:20

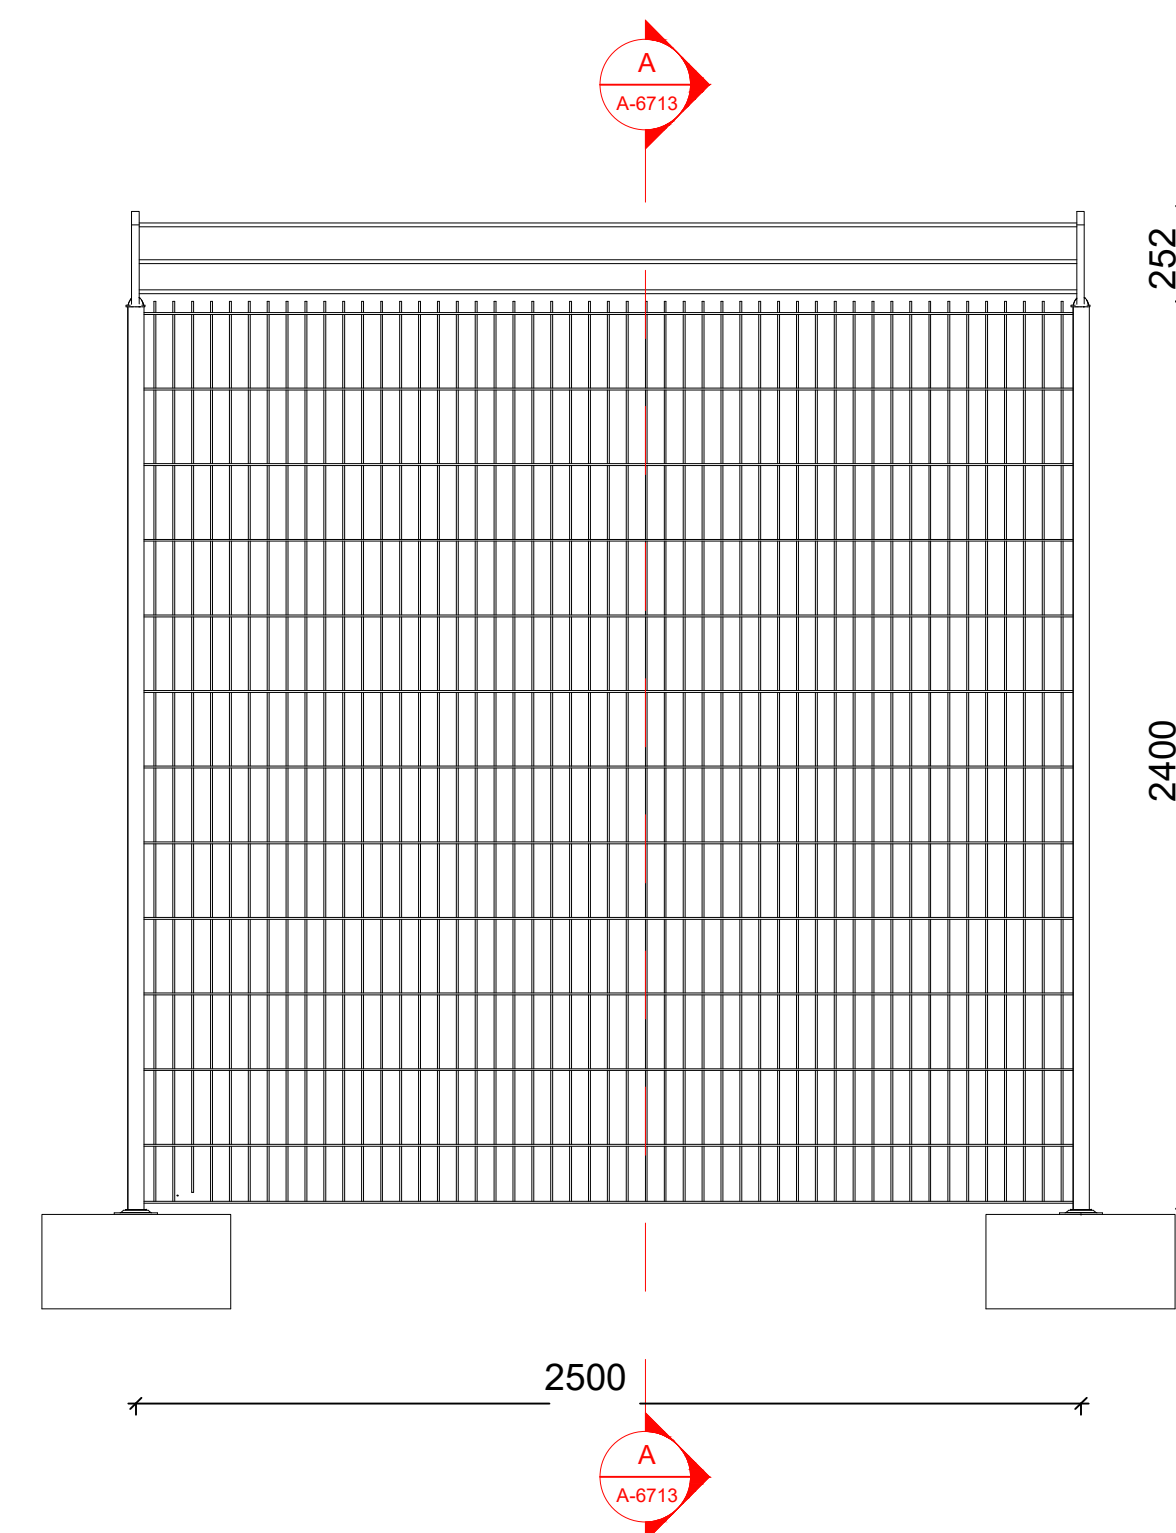

Security Fence - Front view @1:20

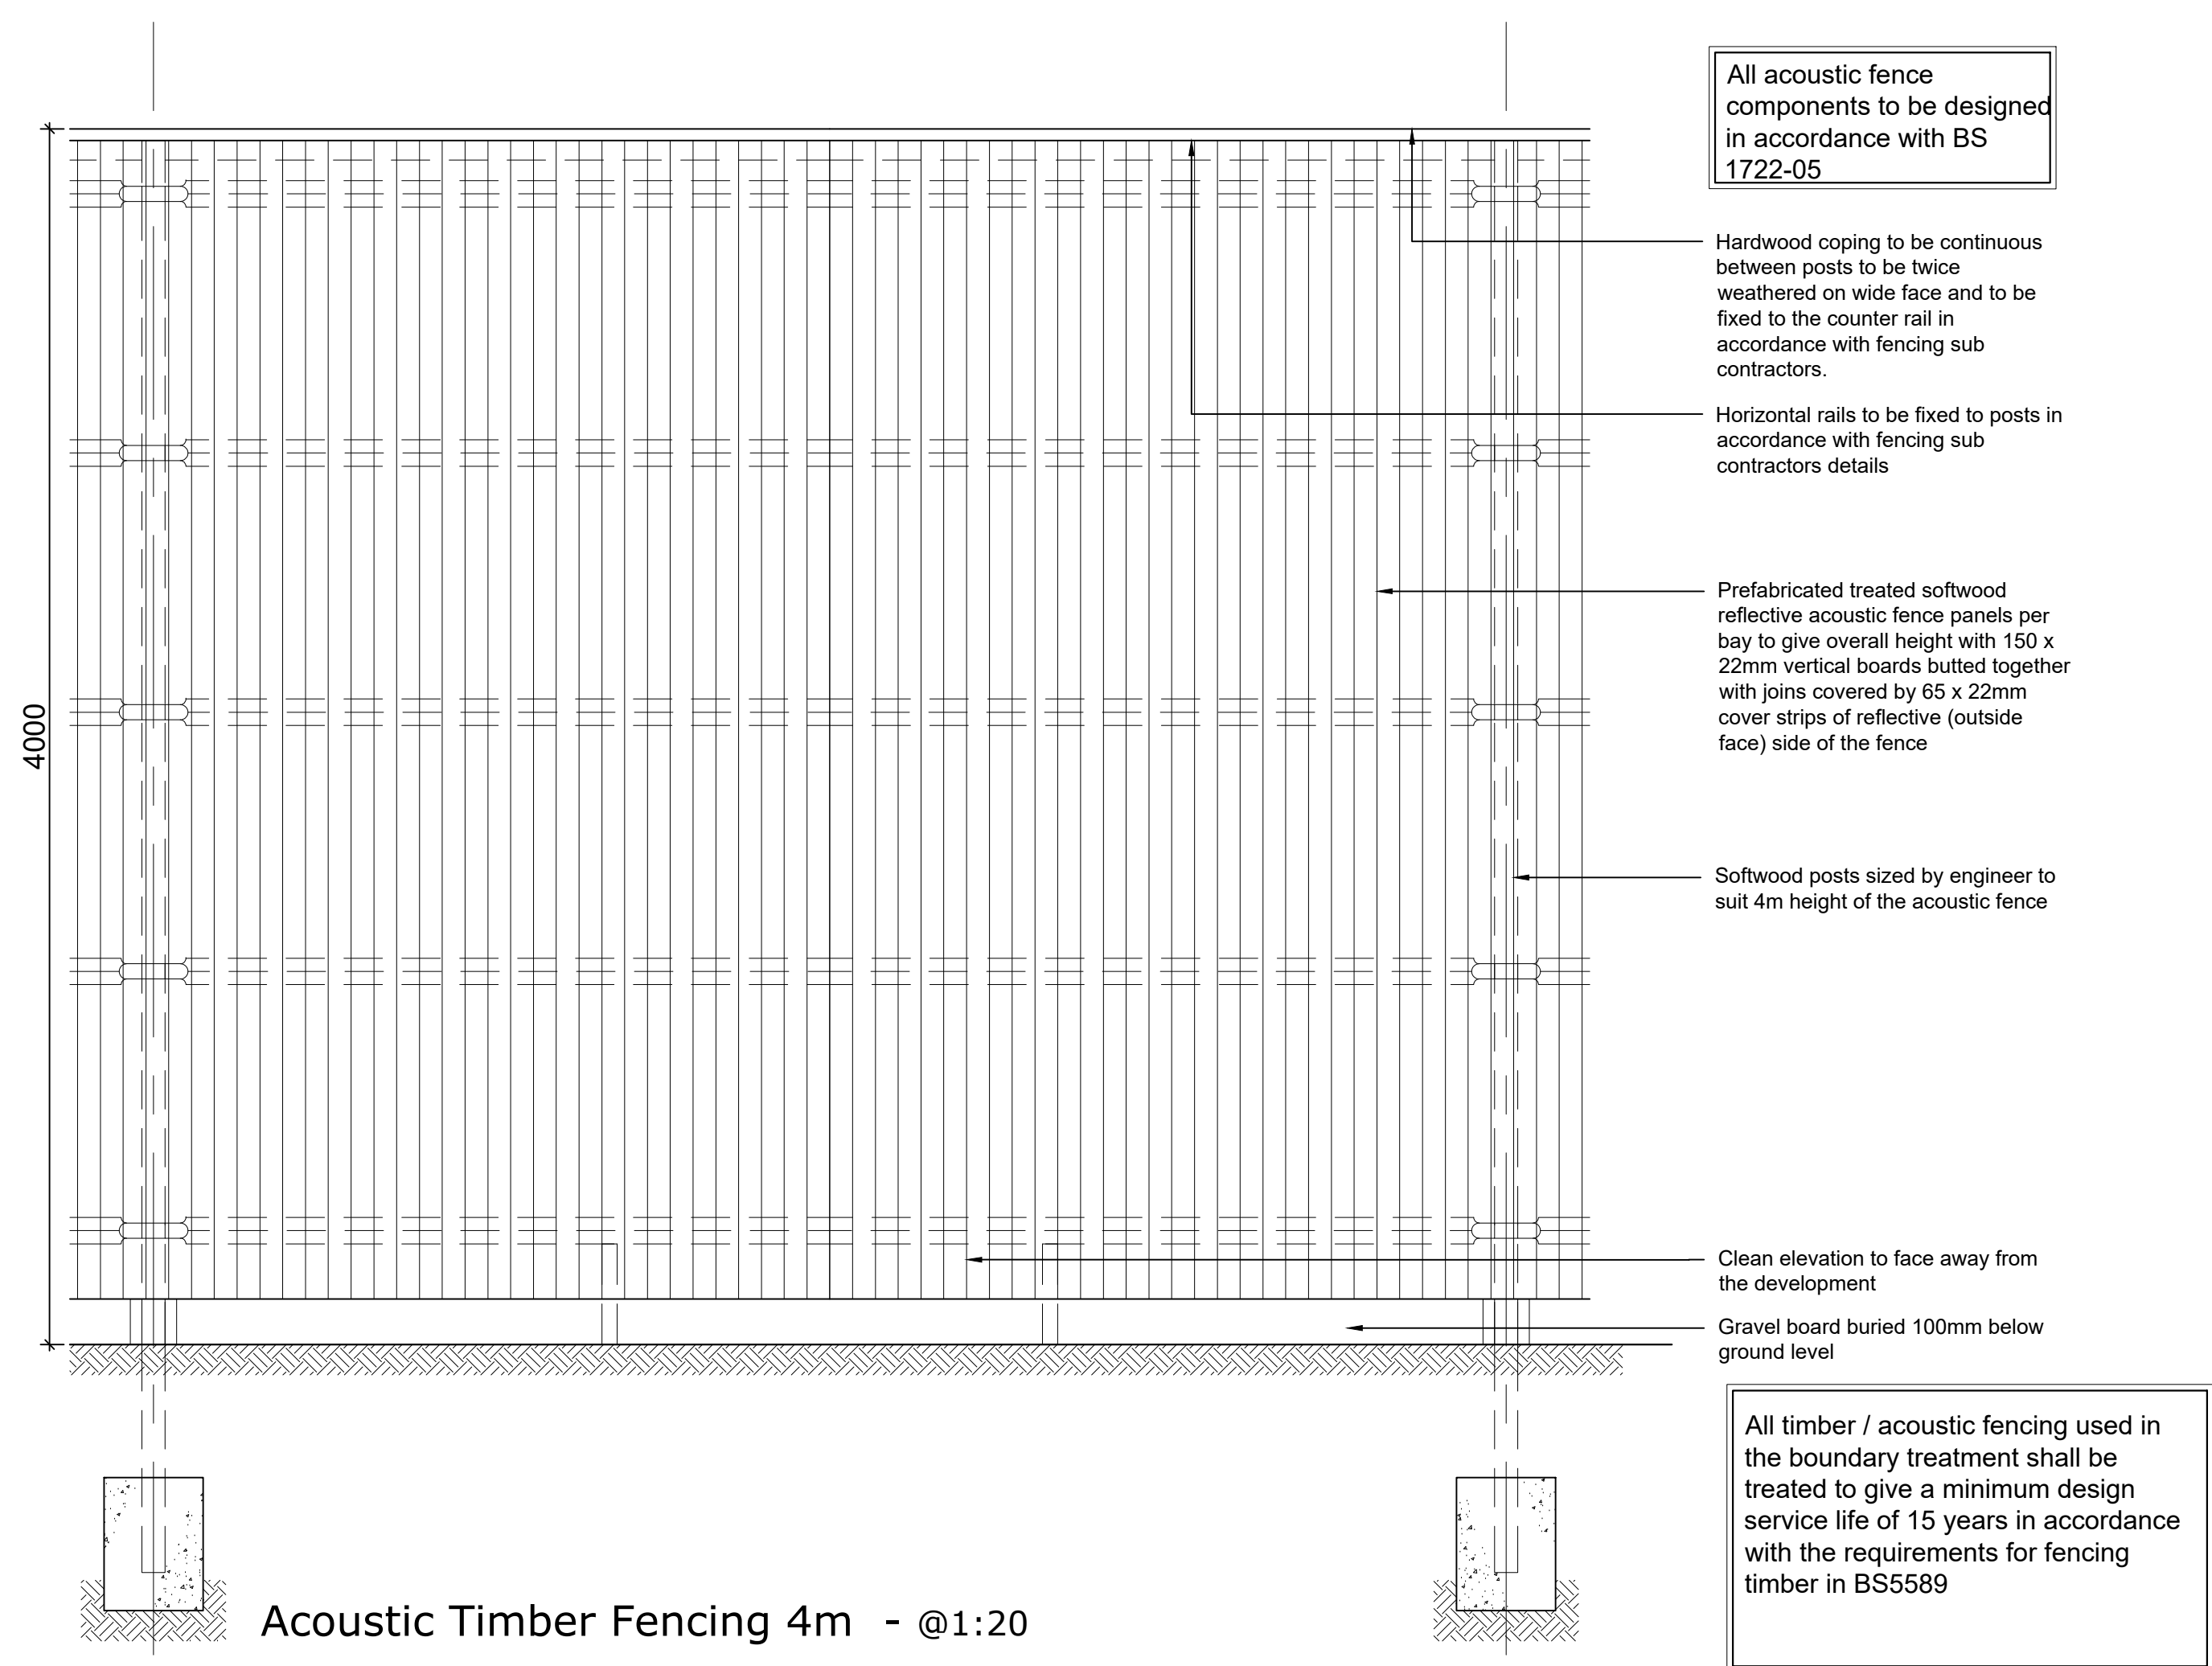

Timber Fencing - 1.8m High

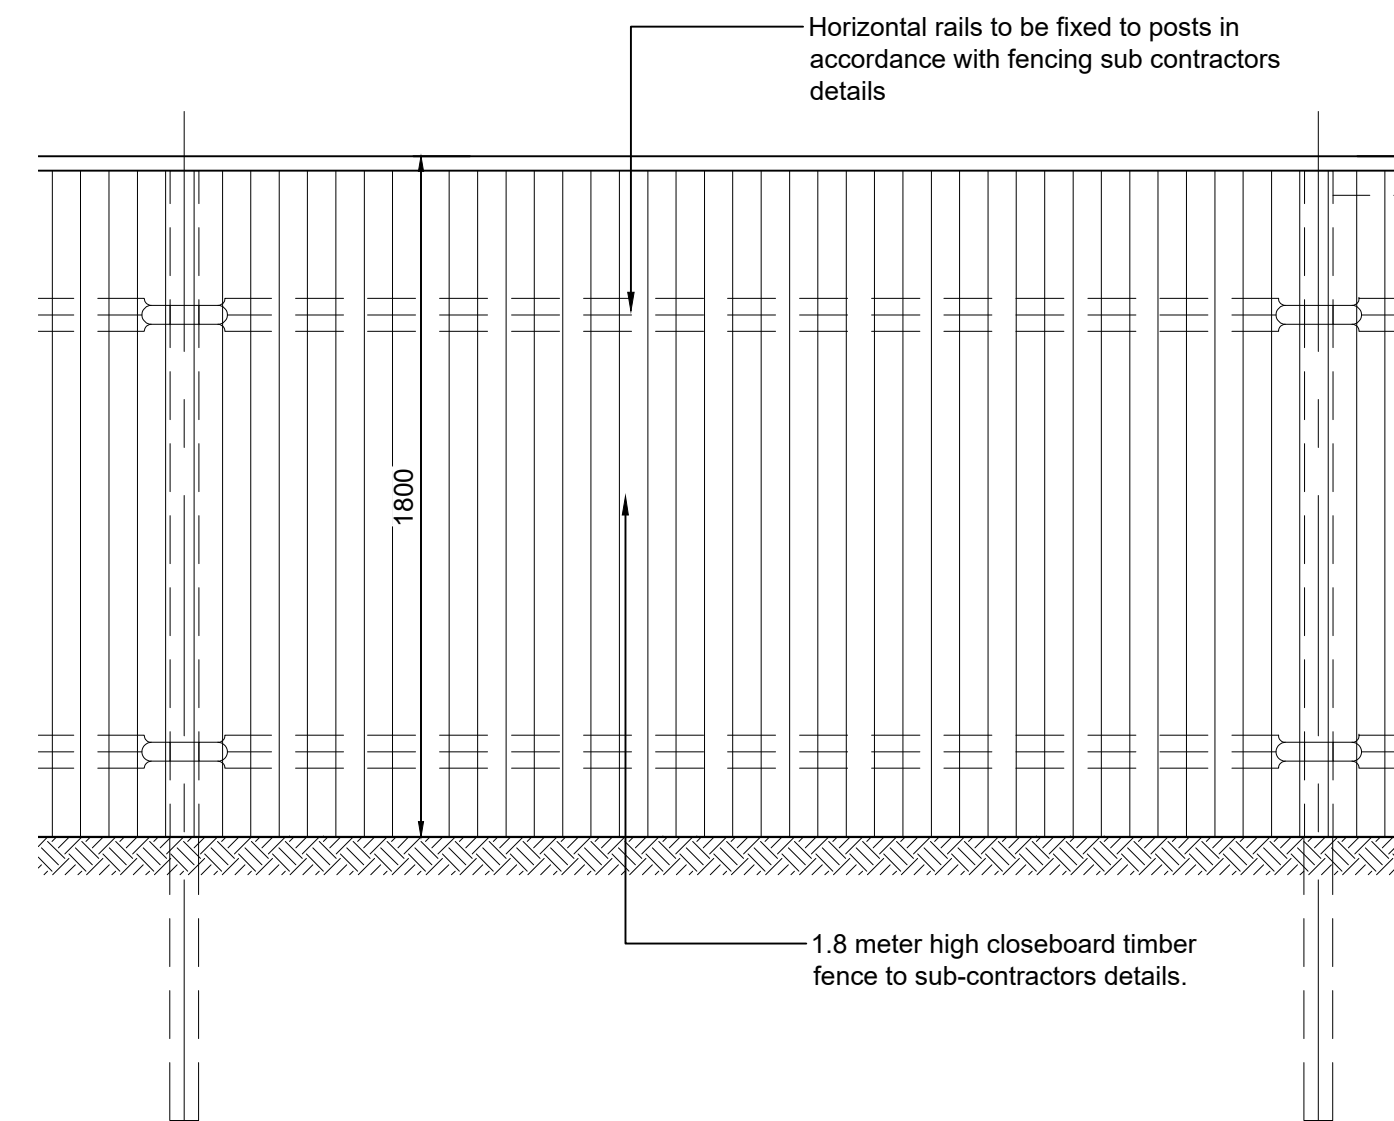

Acoustic Timber Fencing @1:20



PLANNING

THIS DRAWING IS FOR INFORMATION ONLY AND SHOULD NOT BE USED FOR ANY OTHER PURPOSE

A	Initial Issue	##	##	##/##/##
rev	amendments	by	chk	date

Phase 2, Symmetry Park, Merseyside

Unit 2 - Fencing Details (2 of 2)

TRITAX SYMMETRY

A TRITAX BIG BOX COMPANY

umc architects

3rd Floor, Manchester Club, 81 King Street, Manchester, M2 4AH
+44 (0)161 413 0050 e: info@umcarchitects.com

Drawing Status:	Planning
Drawn / Checked:	HY / DEB
Date:	13/06/2021
Scale:	1:500 A0
Drawing no:	Revision:
21351	P0703
	E