




- Dimensions are in millimeters, unless stated otherwise.
- Scaling of this drawing is not recommended.
- It is the recipients responsibility to print this document to the correct scale.
- All relevant drawings and specifications should be read in conjunction with this drawing.

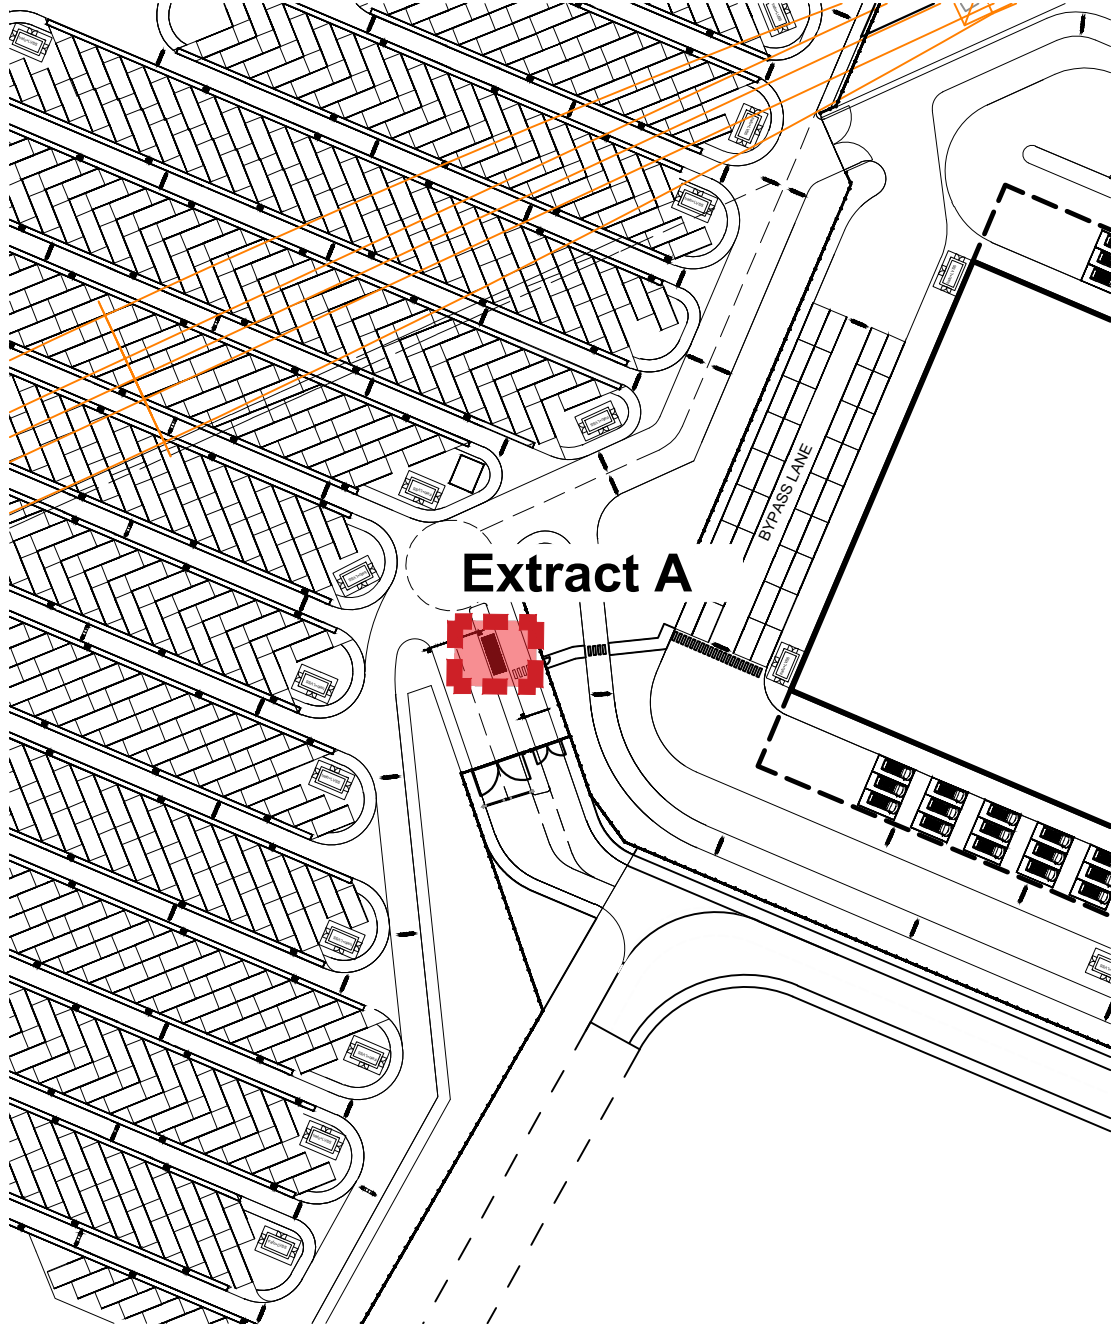

Key Plan Scale 1:1250

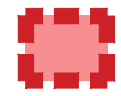


Denotes Location of Gatehouses

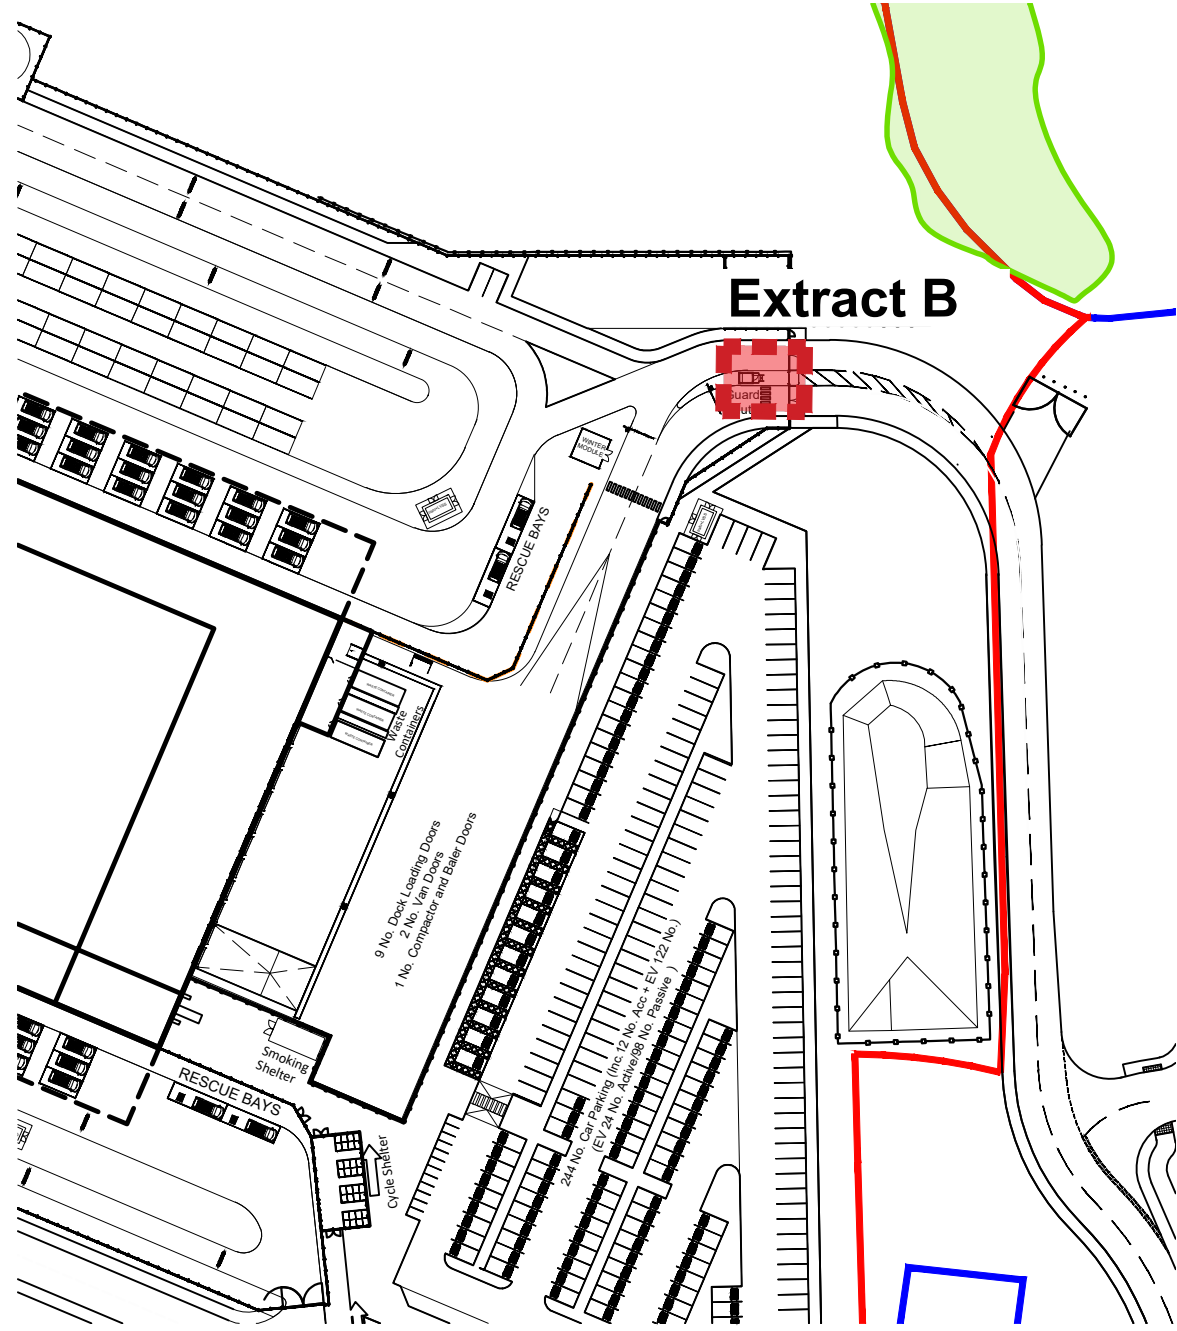


Key Plan Scale 1:1250




Denotes Location of Gatehouses

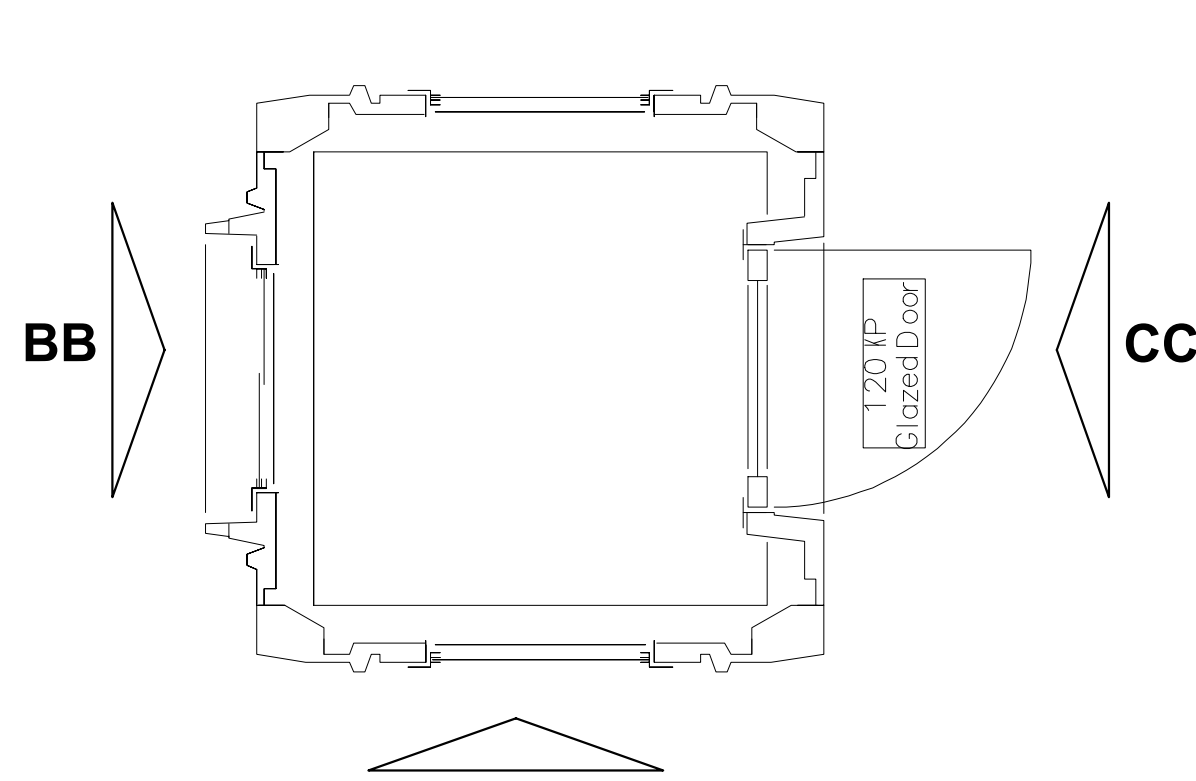


Gatehouse Plan Extract B Scale 1:20

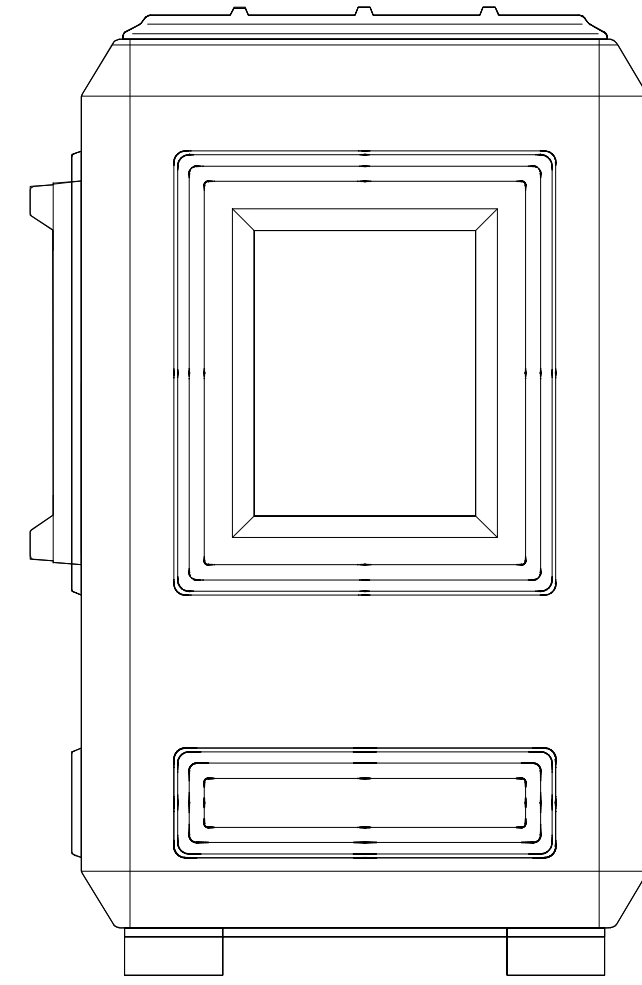


Elevation AA Scale 1:20

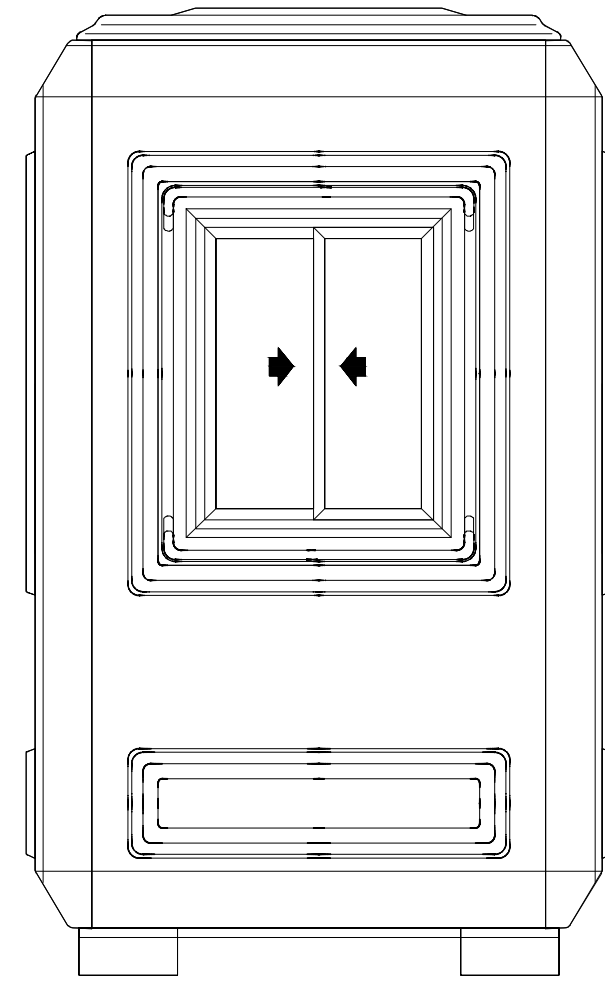


Elevation BB Scale 1:20

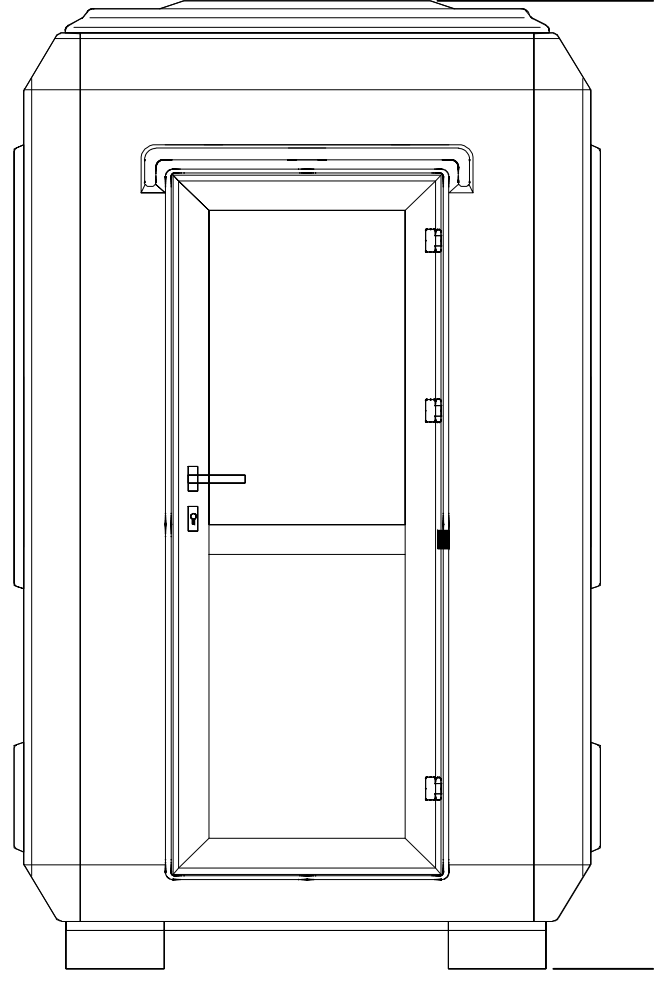


Elevation CC Scale 1:20

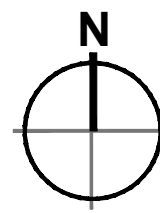


Masterplan Boundary
Application Boundary

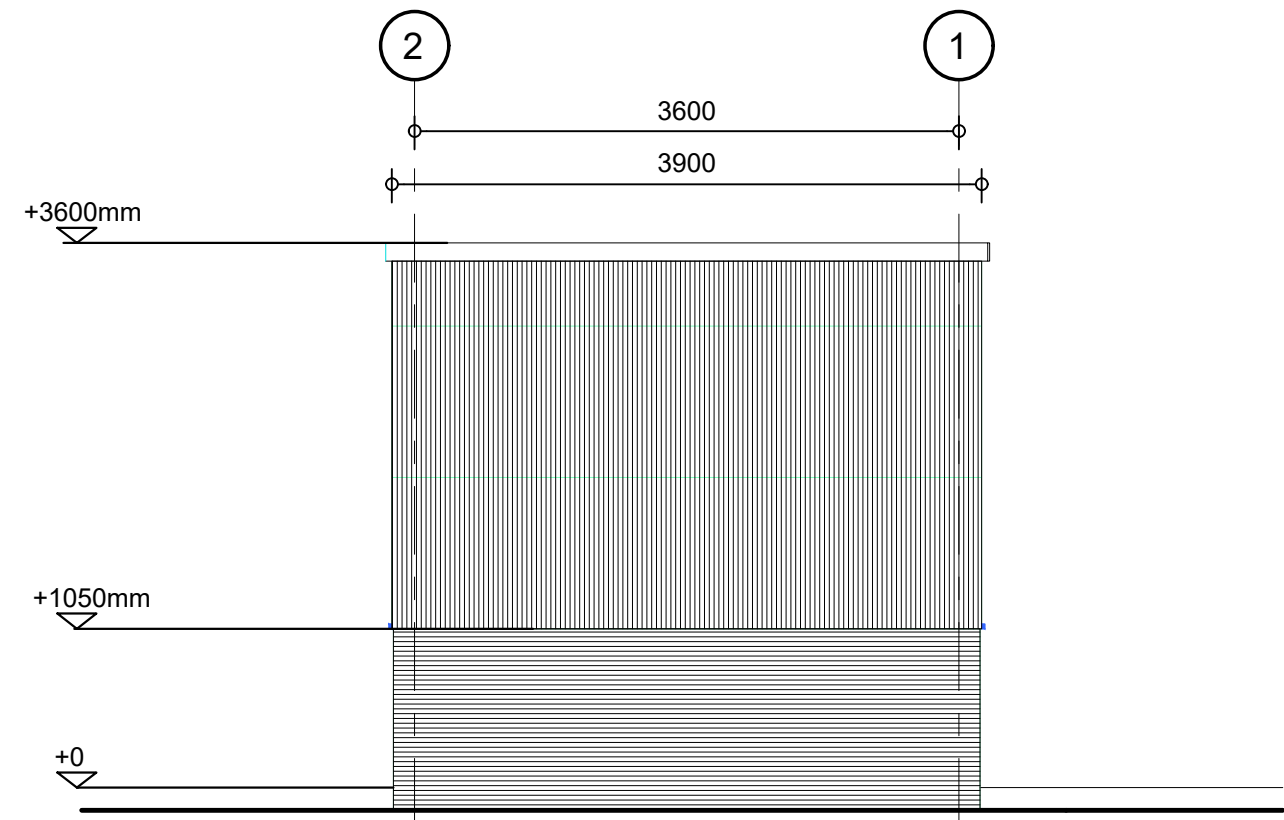


Elevation CC Scale 1:50

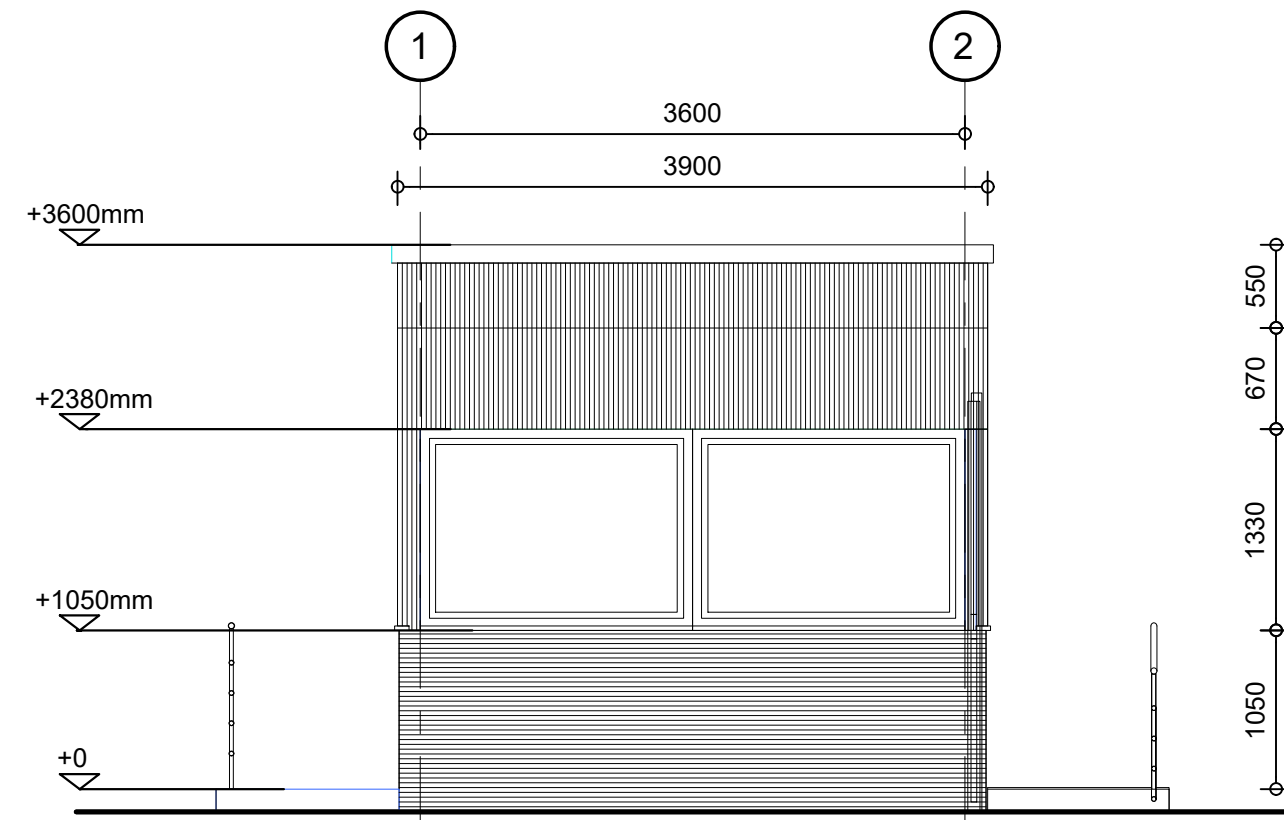


Elevation DD Scale 1:50

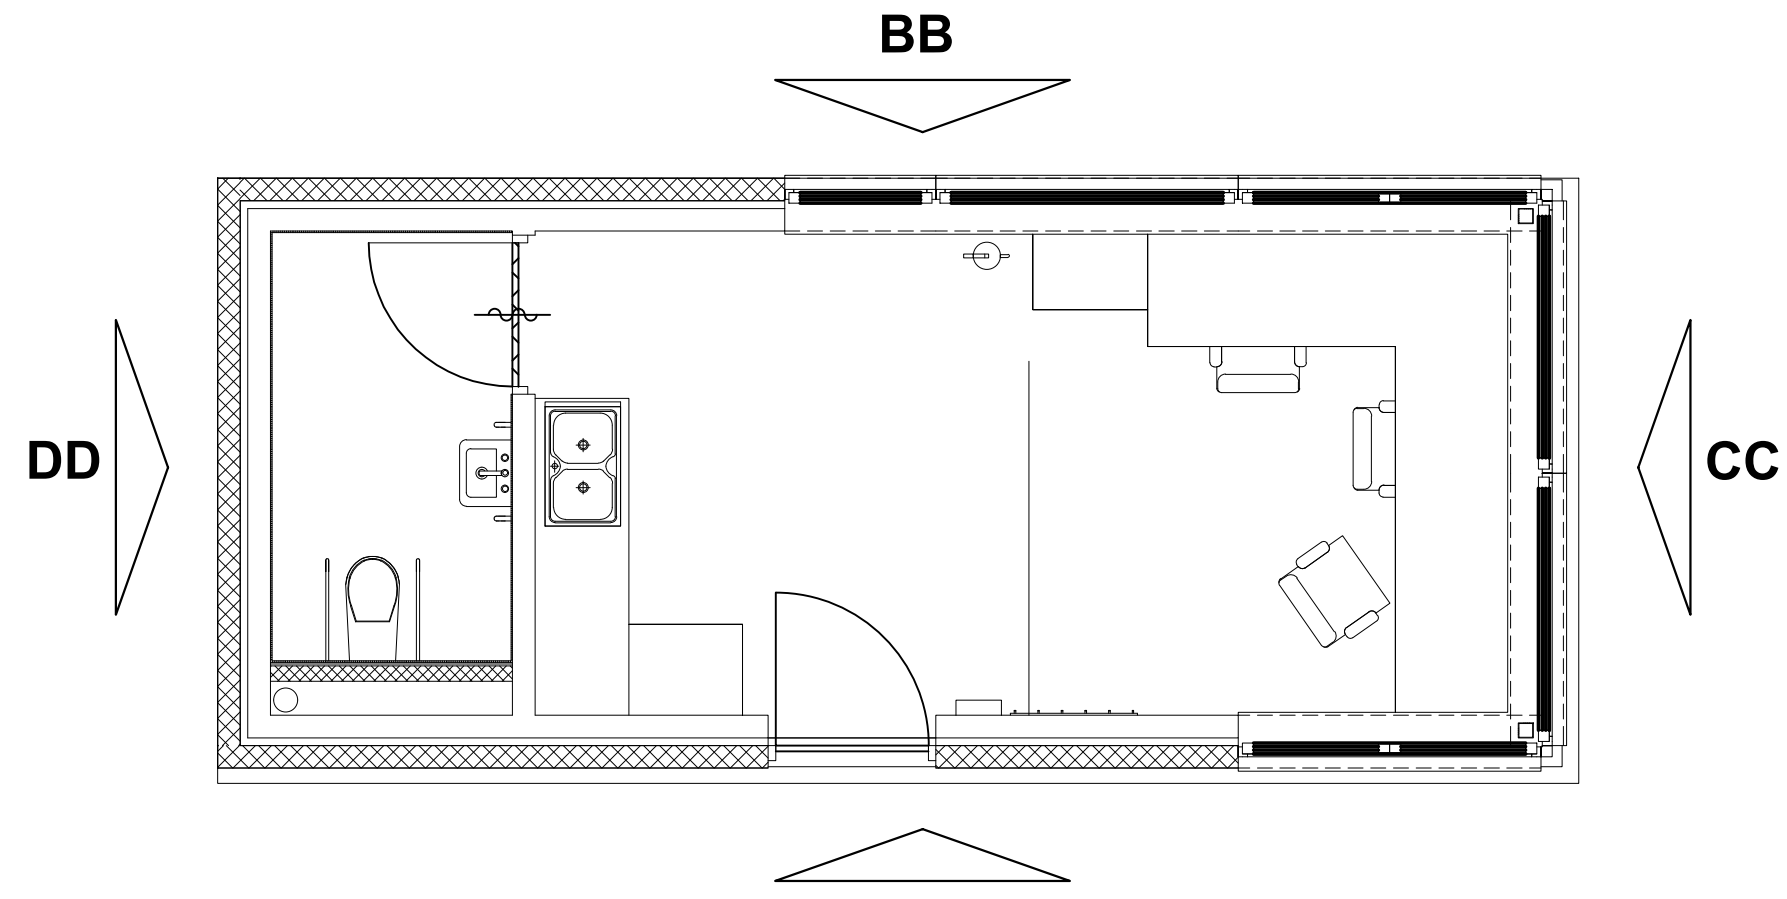


Gatehouse Plan Extract A Scale 1:50

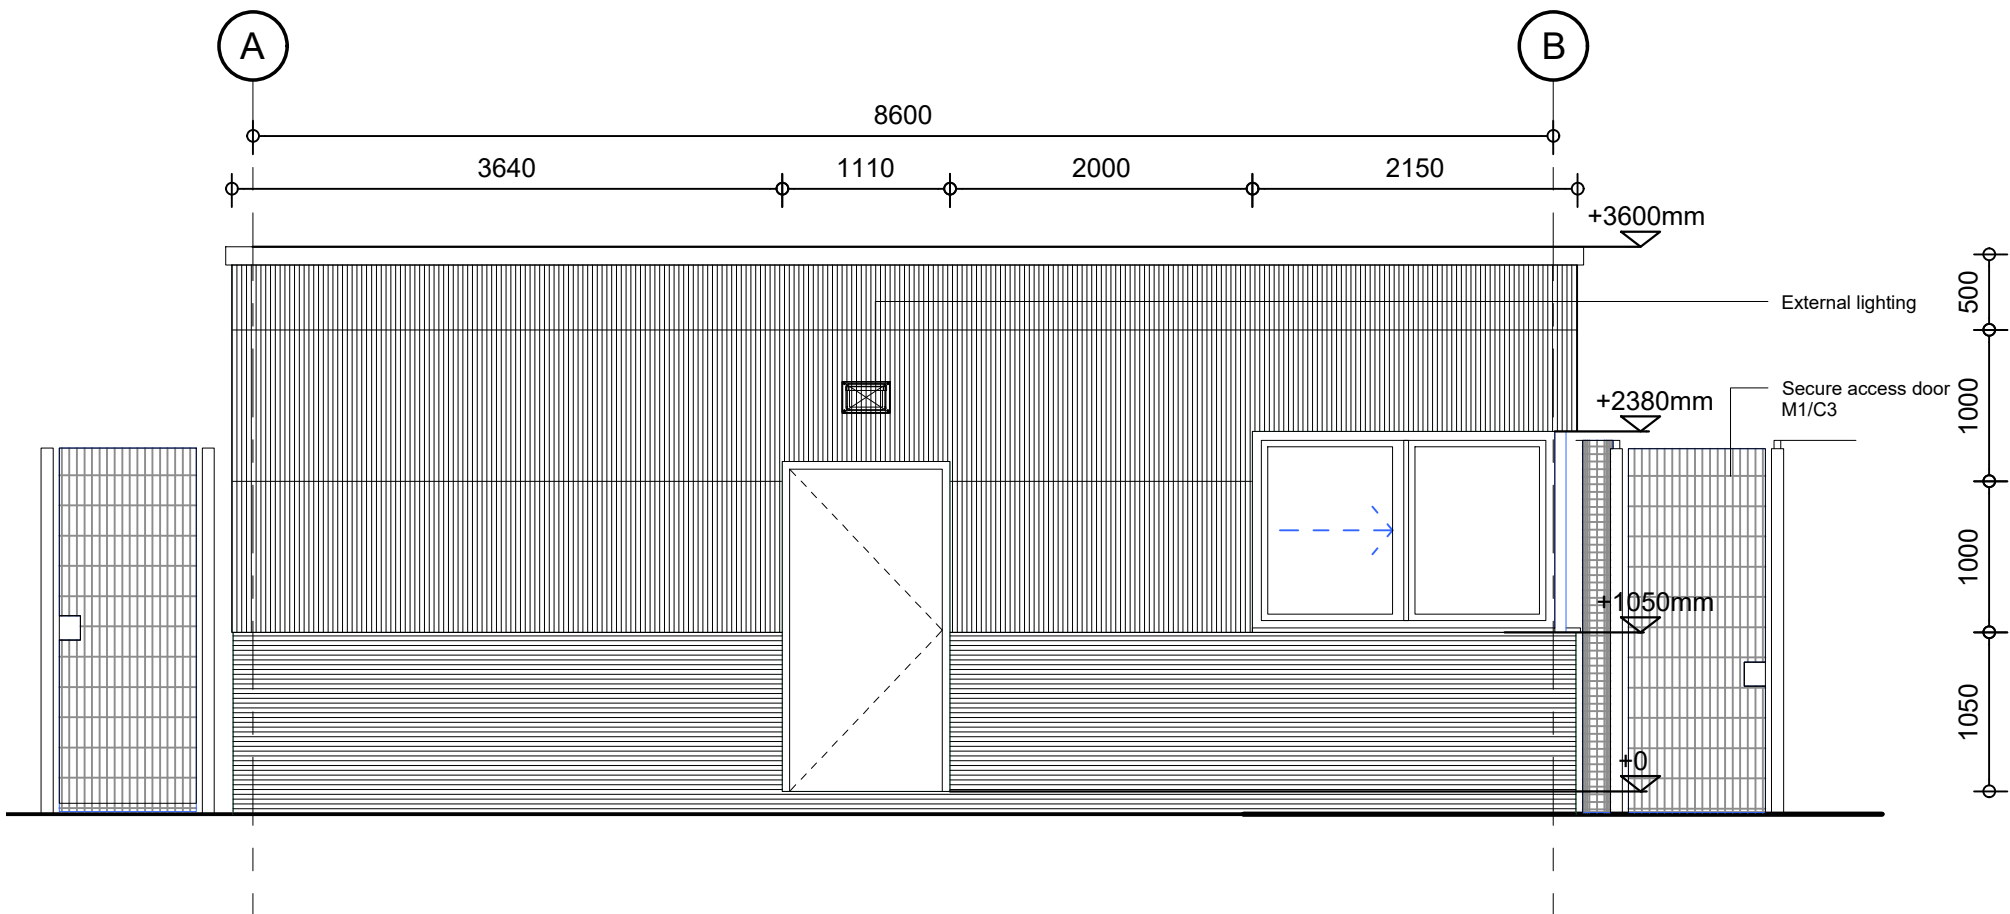

Elevation AA Scale 1:50

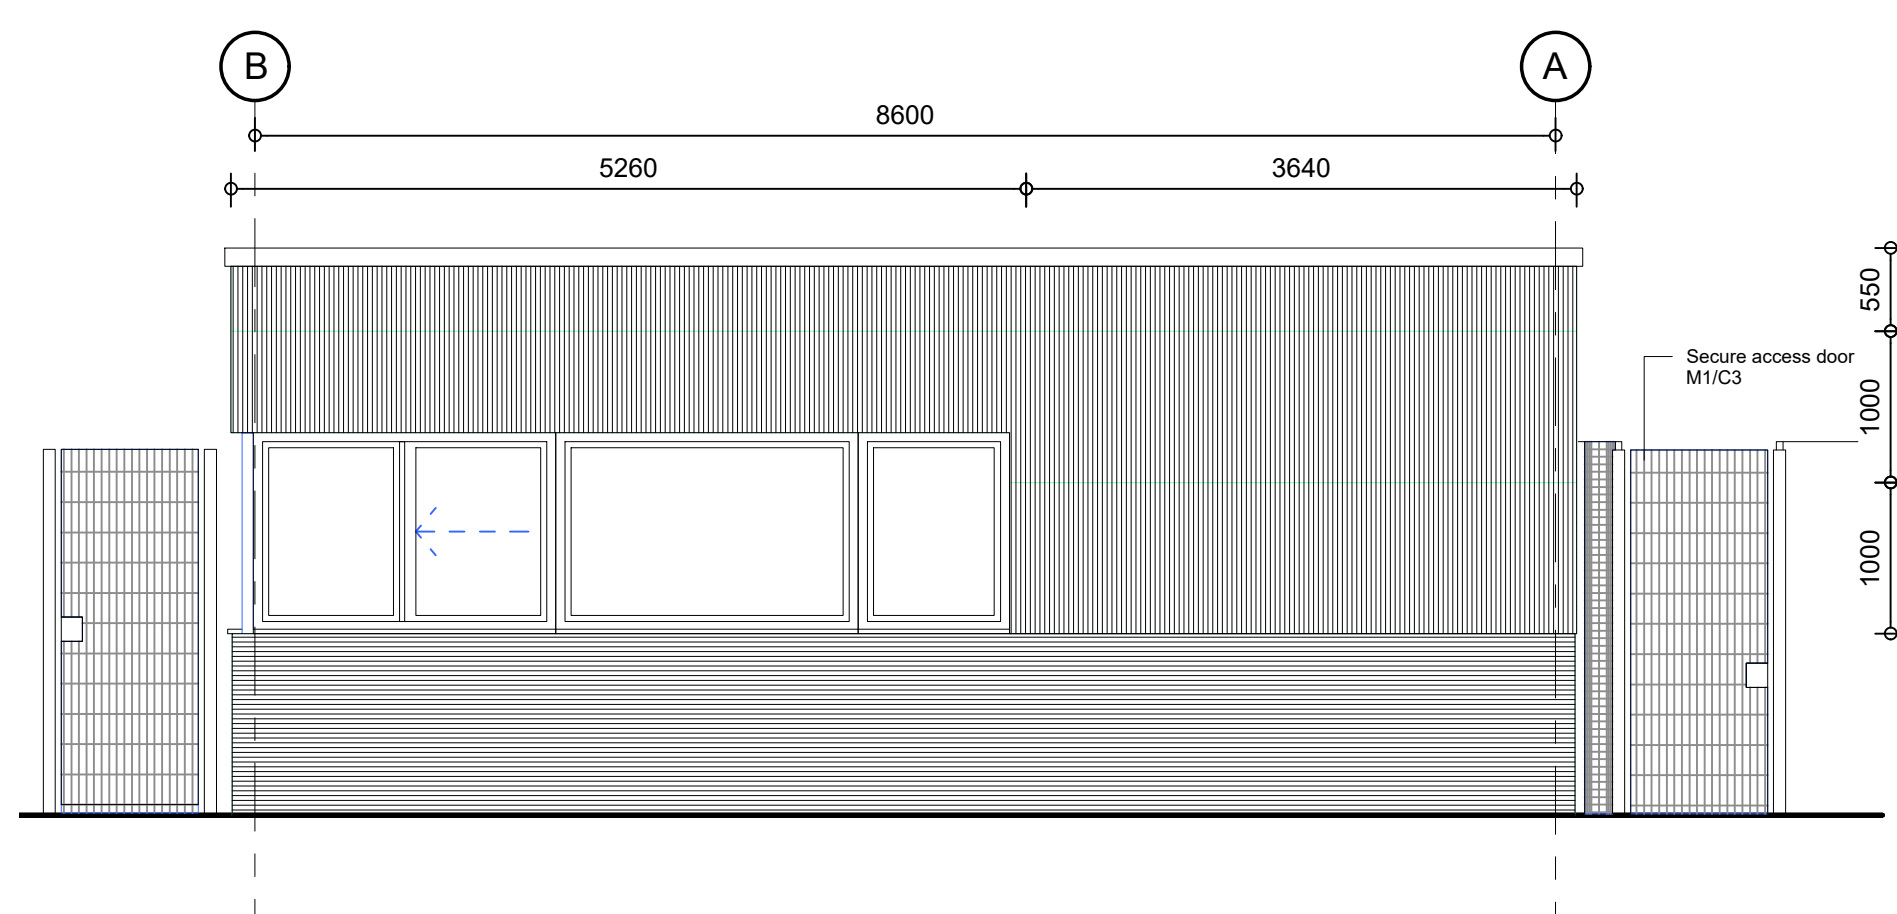

Elevation BB Scale 1:50

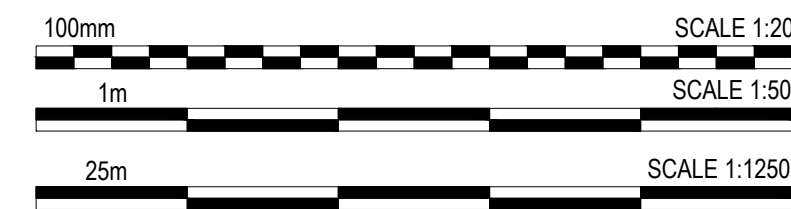

PLANNING

THIS DRAWING IS FOR PLANNING CONSIDERATION ONLY
AND SHOULD NOT BE USED FOR ANY OTHER PURPOSE

Phase 2, Symmetry Park,
Merseyside
Unit 2 - Gatehouse Details

TRITAX SYMMETRY
A TRITAX BIG BOX COMPANY

umc
architects
3rd Floor, Manchester Club, 81 King Street, Manchester, M2 4AH
t. +44 (0)161 413 0590 e. info@umcarchitects.com

Drawing Status:	Planning
Drawn / Checked:	MY / DEB
Date:	13/11/2020
Scale:	As Noted @A1
Drawing no:	Revision:
21351 P0704	H