



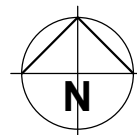

M.M. ARCHITECTURAL SERVICES
Planning And Regulations


Email: mmarchitectural@outlook.com Telephone: 07891348906

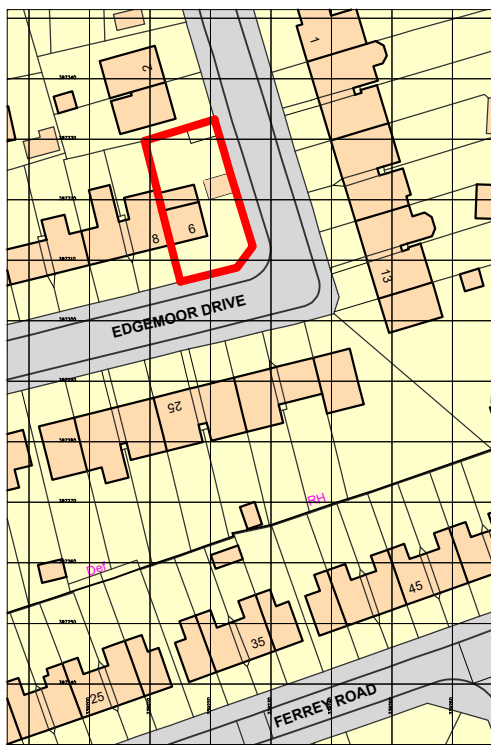

Ordnance Survey, (c) Crown Copyright 2025.
All rights reserved. Licence number 100022432

Location Plan

(Scale 1:1250)

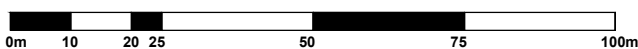

Scale Bar

Project
6 Edgemoor Drive
Liverpool, L10 1LP

Title
Location Plan

Drawn by
M.M
Scale
1:1250 @ A4

Checked by
M.M
Date
April 2025

Drawing Number
06-001

Rev.
P1