

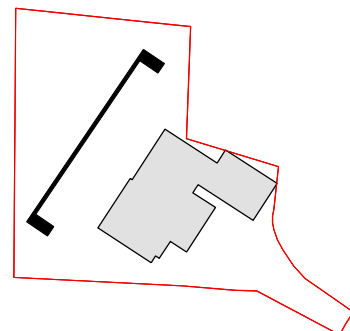


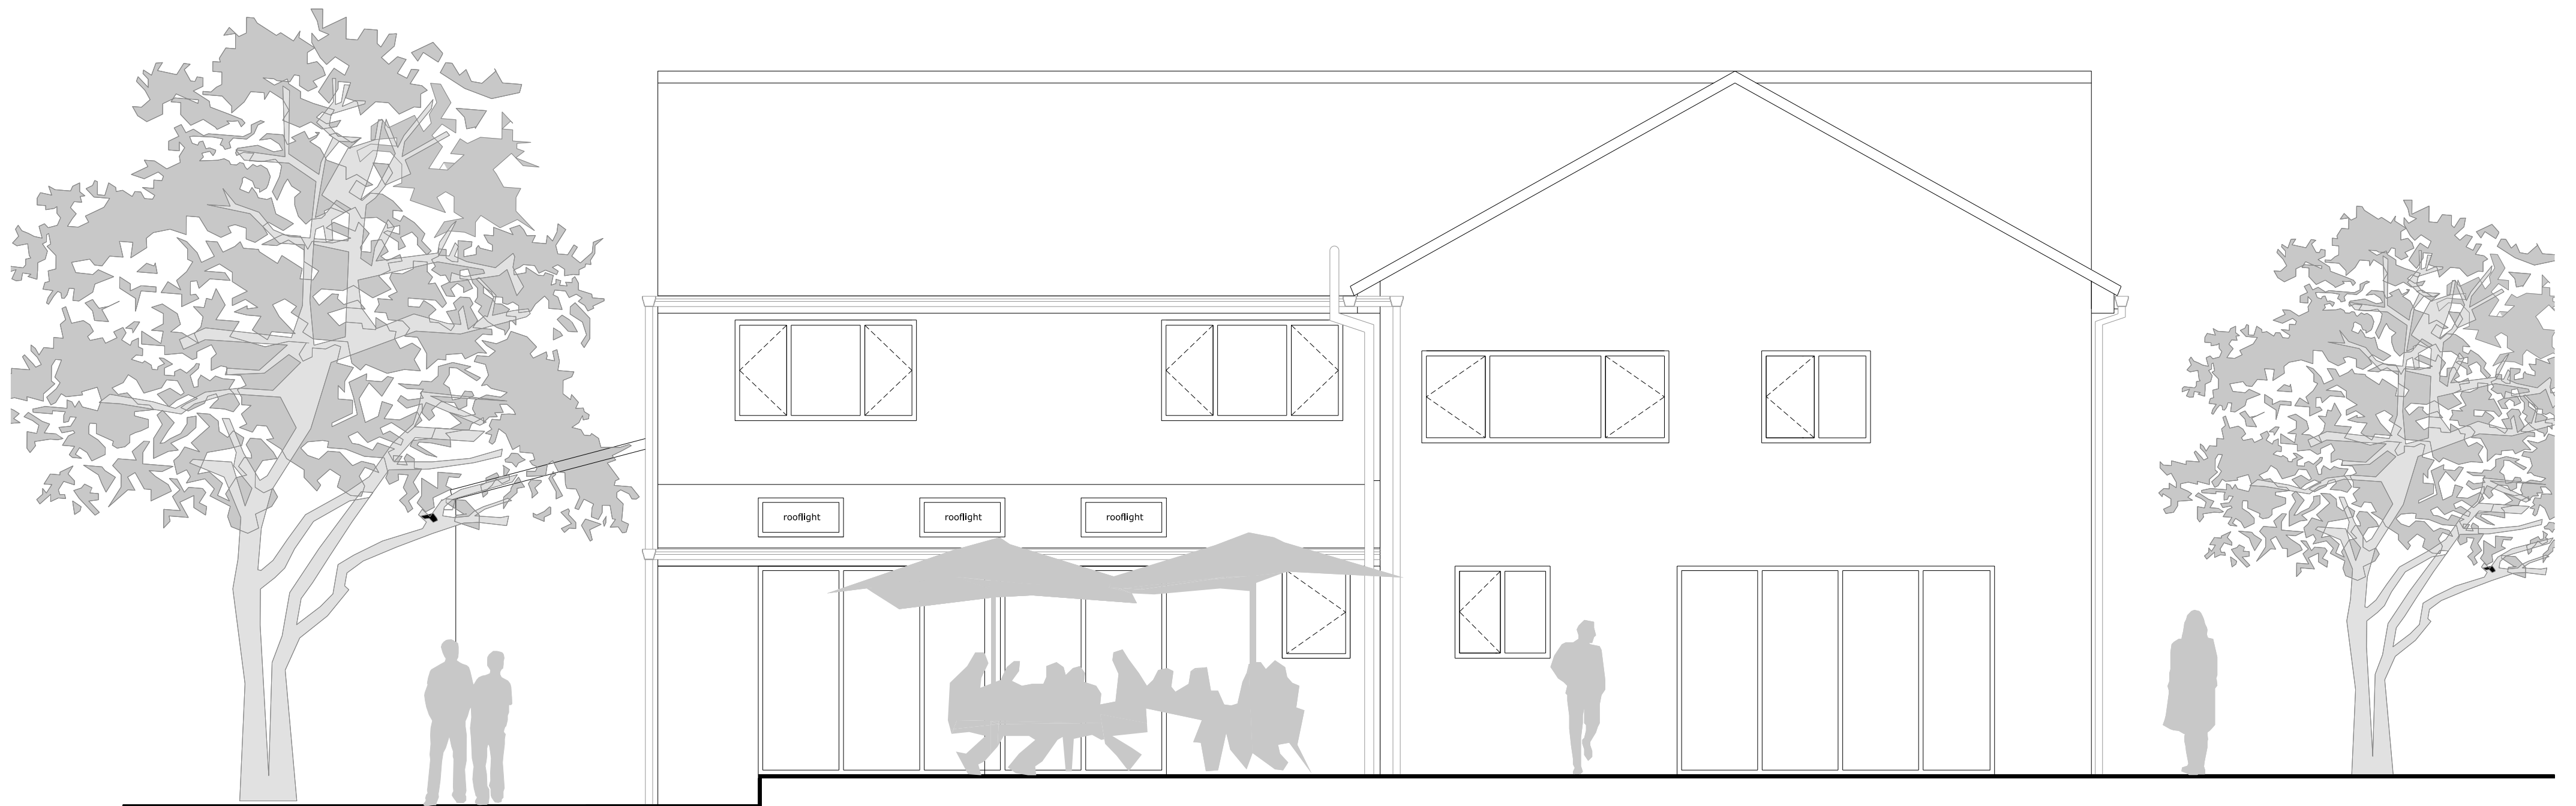

Site diagram @ 1:1000

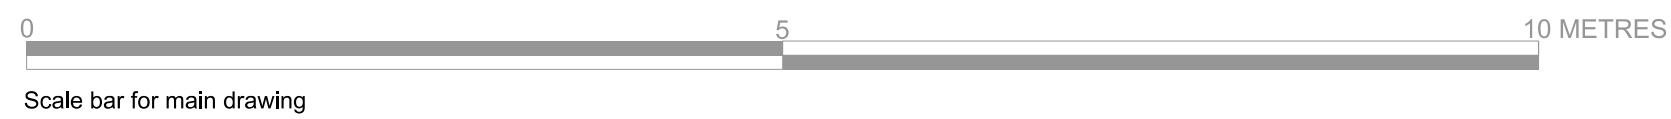

Scale bar for main drawing

Project: **3 Roby Mount Avenue**

Existing elevation 3
1:50 @ A1