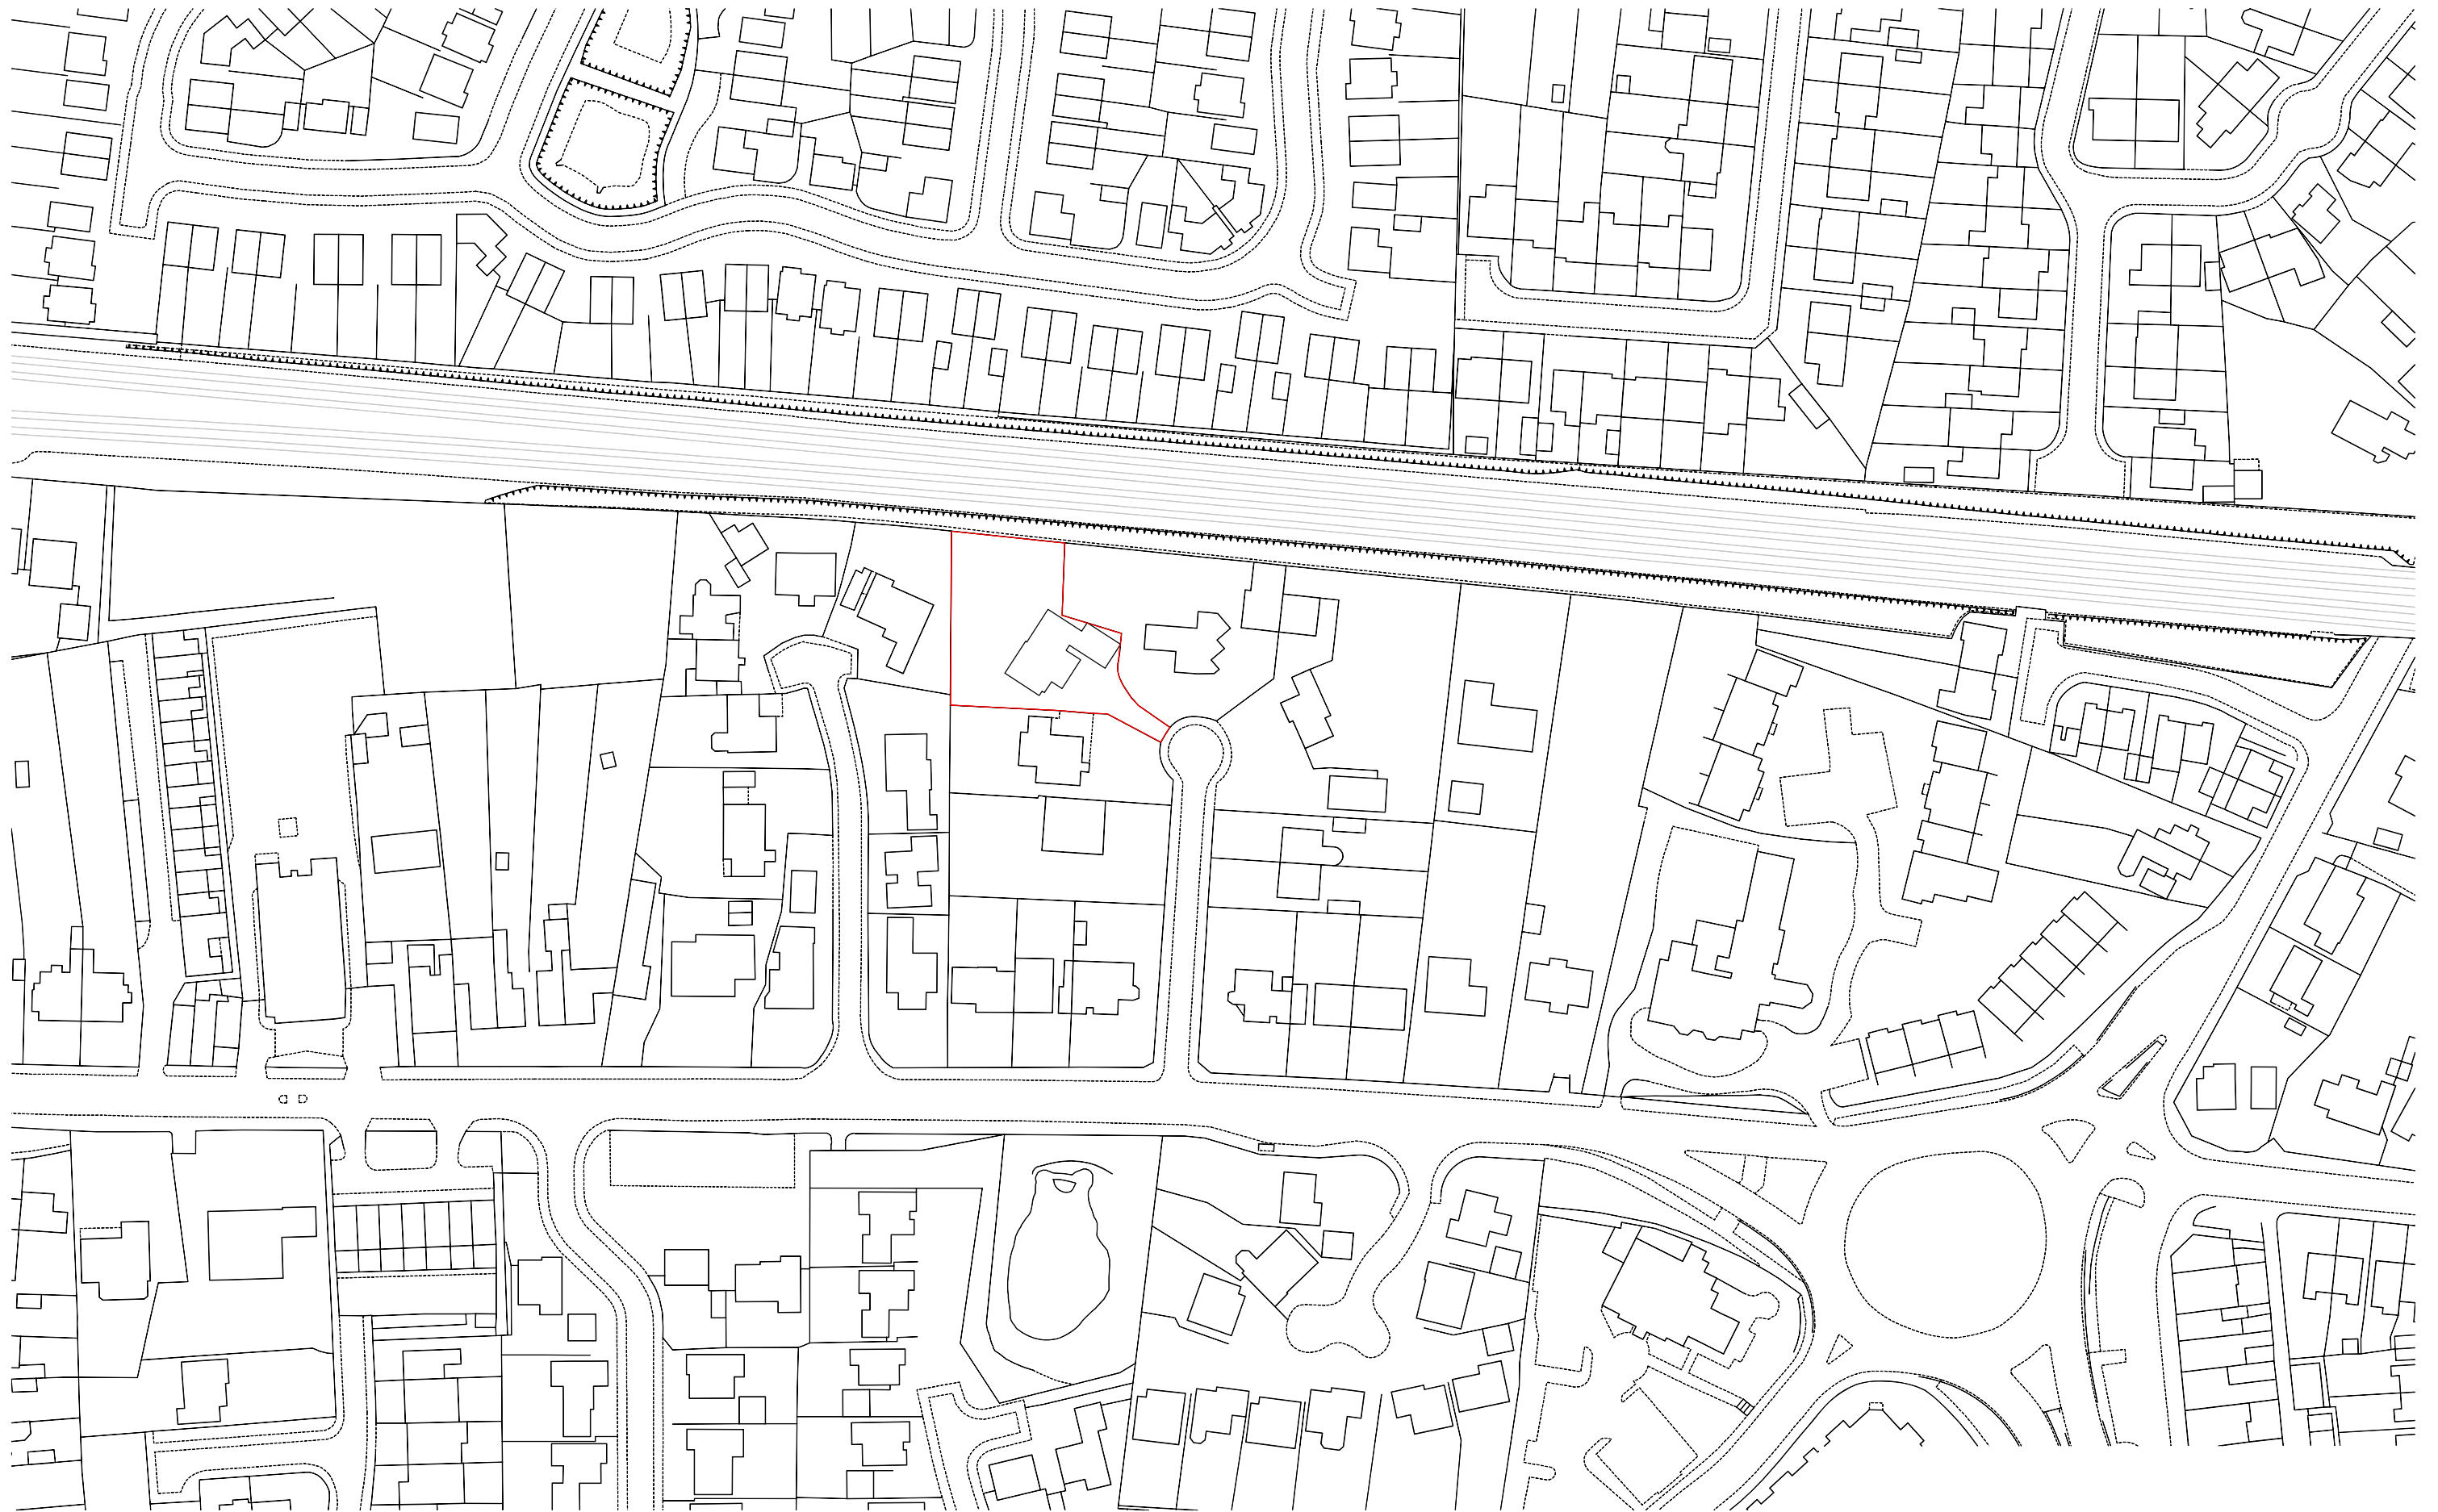


Site Boundary

Project: **3 Roby Mount Avenue**

Location Plan
1:1250 @ A3