
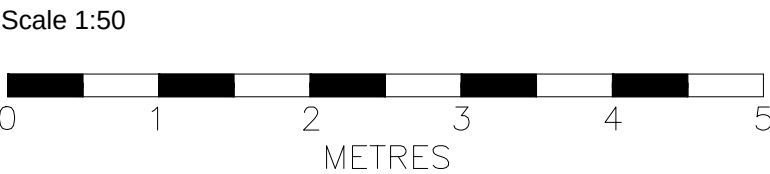
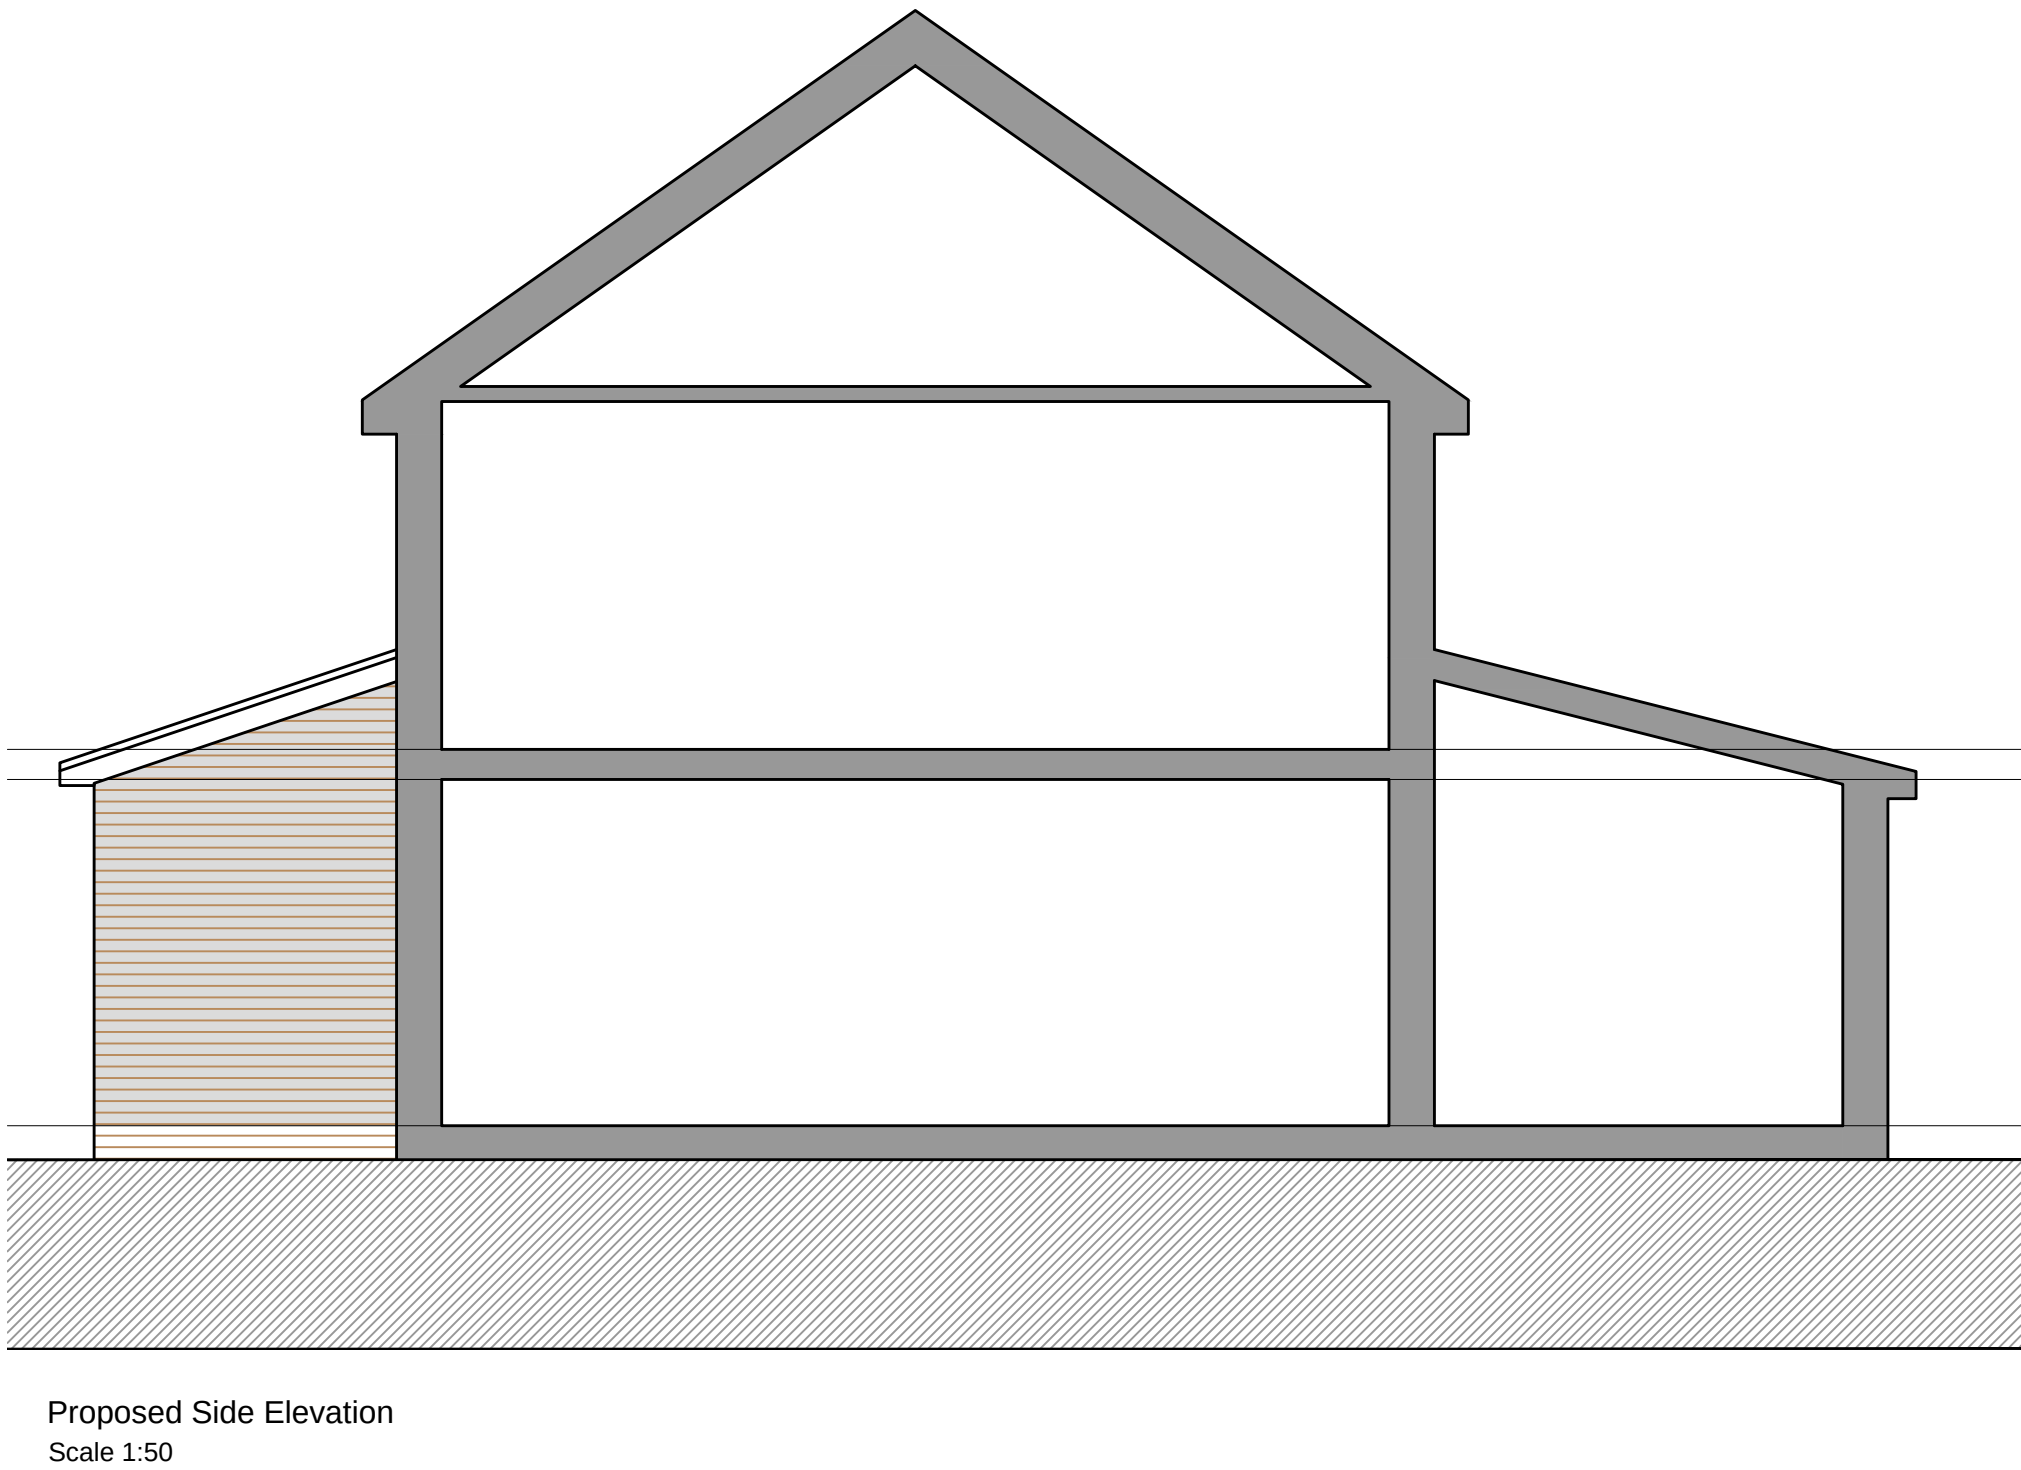
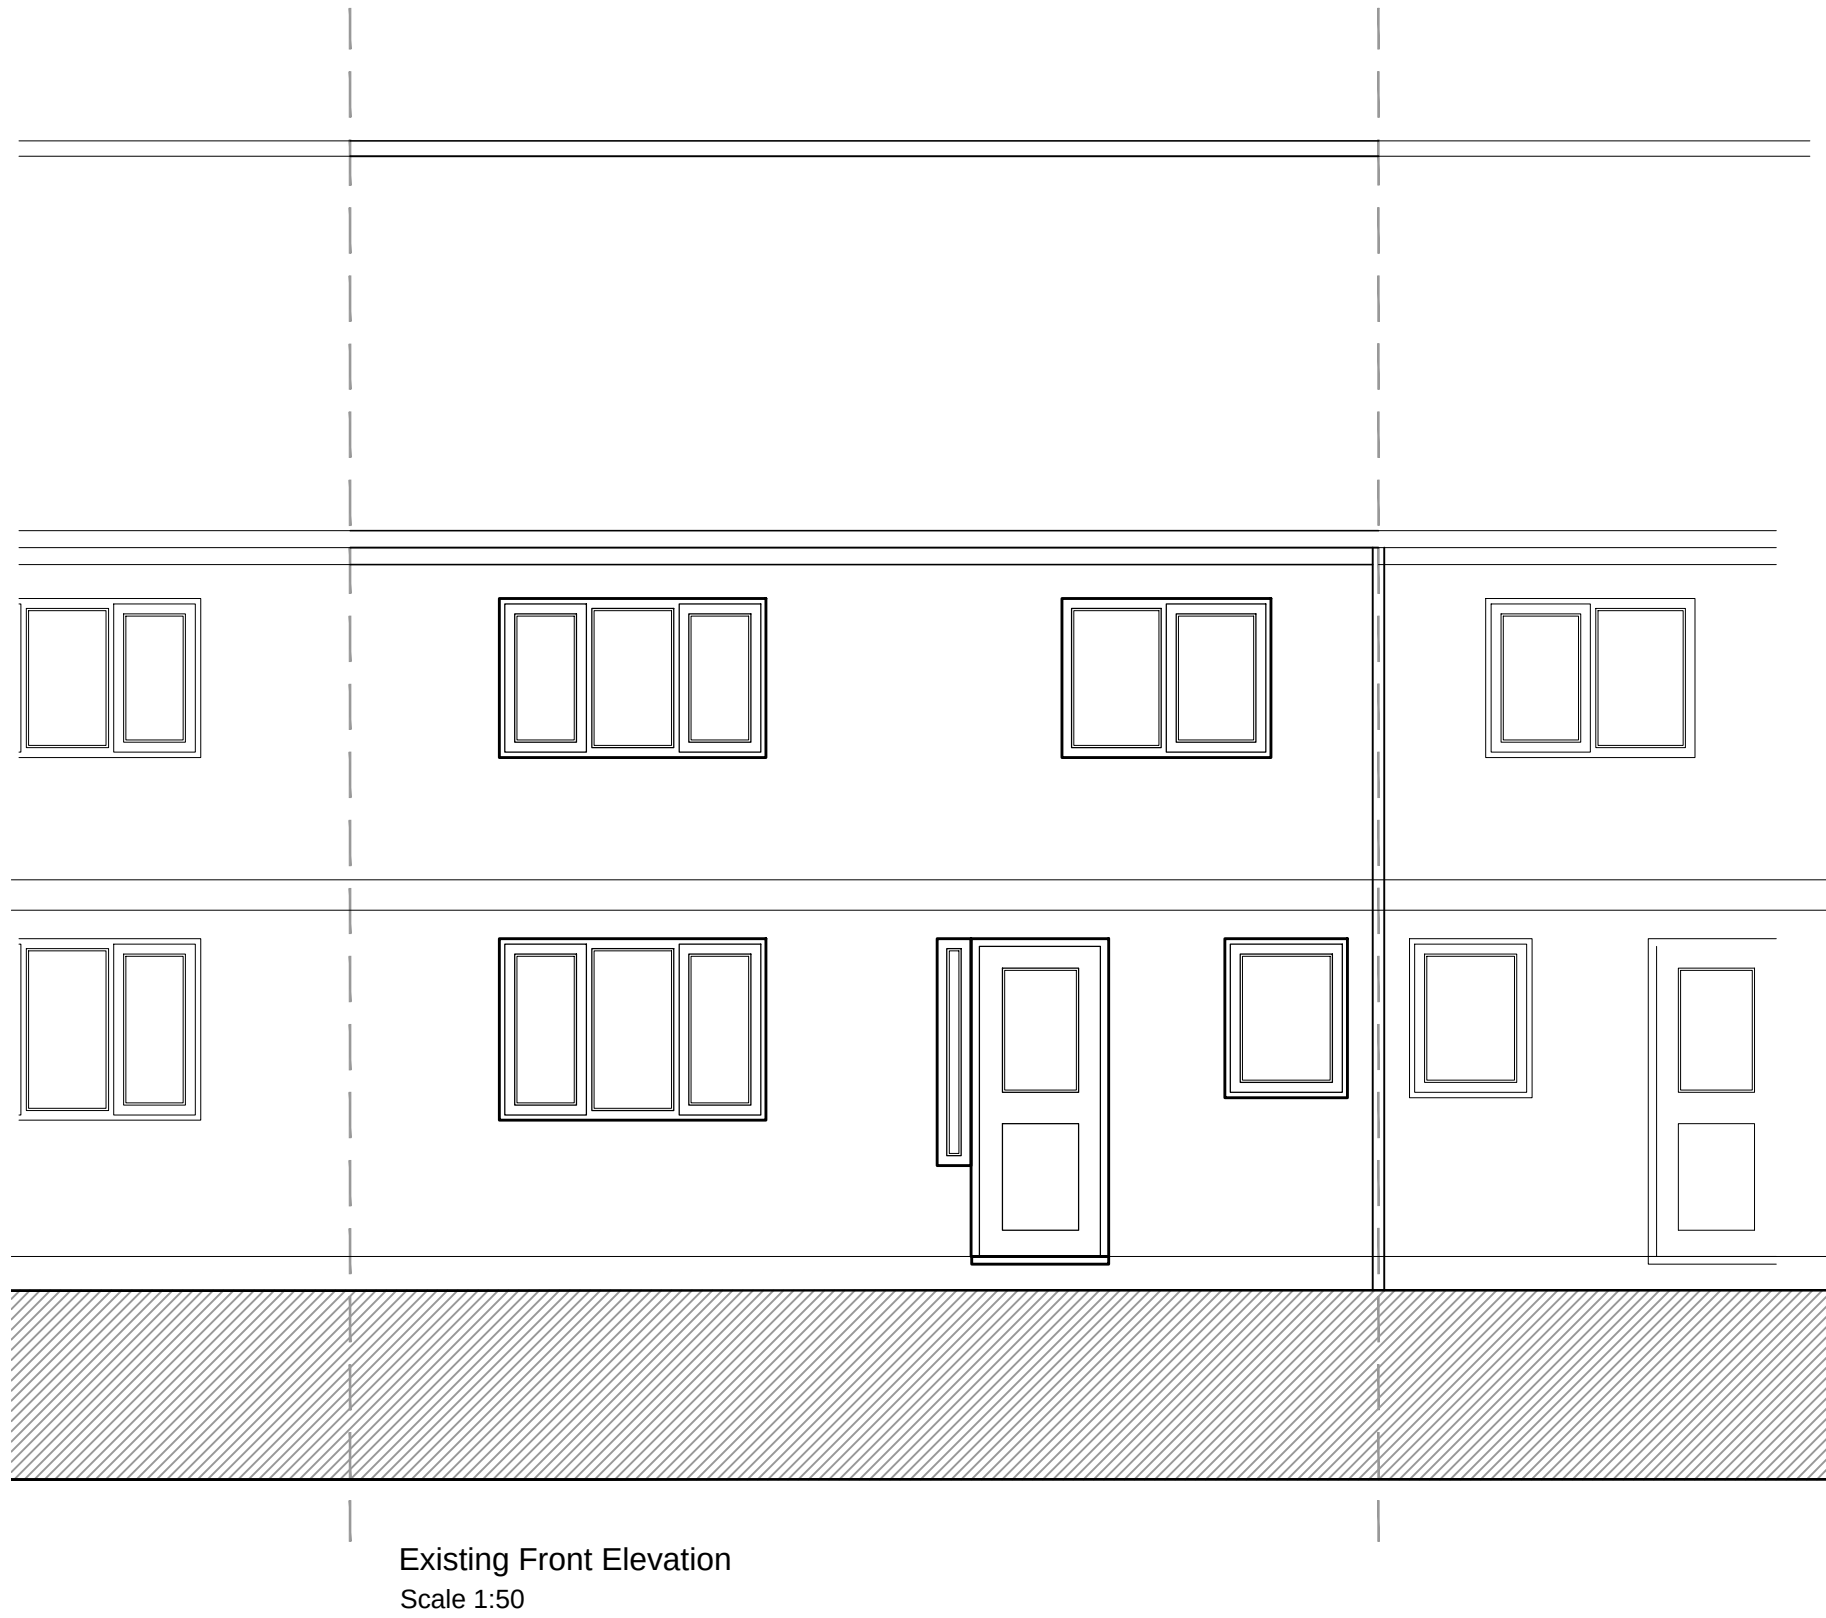
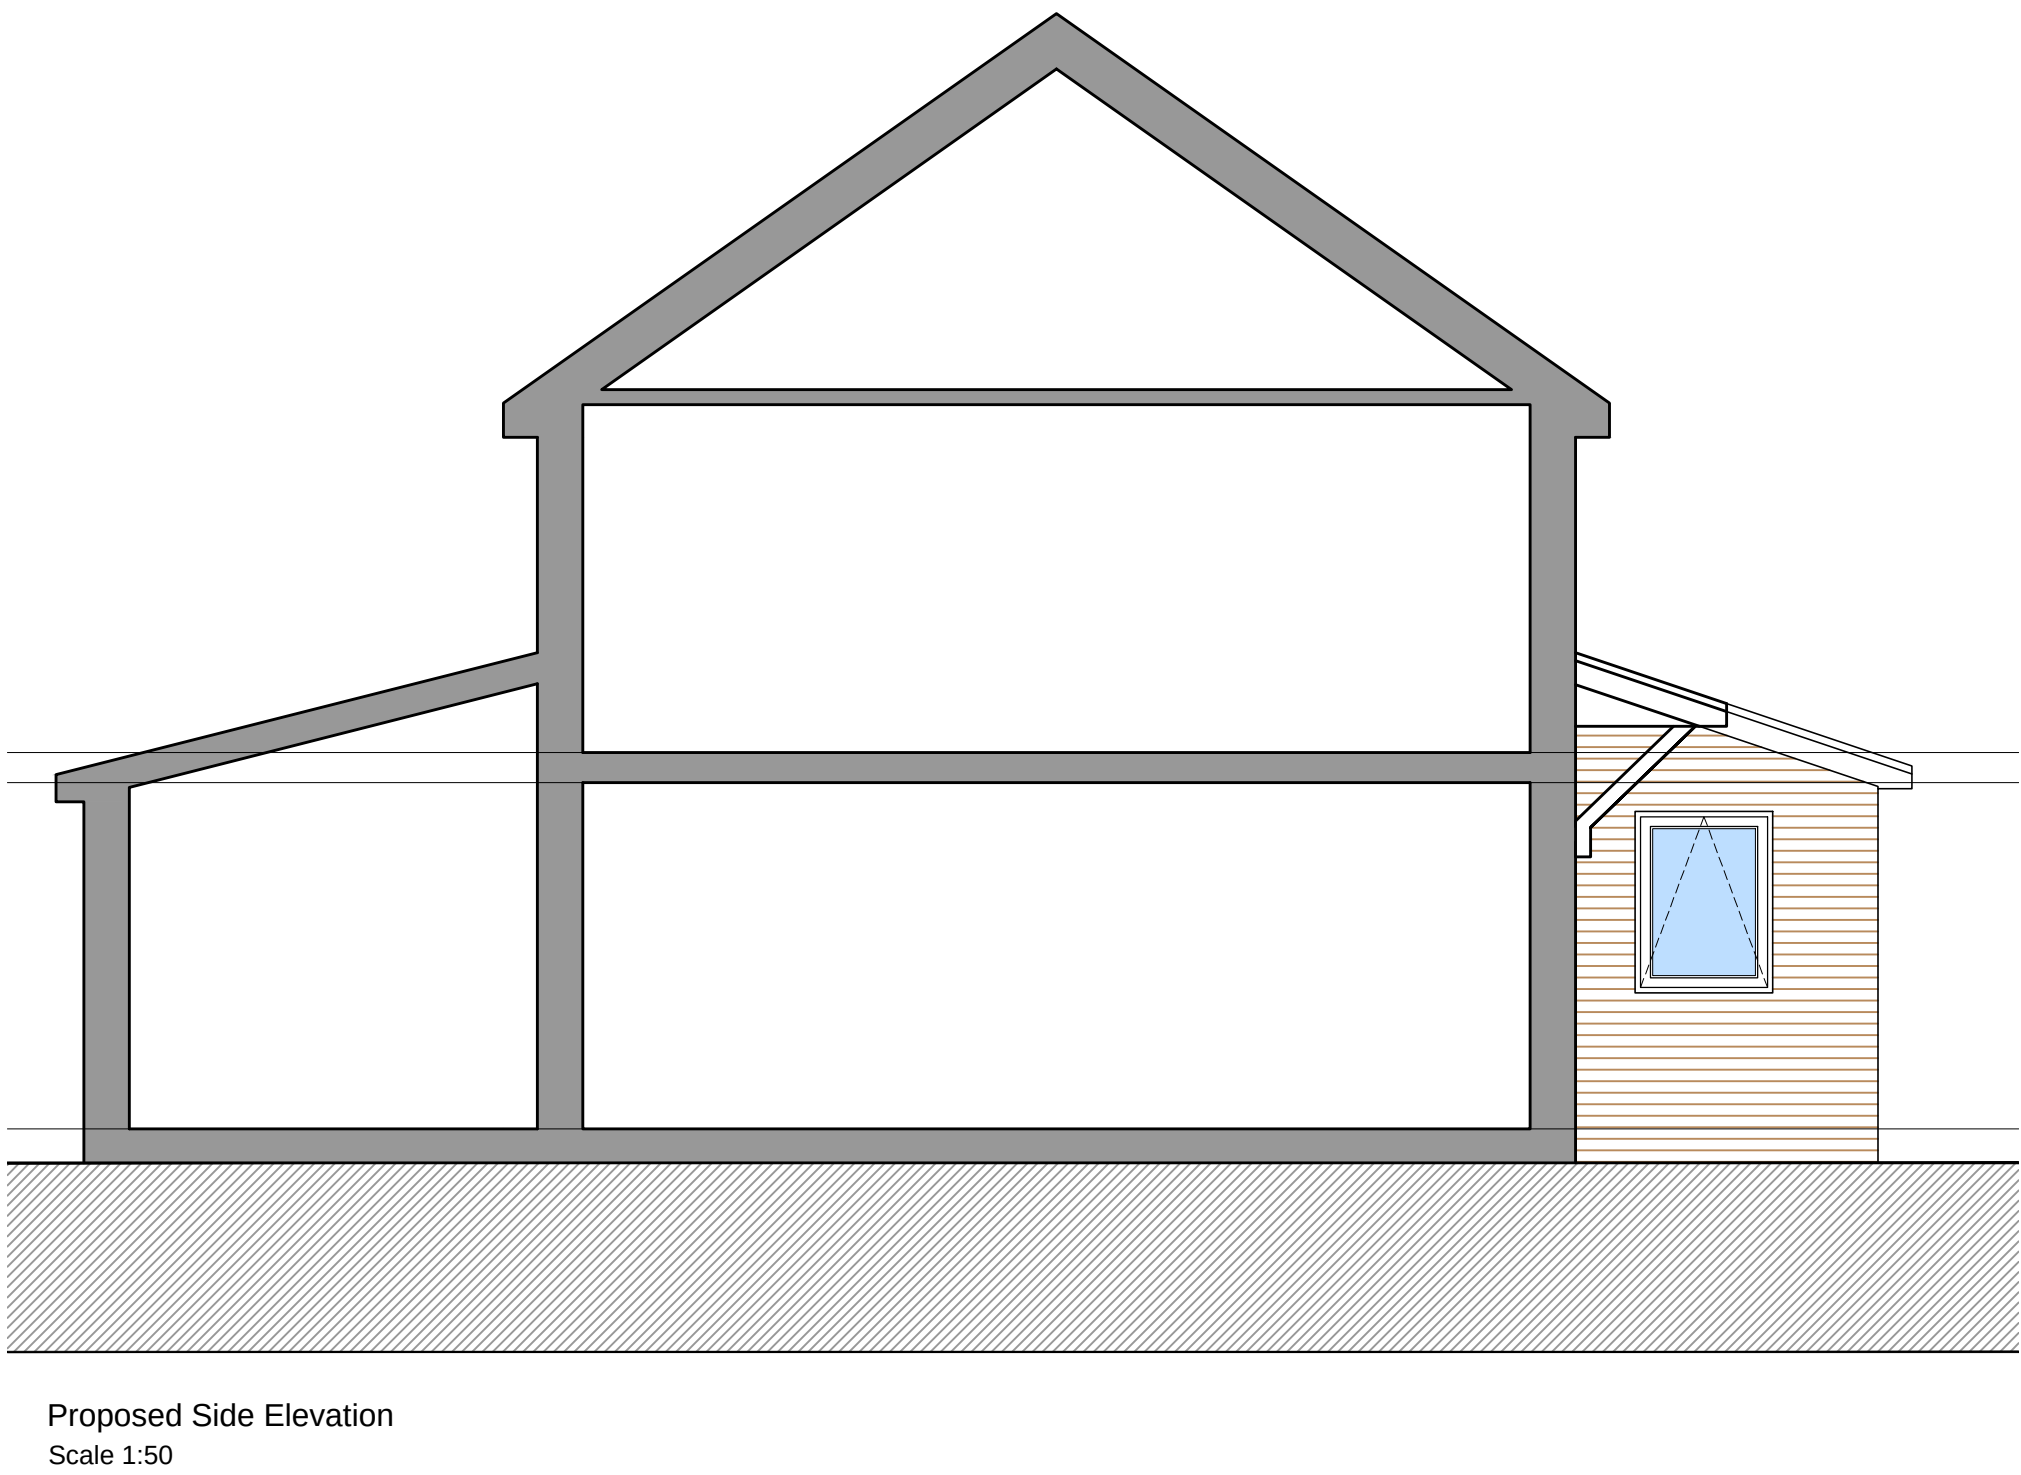
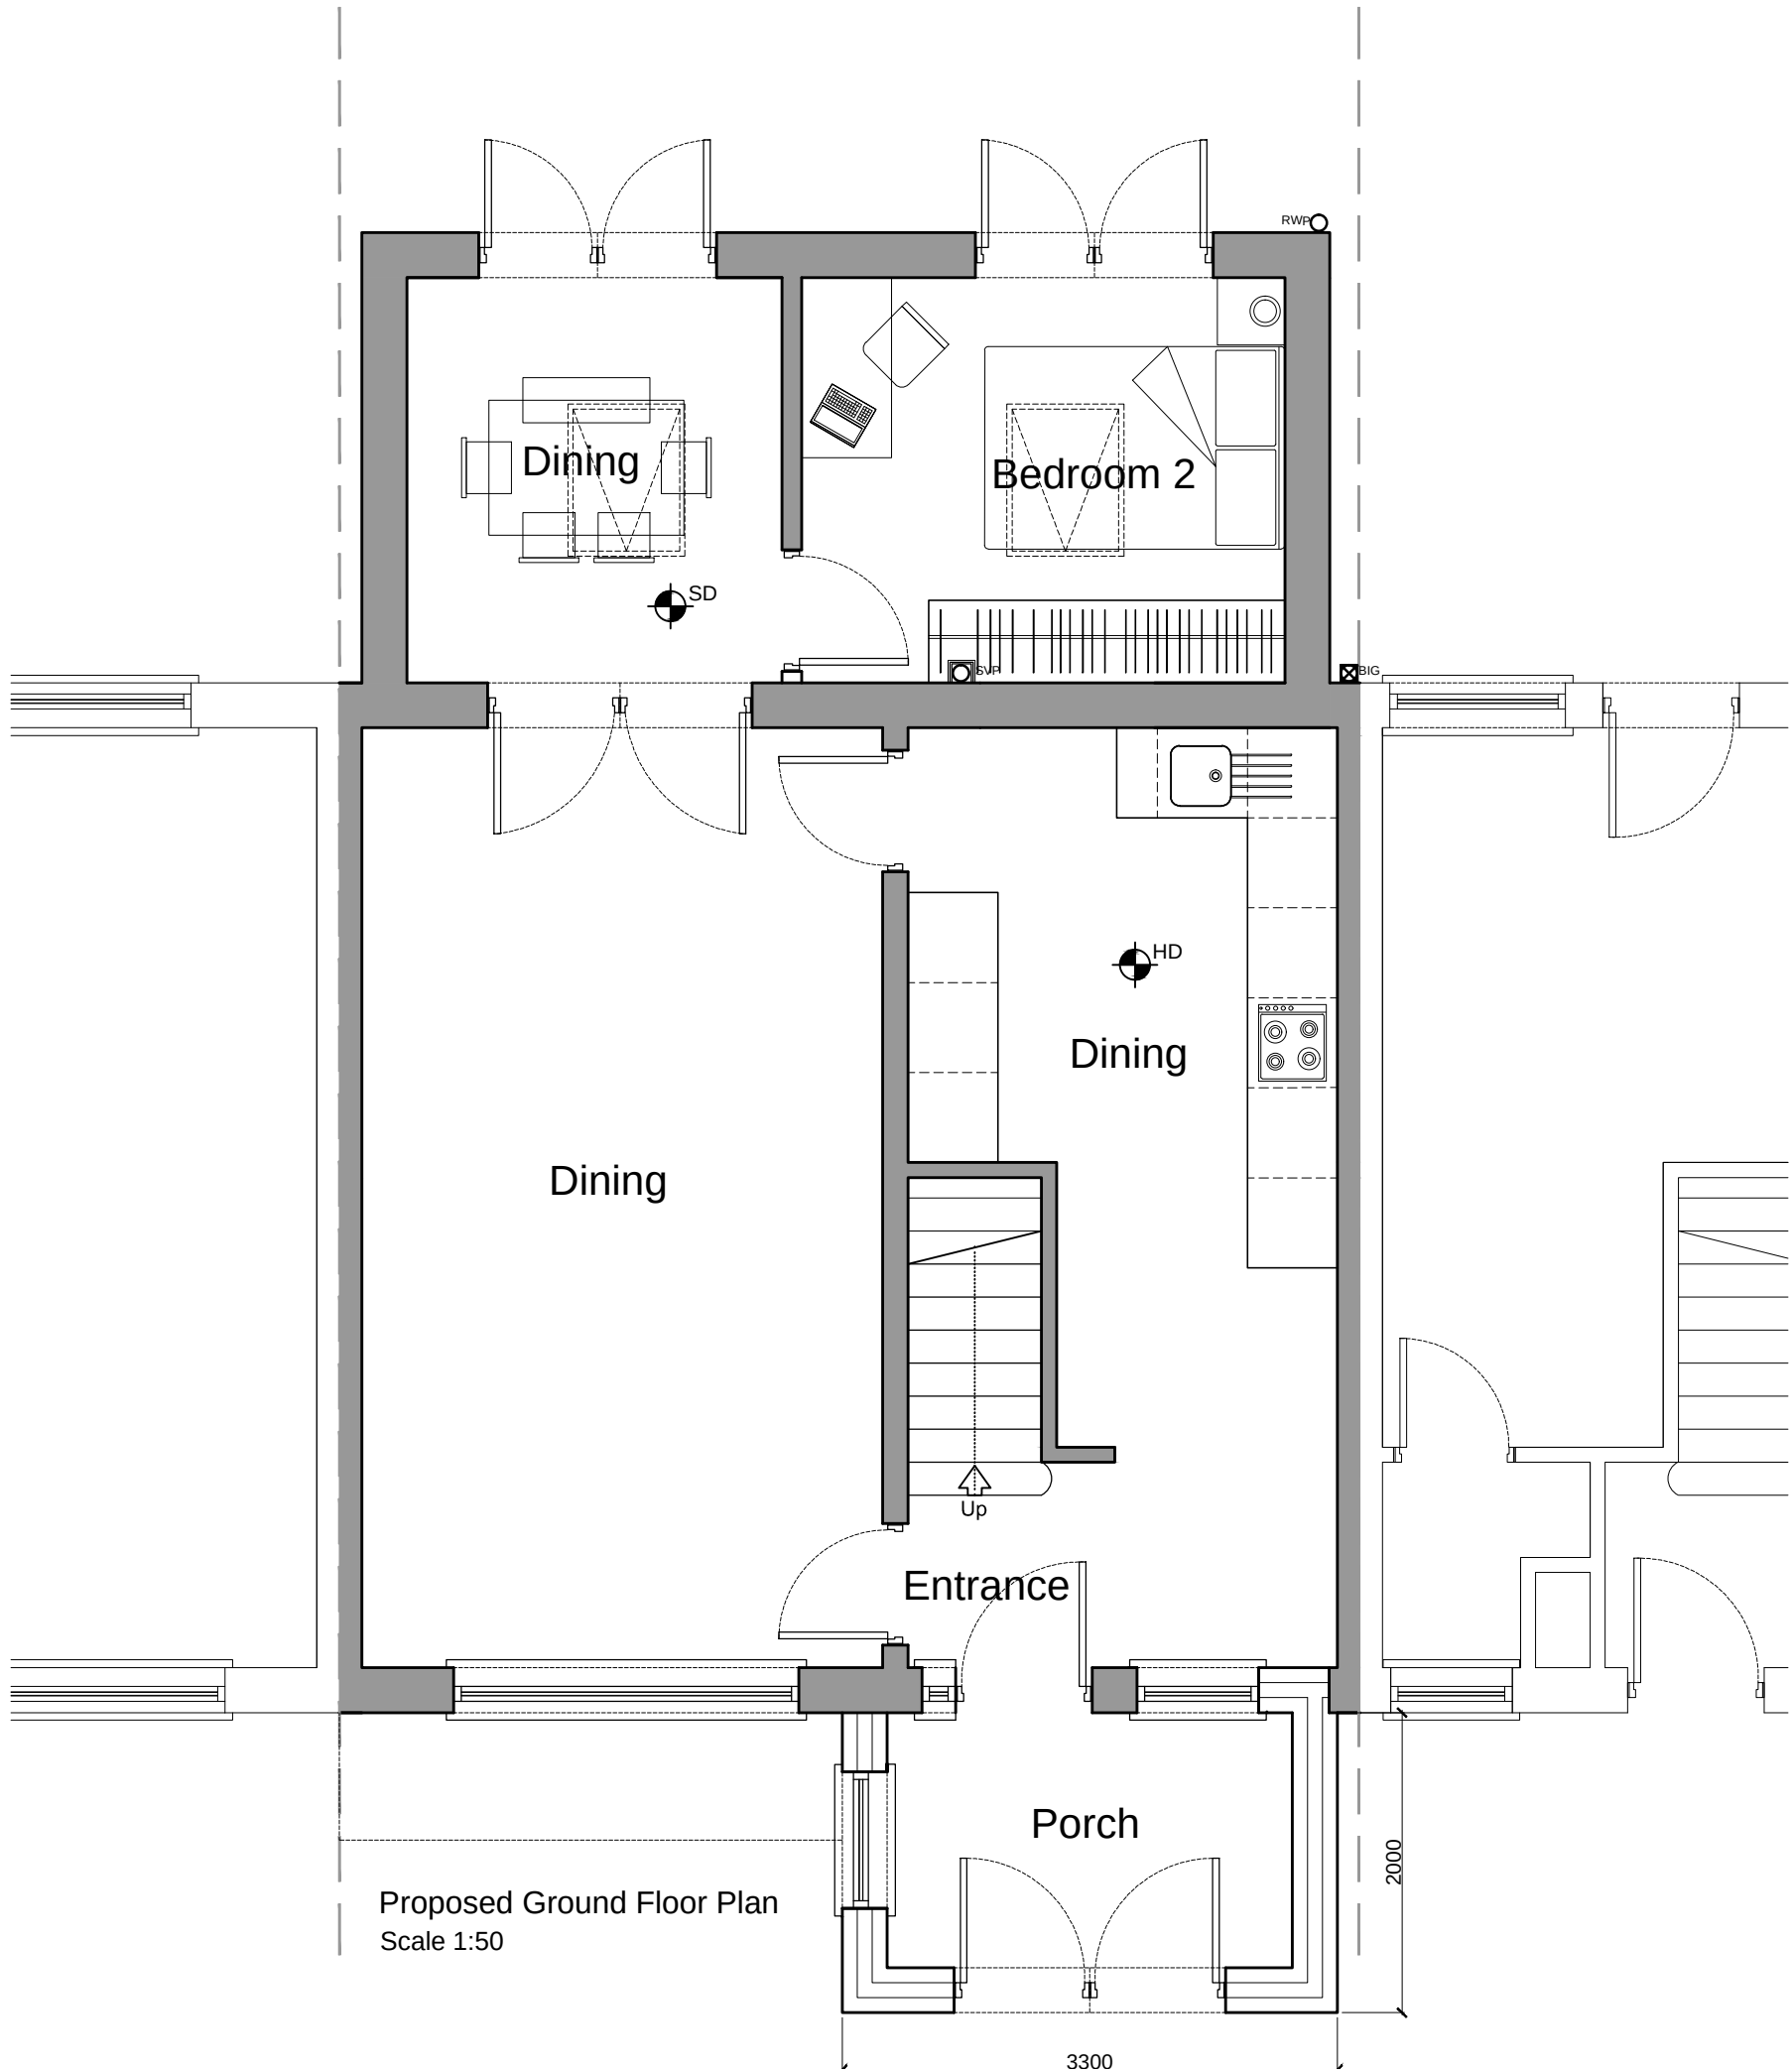


NOTES
All dimensions to be checked on site. Figured dimensions to be read in preference to scaled. Drawing author accepts no responsibility for any unauthorised amendments to the drawing and does not permit unauthorised copying of the drawing. This drawing is copyright and remains the property of drawing author unless otherwise agreed.

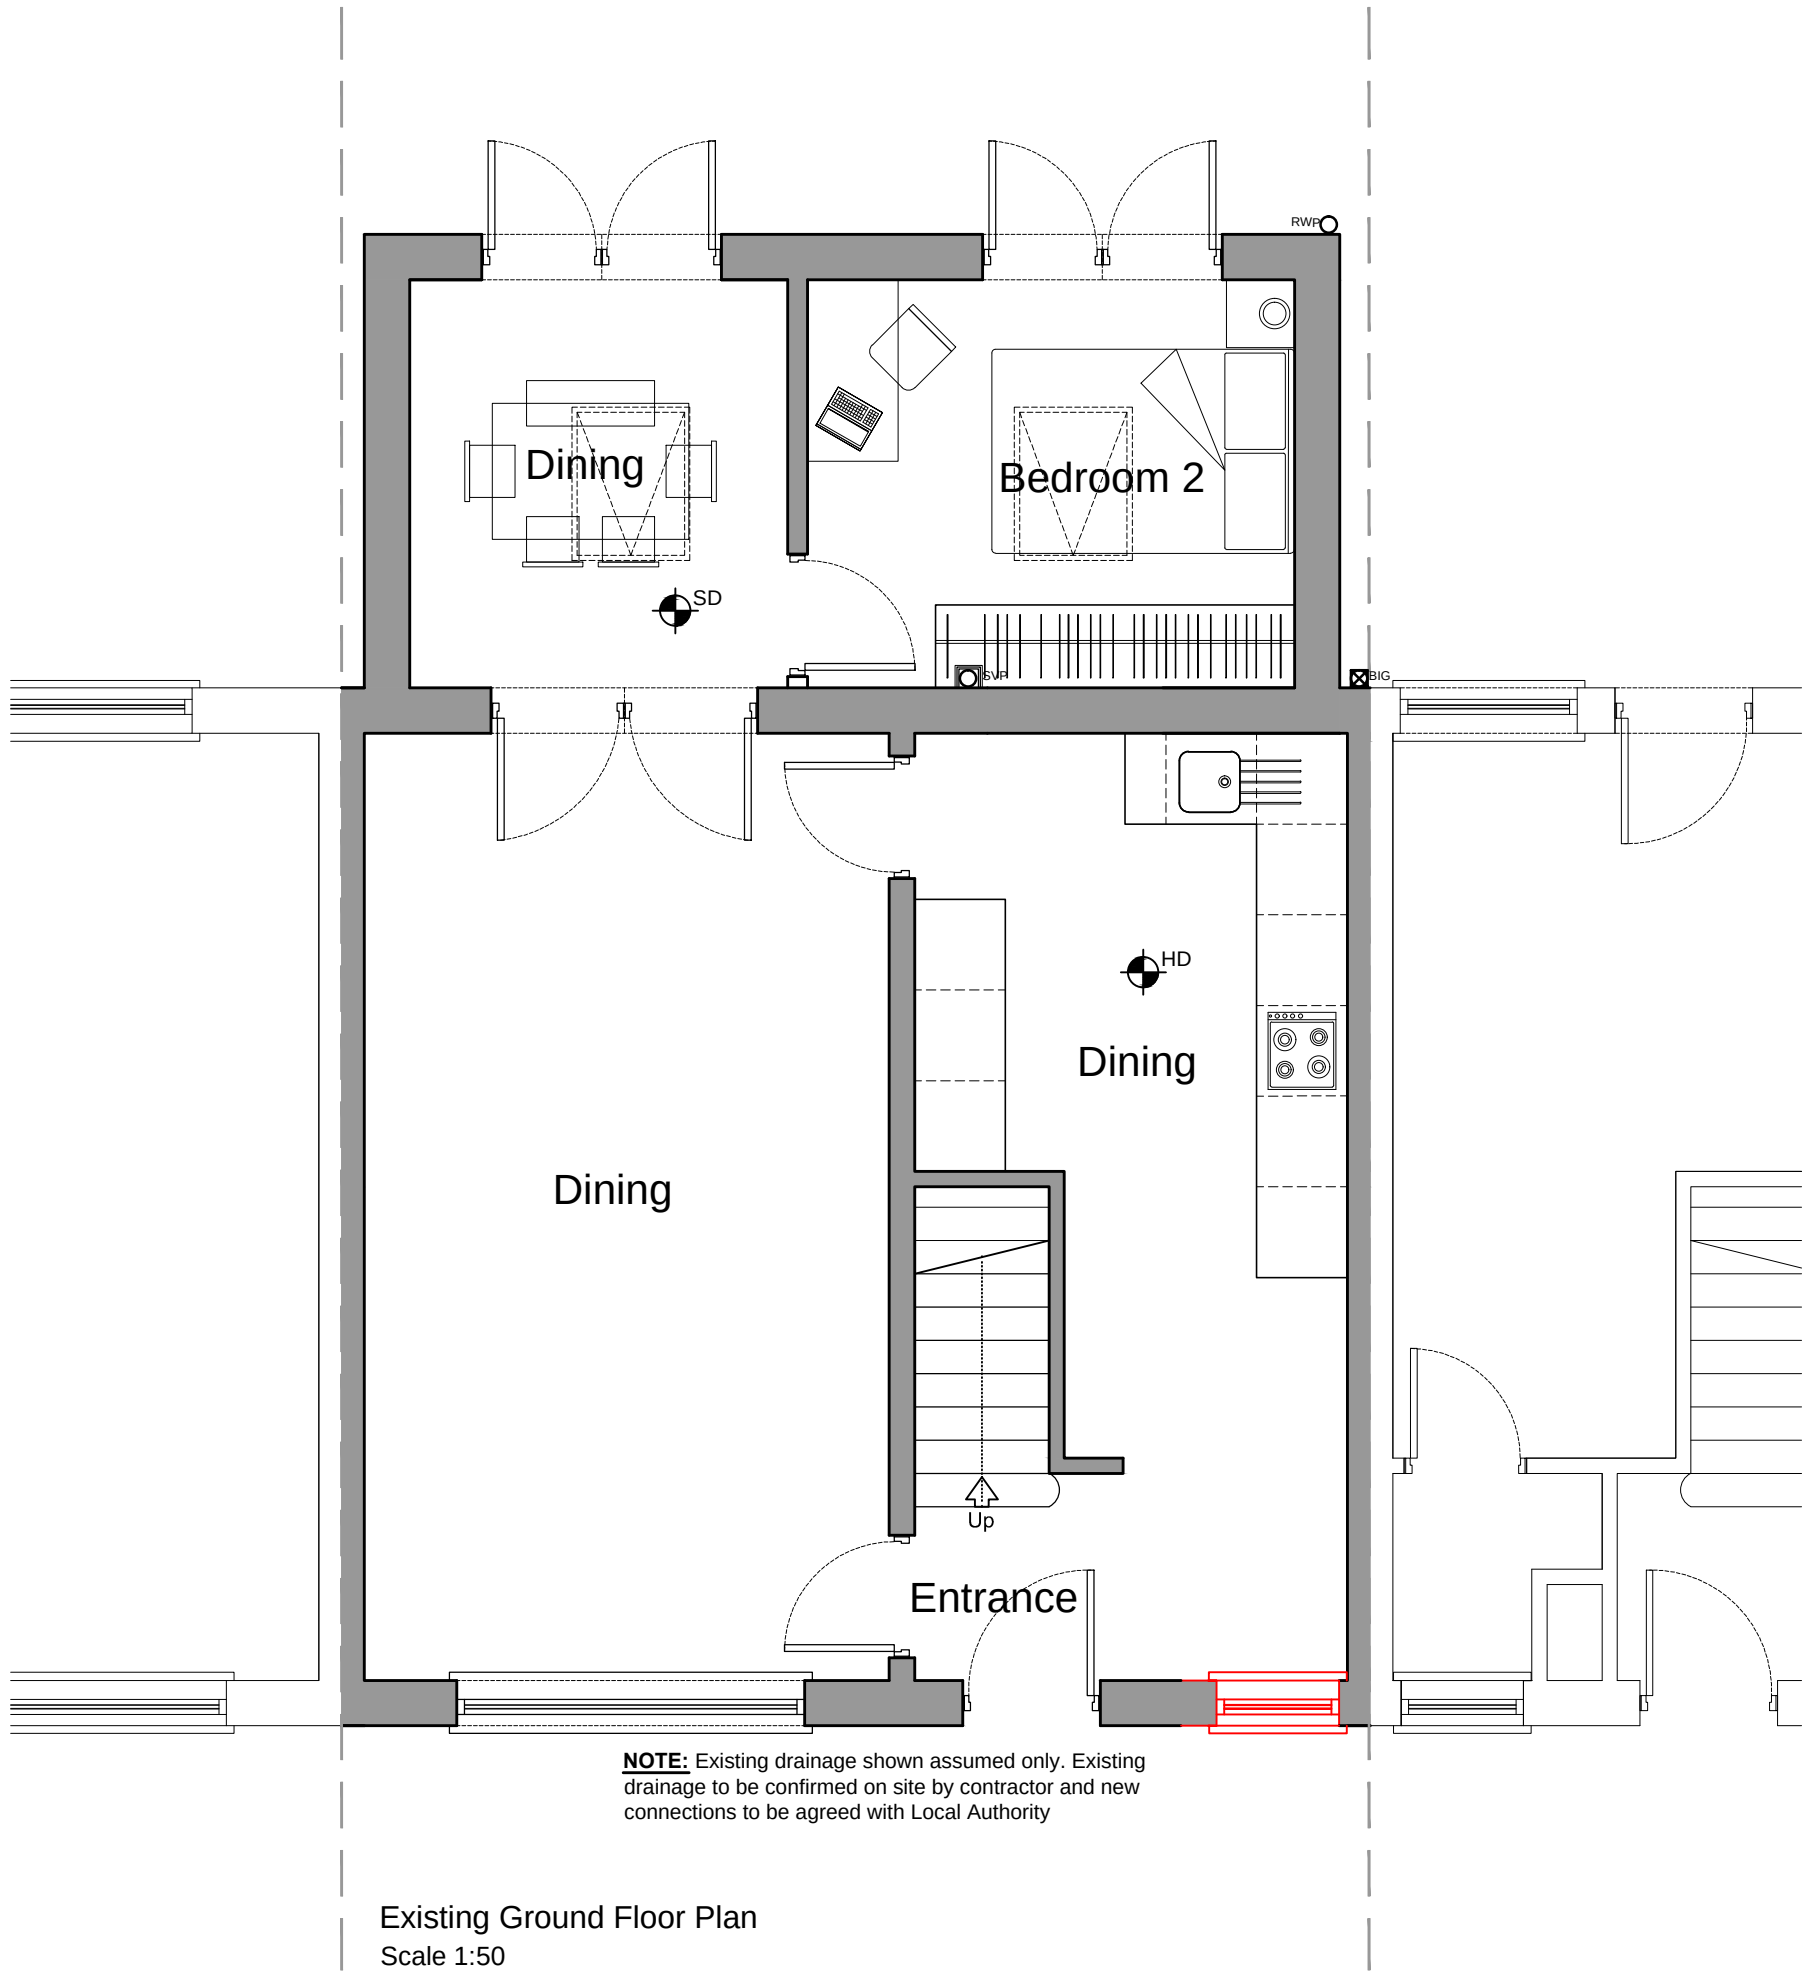

Version	Amendment	Drawn & Date	Checked & Date	Approved & Date
McGovern Architectural Design				
Telephone: 0752288713				
Email: mrgovern.architecturaldesign@hotmail.com				
Internal Project Number				
-				
Client				
MR_ROBERT_H				
Project Name				
12_XIPLING_AVENUE_LIVERPOOL_L36_0TZ				
Drawing Title				
EXISTING&PROPOSED_PLANS_ELEVATIONS				
Scale	Original Size	*		
SHOWN	A1			
Date	Drawn	Checked	Approved	
FEB_2026	MMC	MMC		
Drawing Number		Status		
		Revision		
		B		

PL_01