



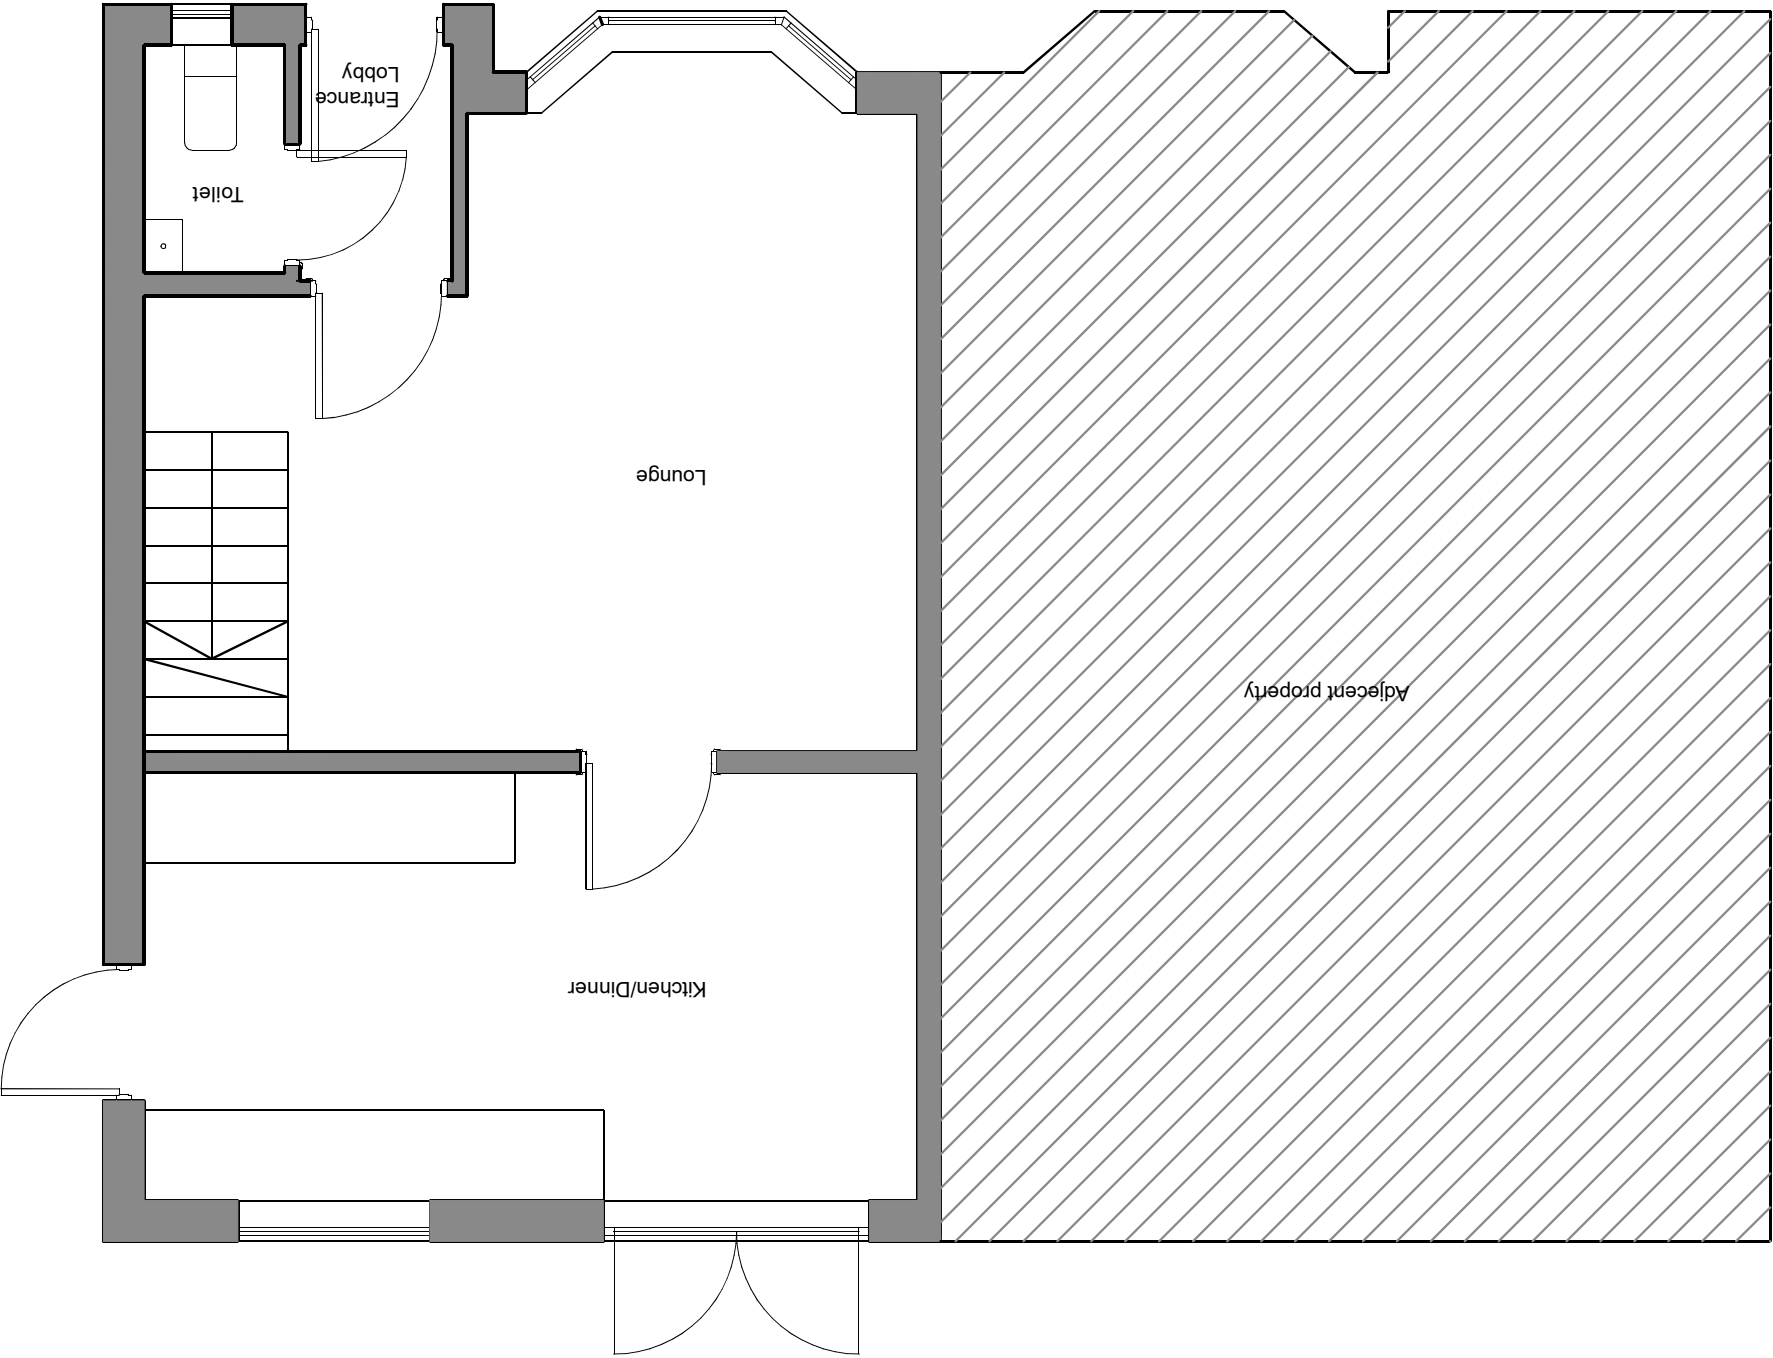

- Existing walls
- Proposed walls
- Walls to be demolished

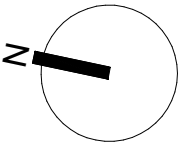

6 Kingham Mews
Existing Ground Floor

For Planning Approval
Only

scale
1:50 @ A3

drawing ref
Kingham/300

version