



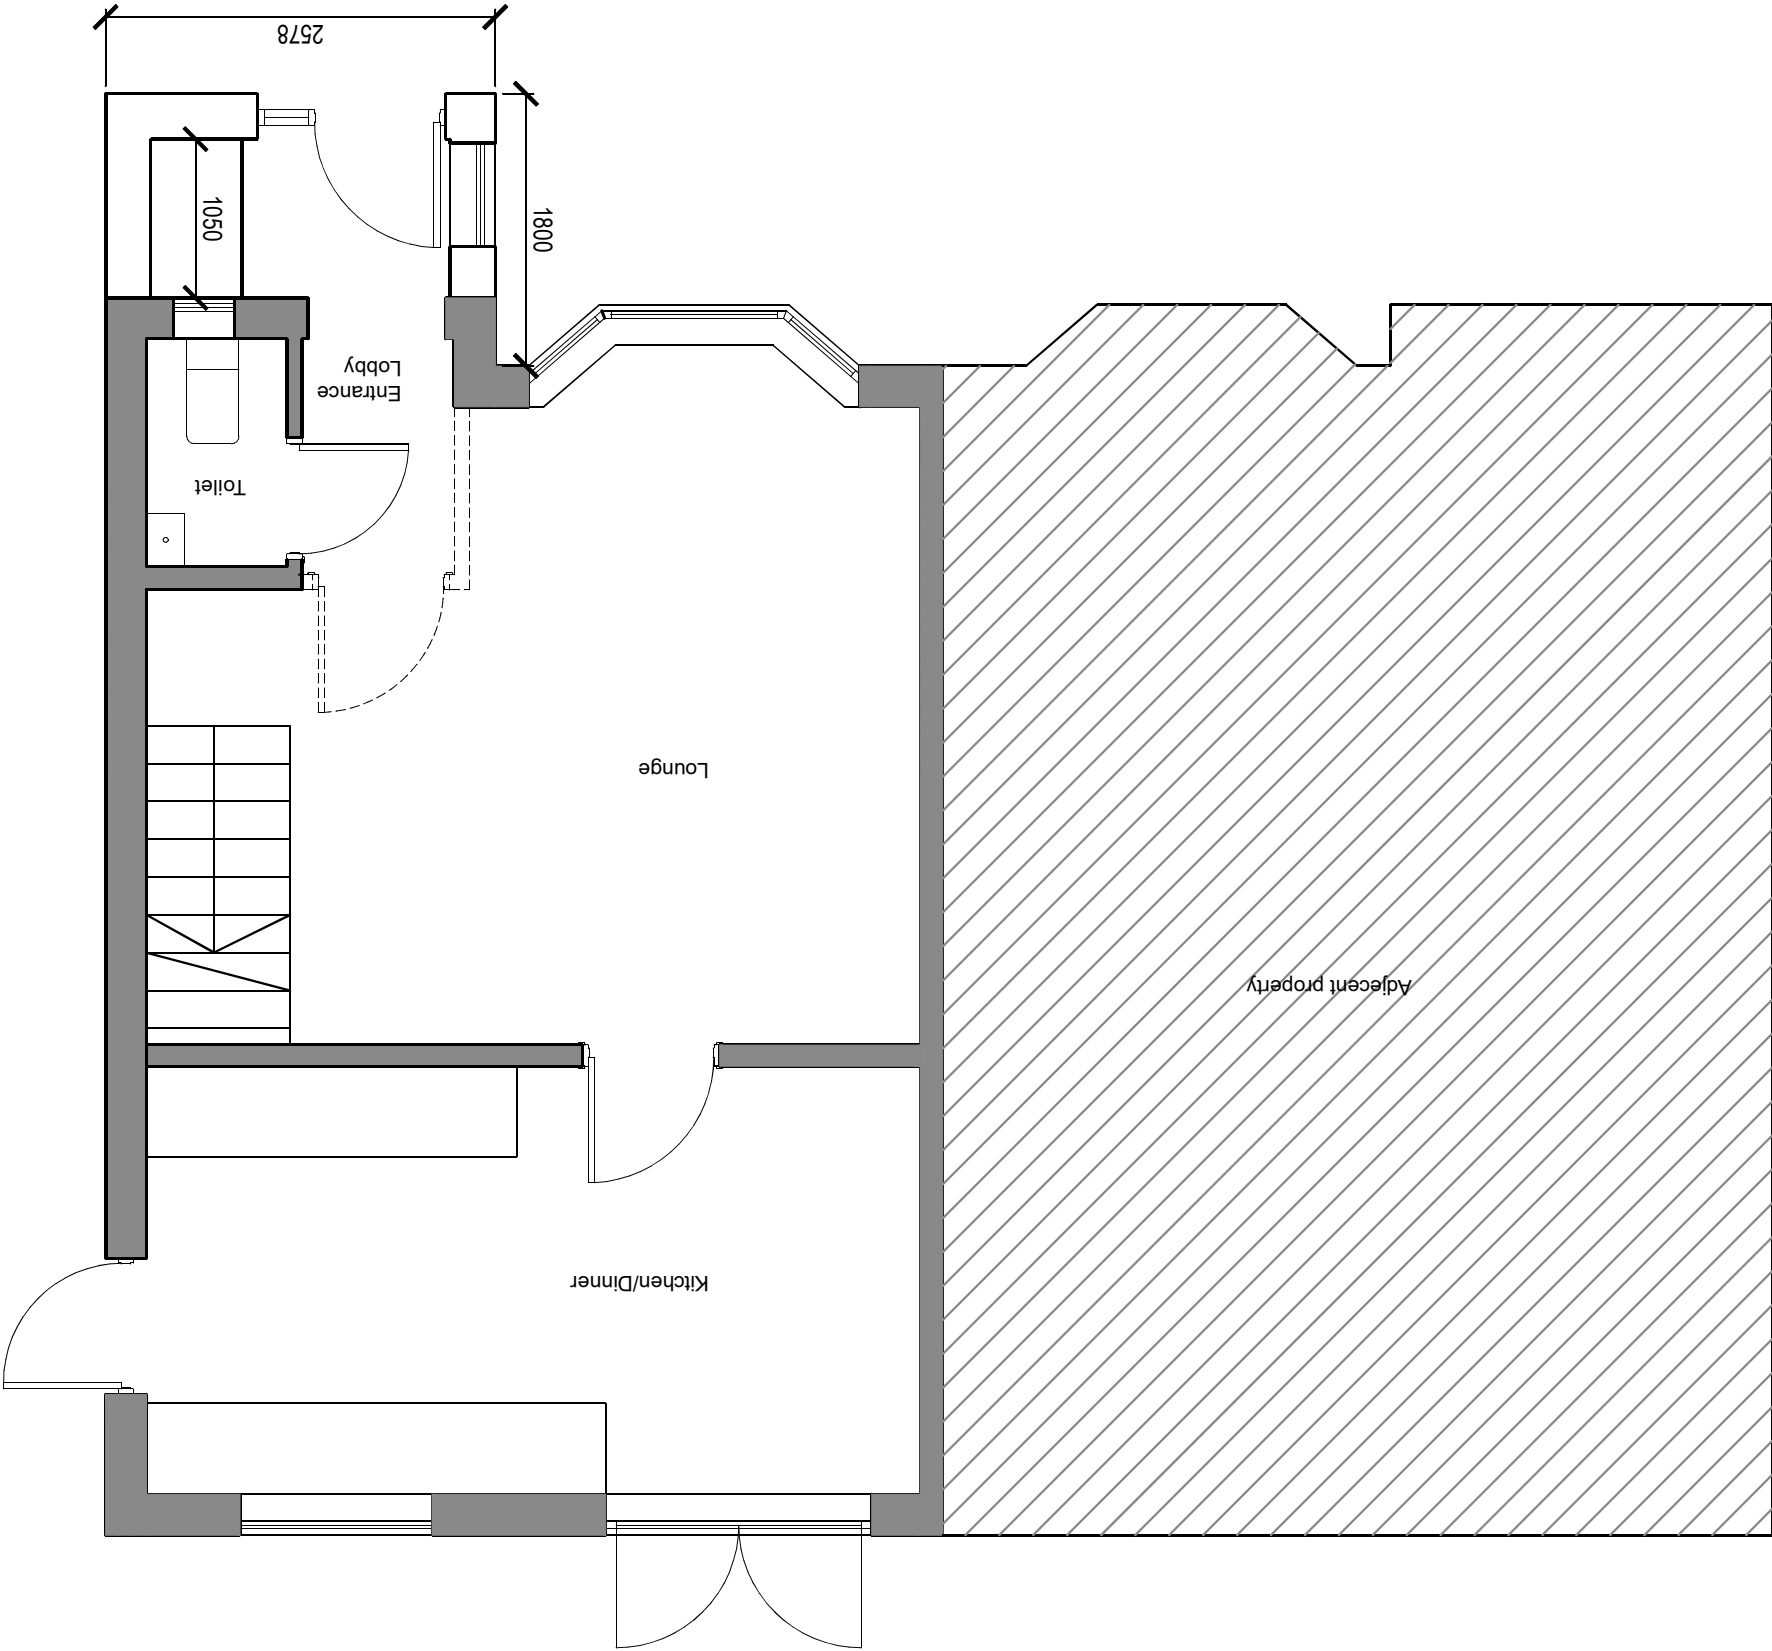

Existing walls

Proposed walls

Walls to be demolished

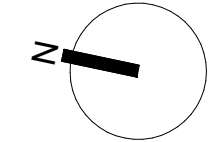

6 Kingham Mews
Proposed Ground Floor
For Planning Approval

scale
1:50 @ A3
drawing ref
Kingham/350

version