


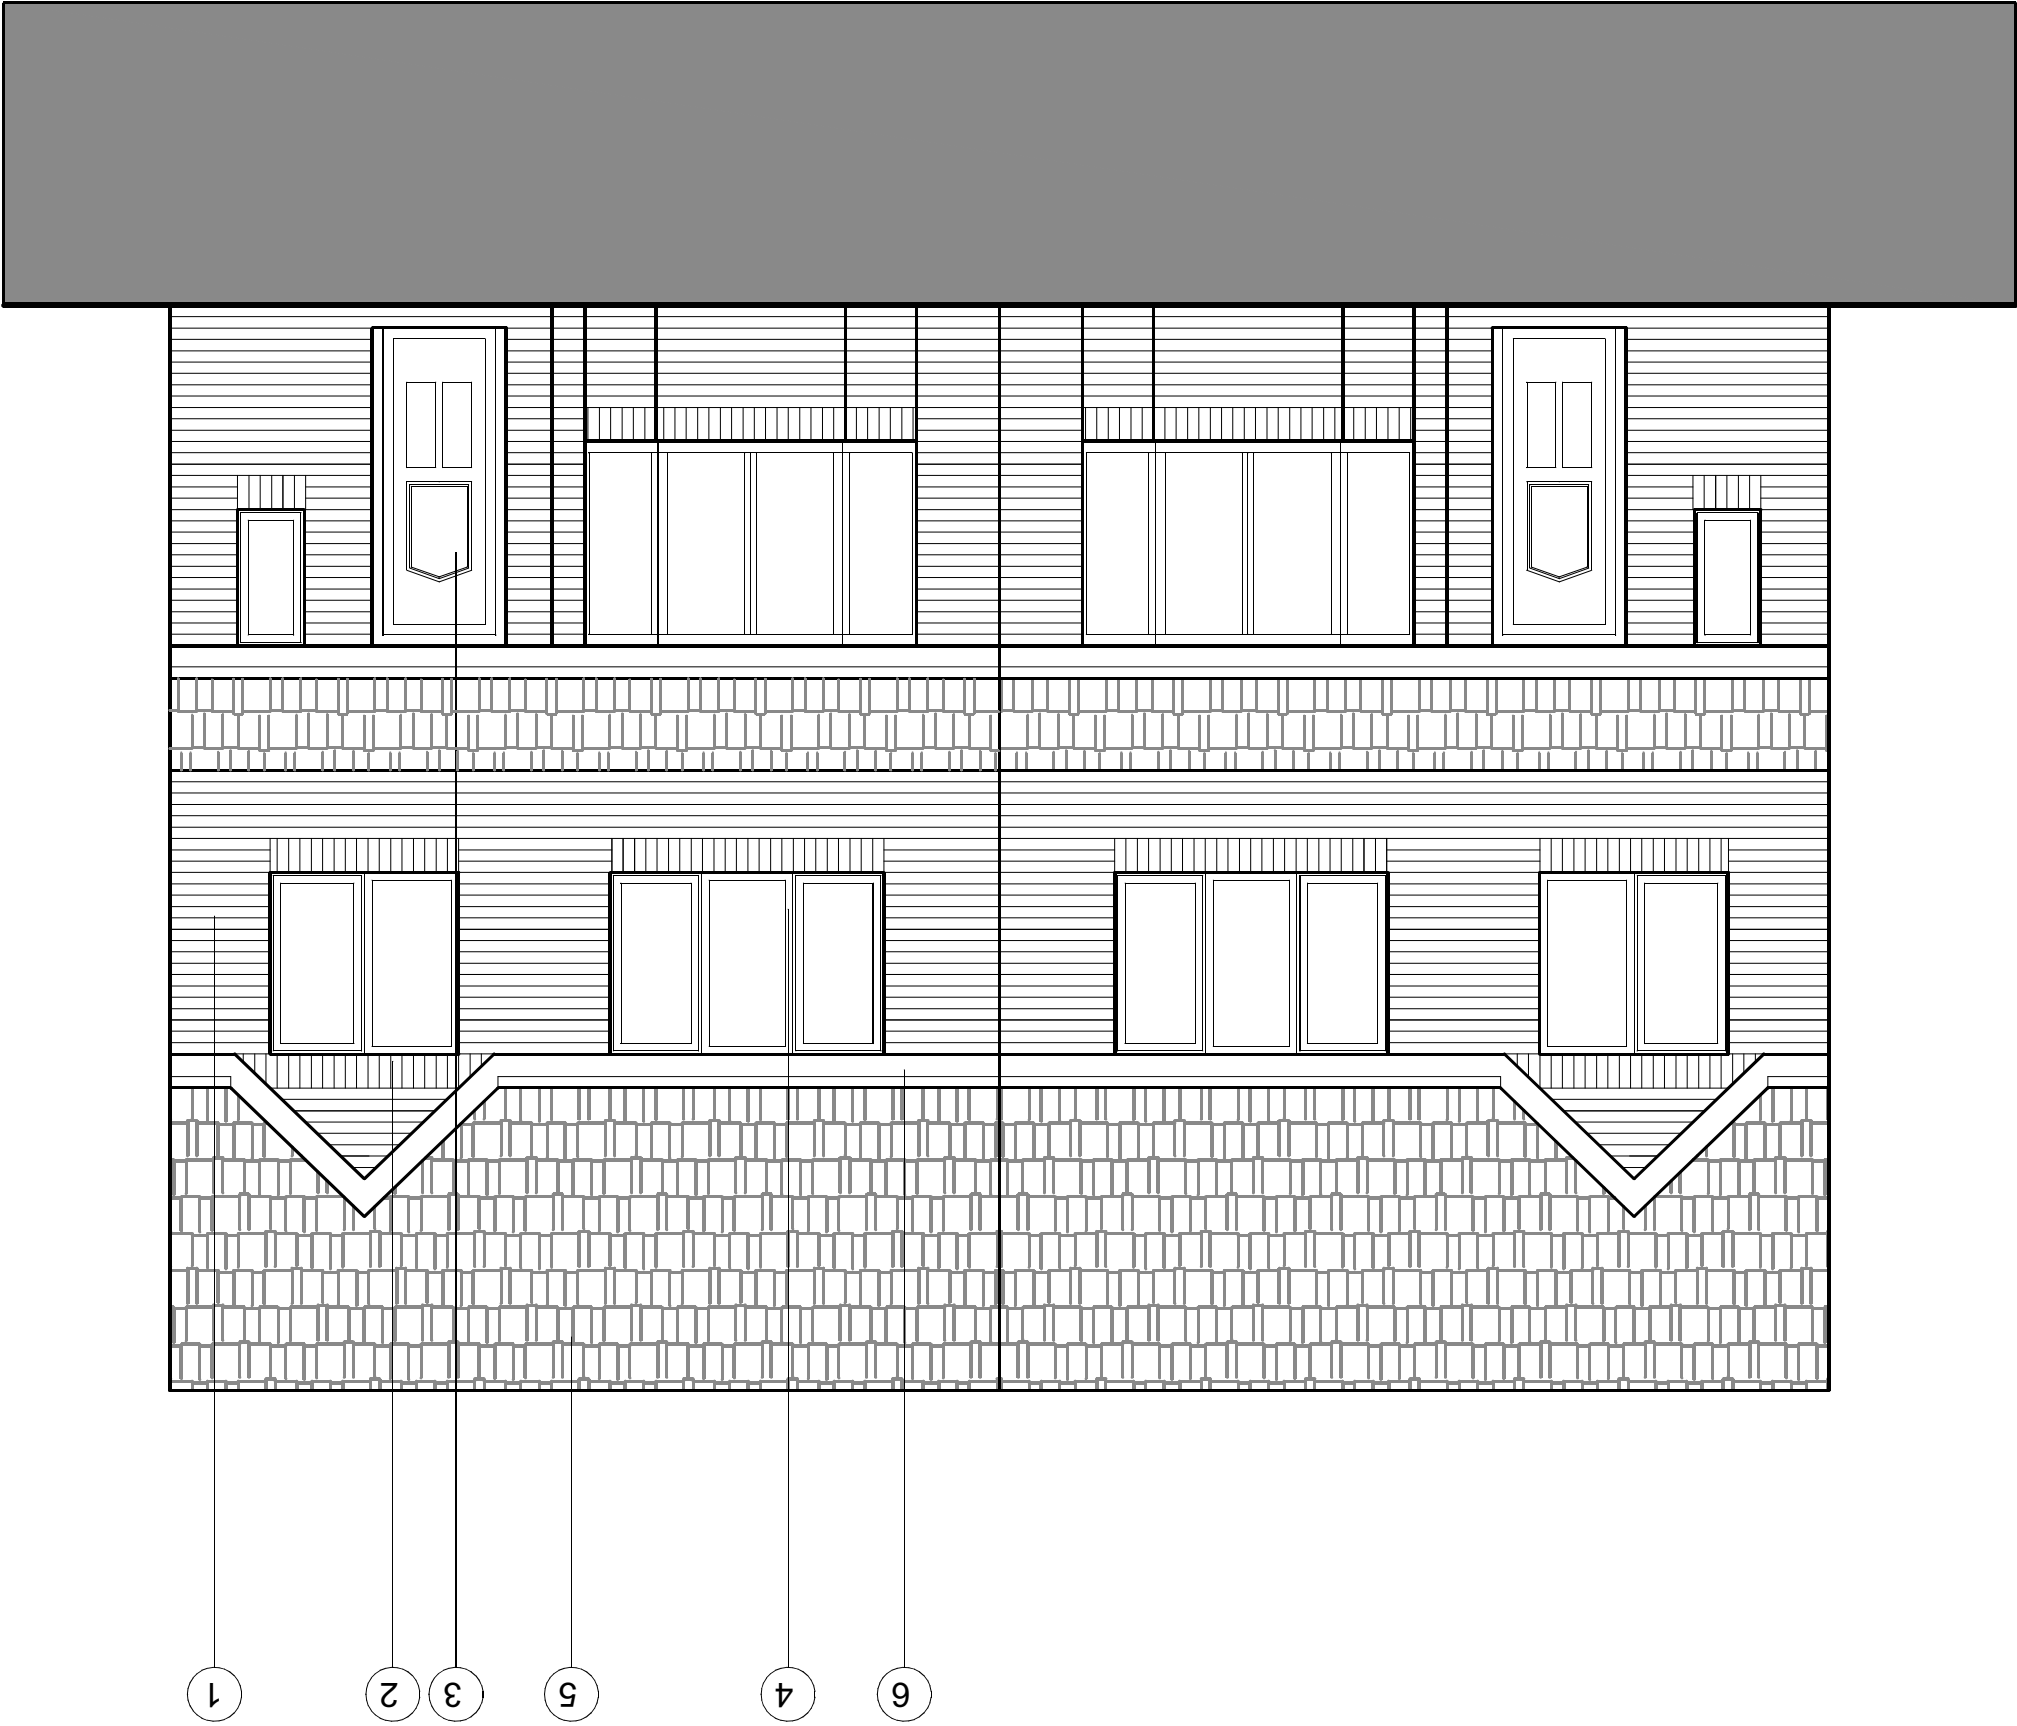

Existing Front Elevation 1:50

scale
1:50 @ A3

drawing ref
Kingham/400

version

6 Kingham Mews
Existing Front Elevation

For Planning Approval
Only



- ①
- ②
- ③
- ④
- ⑤
- ⑥
- ⑦
- ⑧
- ⑨
- ⑩

Existing red brick
Existing blue brick soldier course
Existing white uPVC door
Existing white uPVC windows
Existing red concrete tiles
White uPVC gutters and fascia
New red concrete tiles to match existing
New render colour grey
New uPVC windows and doors colour grey
New white uPVC gutters and fascia