


Existing Side South Elevation 1:50

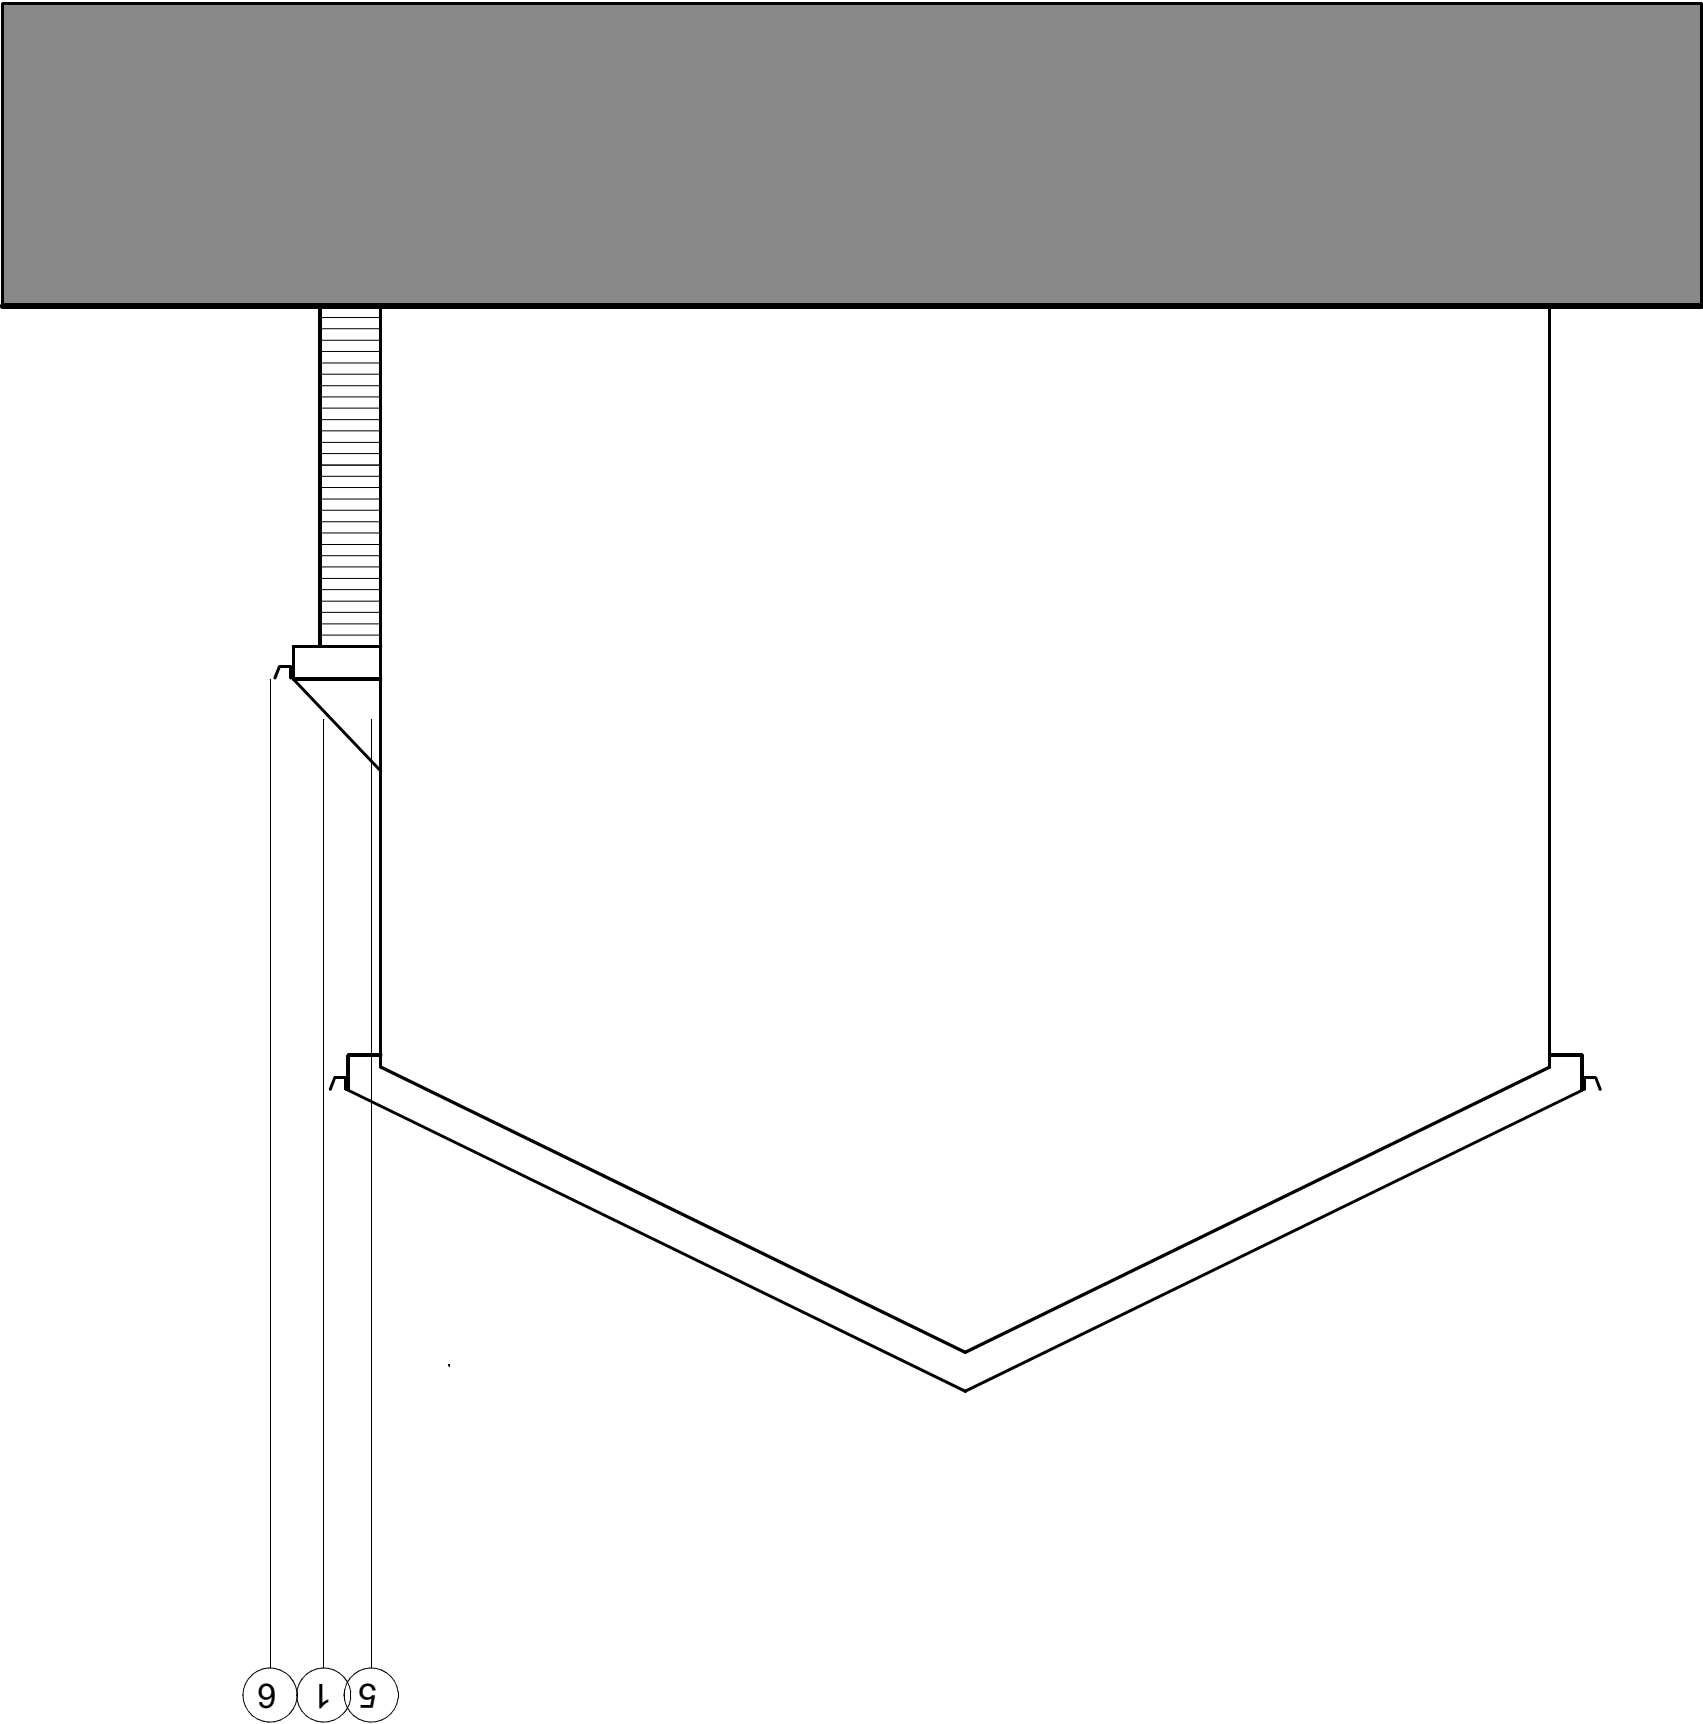

- ①
- ②
- ③
- ④
- ⑤
- ⑥
- ⑦
- ⑧
- ⑨
- ⑩

- Existing red brick
- Existing blue brick soldier course
- Existing white uPVC door
- Existing white uPVC windows
- Existing red concrete tiles
- White uPVC gutters and fascia
- New red concrete tiles to match existing
- New render colour grey
- New uPVC windows and doors colour grey
- New white uPVC gutters and fascia

012345

012345

6 Kingham Mews

Existing South Side Elevation

For Planning Approval

scale

1:50 @ A3

drawing ref

Kingham/401

version