


Existing Side North Elevation 1:50

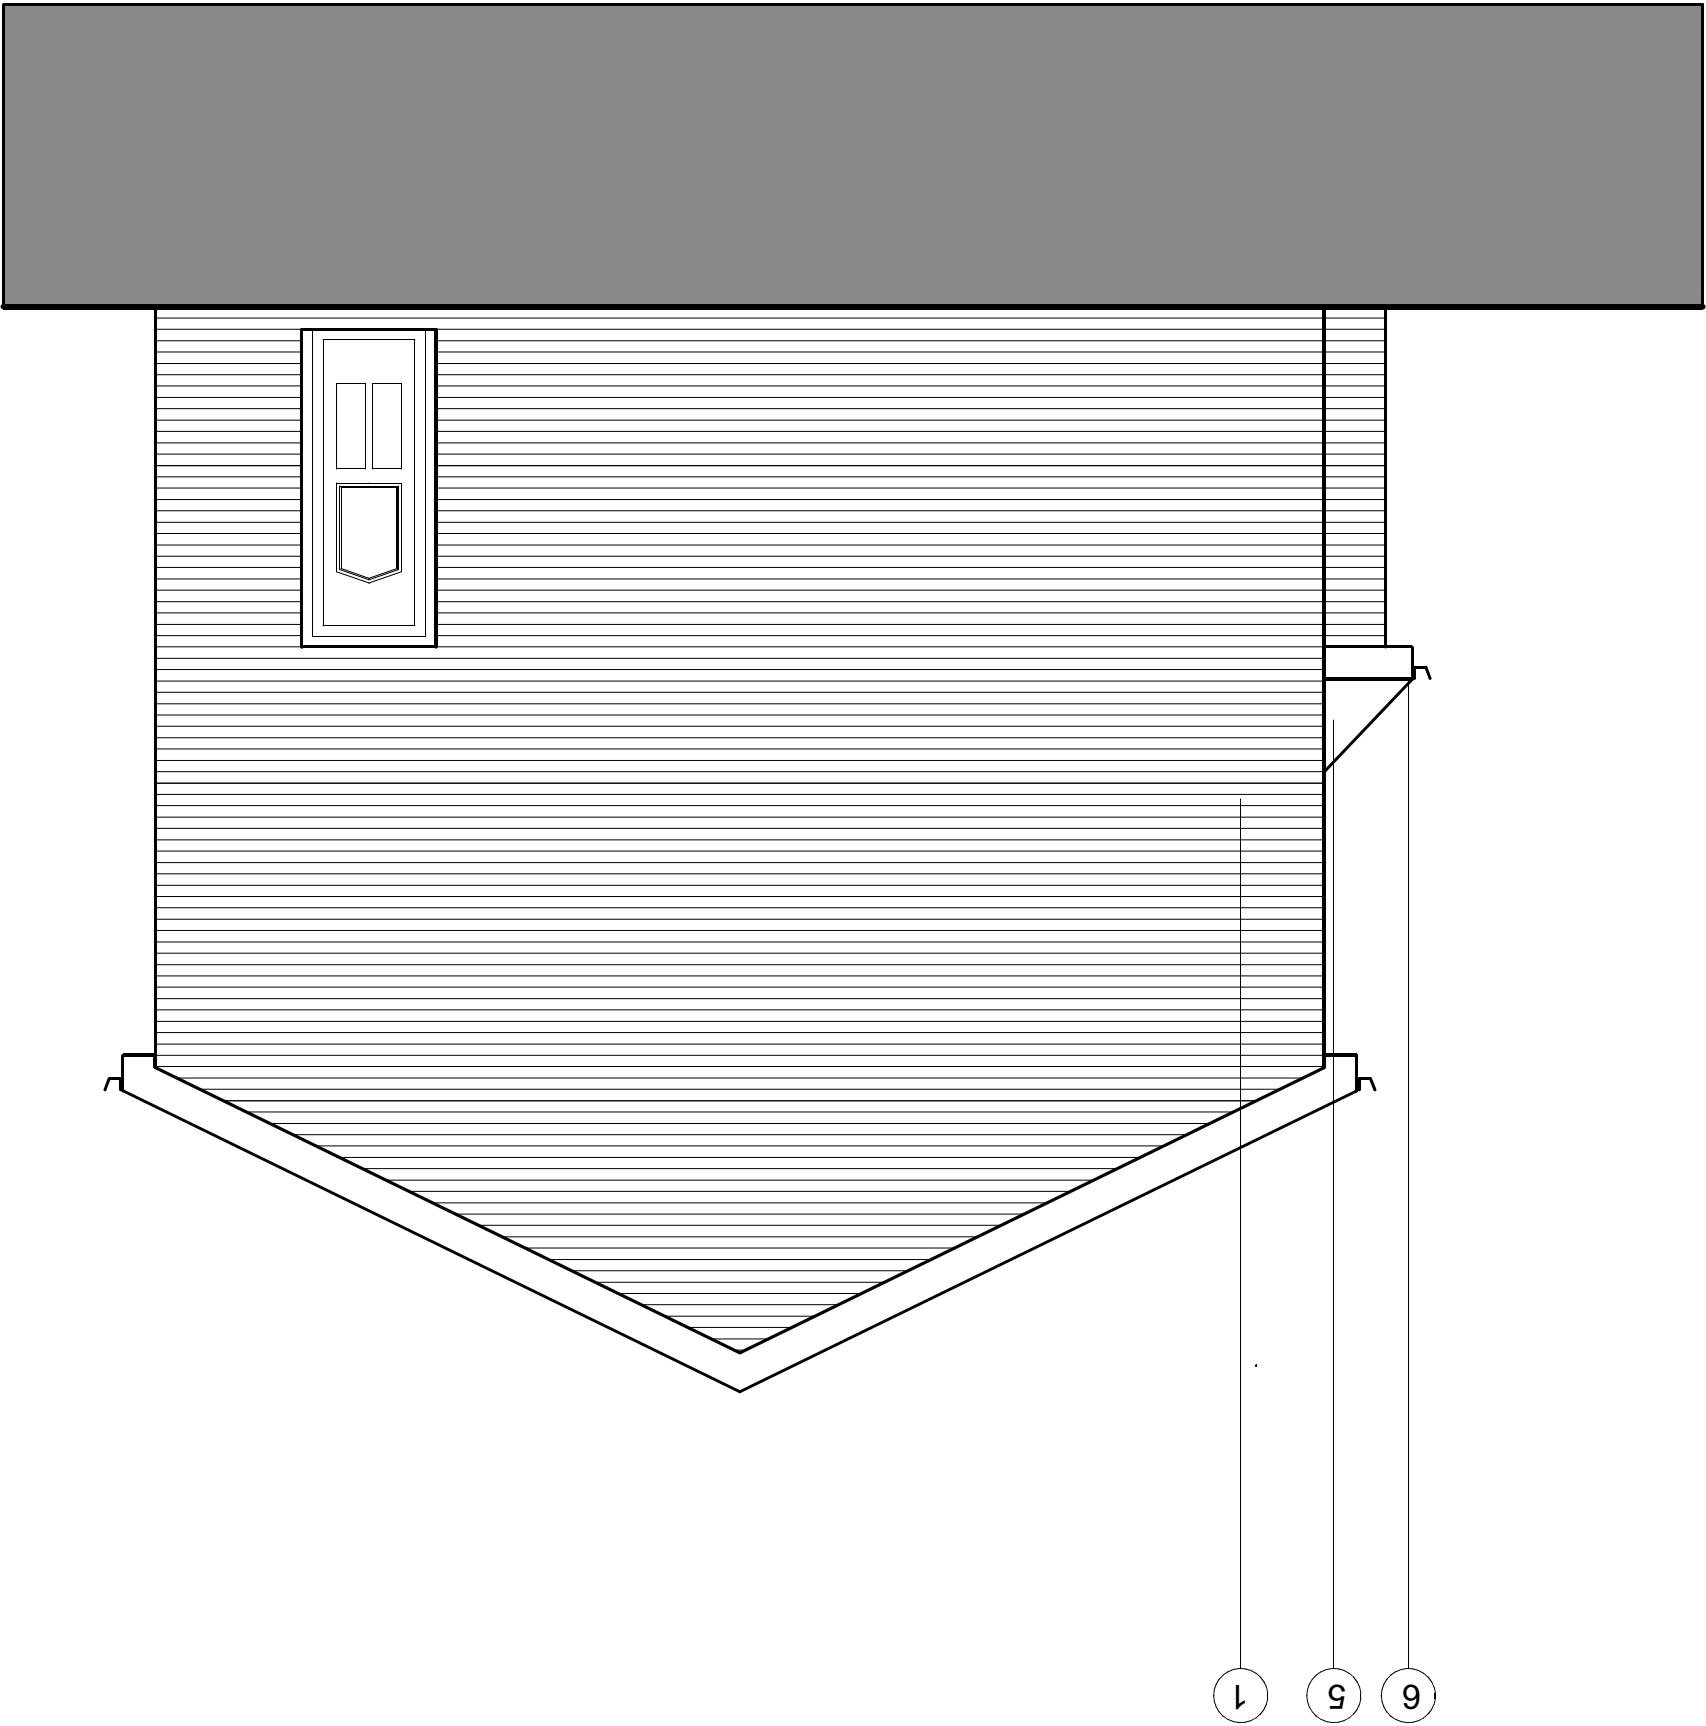

- ① Existing red brick
- ② Existing blue brick soldier course
- ③ Existing white UPVC door
- ④ Existing white UPVC windows
- ⑤ Existing red concrete tiles
- ⑥ White UPVC gutters and fascia
- ⑦ New red concrete tiles to match existing
- ⑧ New render colour grey
- ⑨ New UPVC windows and doors colour grey
- ⑩ New white UPVC gutters and fascia

012345

scale
1:50 @ A3

Kingham/402
drawing ref

version

6 Kingham Mews
Existing North Side Elevation

For Planning Approval
Only