


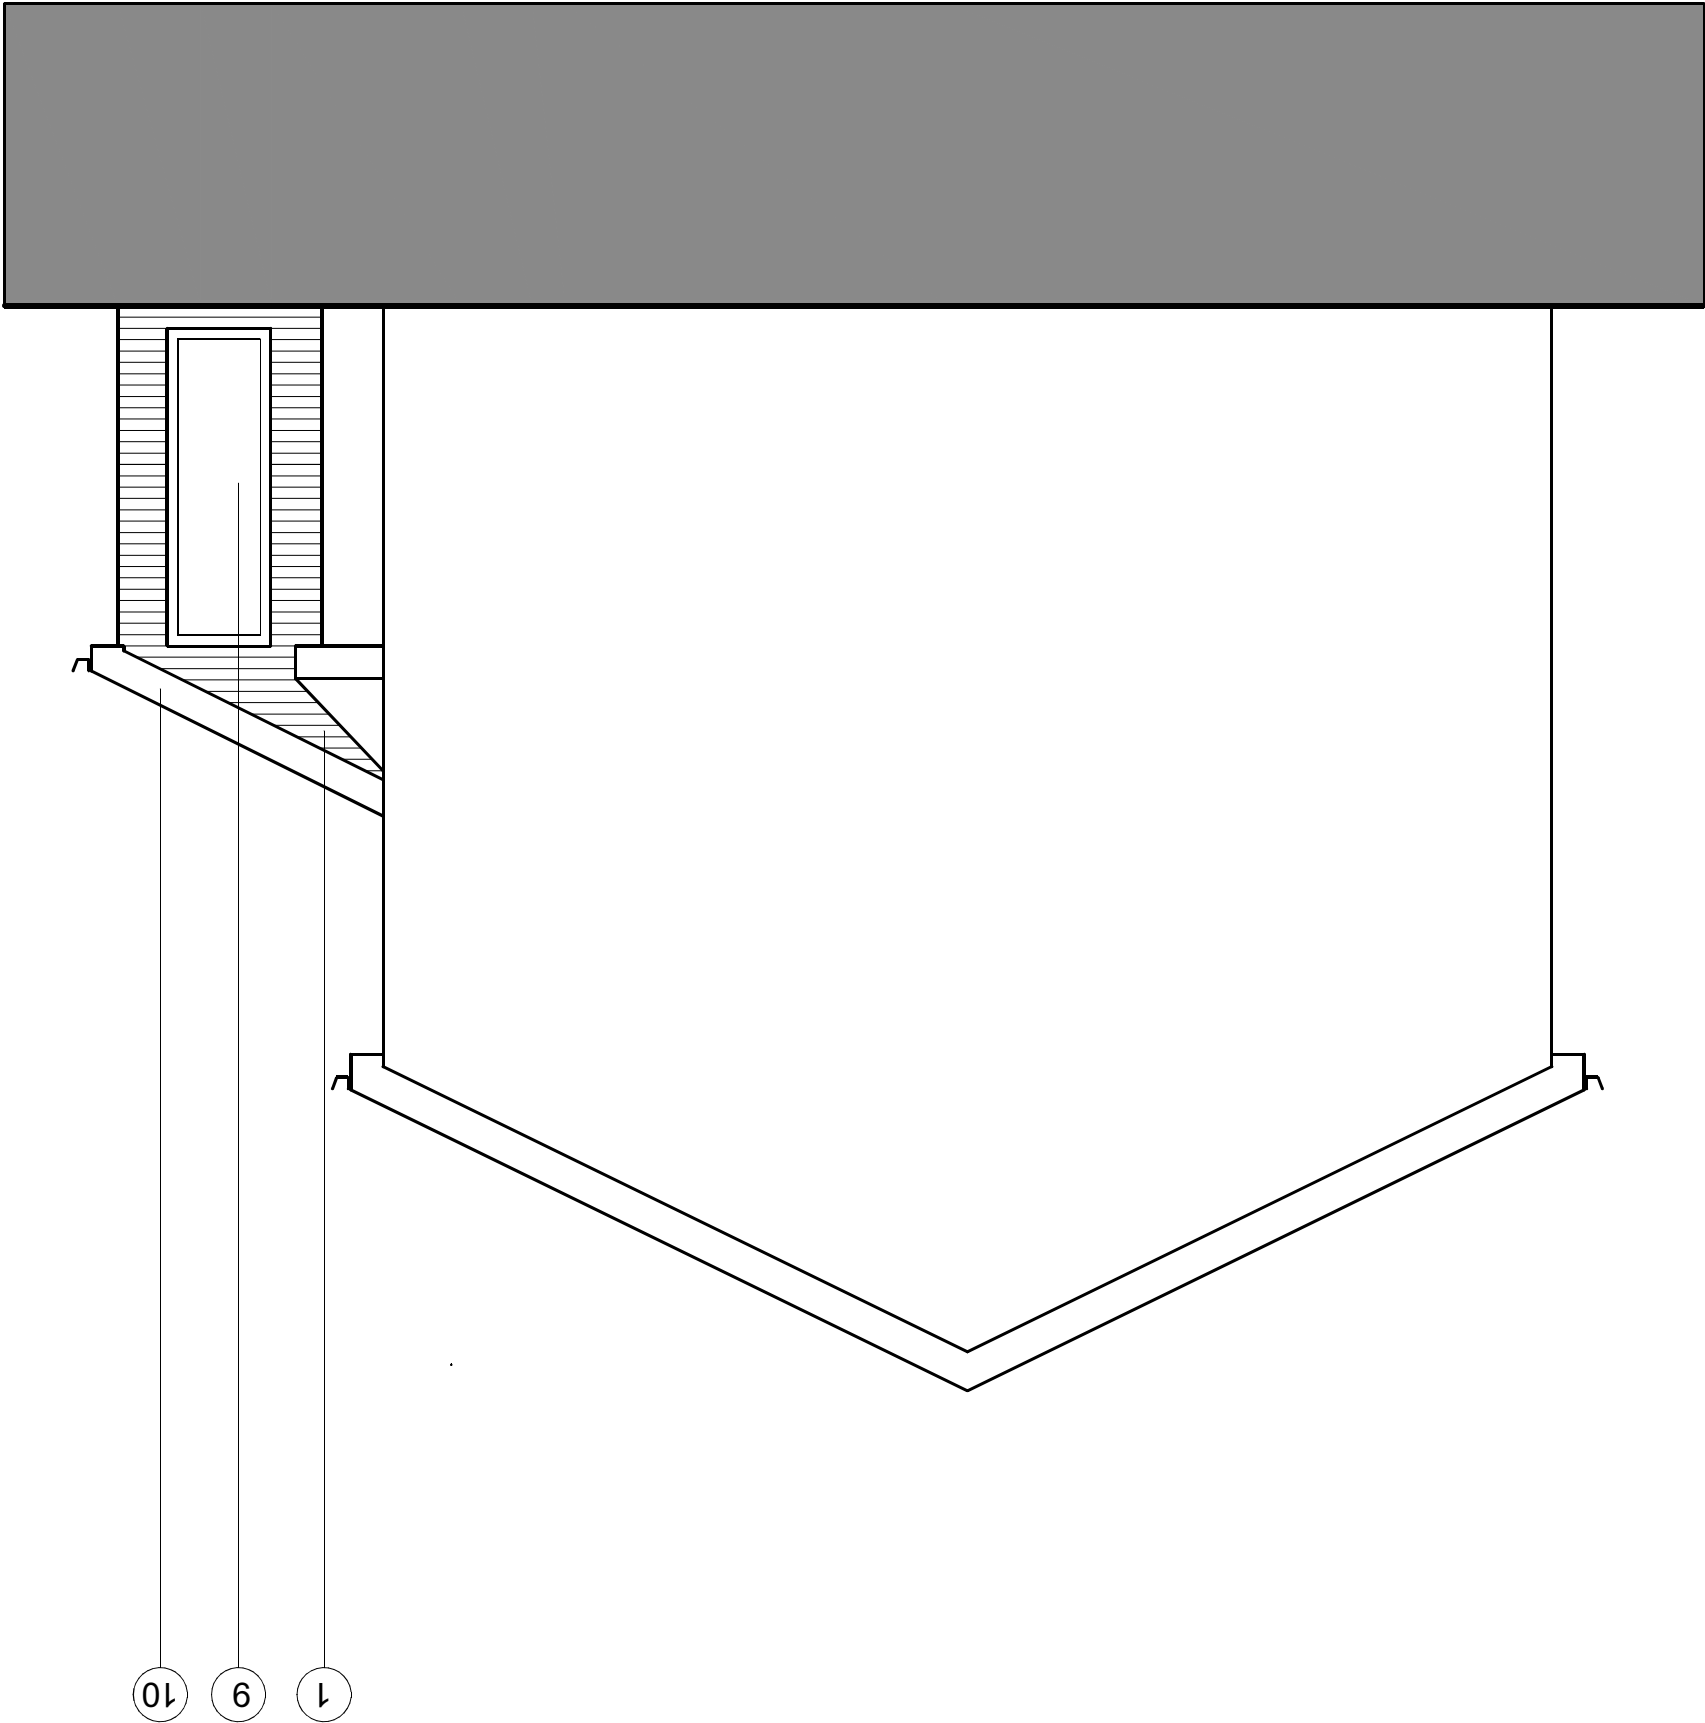

Proposed Side South Elevation 1:50

scale
1:50 @ A3

drawing ref
Kingham/451

version

6 Kingham Mews
Proposed South Side Elevation
For Planning Approval
Only



①
②
③
④
⑤
⑥
⑦
⑧
⑨
⑩

- Existing red brick
- Existing blue brick soldier course
- Existing white uPVC door
- Existing white uPVC windows
- Existing red concrete tiles
- White uPVC gutters and fascia
- New red concrete tiles to match existing
- New render colour grey
- New uPVC windows and doors colour grey
- New white uPVC gutters and fascia