


Proposed Side North Elevation 1:50

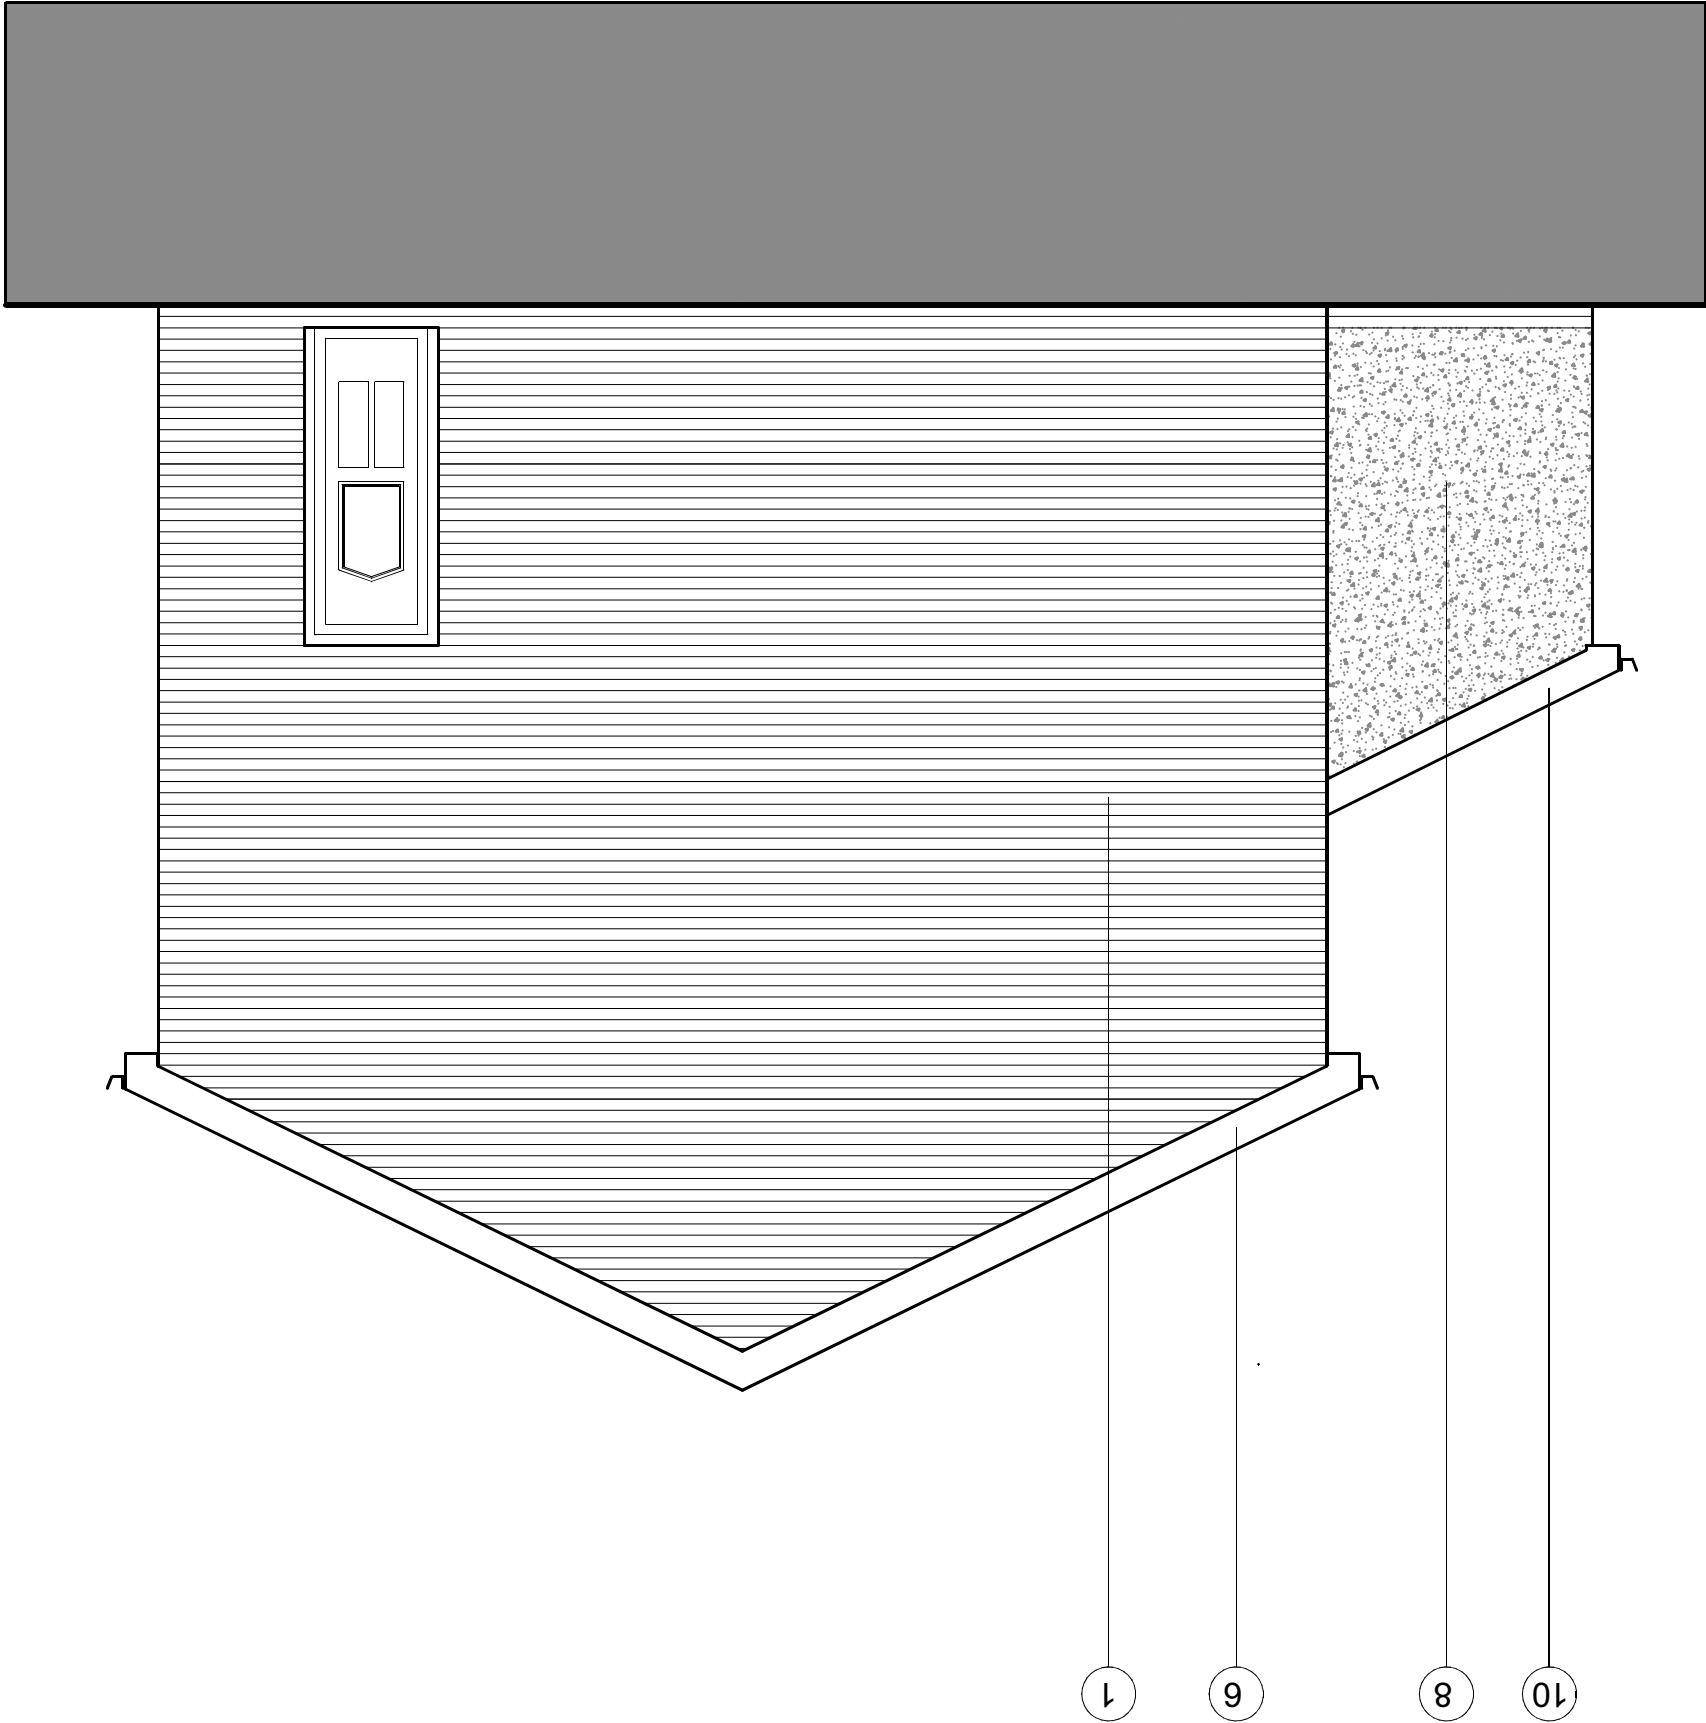

- ①
- ②
- ③
- ④
- ⑤
- ⑥
- ⑦
- ⑧
- ⑨
- ⑩

- Existing red brick
- Existing blue brick soldier course
- Existing white UPVC door
- Existing white UPVC windows
- Existing red concrete tiles
- White UPVC gutters and fascia
- New red concrete tiles to match existing
- New render colour grey
- New UPVC windows and doors colour grey
- New white UPVC gutters and fascia

6 Kingham Mews		scale
Proposed North Side Elevation		1:50 @ A3
For Planning Approval	Only	drawing ref
		Kingham/452
		version

