


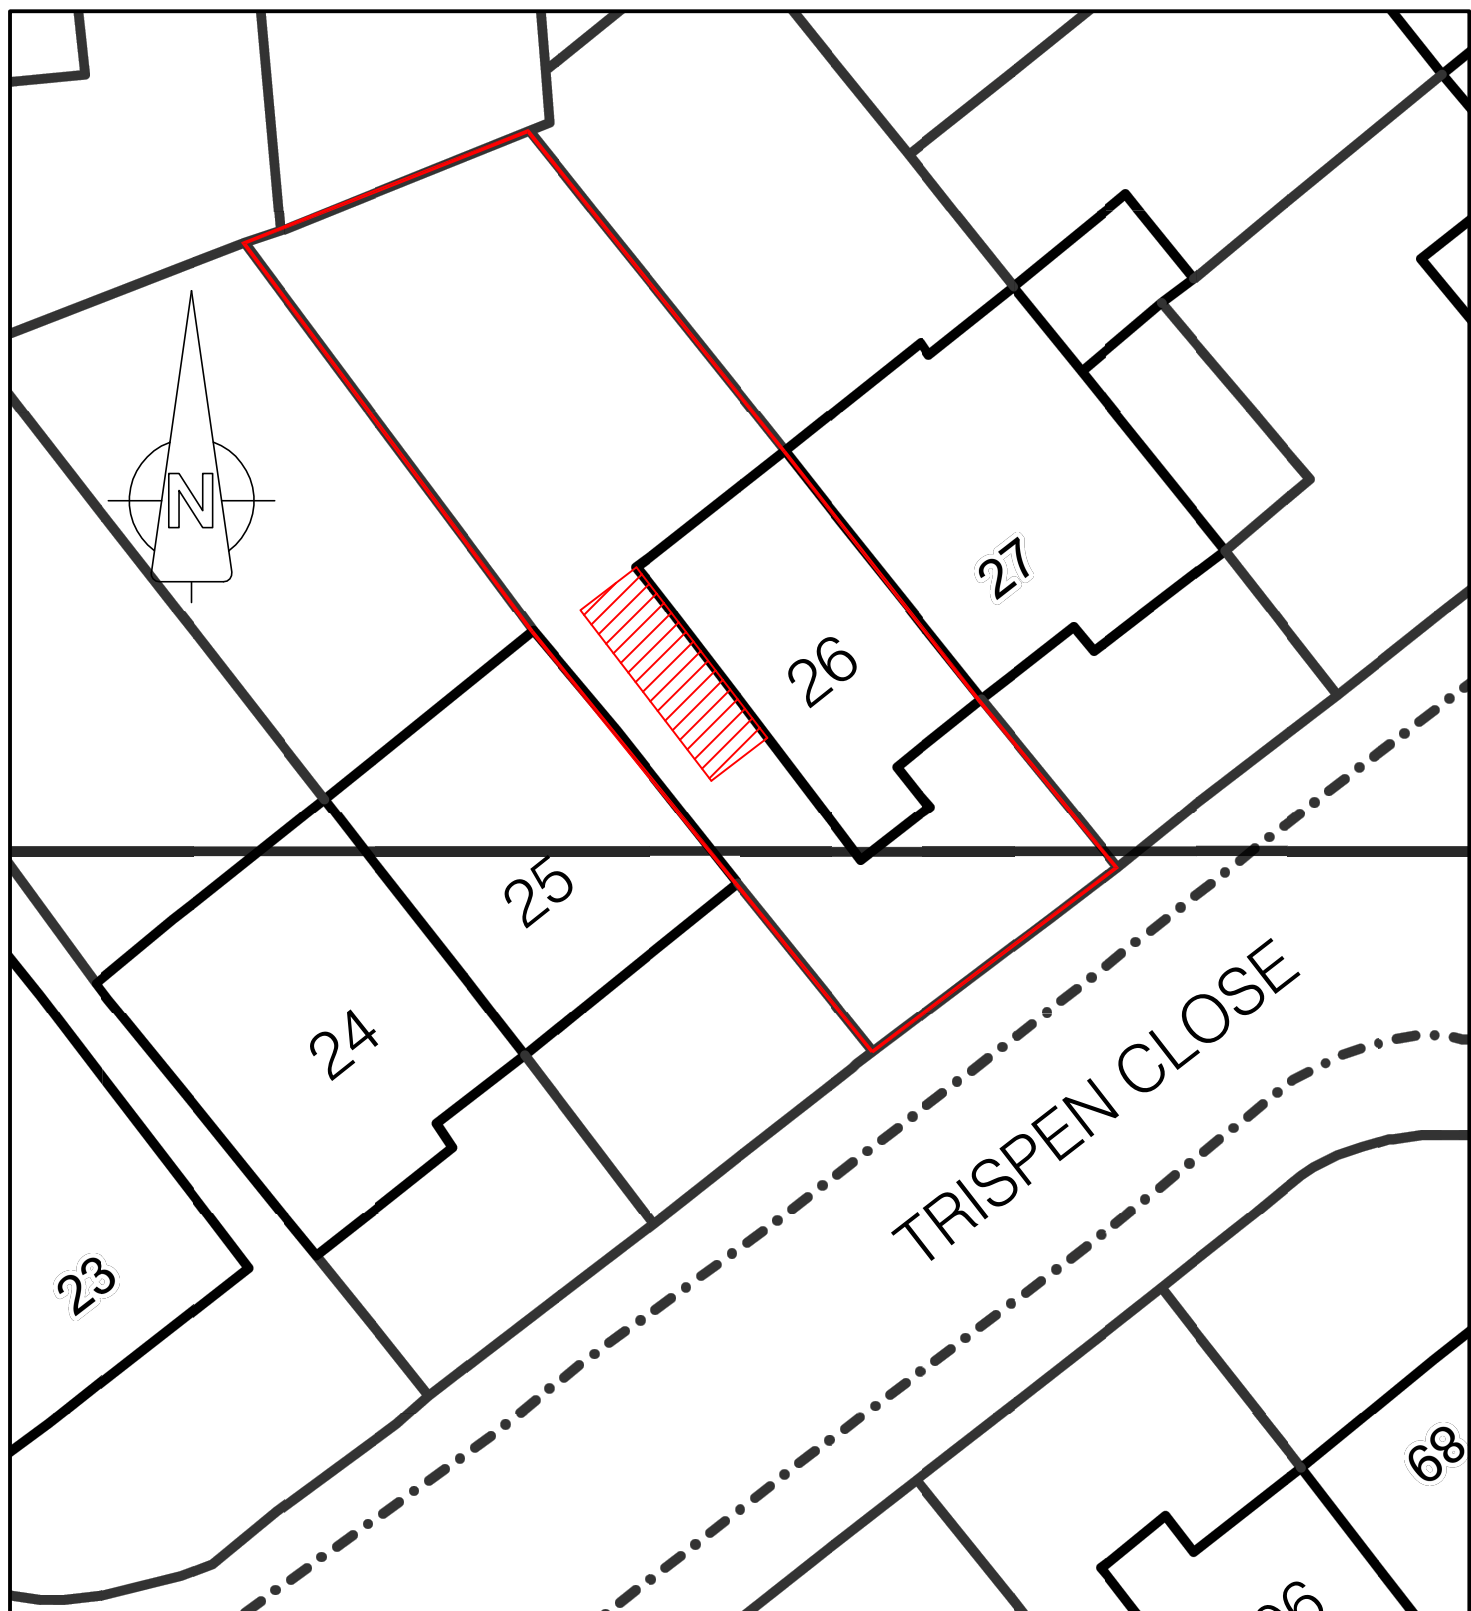

Address:

26 Trispen Close, Halewood, Liverpool, L26 7YP

JM Building Design and Planning

John McGee (MCIOB). Building Surveyor
Mobile: 07905 749941. Tele: 0151 525 1242.
Email: johnmcgee3@outlook.com

Drawing Title:

PLAN SHOWING SITE OF APPLICATION FOR
PLANNING PERMISSION

Dwg No: 03

Revision:

Scales: 1:200 @ A4

Date: 06/08/2022