





DO NOT SCALE

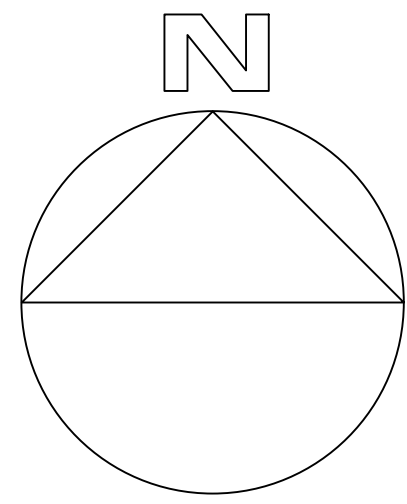

KEY:

- Site Boundry
Area: Approx. 4000m²
- Ownership Boundry

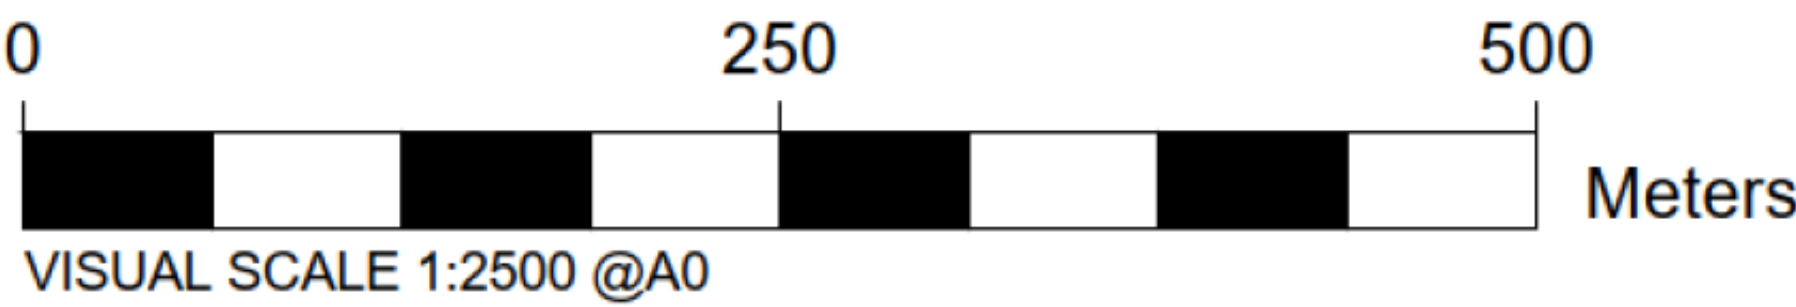

SITE ADDRESS - SPEKE BLVD, SPEKE, LIVERPOOL L24 9BJ



PROJECT					
JLR_HALEWOOD					
TITLE					
LOCATION_PLAN					
SCALE @ A0		CHECKED		APPROVED	
1:2500@A0					
PROJECT NO		DESIGNED	DRAWN	DATE	FEB_24
70110160					
DRAWING NO:					REV
WSP-0160-LP-001					A
© WSP UK Ltd					