


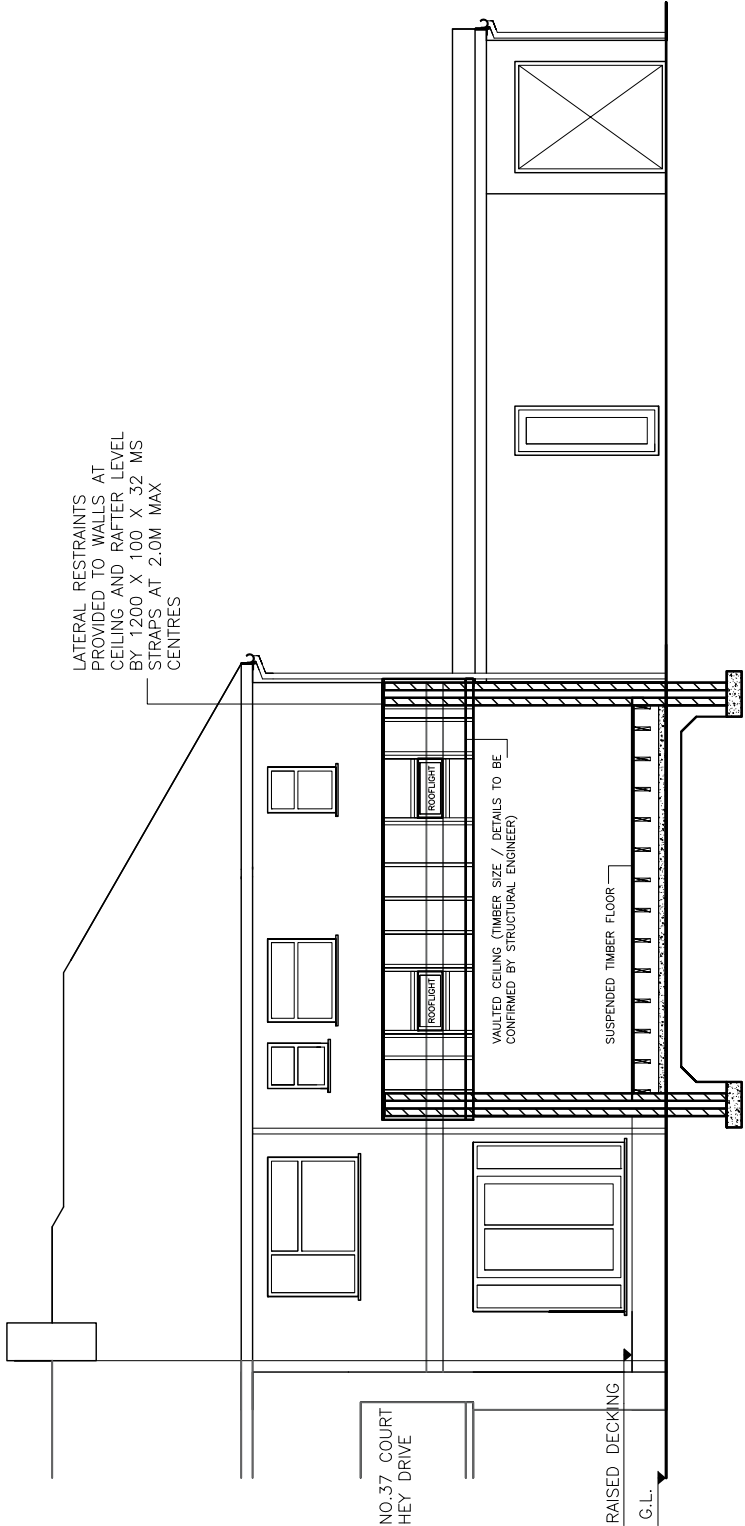

SECTION A-A



NOTES

COPYRIGHT:
ALL RIGHTS RESERVED
THIS DRAWING MUST NOT BE REPRODUCED
WITHOUT WRITTEN PERMISSION FROM NORDEN
QUANTITY SURVEYING AND CONSTRUCTION
SERVICES LIMITED.

DO NOT SCALE OFF THIS DRAWING.

ALL DIMENSIONS ARE TO BE CHECKED ON
SITE BY THE CONTRACTOR /
SUB-CONTRACTOR. ANY DISCREPANCIES ARE
TO BE REPORTED TO NORDEN QUANTITY
SURVEYING AND CONSTRUCTION SERVICES
LIMITED.

Rev.	Description	Dwn	Chk	Date	
Norden Quantity Surveying and ConstructionServices LTD 732 Edenfield Road, Norden, Redditch, Q112 7YP					
Contract 35 COURT HEY DRIVE, LIVERPOOL, L162NB					
Title PROPOSED SINGLE STOREY REAR EXTENSION AND INTERNAL ALTERATIONS					
Scales 1:100		Sheet Size A3			
Drawn -		Checked -		Date 22.03.2021	
Dwg. No.		DWG 4 OF 5		Revision A	