


Brian peers

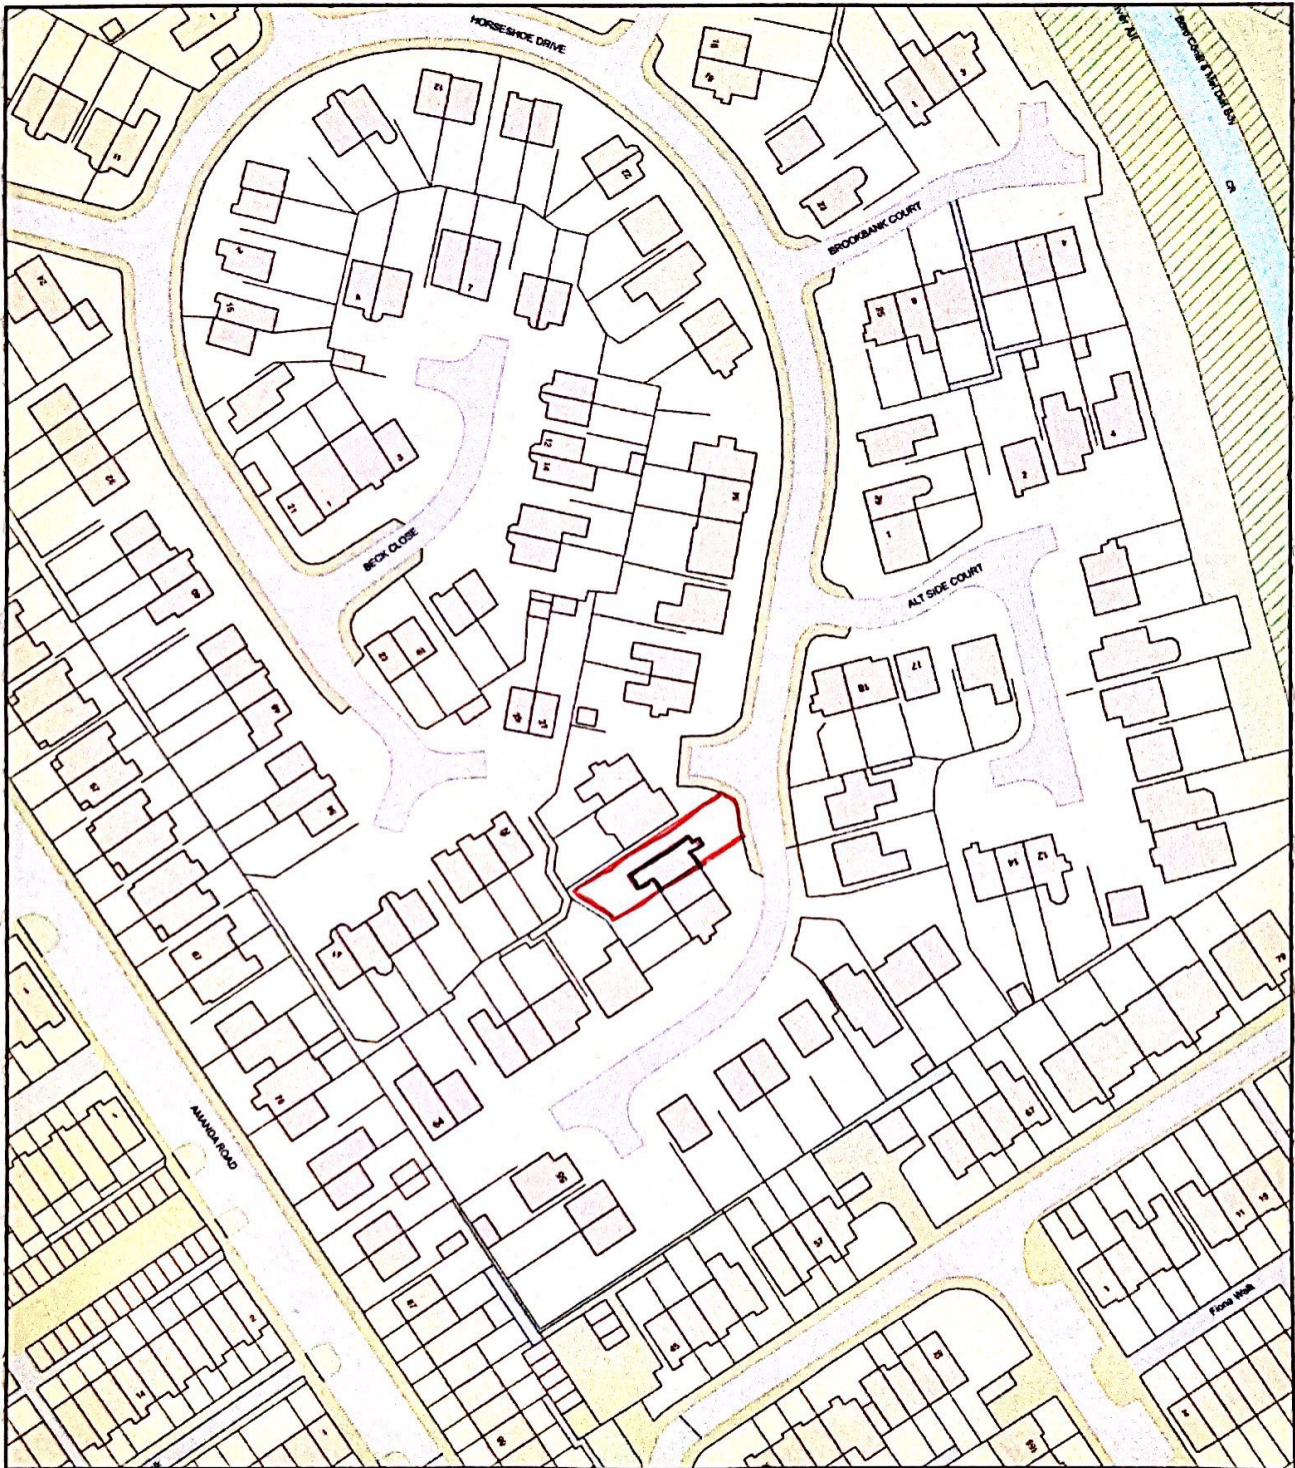

0 50
Metres



Plan Produced for: 48 horseshoe drive L10 4UF

Date Produced: 01 Mar 2021

Plan Reference Number: TQRQM21060093219556

Scale: 1:1250 @ A4

© Crown copyright and database right