
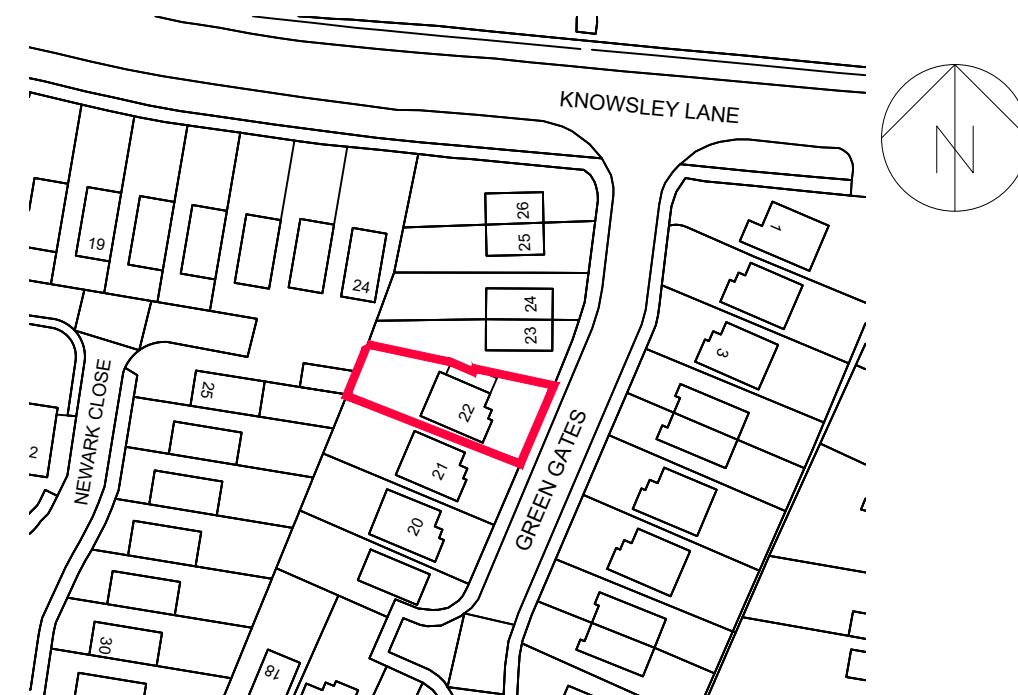
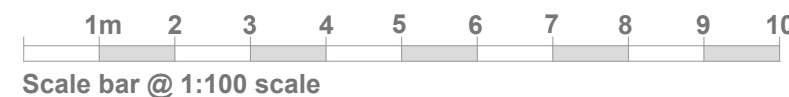
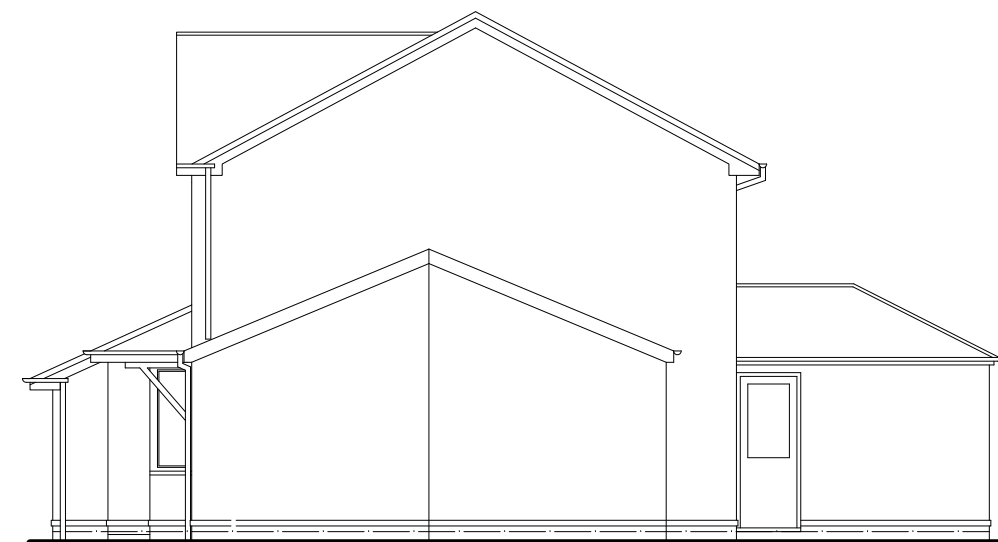
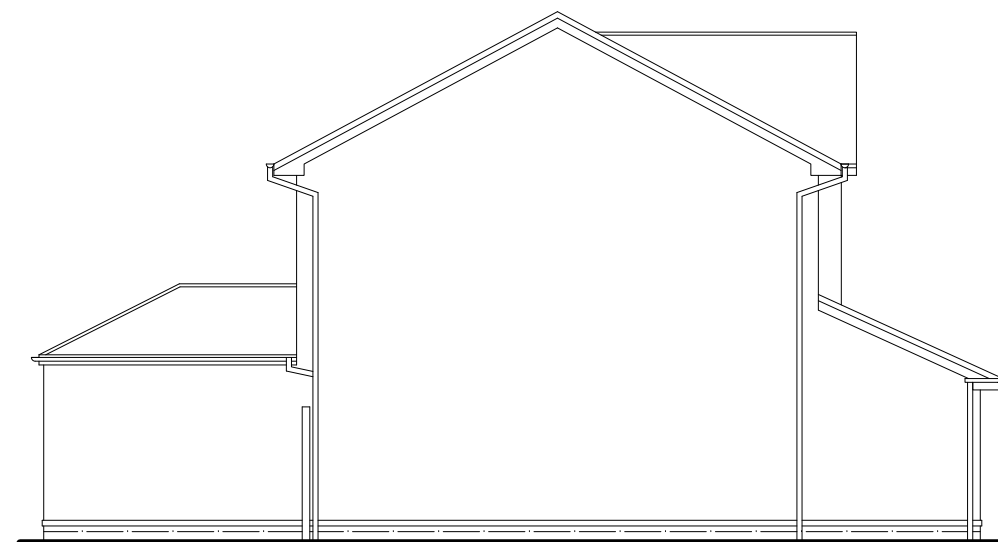


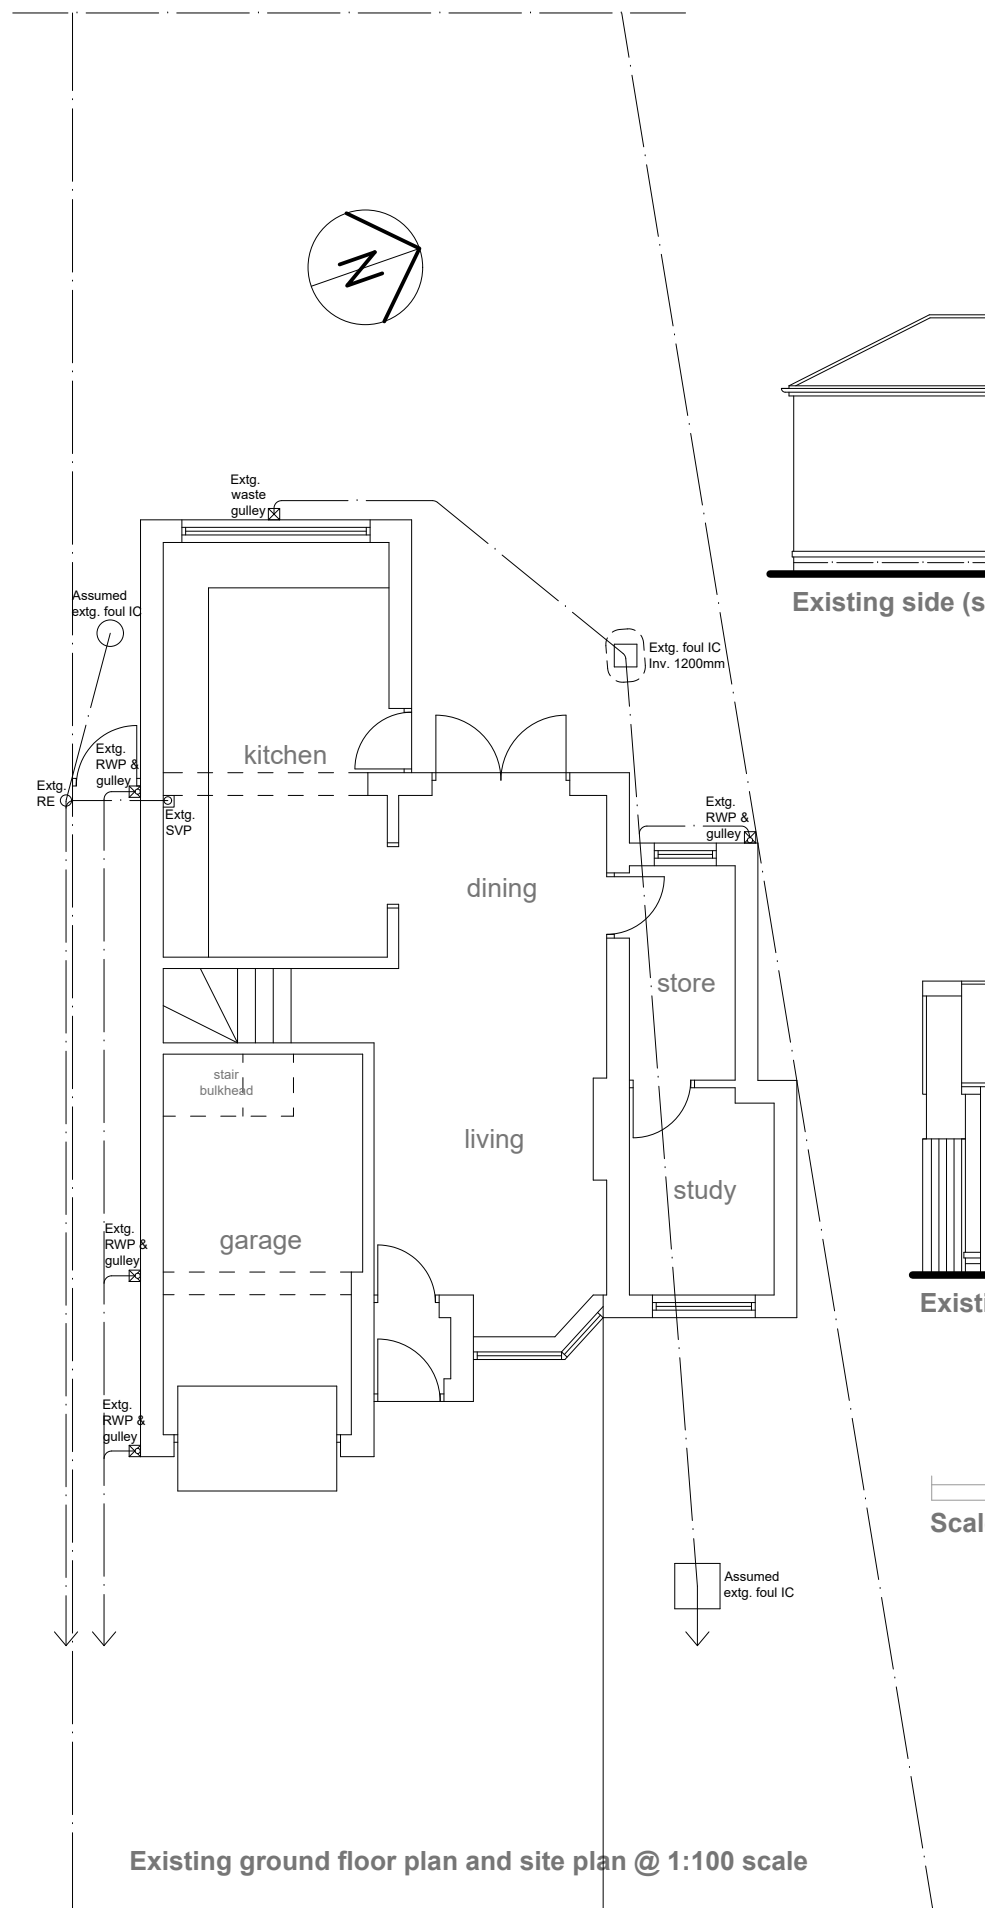

Project:		
PROPOSED INTERNAL ALTERATIONS AND SINGLE STOREY REAR KITCHEN EXTENSION		
at:		
22 GREEN GATES		
HUYTON, L36 8JB		
for:		
MR STEVEN WALMSLEY		
EXISTING LAYOUT & LOCATION PLAN		
Scale:	1:100 & 1:1250	Date: March 2023
Drawing Number:	2033408-01	Revision: B