
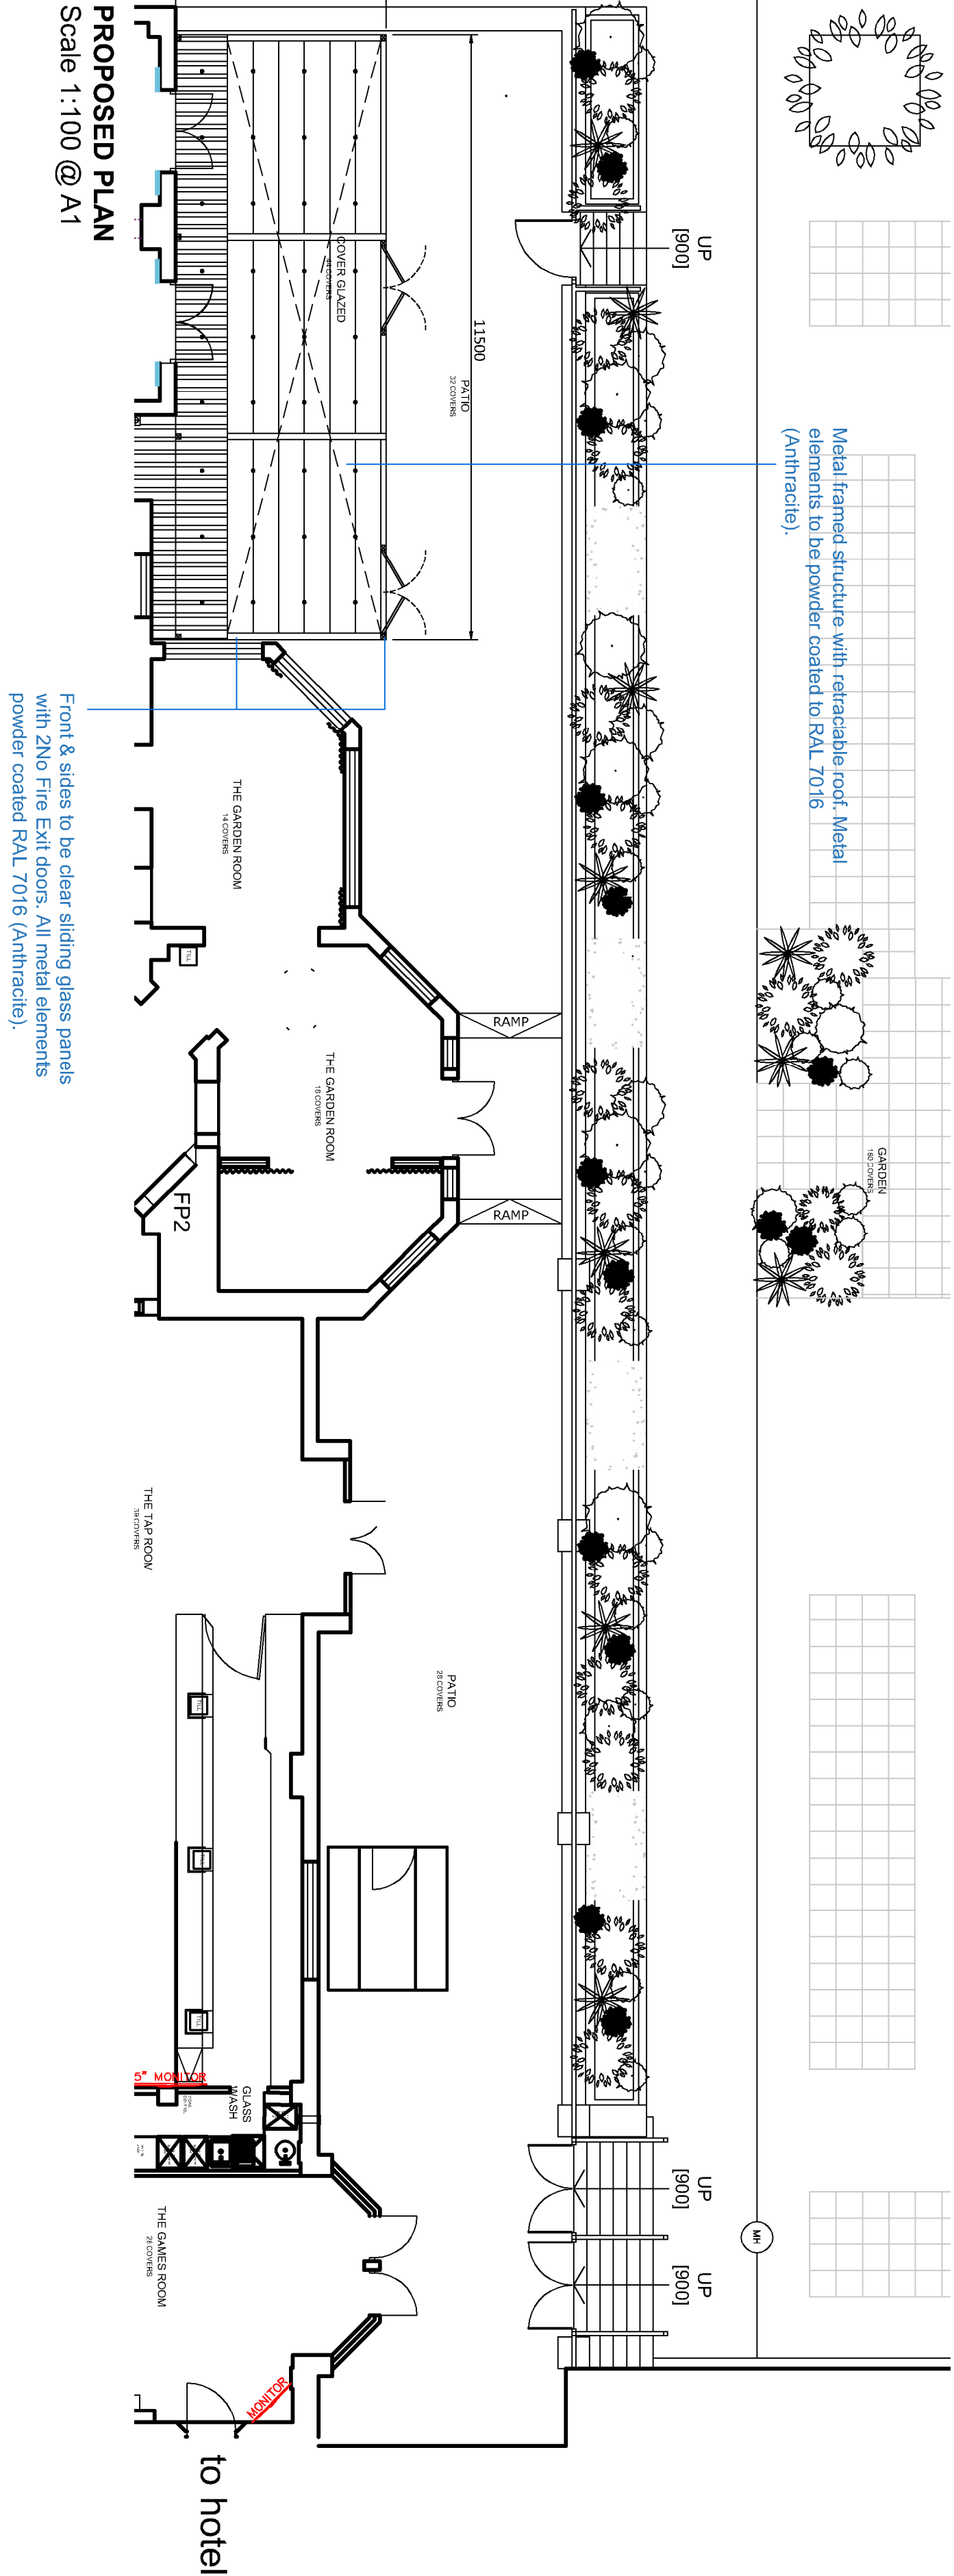


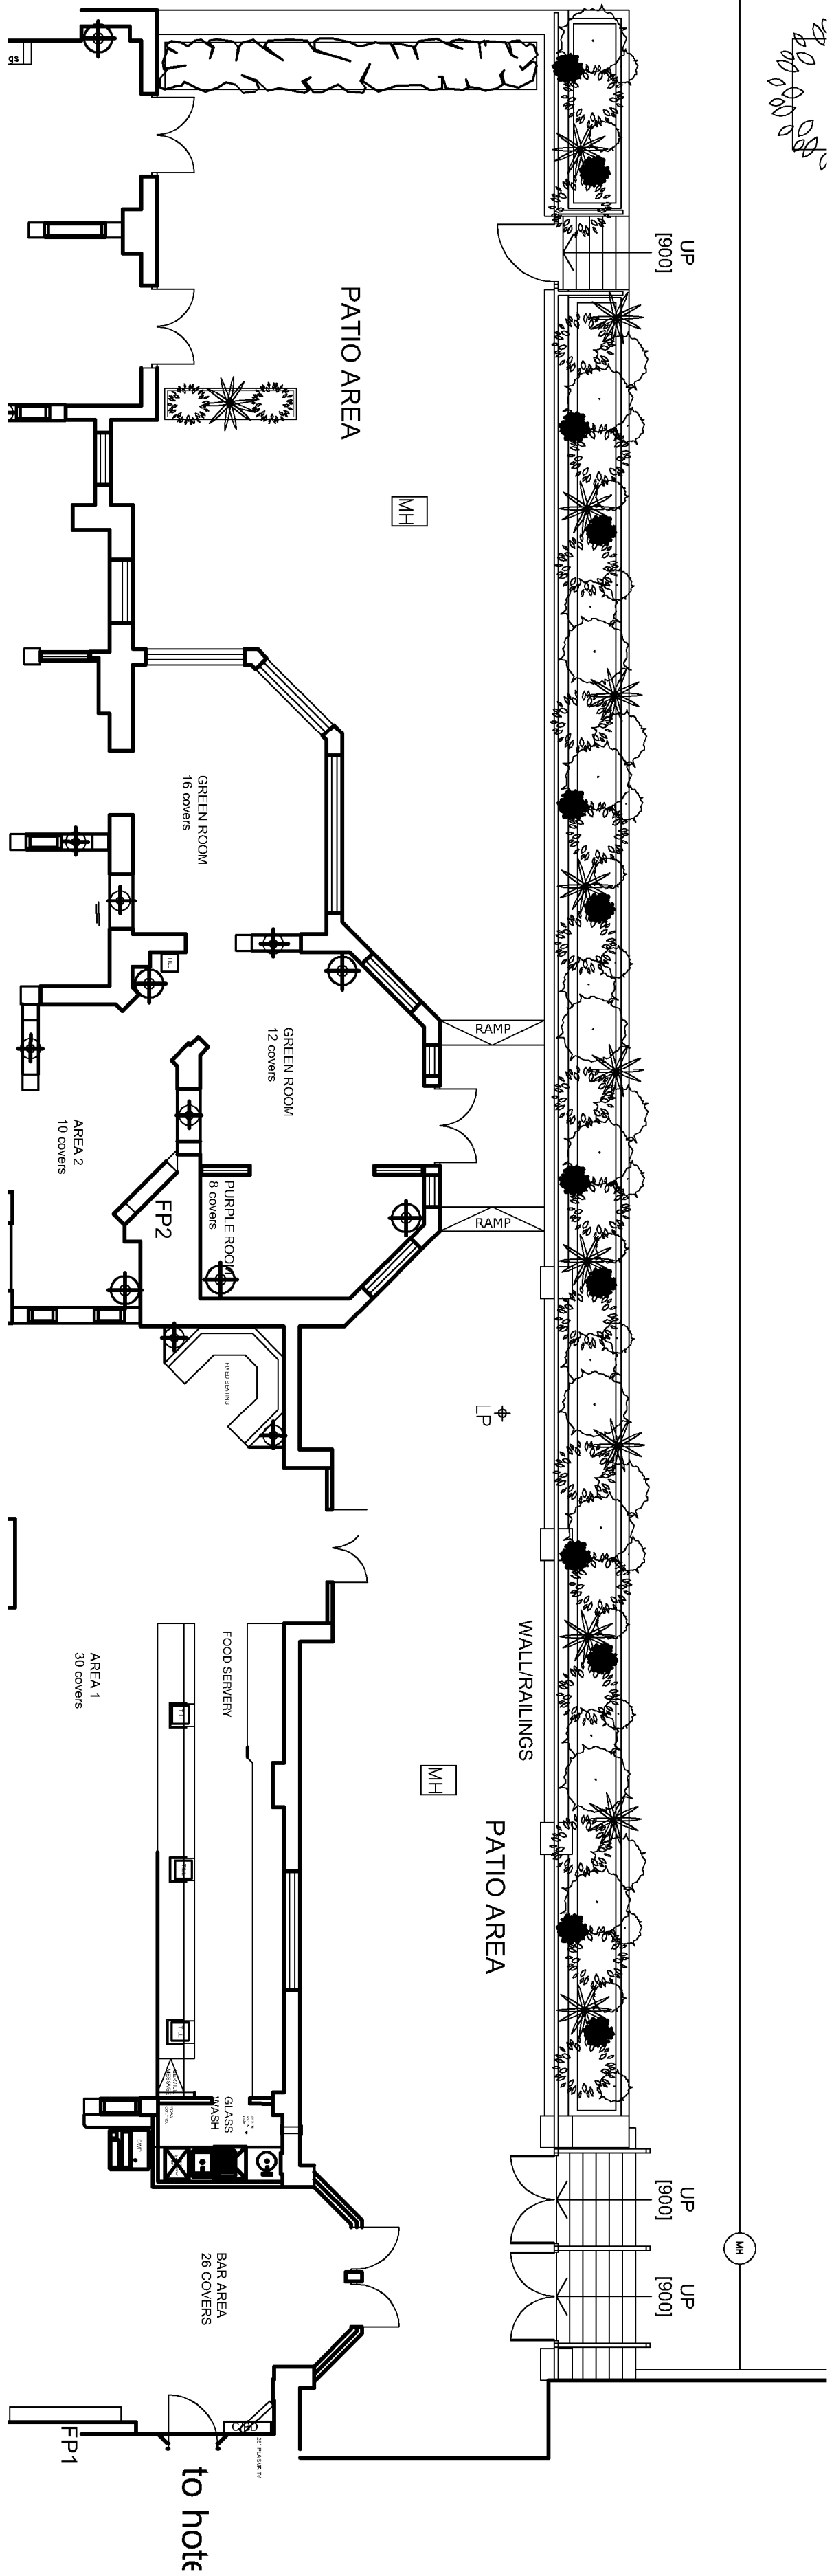

A. Amend following client comments		17/10/22	W
DO NOT SCALE. WRITTEN DIMENSIONS TO BE USED IN PREFERENCE TO SCALED DIMENSIONS. ALL DIMENSIONS TO BE CHECKED ON SITE BY CONTRACTOR & ALL DISCREPANCIES TO BE REPORTED TO JMDA.			
JOB TITLE			
WHITBREAD DERBY LODGE BREWERS FAYRE HUTTON			
DRAWING TITLE			
EXTERNAL PLANS			
DRAWING NUMBER			
JMDA_1653_PL_001			
SCALE			
1:100 @ A1			
DATE			
NOV 22			
DRAWN BY			
TJM			