
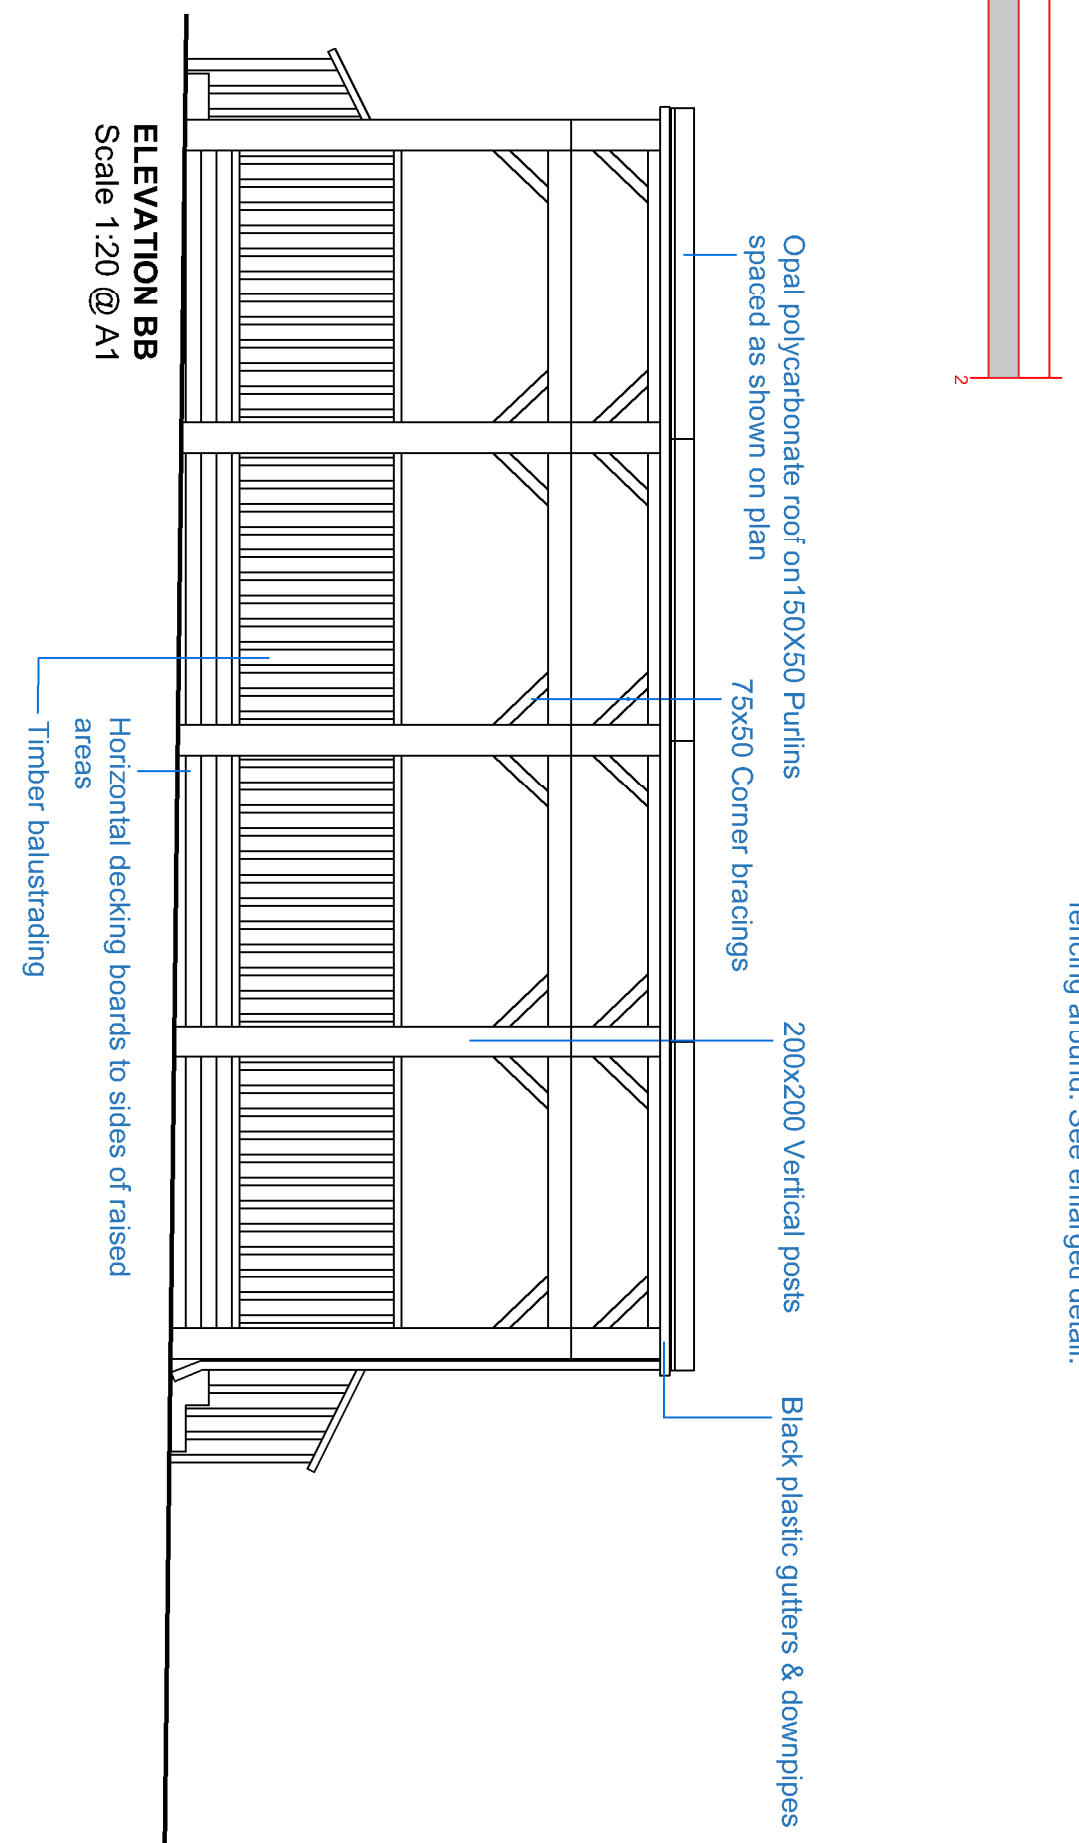
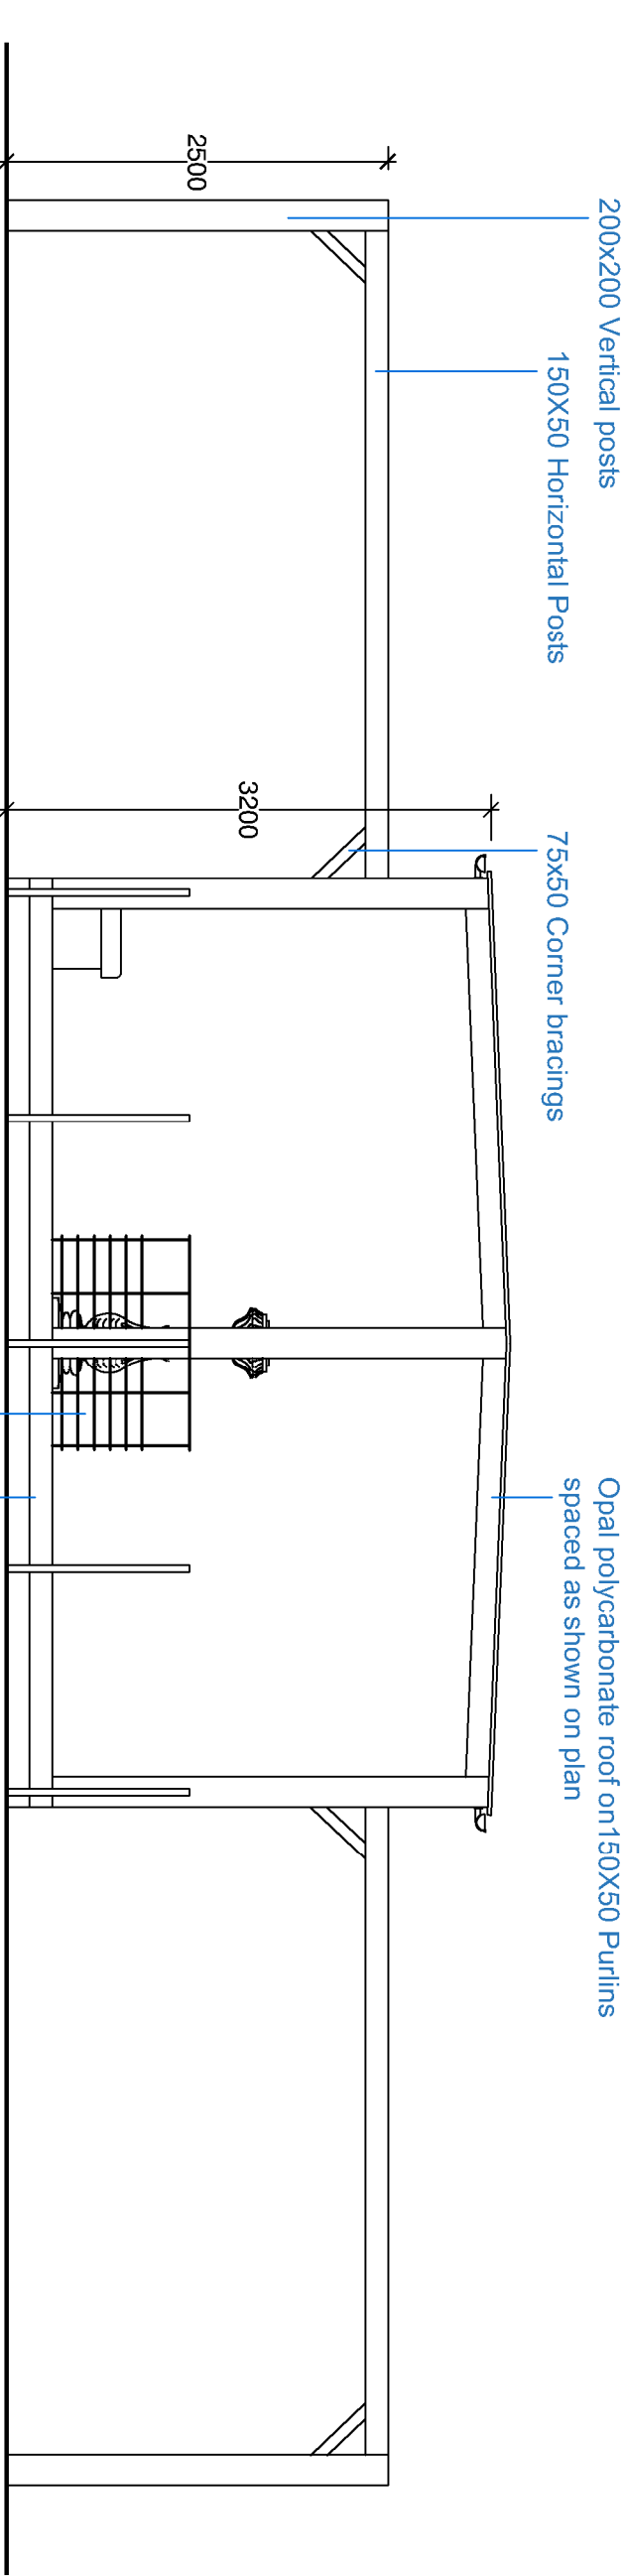
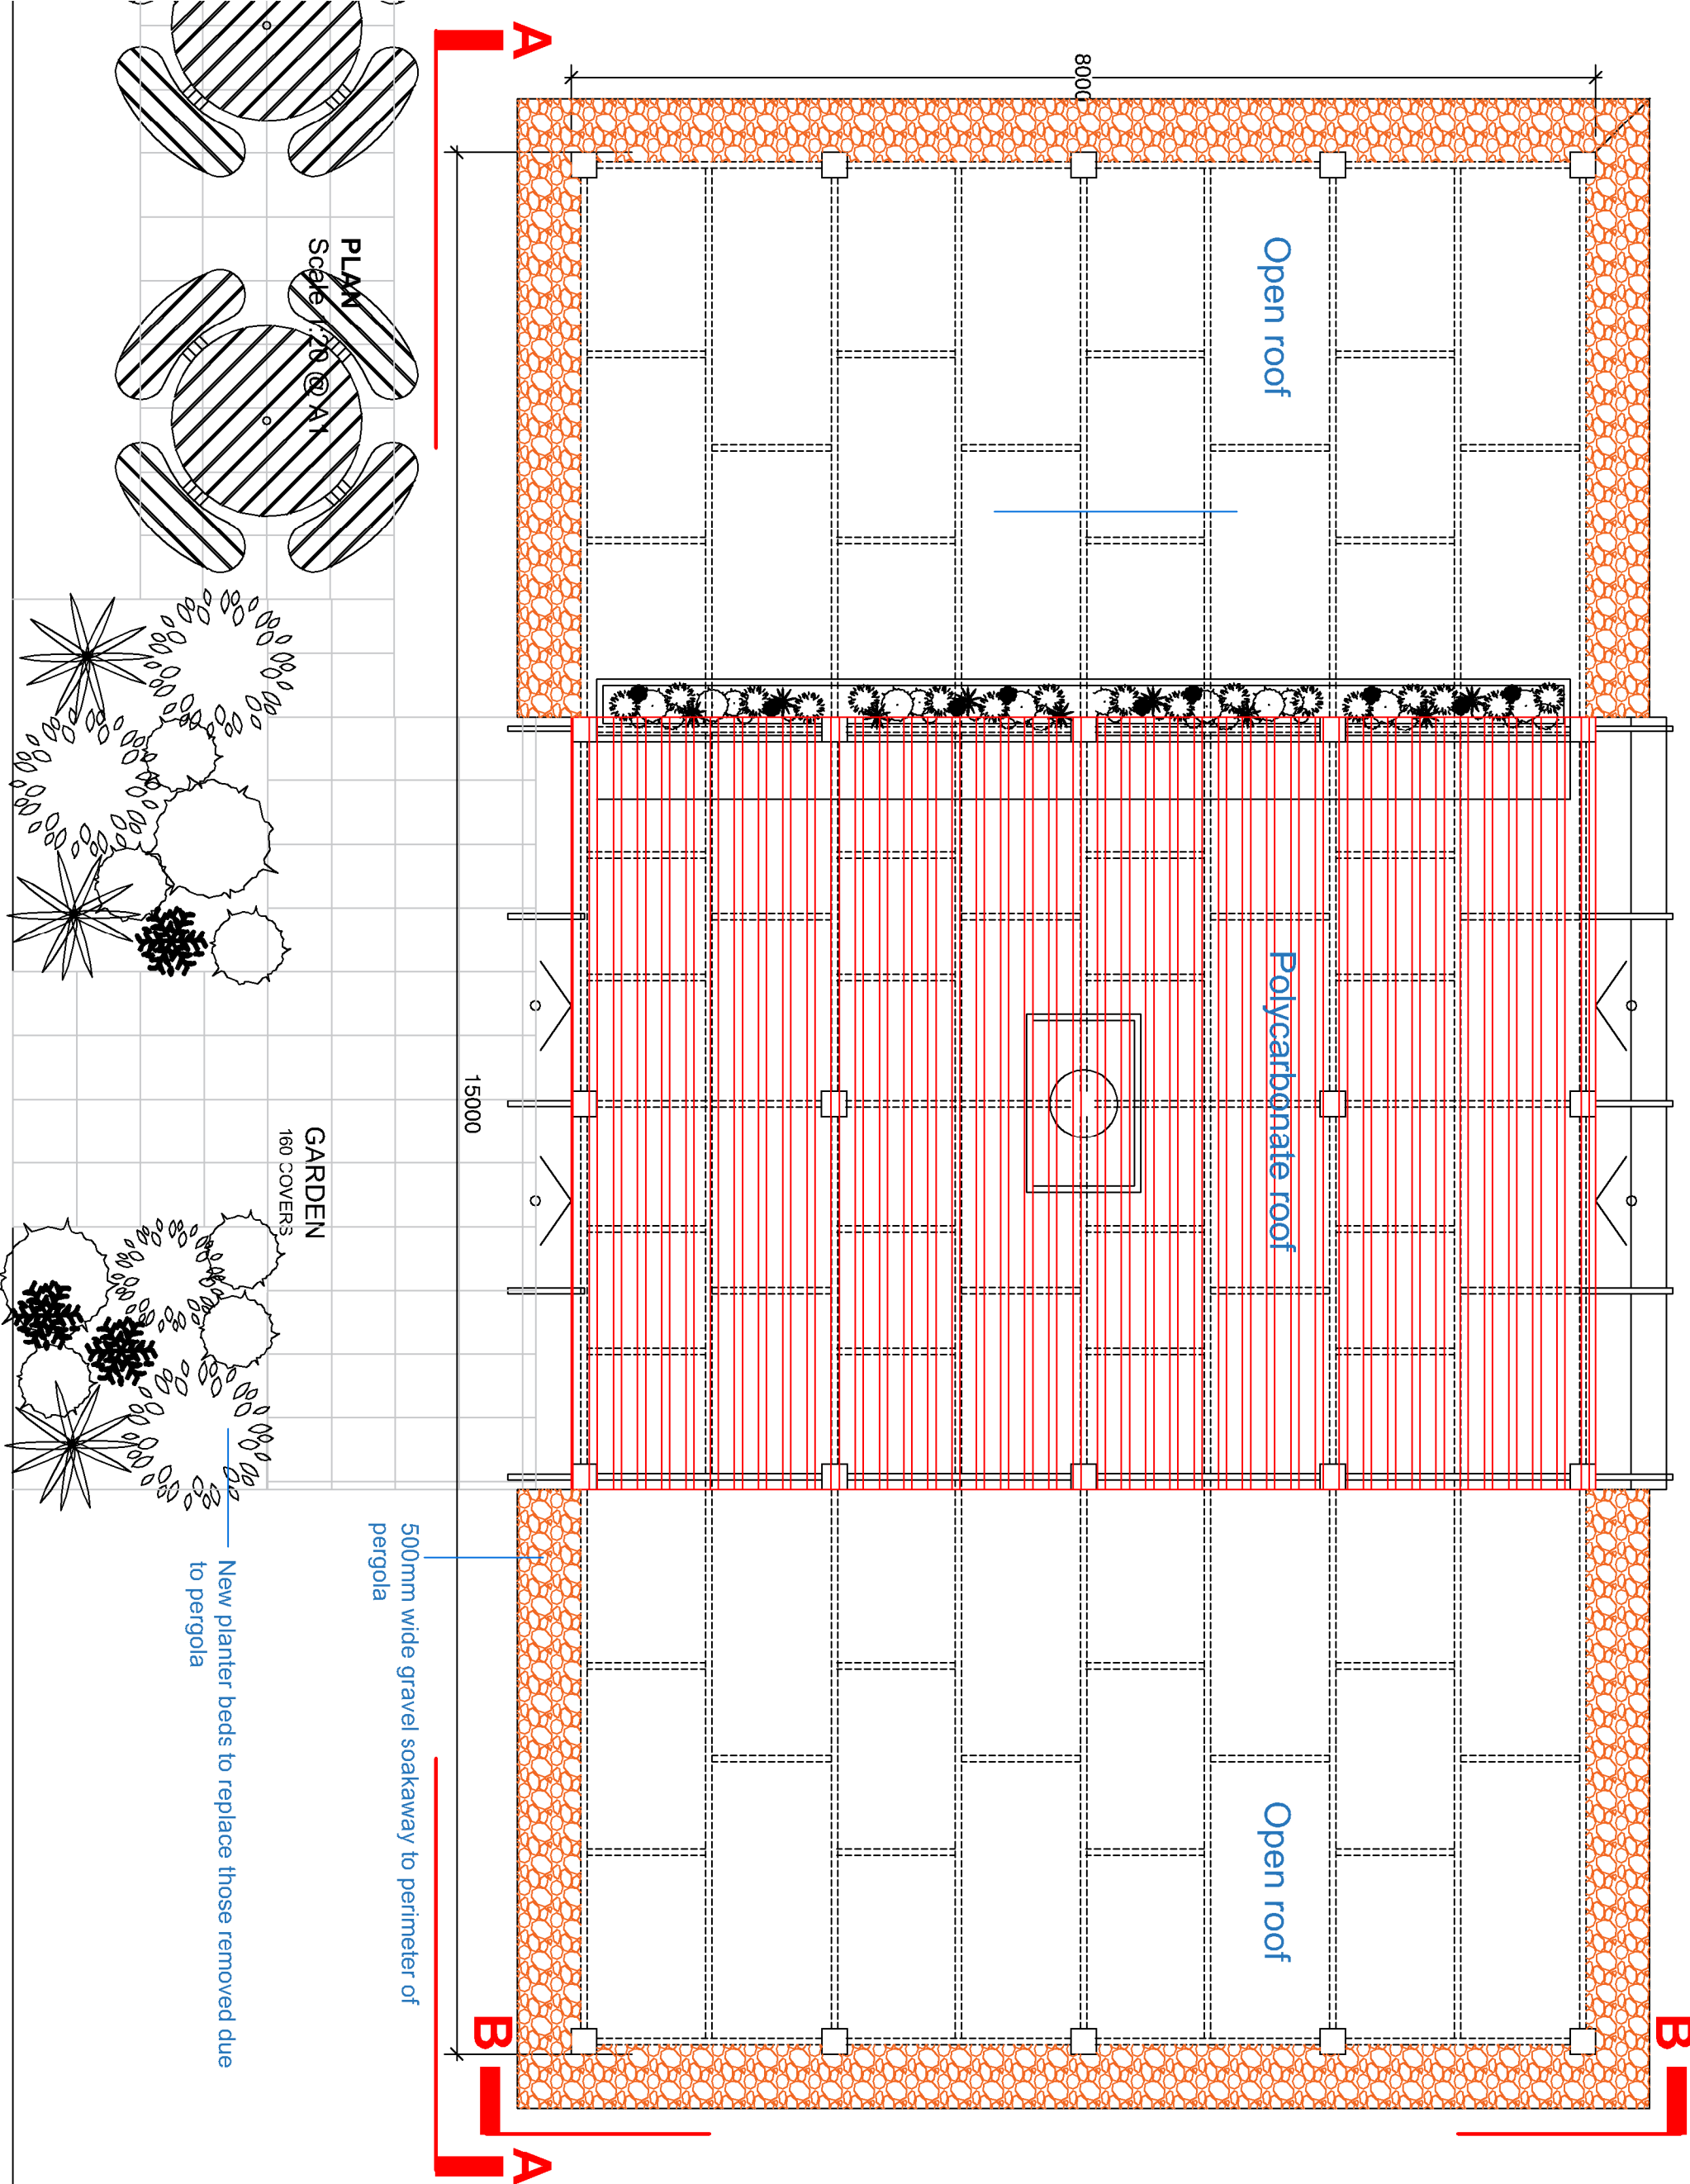
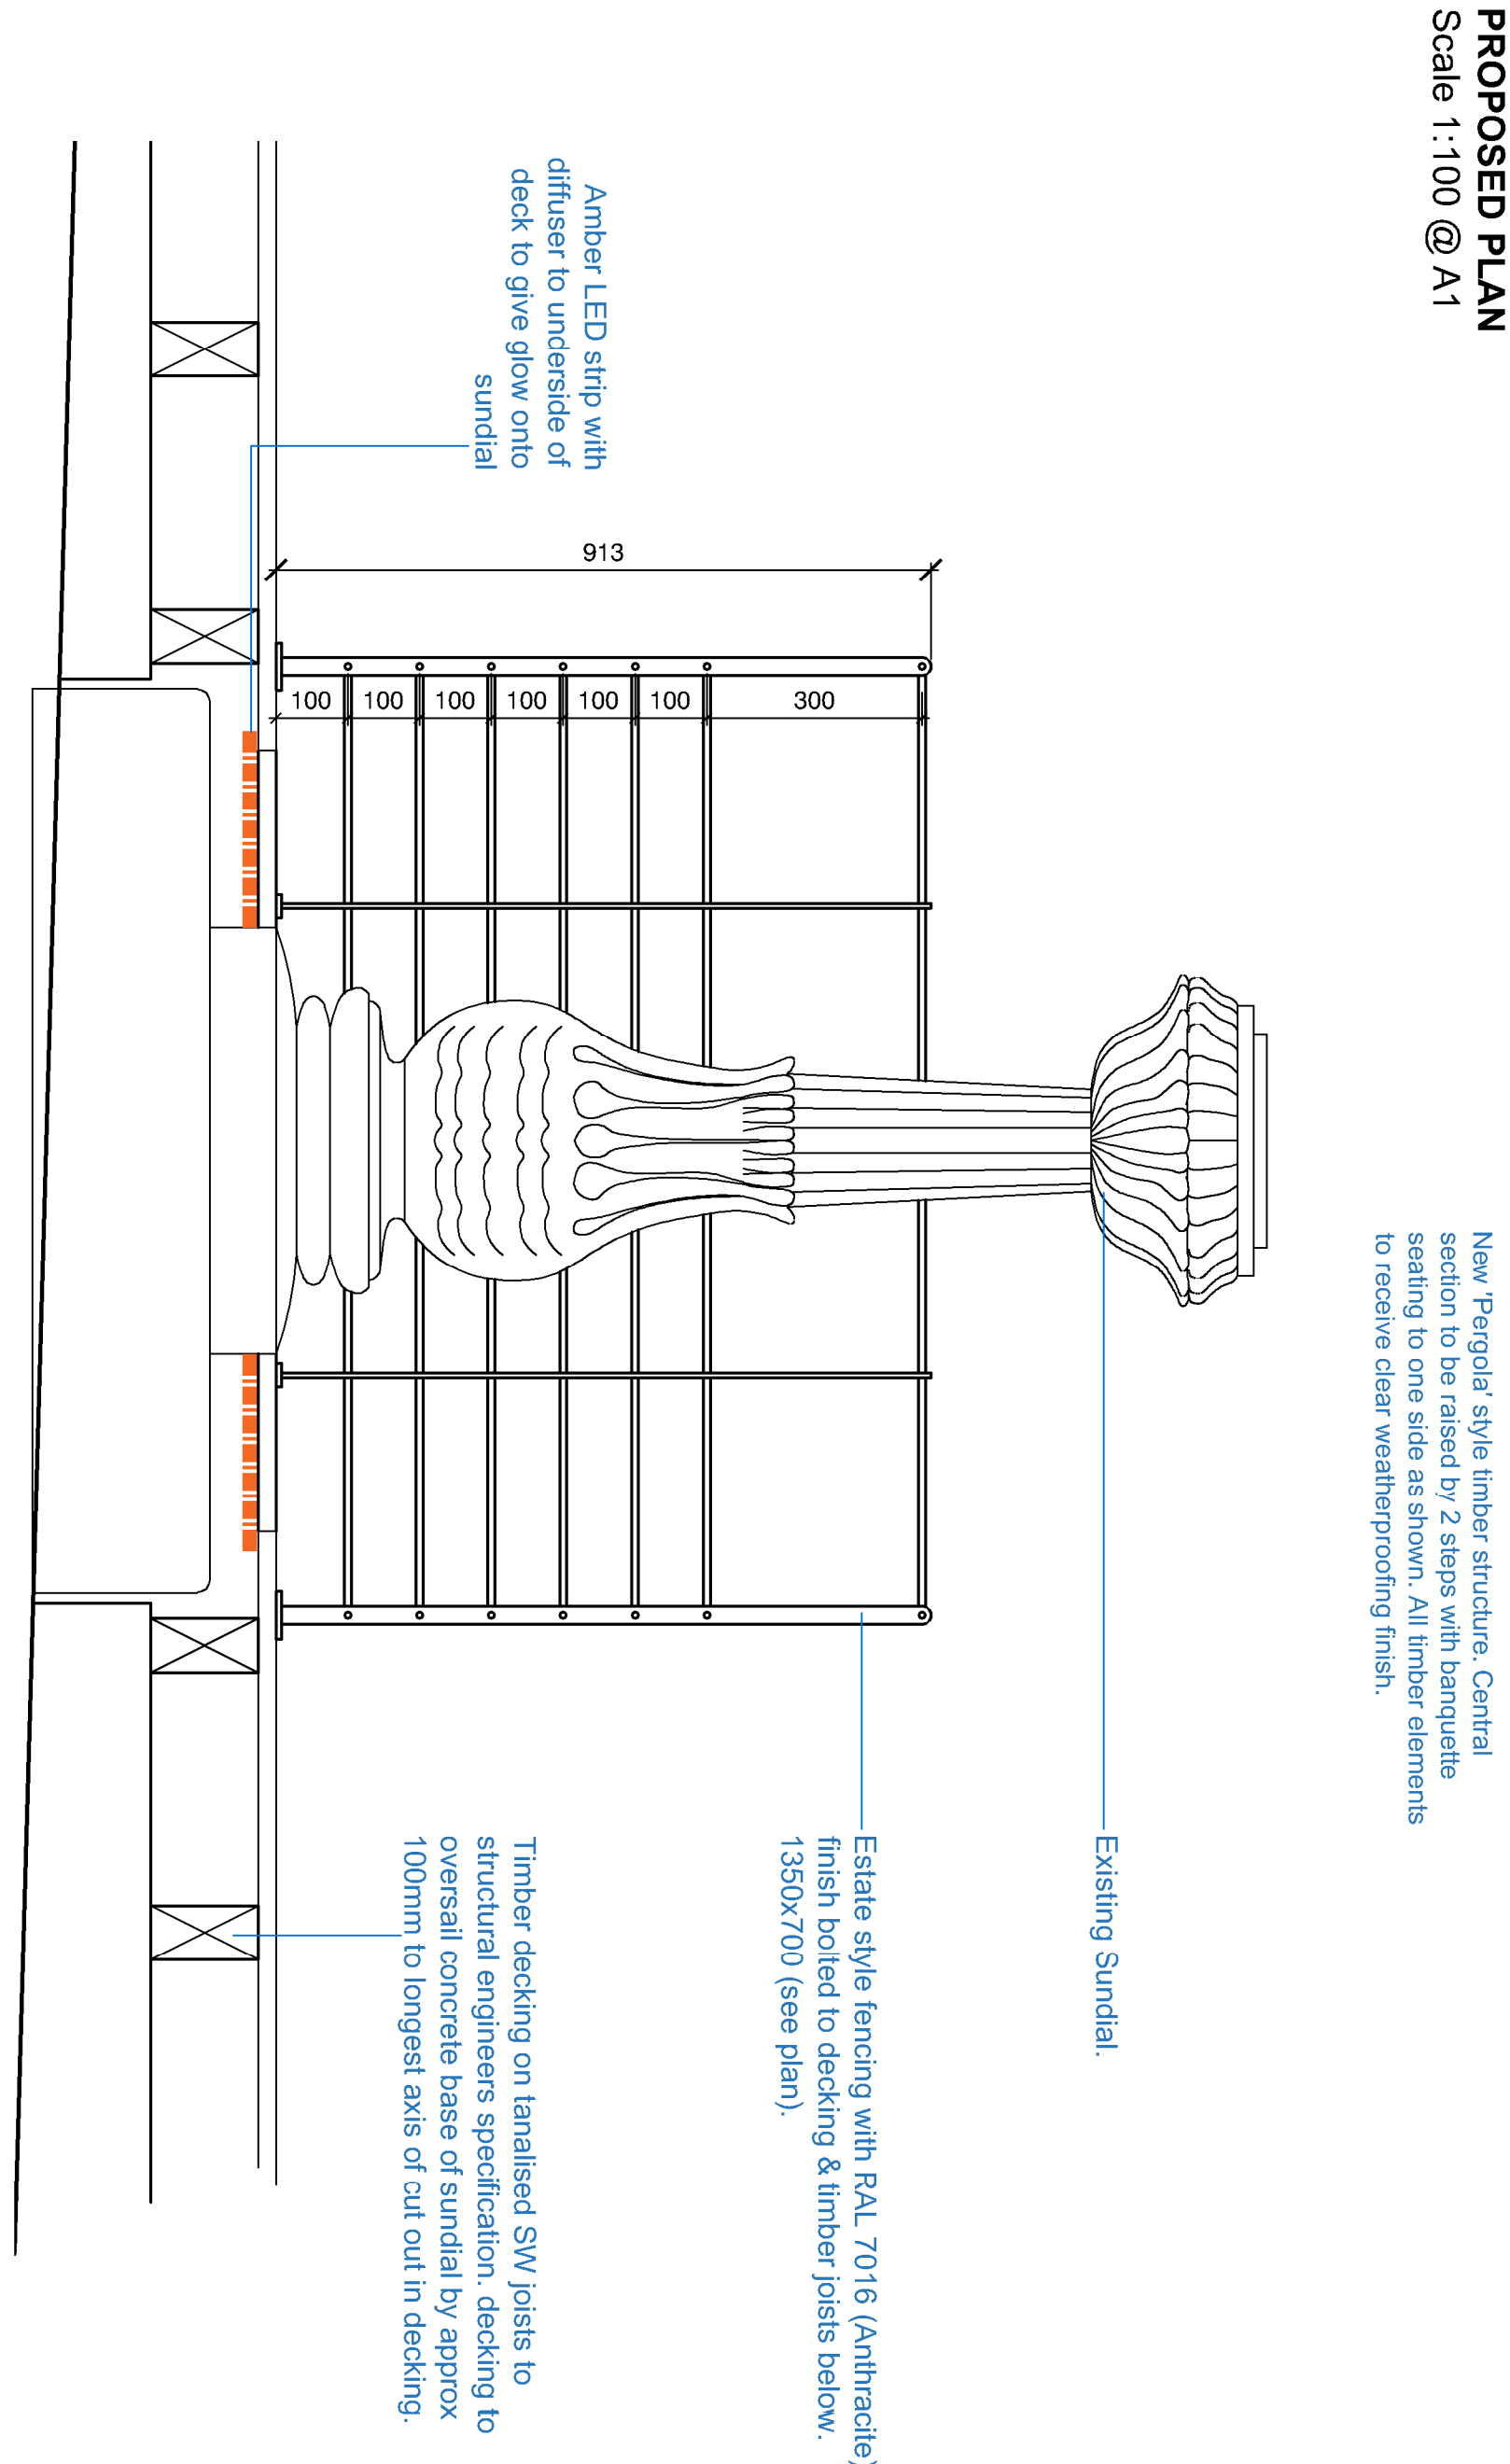
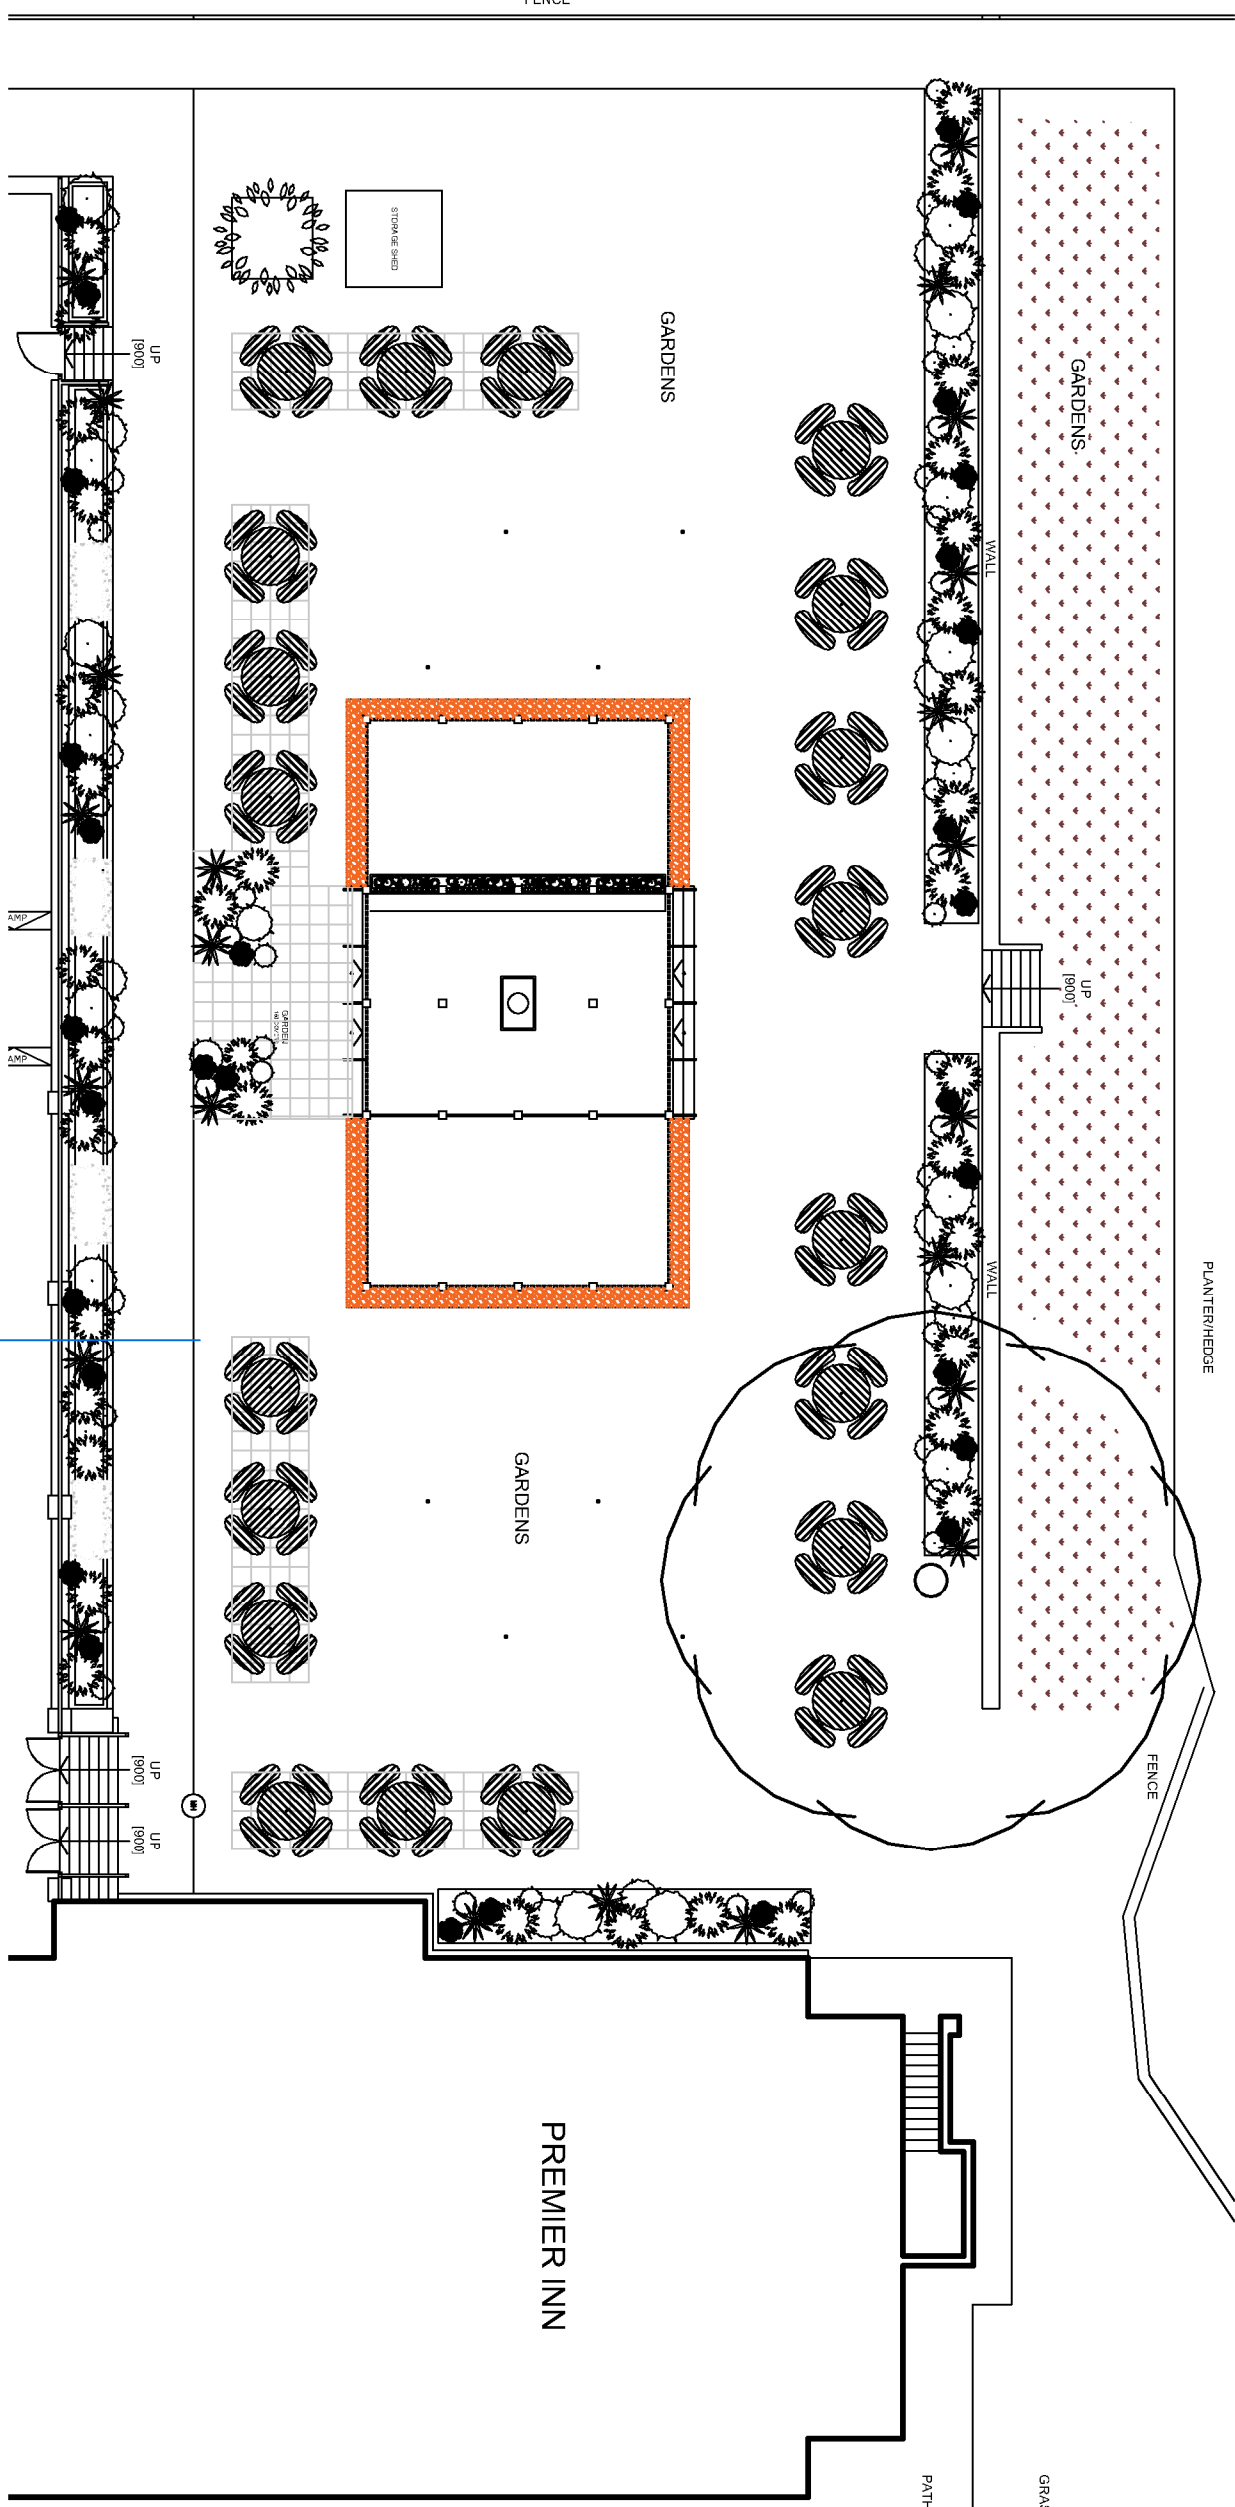


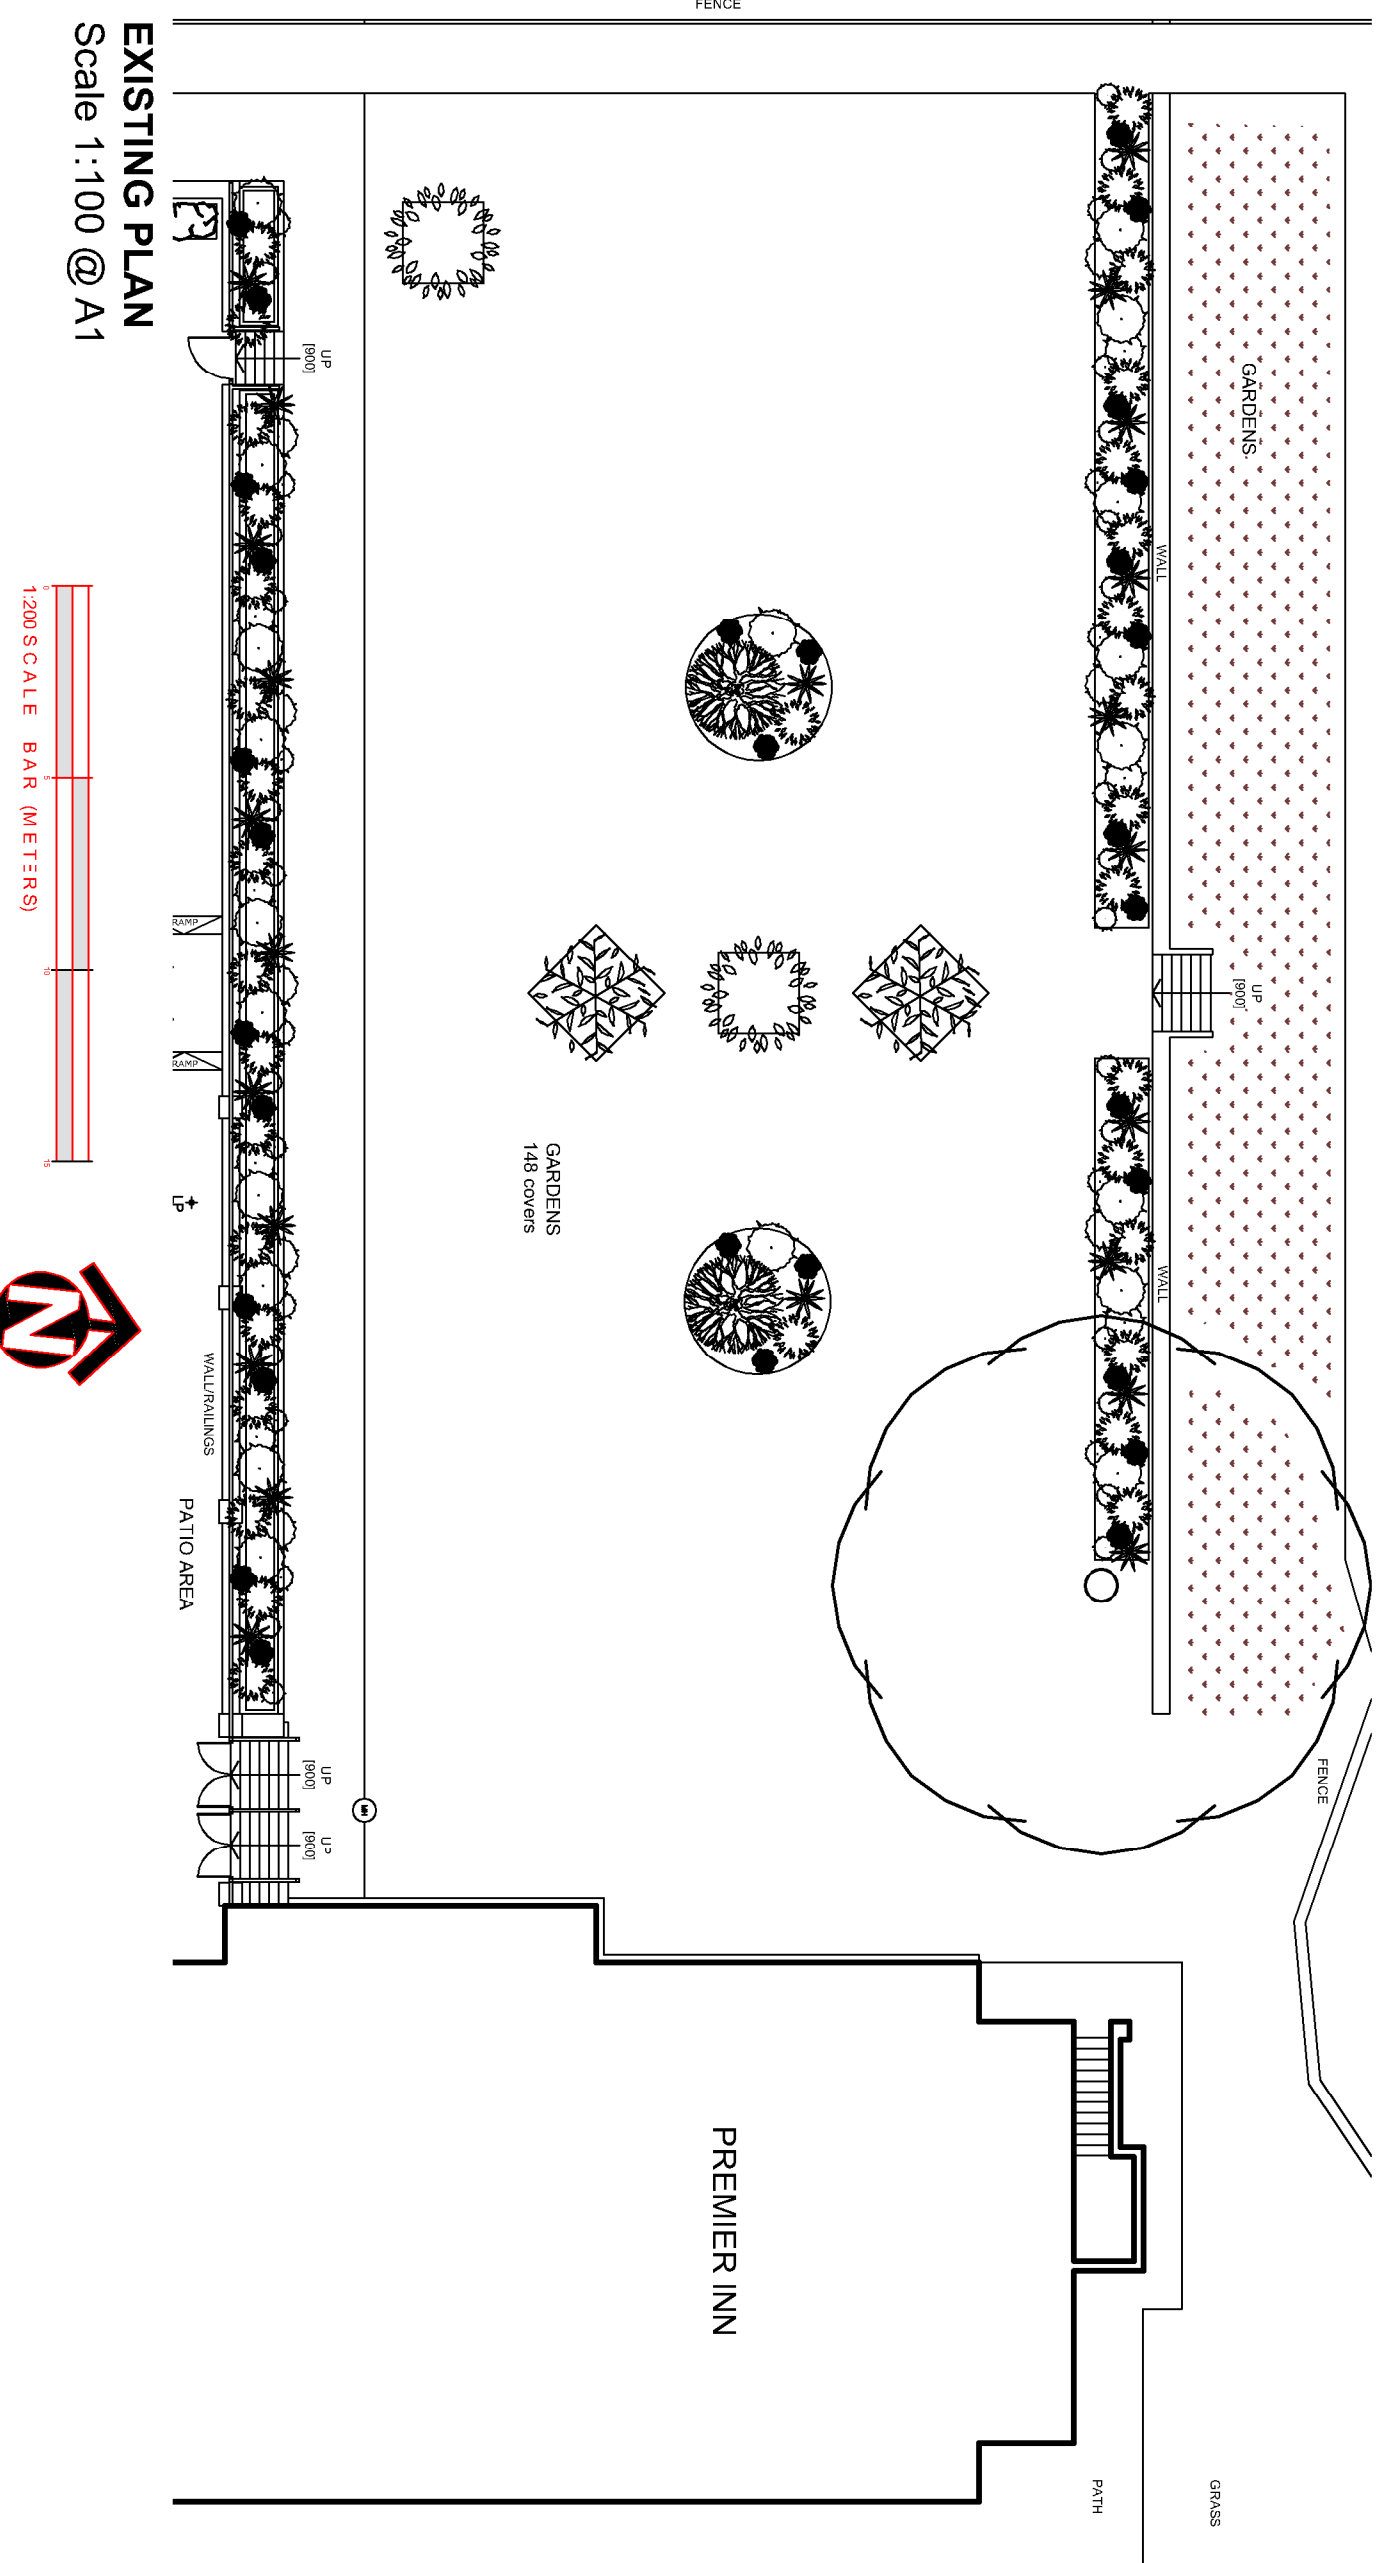

DO NOT SCALE. WRITTEN DIMENSIONS TO BE USED IN PREFERENCE TO SCALED DIMENSIONS. ALL DIMENSIONS TO BE CHECKED ON SITE BY CONTRACTOR & ALL DISCREPANCIES TO BE REPORTED TO JMDA.
JOB TITLE WHITBREAD DERBY LODGE BREWERS FAYRE HUTTON
DRAWING TITLE GARDEN STRUCTURE
DRAWING NUMBER JMDA_1653_PL_004
SCALE 1:100 @ A1
DATE NOV 22
DRAWN BY TJM
JMDA LTD 2 The Homes Showm, York, YO8 5SL T: 01757 288 399 info@jmda.co.uk www.jmda.co.uk