




Location Plan
1:1250

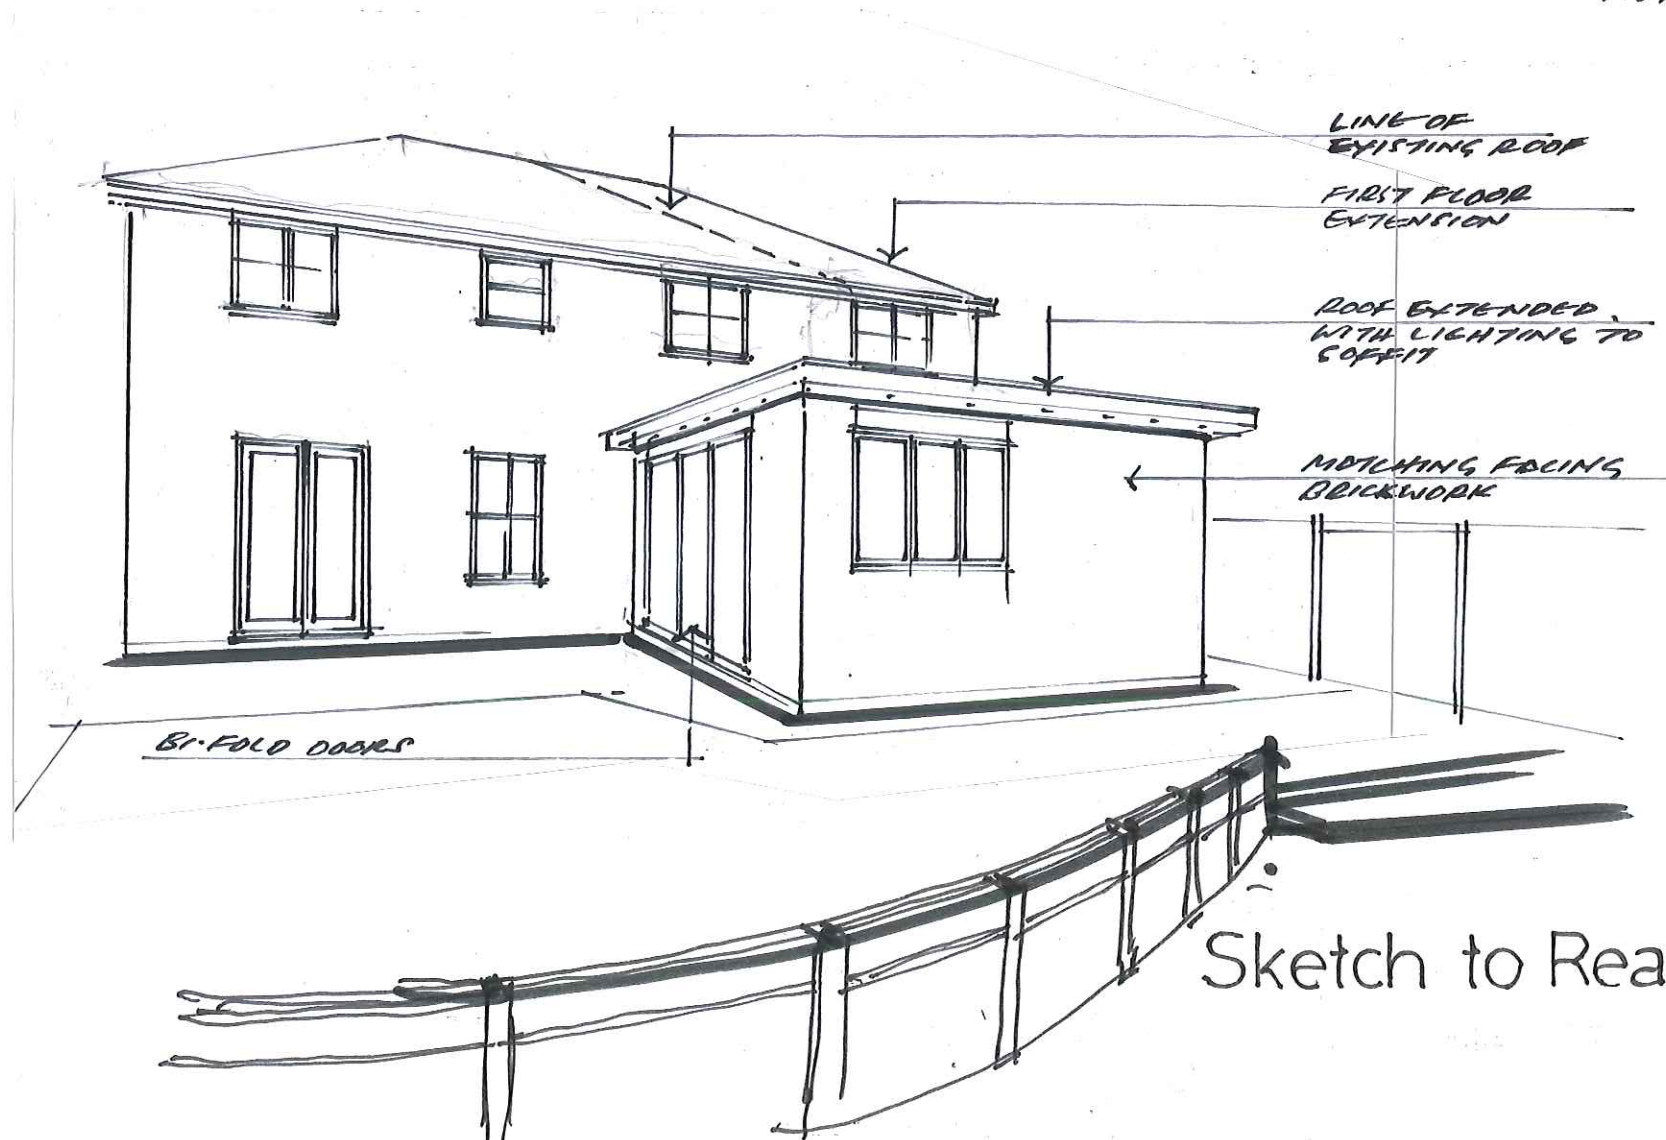

Notes

Planning Application
Drawing

Issue

JUNE 24

Client

Structural Engineer

Project Manager

Building Contractor

QS

Fire Officer

Planning

Building Control

Revisions

Contract

FIRST FLOOR EXTENSION
AND GARAGE AND
CONSERVATORY CONVERSIONS
AT 8 GILLEMAY GROVE
WHISTON, L35-7NL

Drawing Title

SKETCH TO REAR
AS PROPOSED
AND LOCATION PLAN

John J. White Architect
B.A. Dip. Arch. A.R.B.
39 Mersey Road Liverpool L17 6AG
Tel/Fax 0151 474 4701 Mob 07711 506988
Email john.white39@blueyonder.co.uk

Scale
1:1250
©A3

Date
JUNE
2024

Drawing number
9

revision