




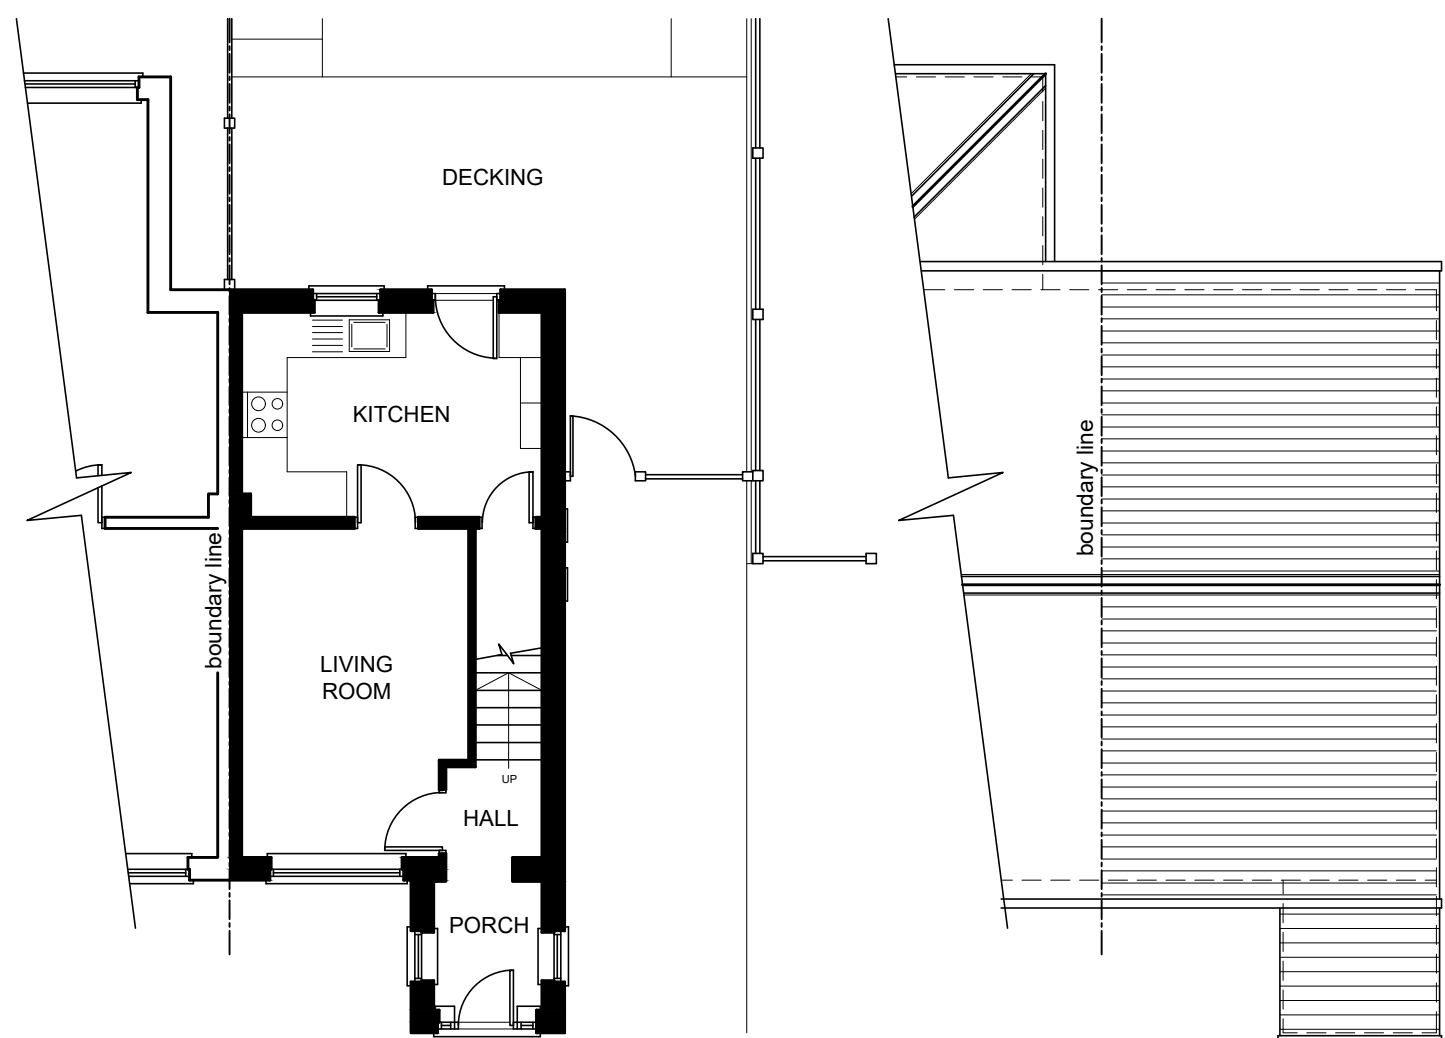


GROUND FLOOR

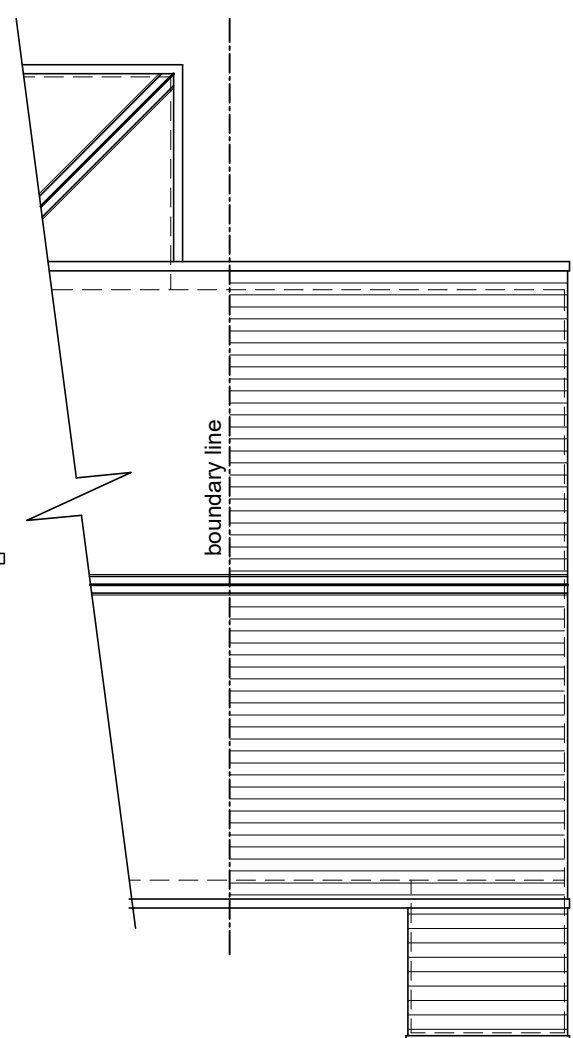


ROOF COVER PLAN

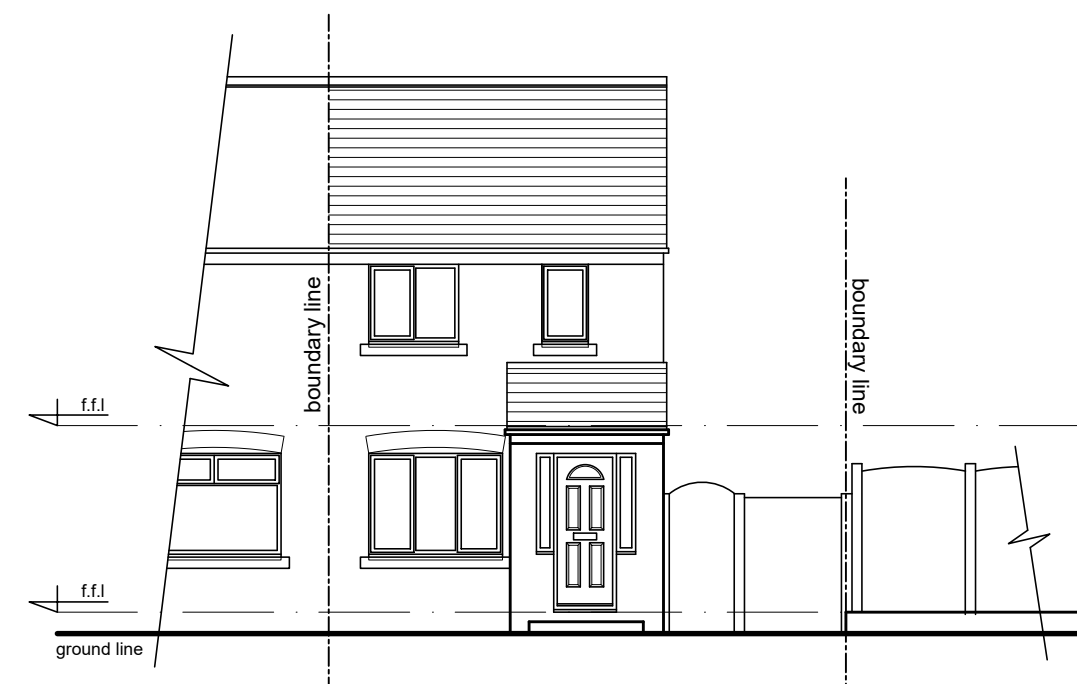


FRONT ELEVATION

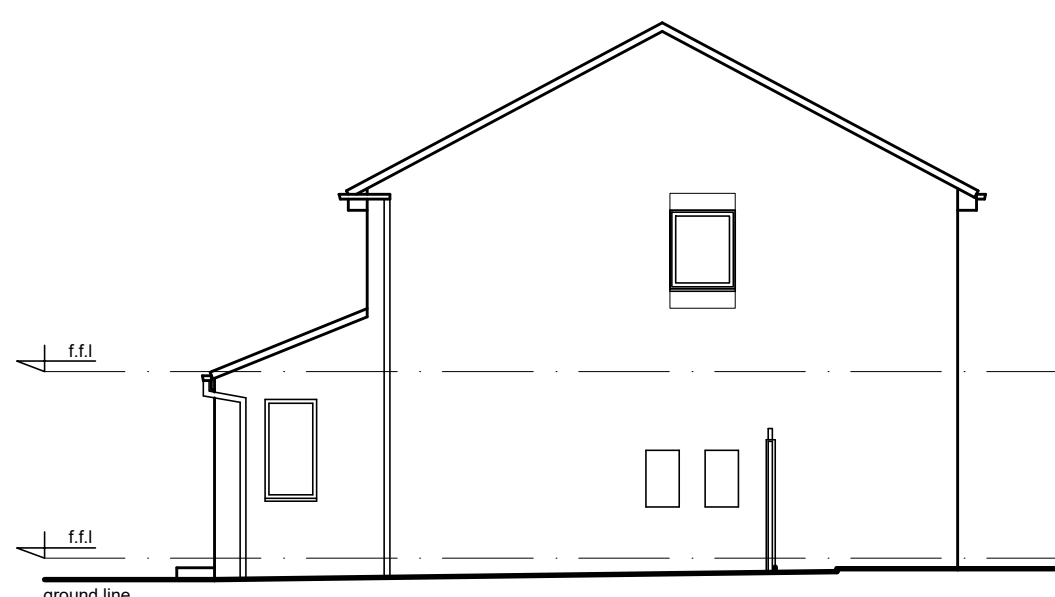

RIGHT SIDE ELEVATION

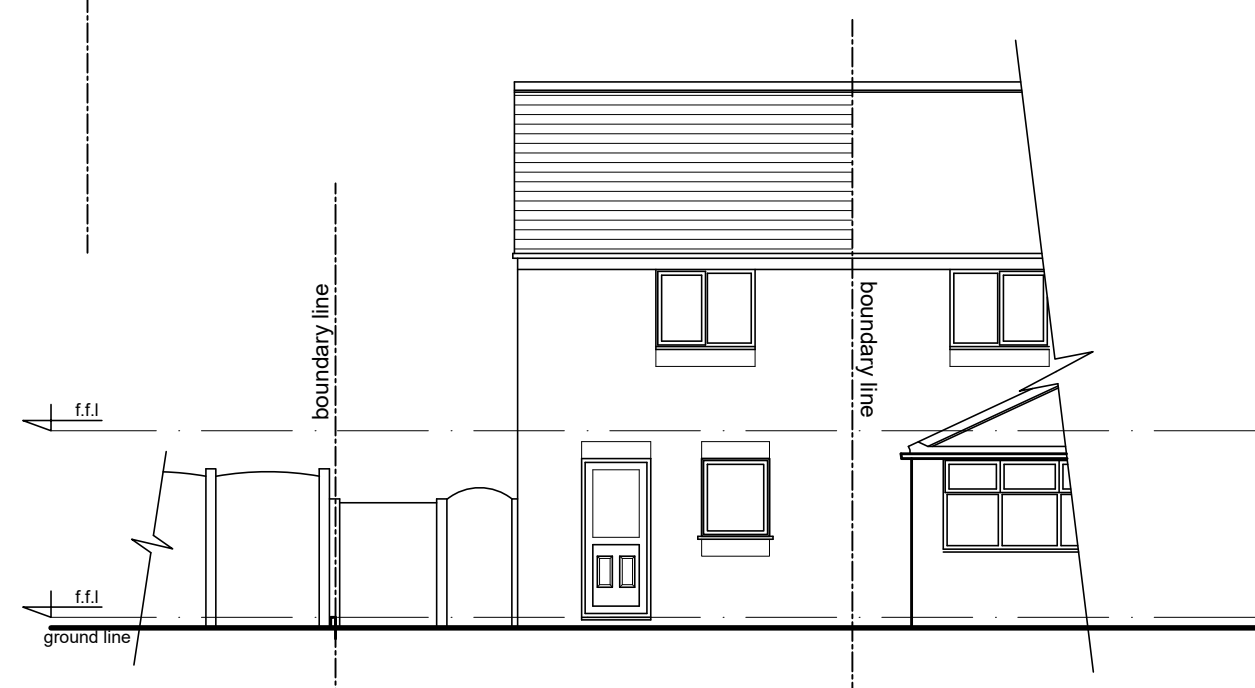


REAR ELEVATION

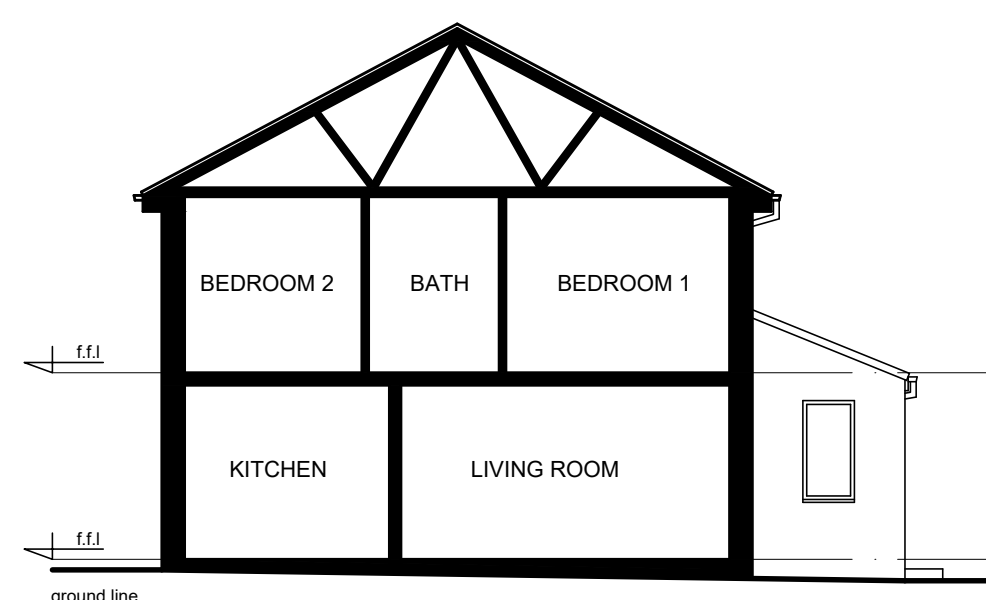


LEFT SIDE ELEVATION

EXISTING PLANS & ELEVATIONS


1:100 scale bar 0 1 2 3 4 5metres

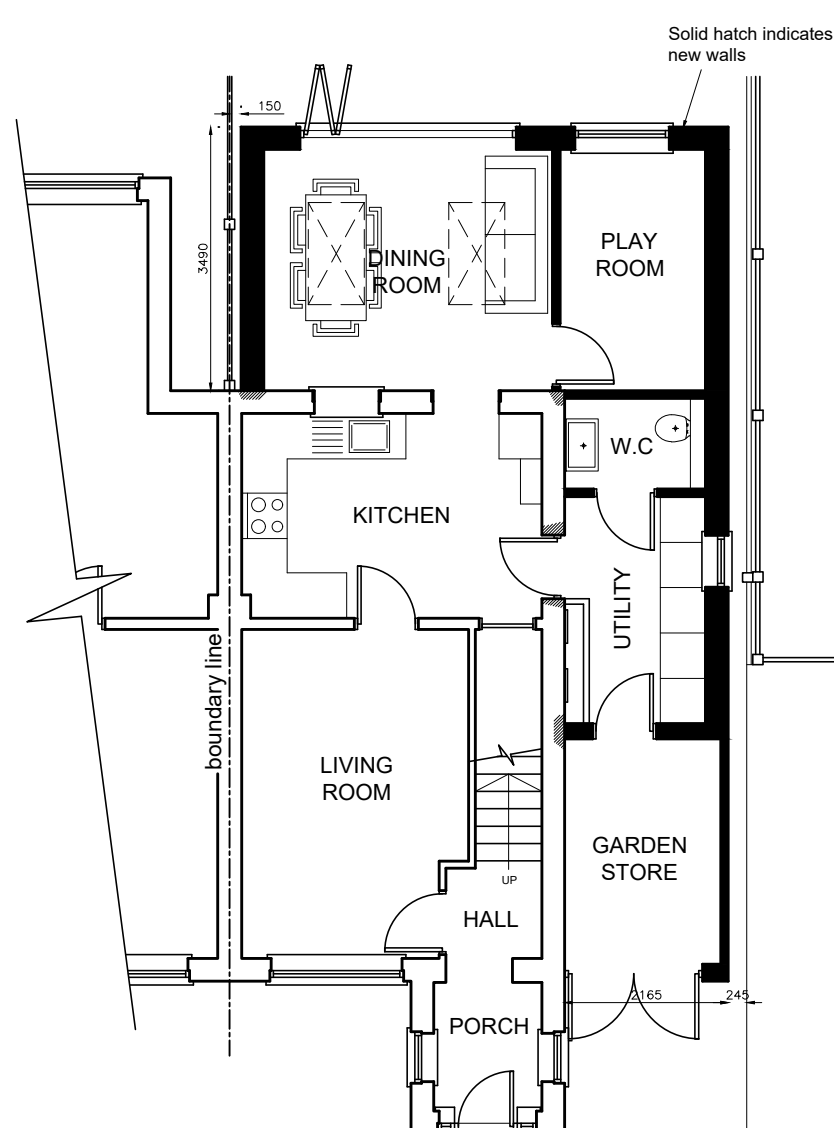


GROUND FLOOR

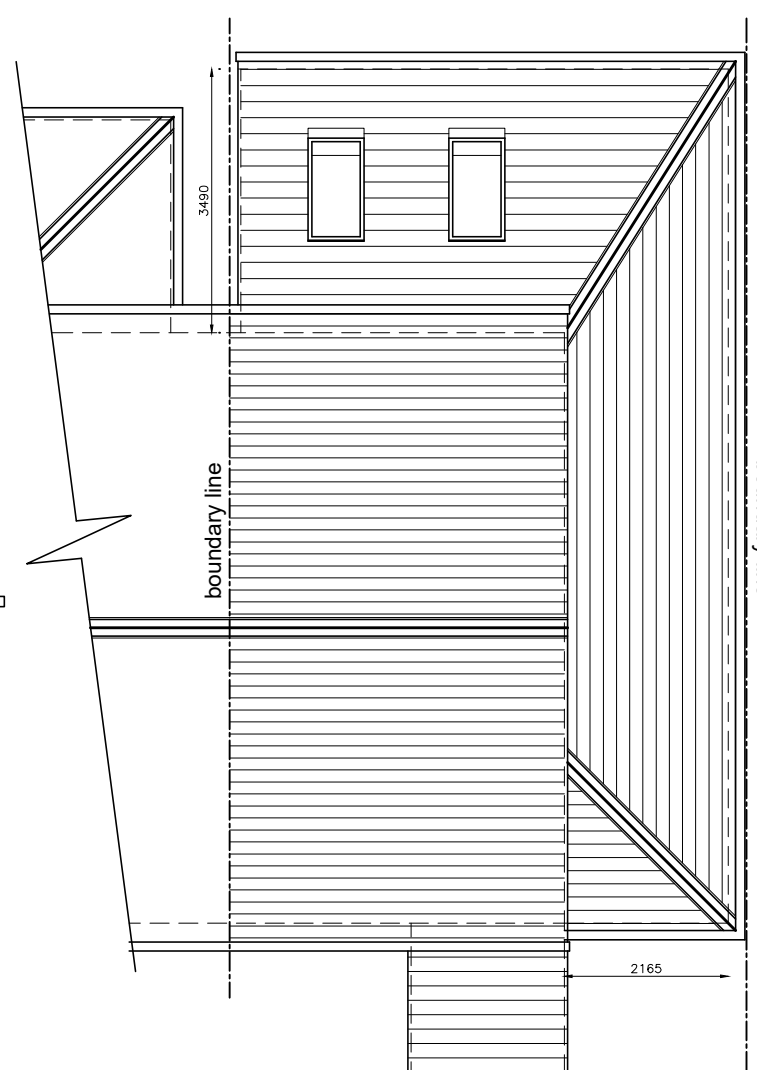


ROOF COVER PLAN

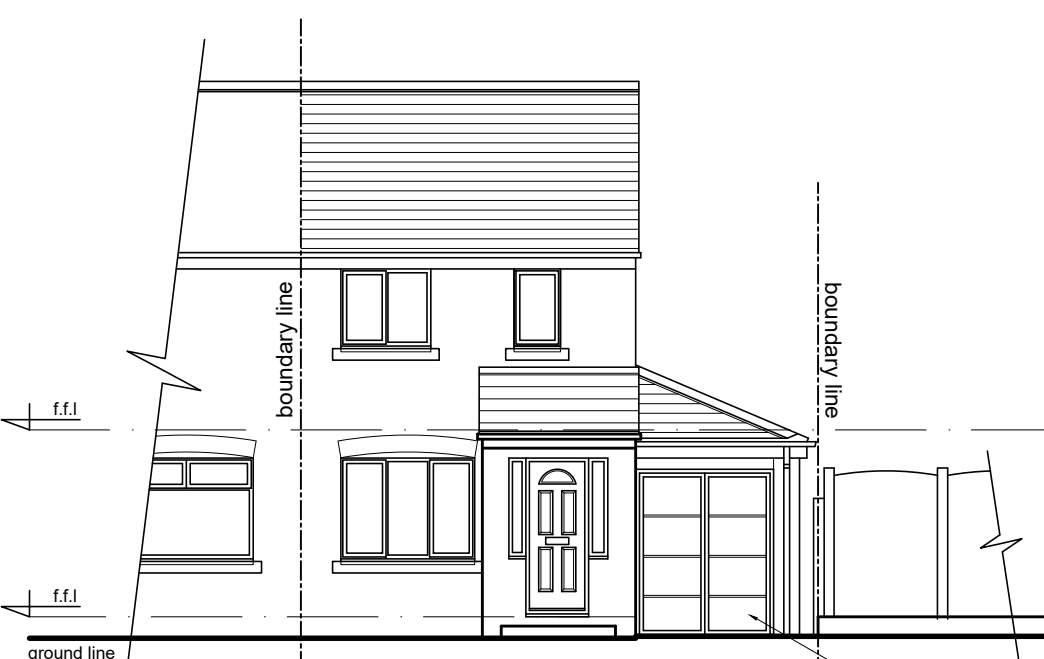


FRONT ELEVATION

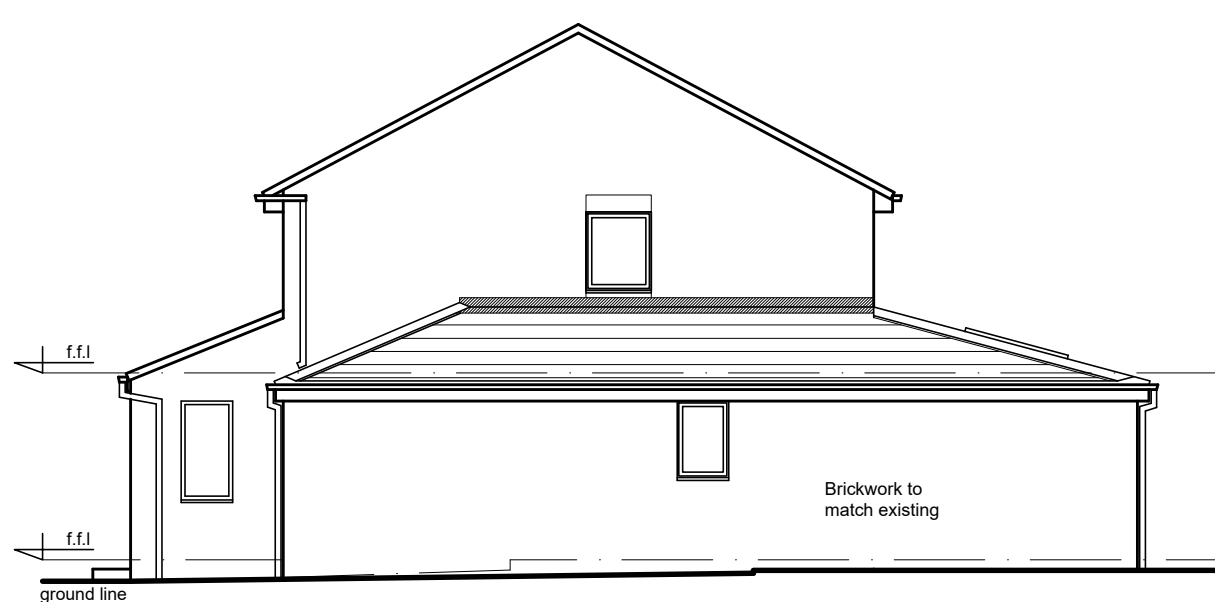

RIGHT SIDE ELEVATION

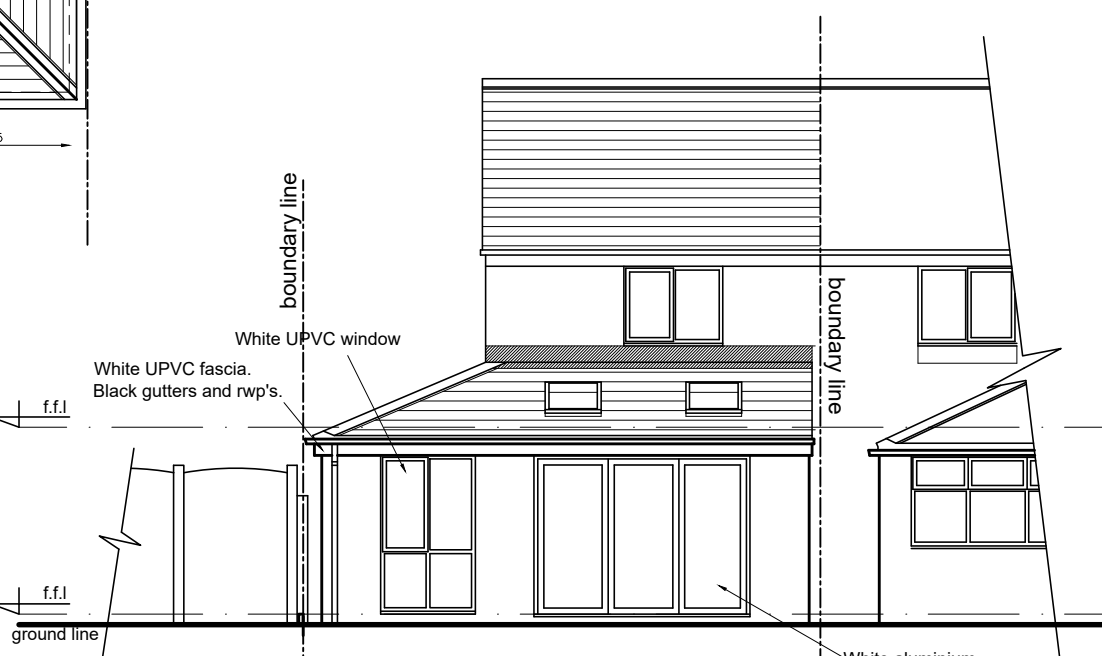


REAR ELEVATION

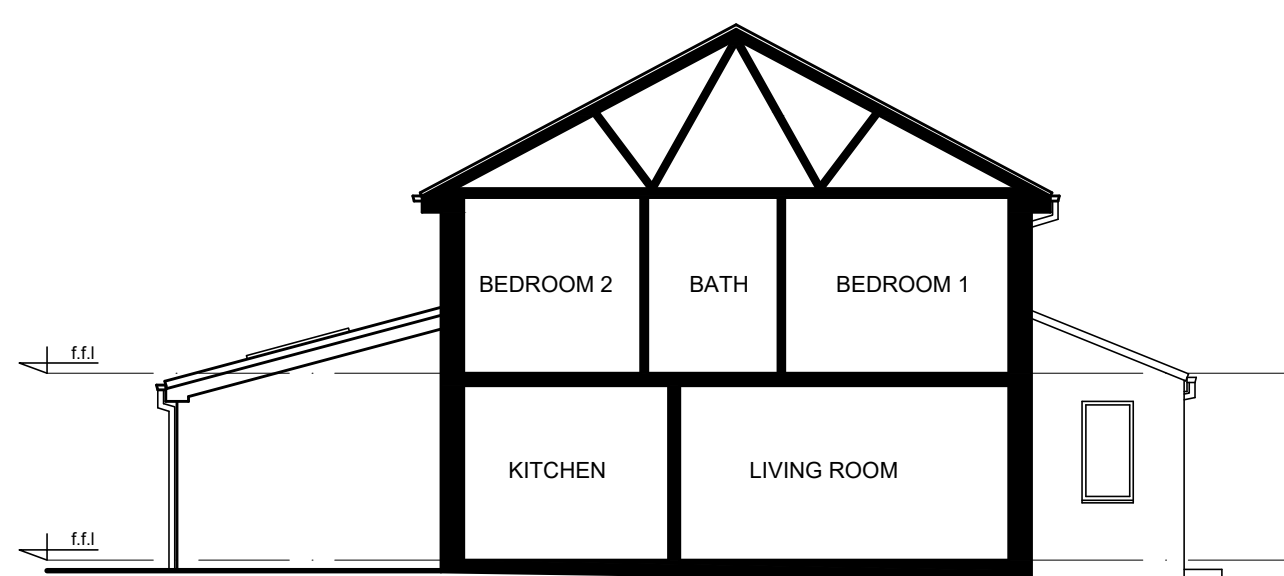


LEFT SIDE ELEVATION

PROPOSED PLANS & ELEVATIONS

1:100 scale bar 0 1 2 3 4 5metres

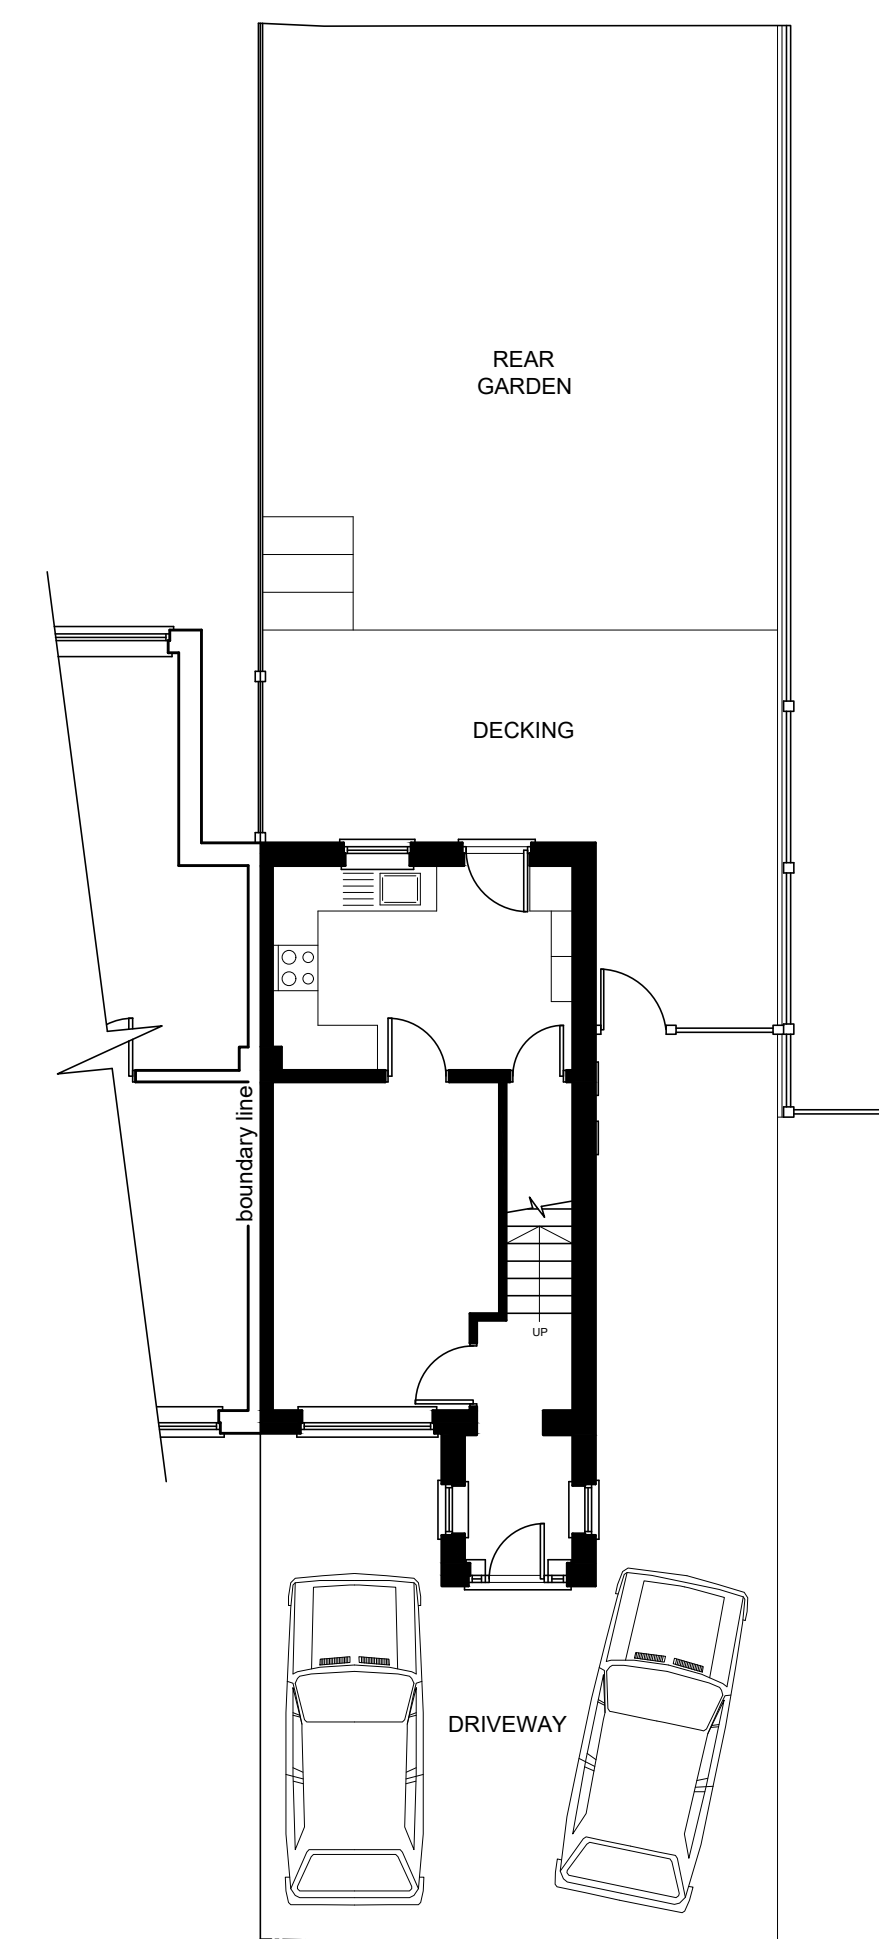

EXISTING

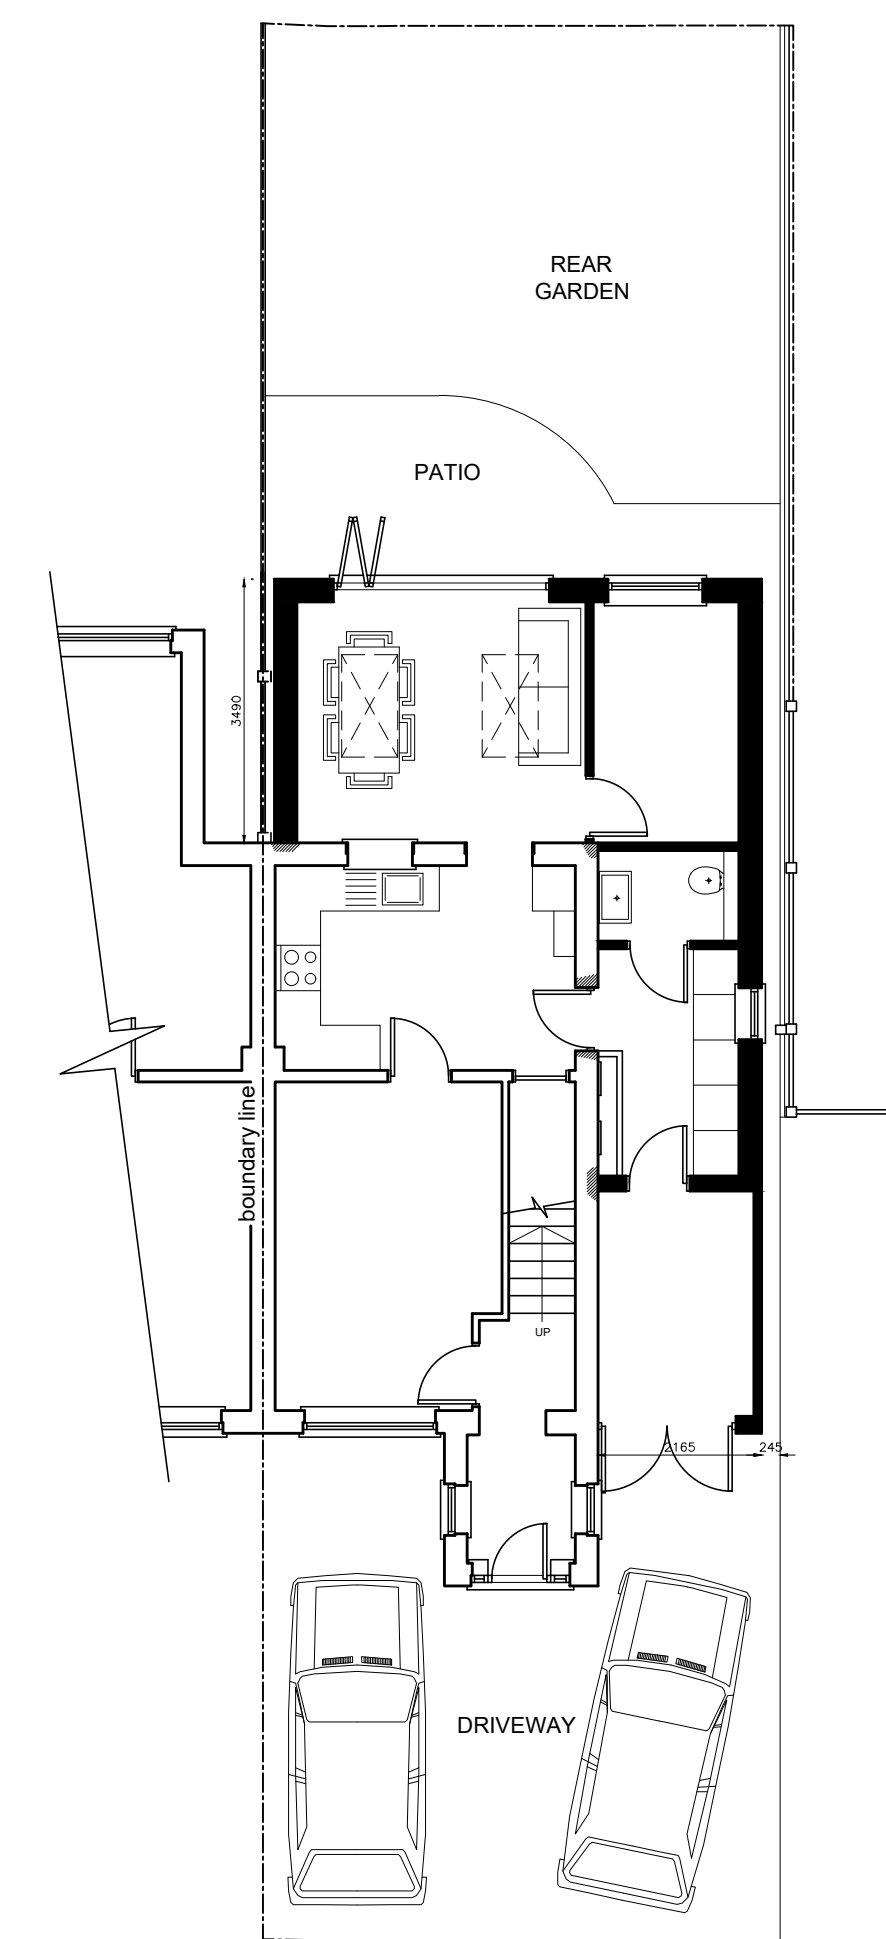

PROPOSED

1:100 scale bar 0 1 2 3 4 5

EXISTING & PROPOSED SITE BLOCK PLANS

