



EXISTING

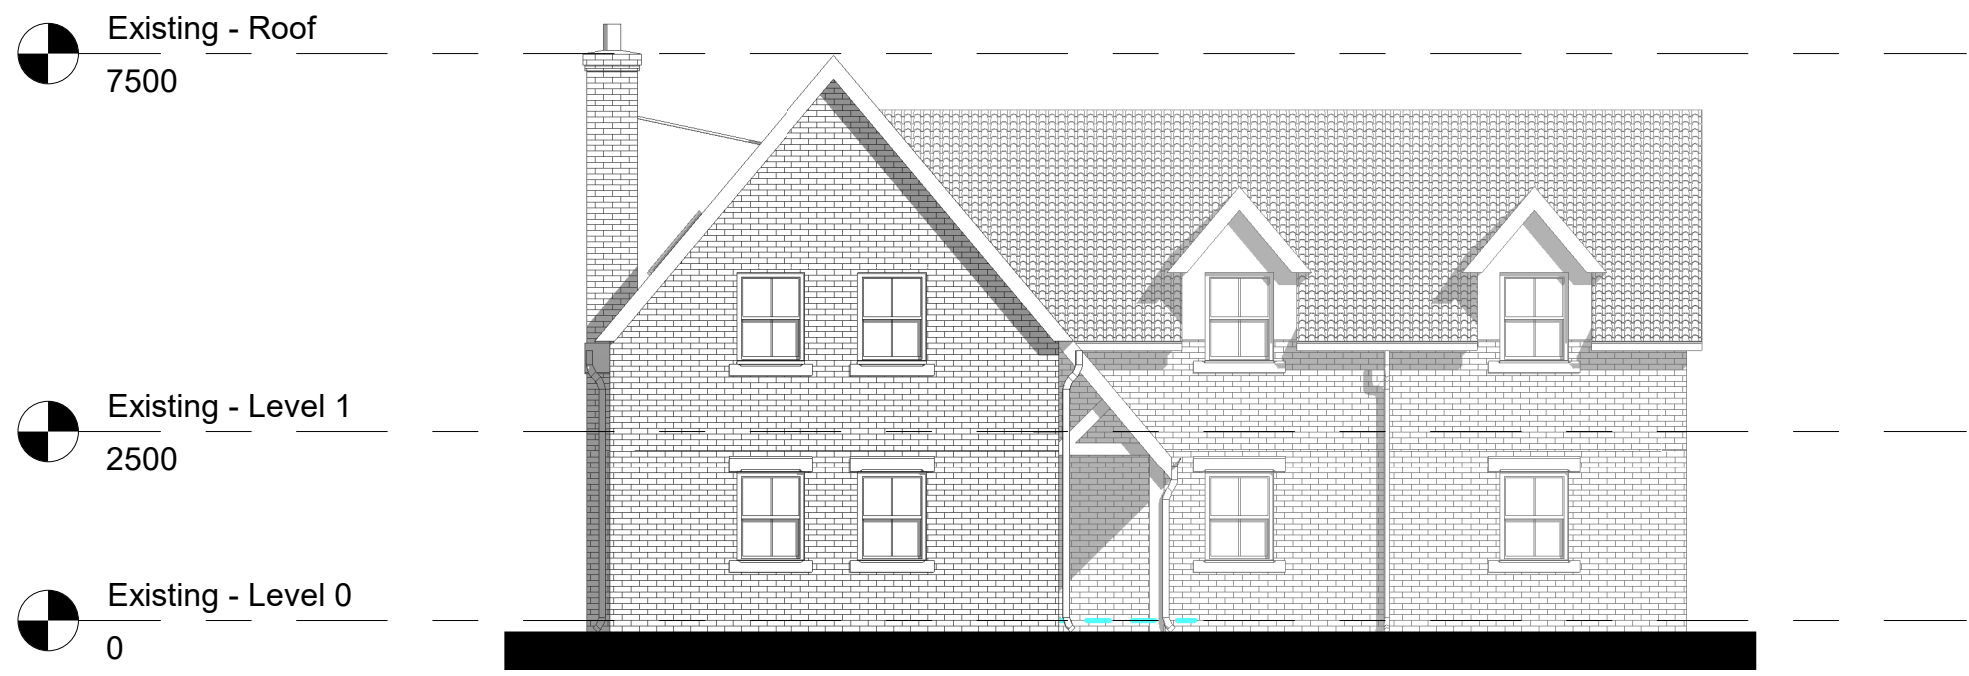


Existing - South
1 : 100

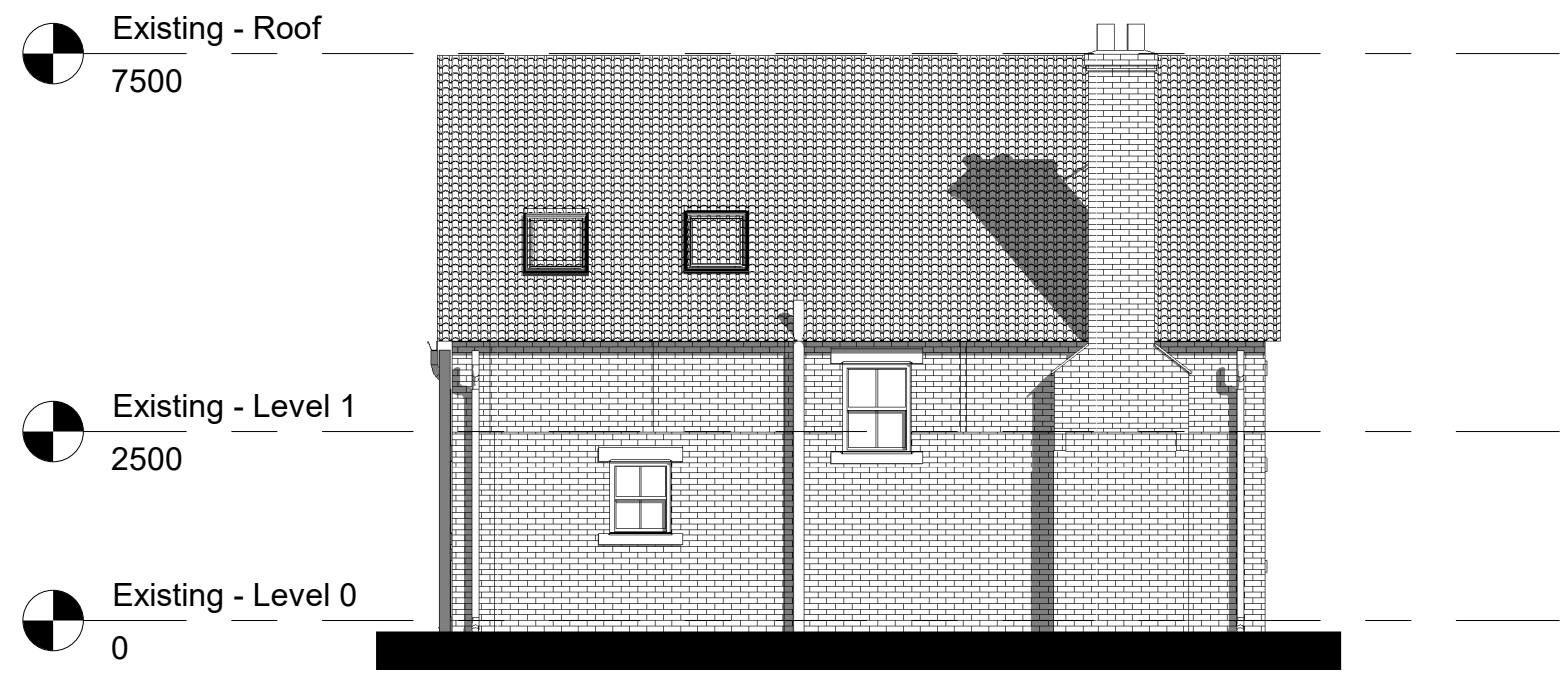


Existing - West
1 : 100




Existing - North
1 : 100

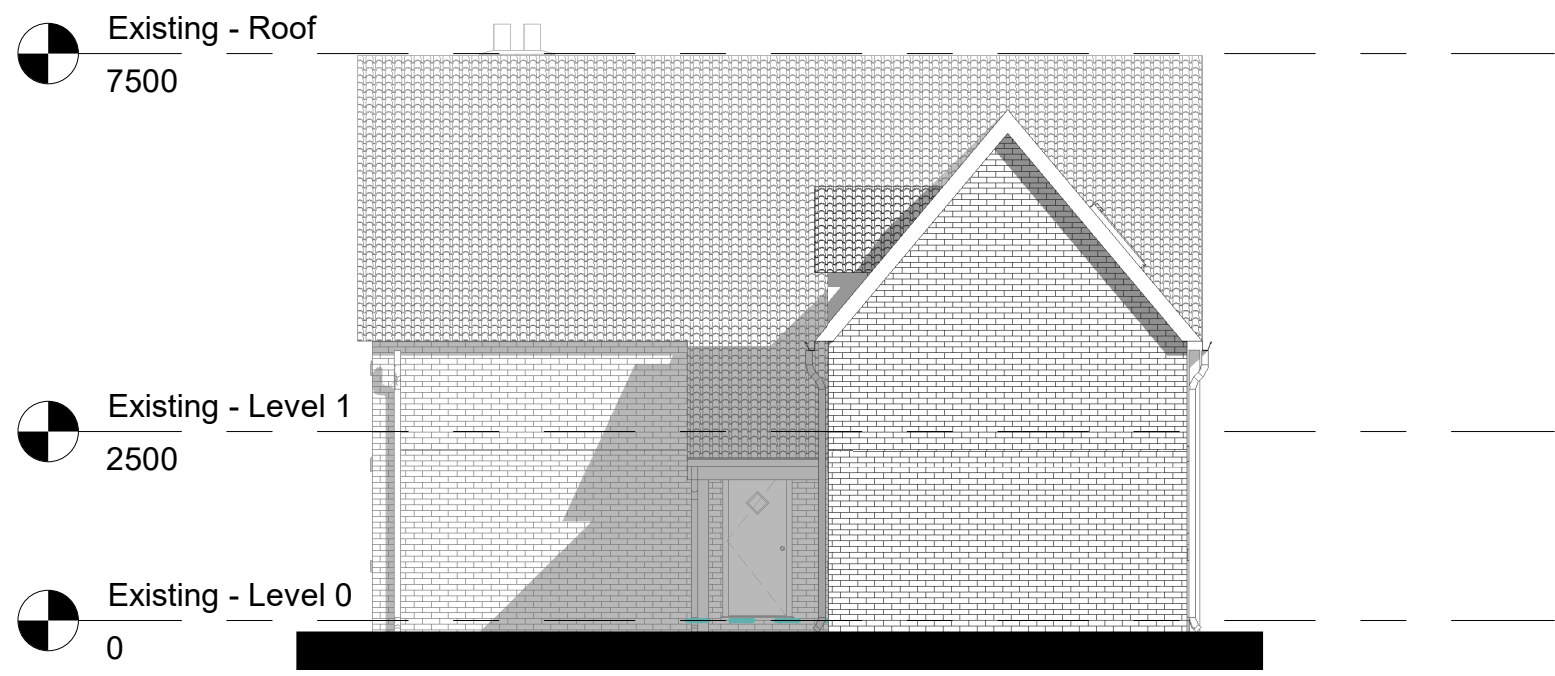


Existing - East
1 : 100

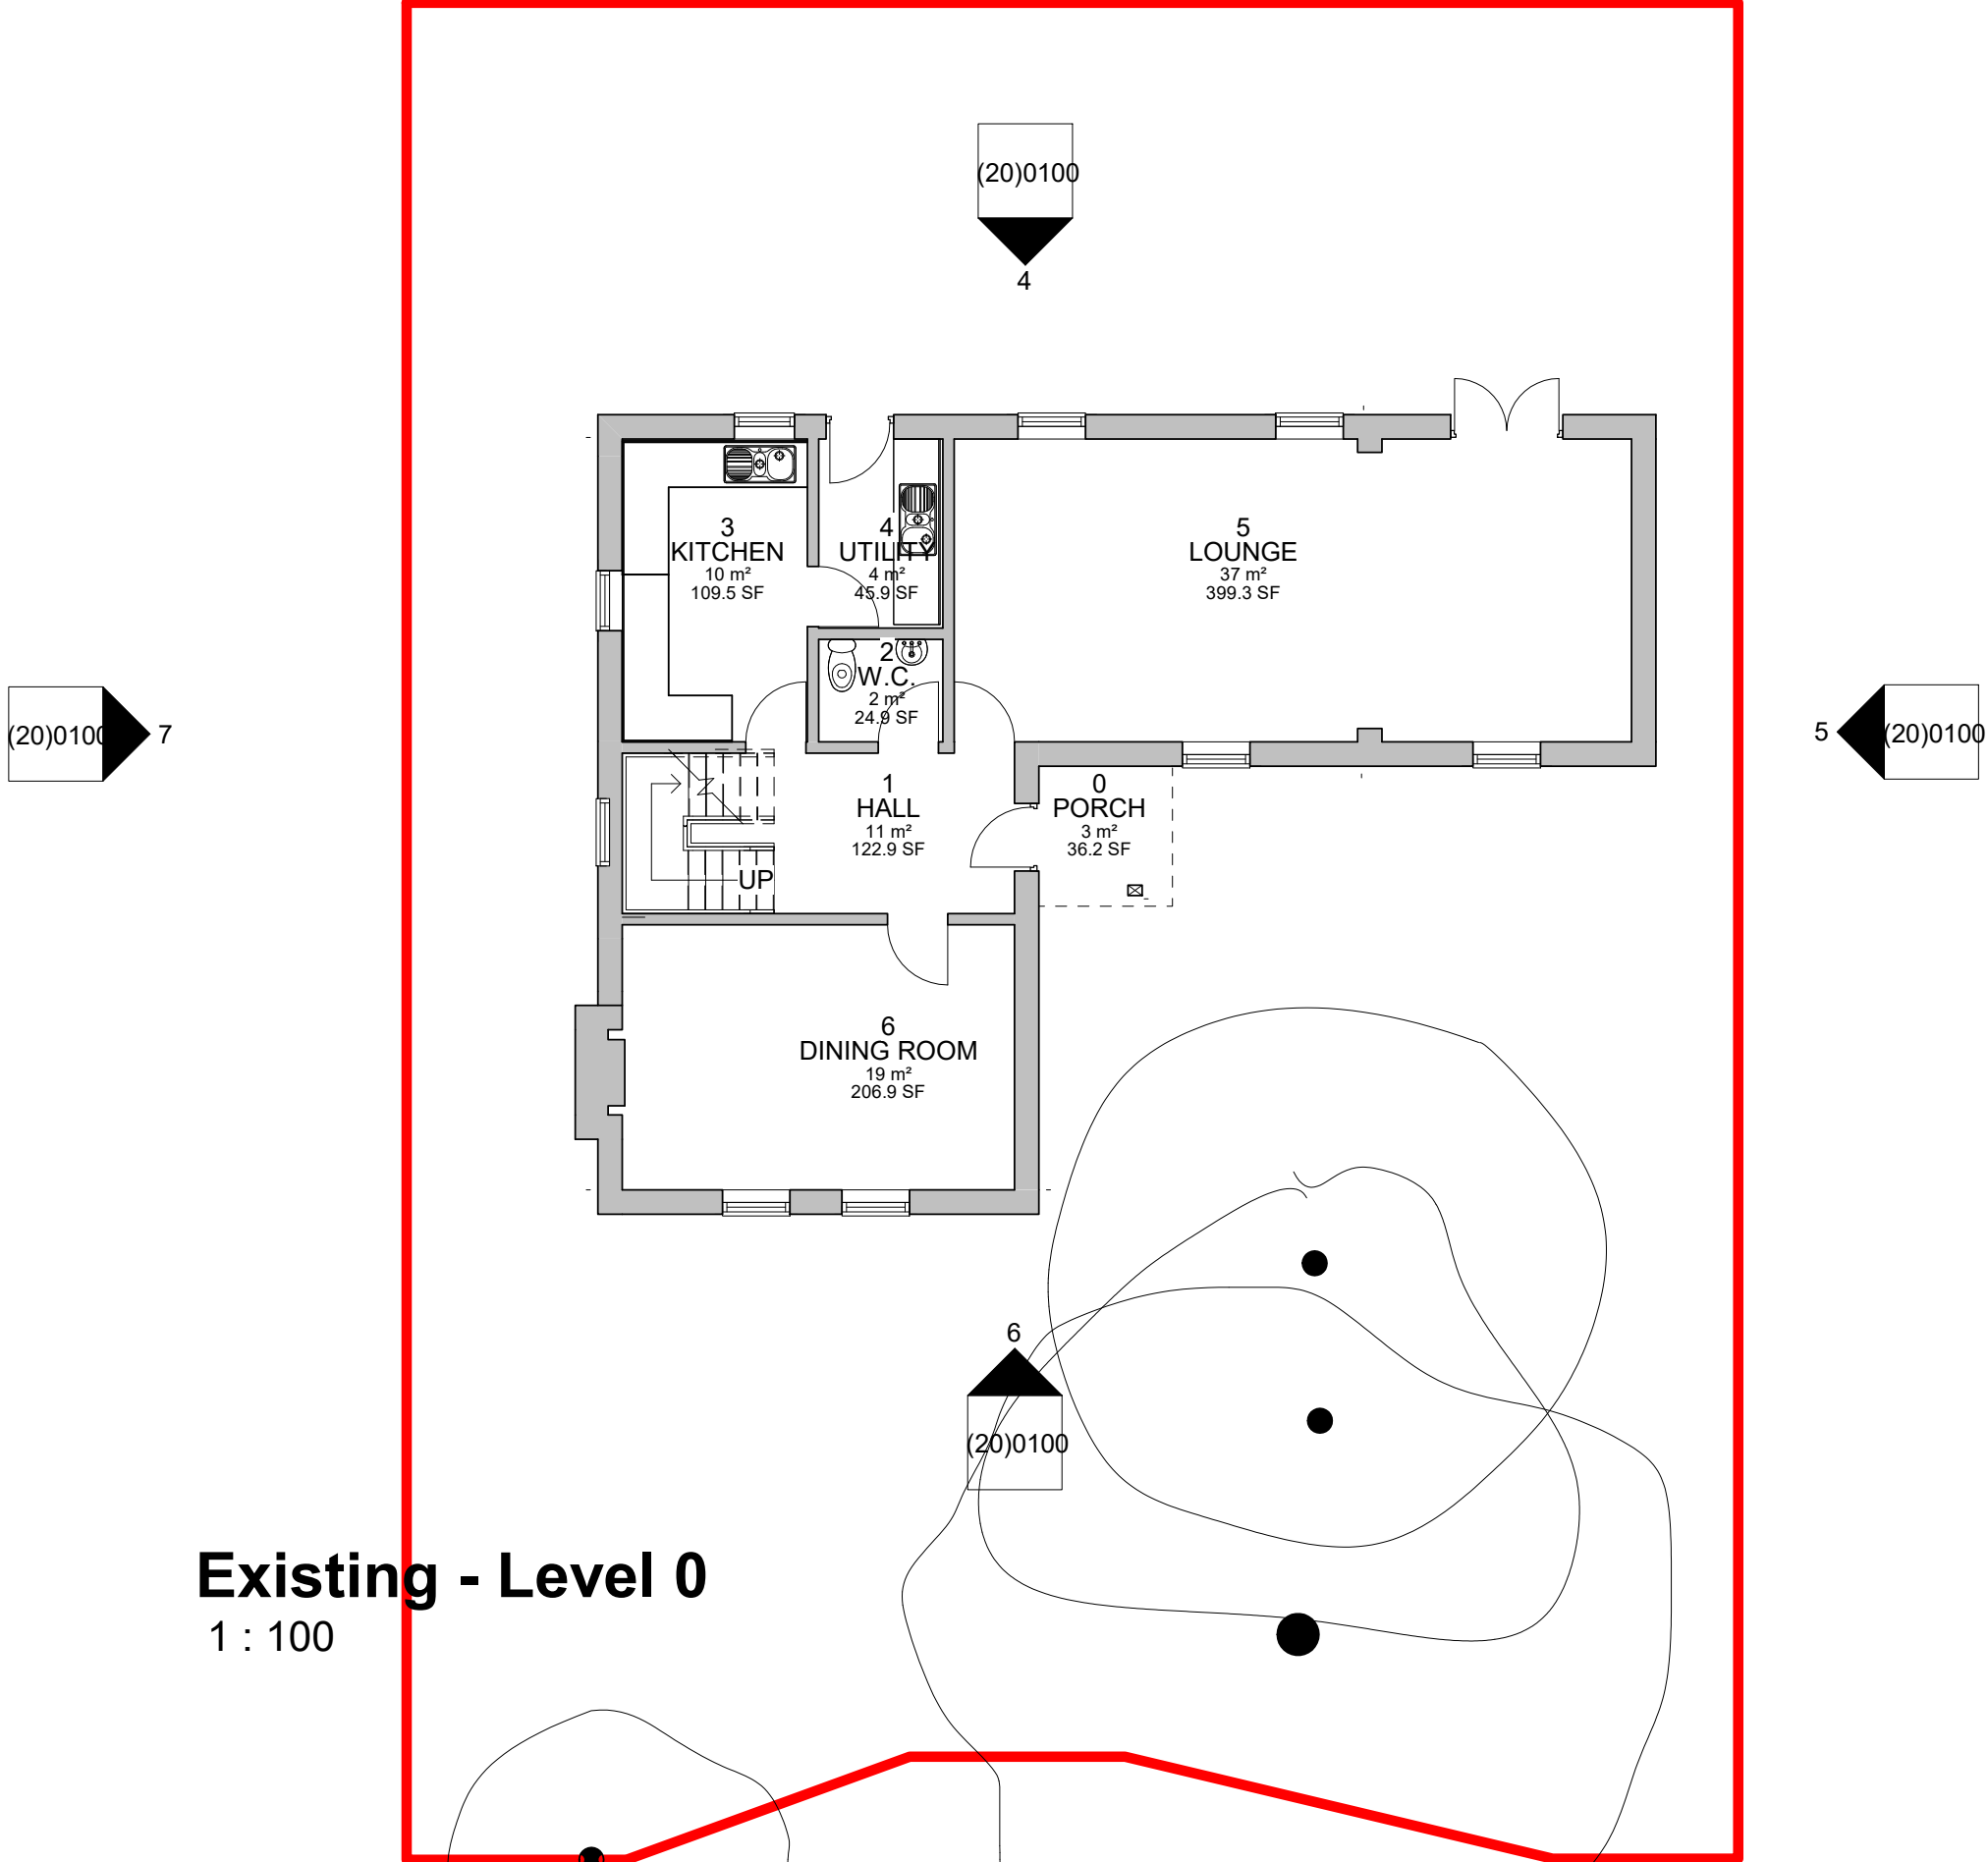

Existing - Level 0
1 : 100

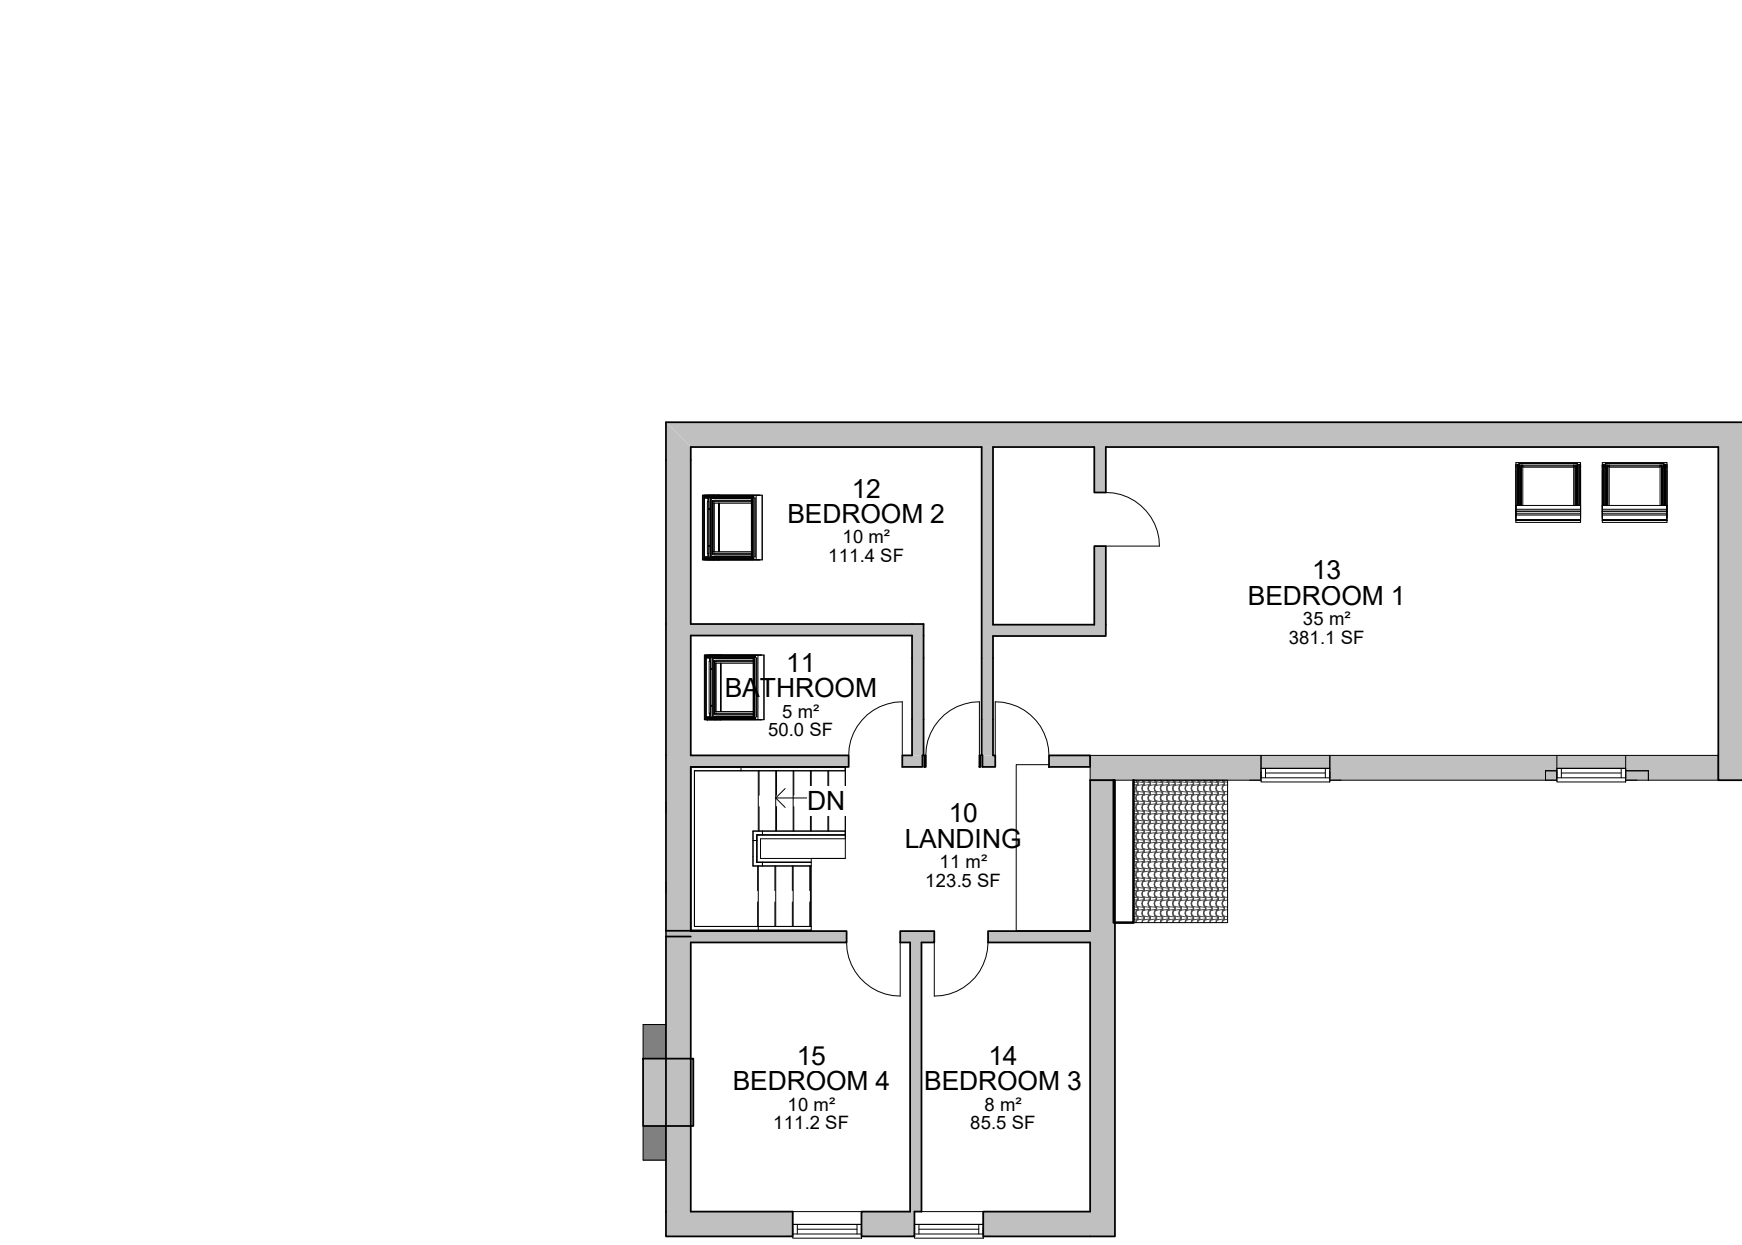


Existing - Level 1
1 : 100

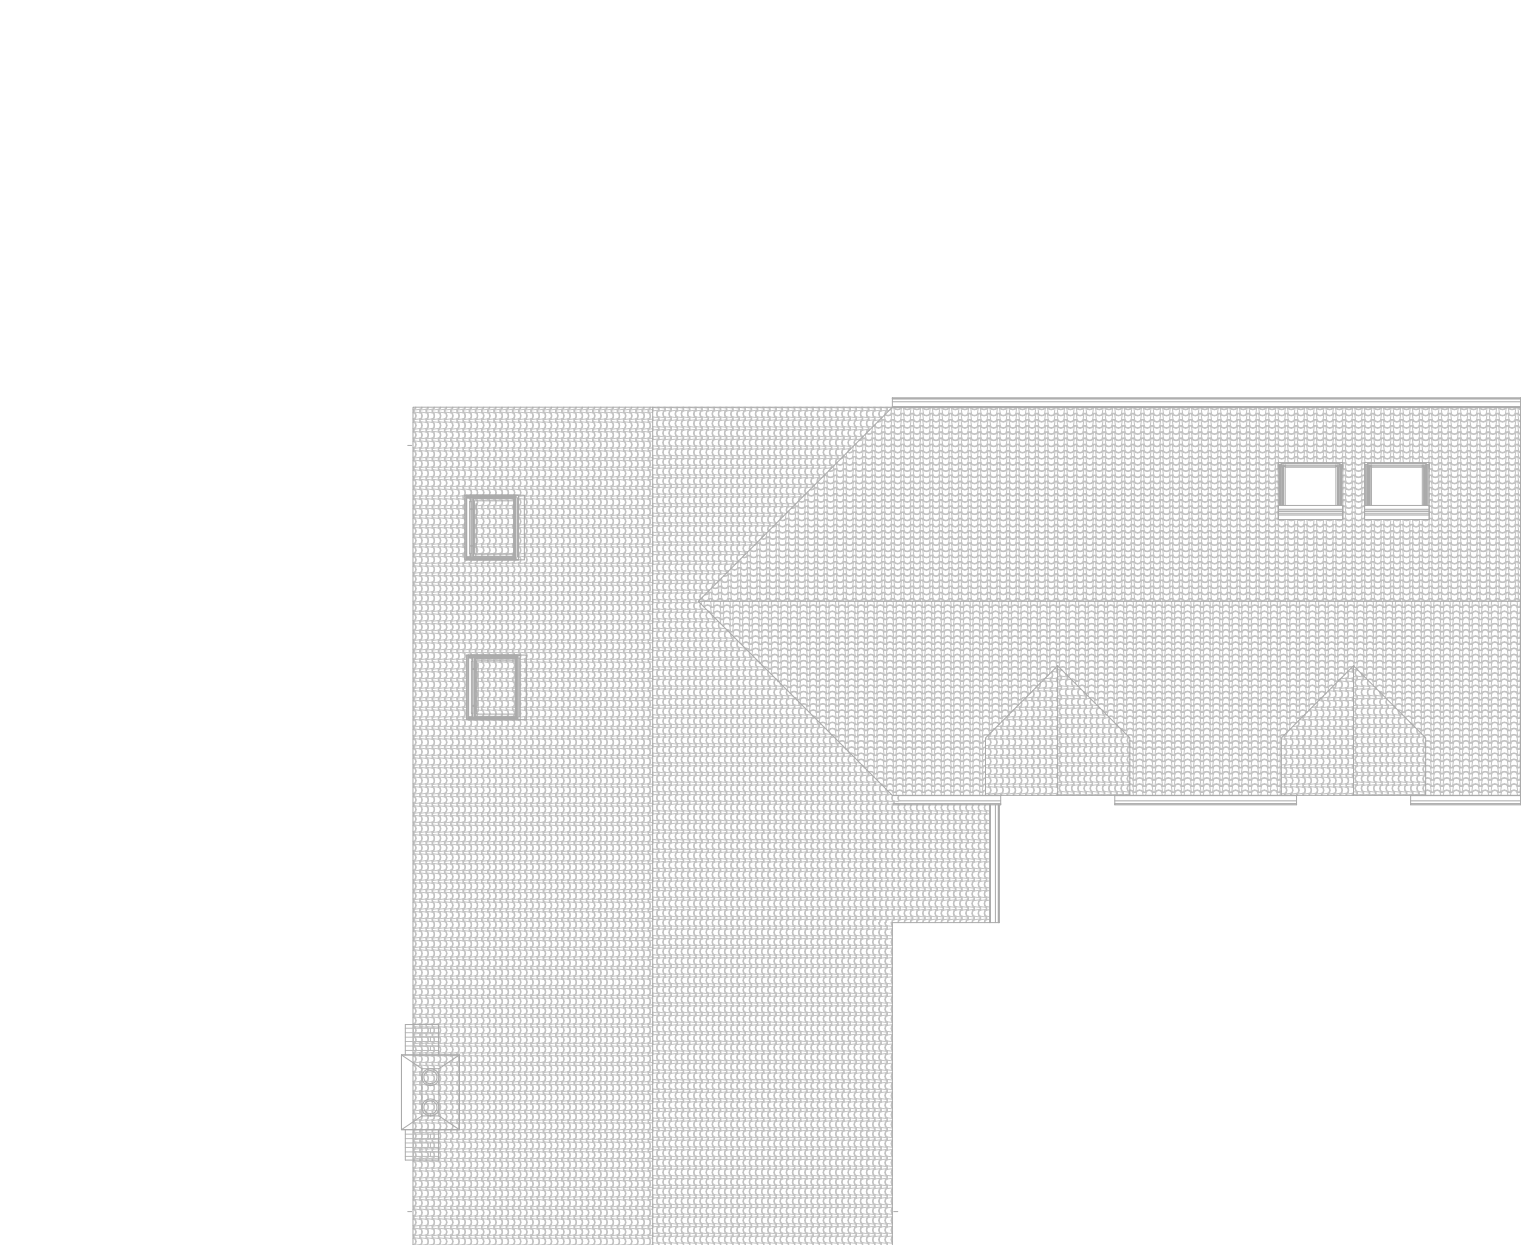


Existing - Roof
1 : 100




PR - 1

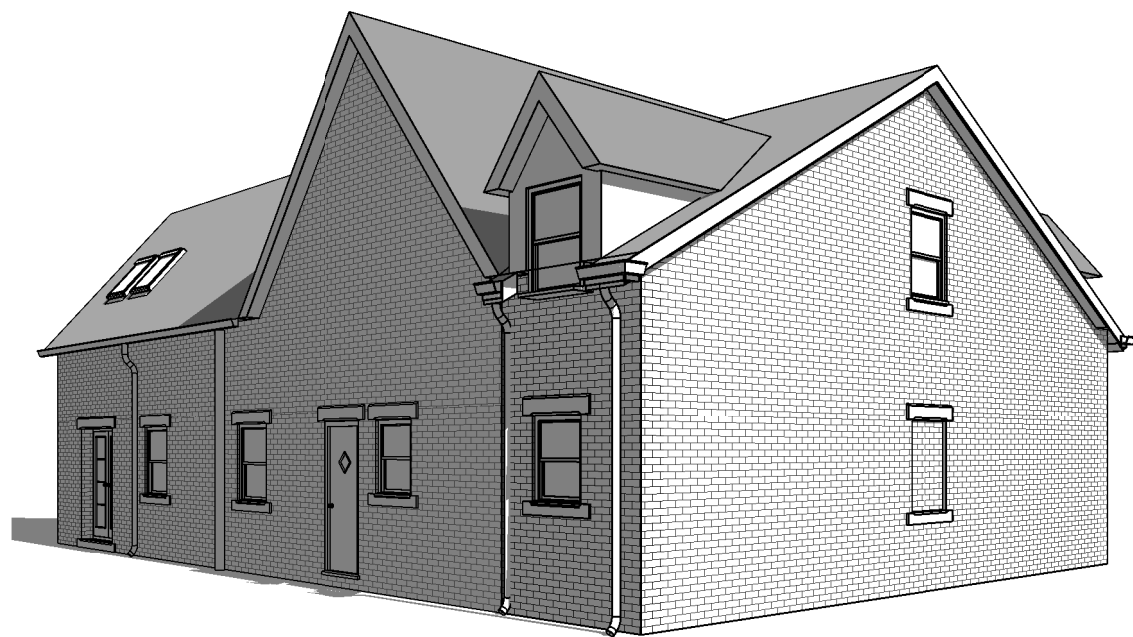


PR - 2

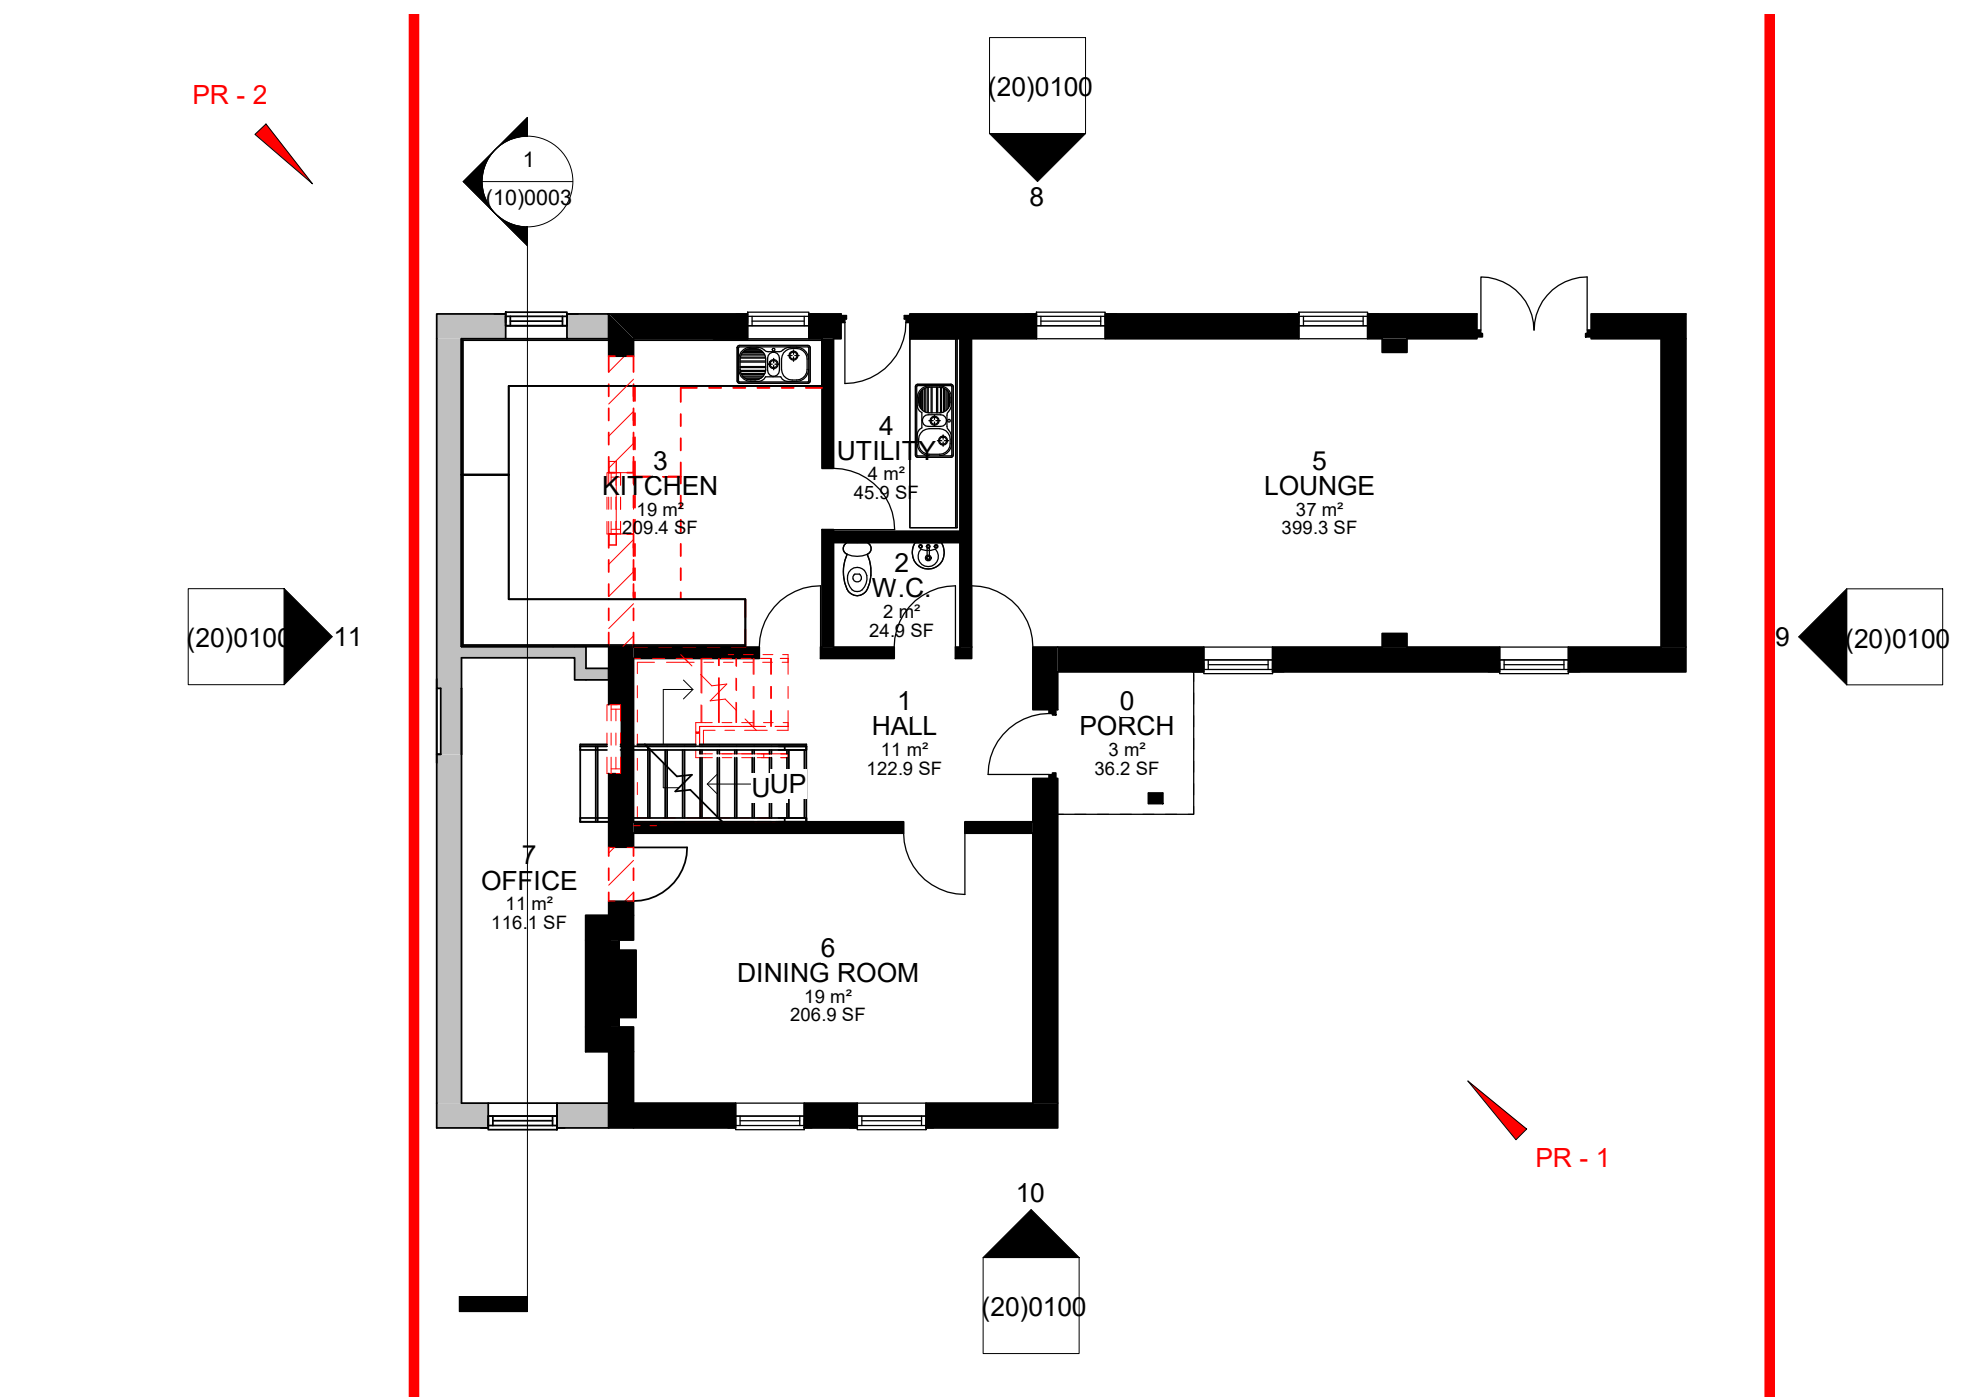

PR - Level 0
1 : 100

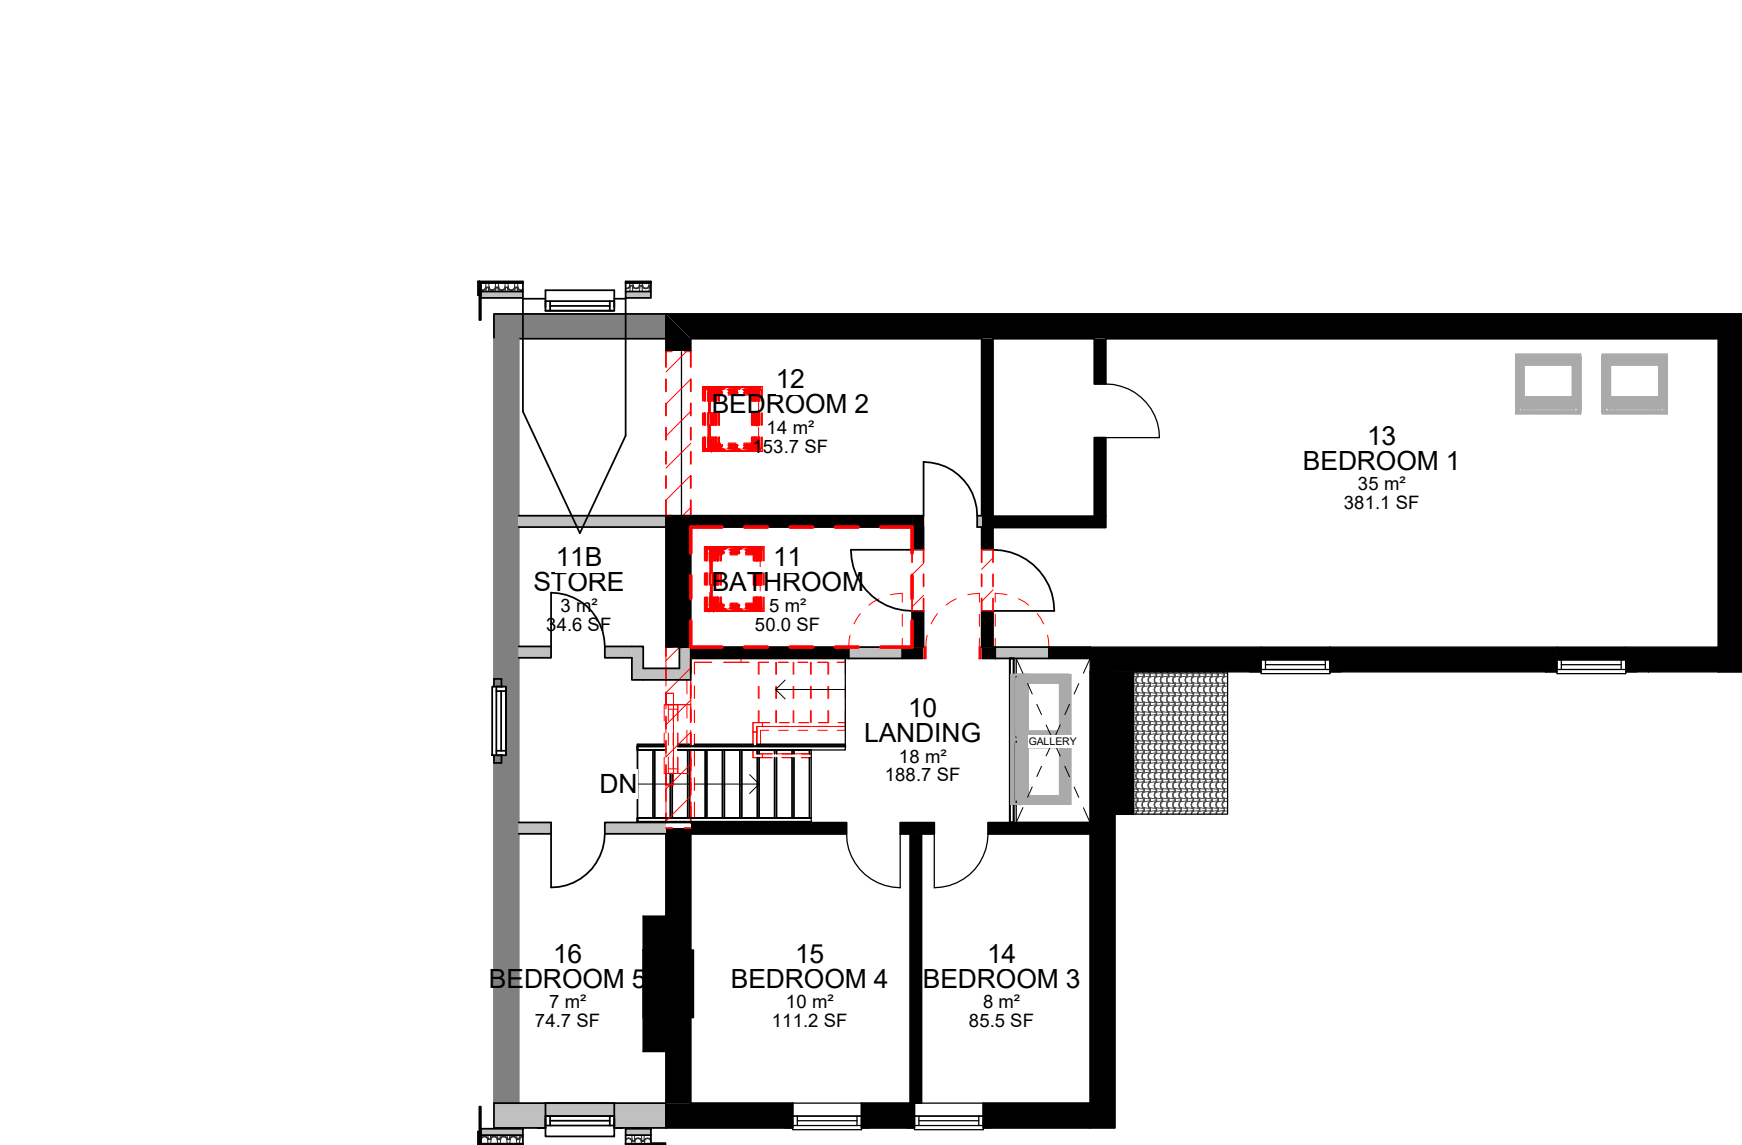


PR - Level 1
1 : 100

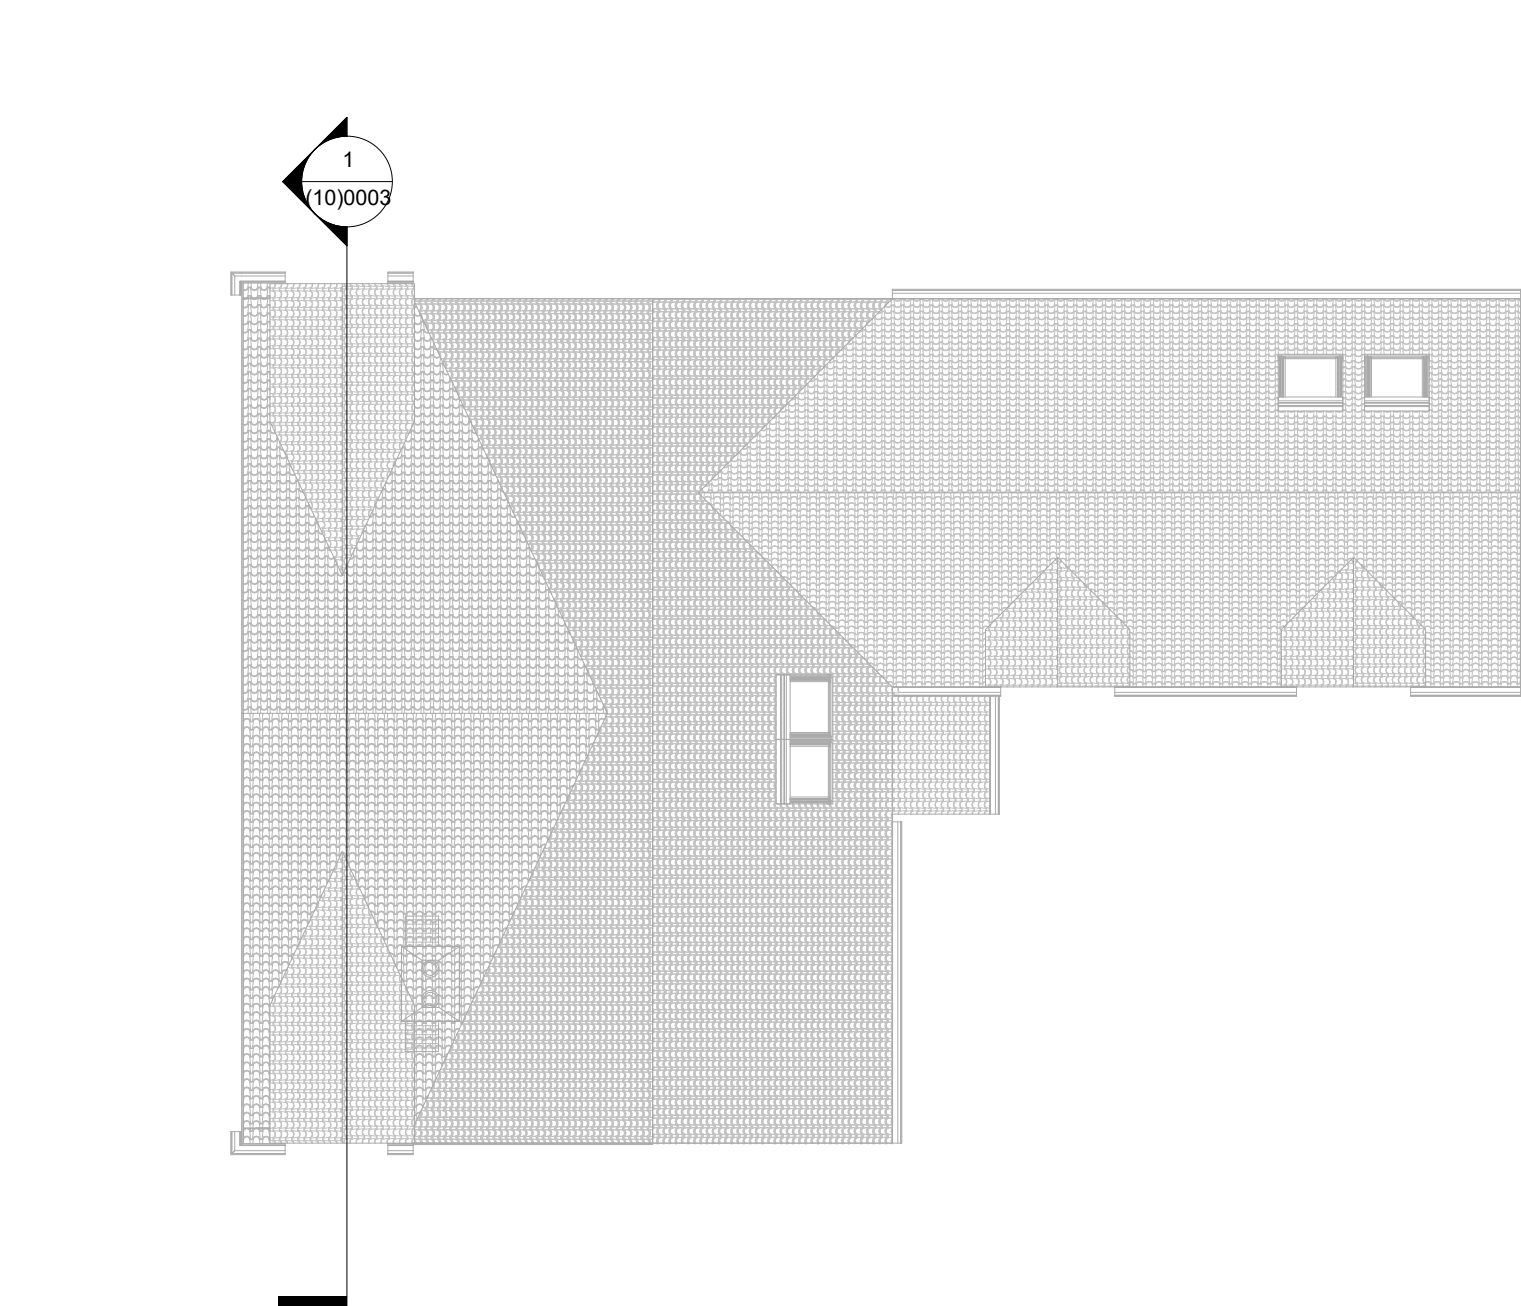

PR - Roof
1 : 100



PR - South
1 : 100

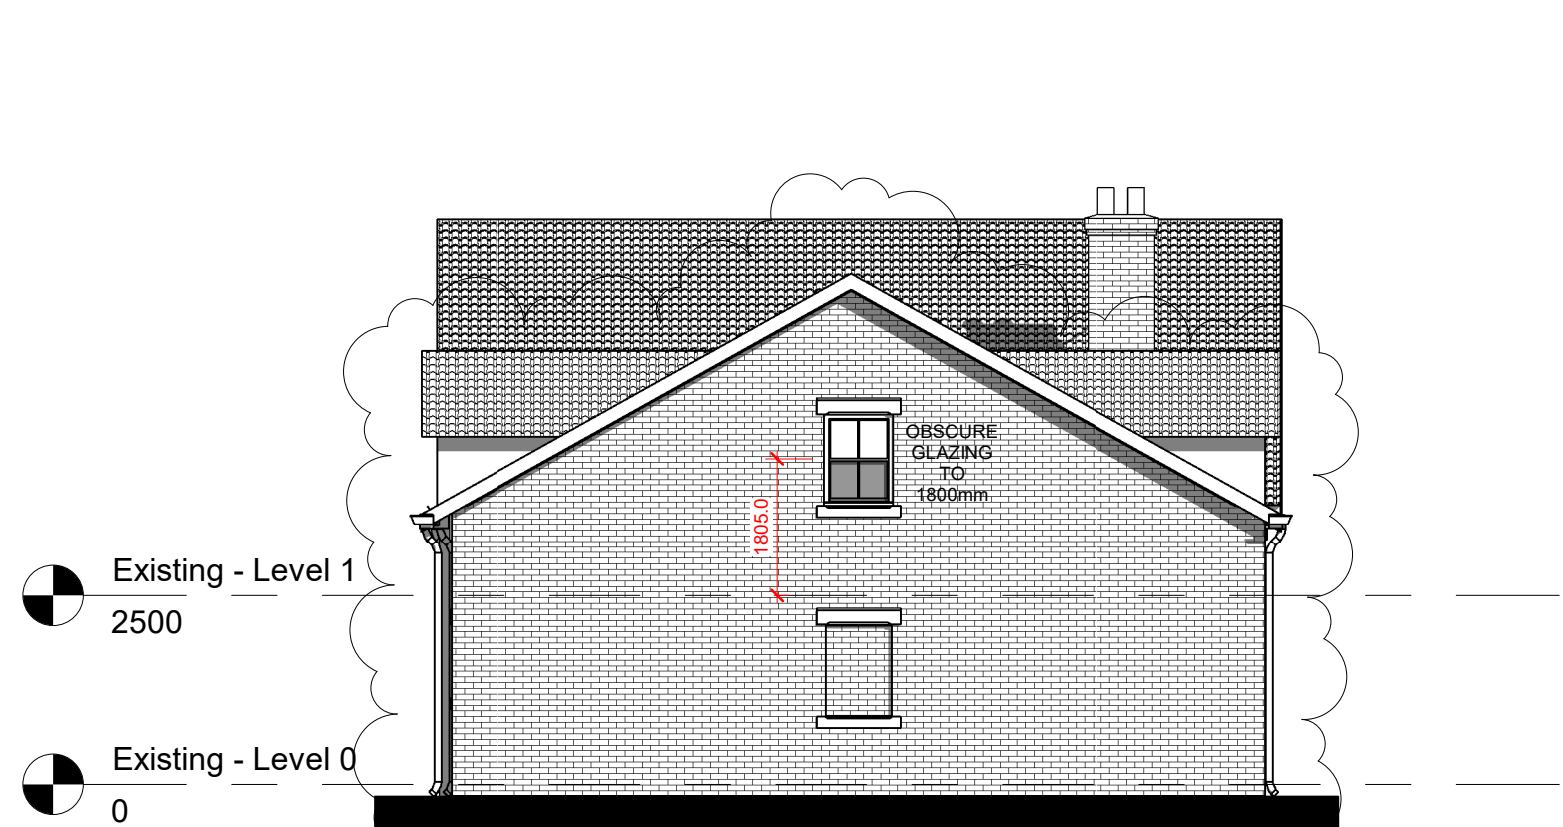

PR - West
1 : 100



PR - North
1 : 100



PR - East
1 : 100

PR0	12.05.2023	Option 5 - Roof pitch amended in line with LPA comments
PR05	13.03.2023	Option 4 - Gable roof and dormers added to west elevation
PR04	31.07.22	Proposed west elevation amended to gable. Partially obscured glazing at stair head added - steel window illustrated at ground floor.
PR03	03.12.21	Amended roofline
PR02	30.11.21	Additional rooflights added
PR01	30.11.21	Amended in line with Client comments, gallery added, rooflights added, room GA's amended at first floor.
REV	DATE	COMMENT

CLIENT
MR & MRS HUGHES
PROJECT
NO 2 SHOP ROAD, KNOWSLEY VILLAGE
LOCATION
PROPOSED AND EXISTING GAs

PROPOSED	EXISTING	SCALE	DATE	BY	CHKD	DATE
US-AREA-21-22-DRA-000100	PR0	1 : 100	06/10/21	AW	GW	06/10/21