


1:500

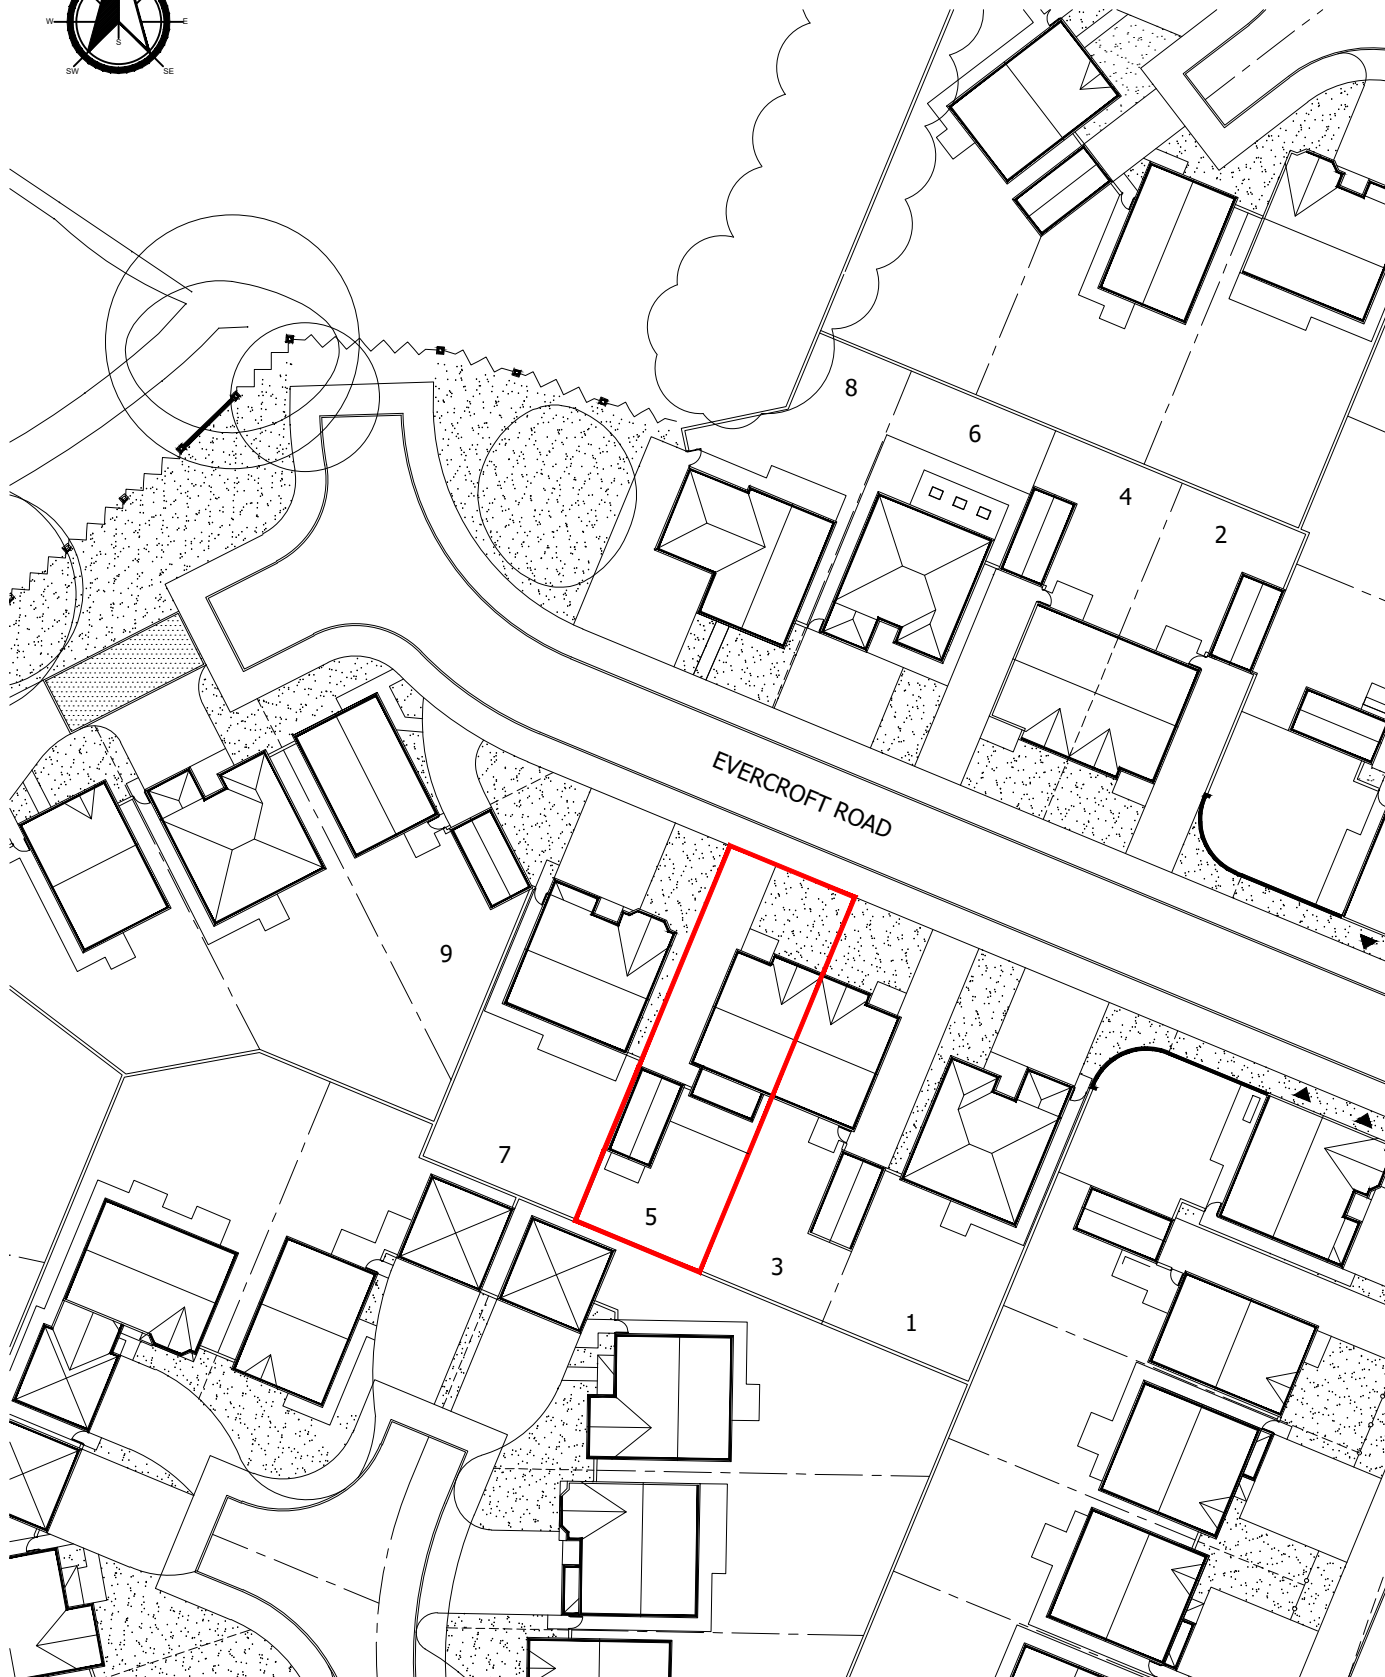

PLANNING ISSUE

Project Description Proposed Two Storey Side Extension & Removal of Existing Detached Garage	Scale 1:500	Paper Size A4	Date June 2023	Drawn AD	Revision -
Site Address 5 Evercroft Road Knowsley L14 7AF	Drawing No. ERS/PD/01	Note All dimensions to be verified with the drawing office. All dimensions/levels are to be checked on site and any discrepancies to be referred back to Architect prior to proceeding. All specifications, materials and workmanship to be in accordance with current Building Regulations. All component sizes and references are to be checked prior to materials order. The position of existing drain runs are to be checked and confirmed on site prior to proceeding with the works. All relevant boundary positions are to be dimensionally checked prior to proceeding with the works.			
Drawing Title Site Location Plan	This drawing is the copyright © and shall not be altered, copied, photographed or reproduced in any way without the consent of the Architect.				