


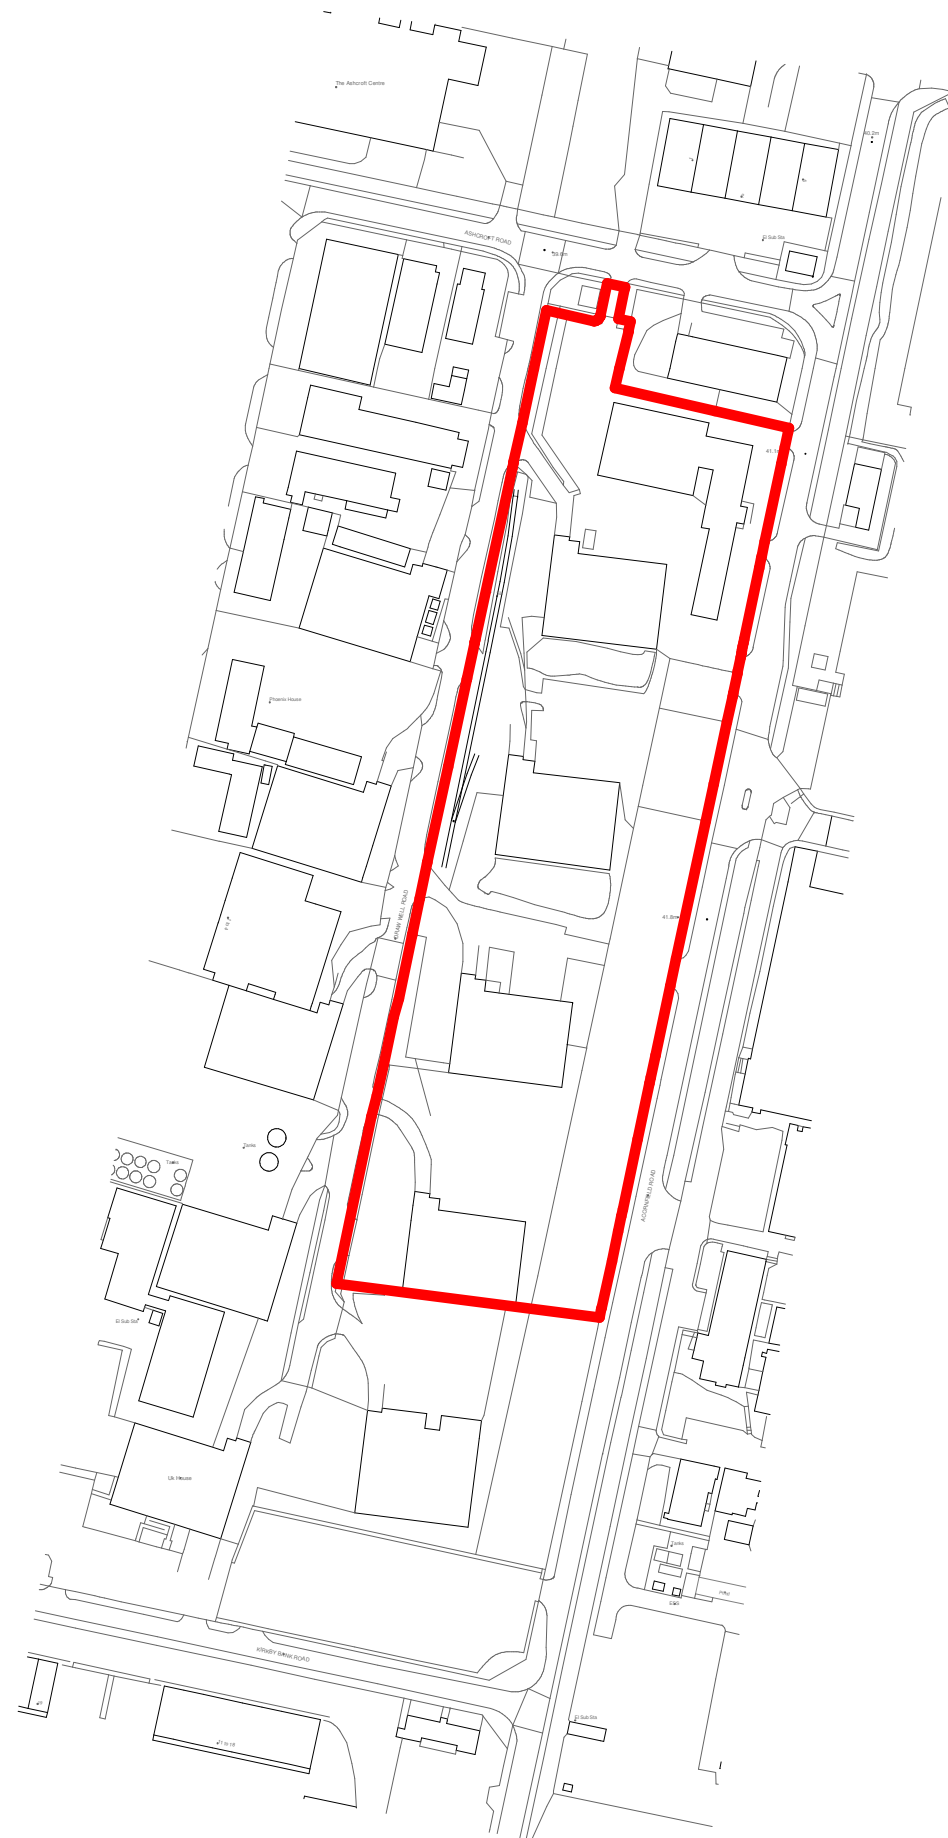

Do not scale from drawings unless by agreement with Architect/Engineer. Work to figured dimensions only. Check all dimensions on site prior to commencing the works. Drawings to be read in conjunction with other relevant consultant information. Where any discrepancy is found to exist it should be reported to the Architect/Engineer immediately.

Revision	Date	Drawn	Description
B	08/12/20	DH	North Arrow
C	09/02/21	JW	Single Storey unit NW
D	05/10/21	JW	Red Line Updated

Client & Project

Prime Property Consultancy
Acornfield Road

Address

Acornfield Road
Knowsley Industrial Park
L33 7BJ

Drawing Title

Site Location Plan
_Planning Application

Drawing Number	Scale @ A3	Drawn	Checked
S2317 - 00D	1 : 2500	JW	

0mm	25.0m	50.0m	100.0m	150.0m
-----	-------	-------	--------	--------




Established 1983.

T: 01915356189 E: durham@bdnlttd.com
W: www.bdnlttd.com

North East (Head Office)
The Old School, Simpson Street,
Sunderland, SR4 6DR

North West
Room 107, Ulverston Business Centre,
Ulverston, LA12 7LQ

BuildingDesignNorthern

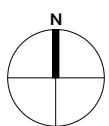

Site Location Plan

1 : 2500