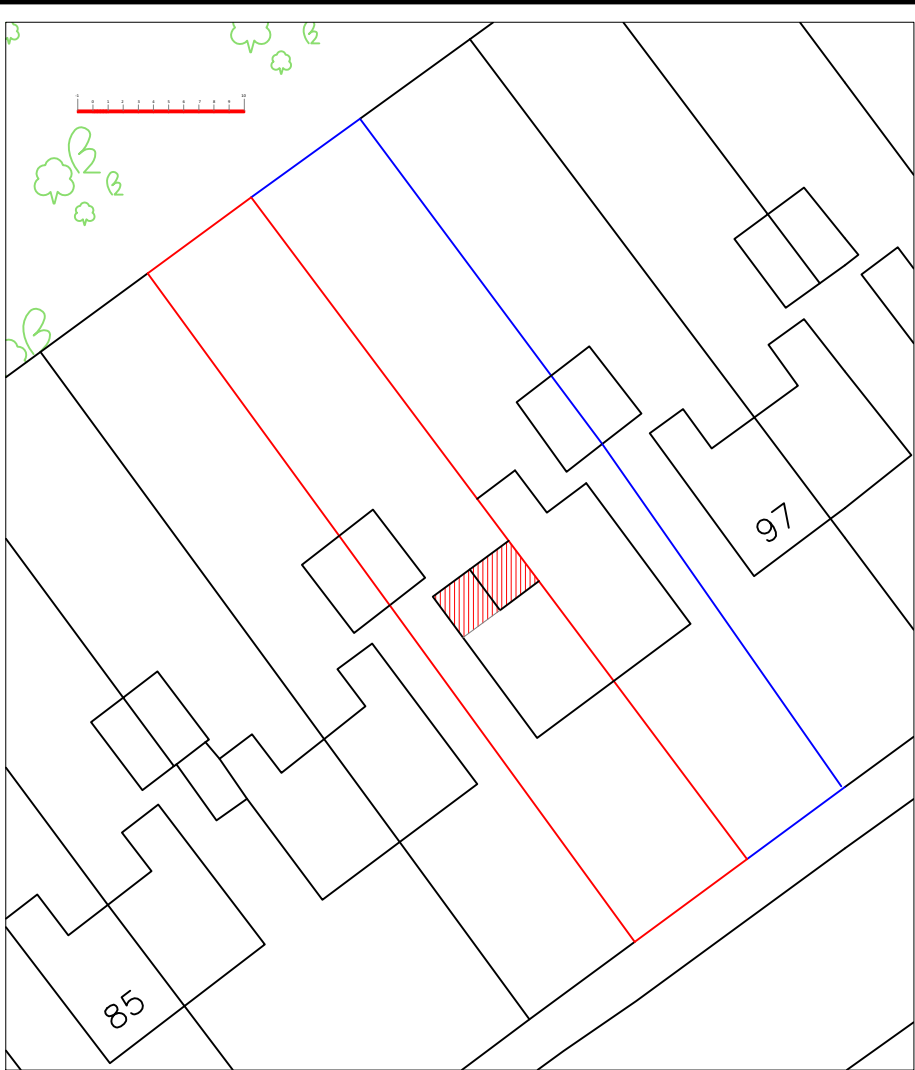
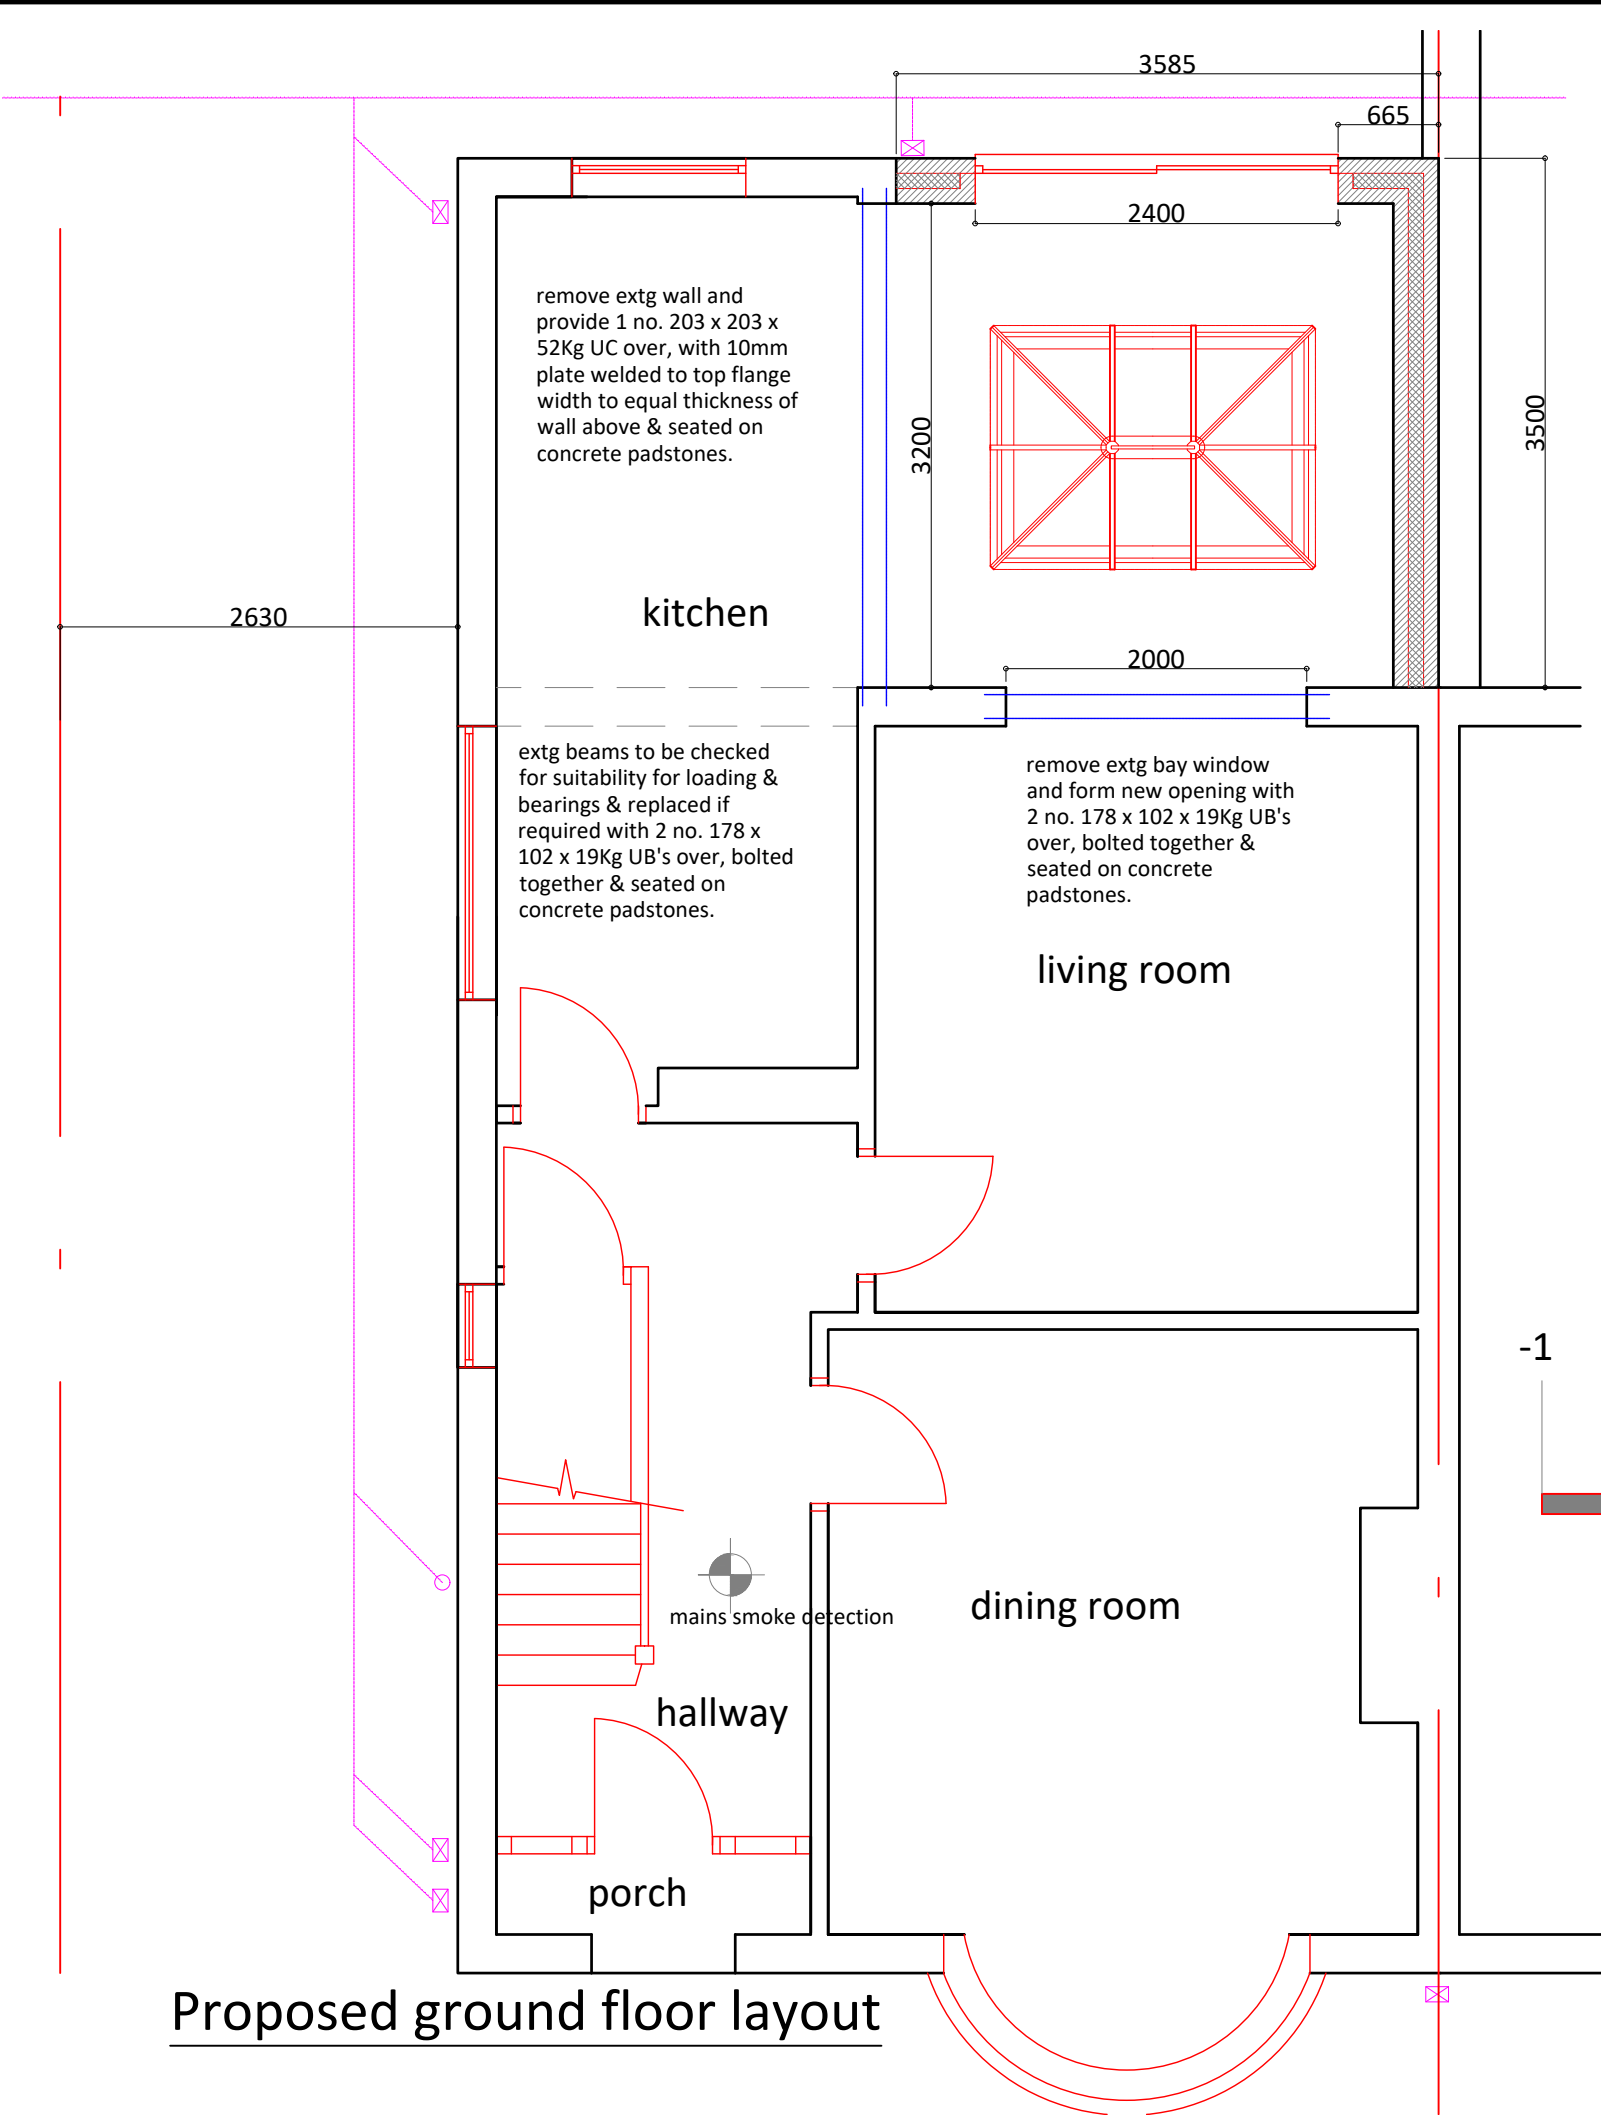


Proposed ground floor layout

REV:	DESCRIPTION:	BY:	DATE:
STATUS: Planning & building regs			
CLIENT: Mr G Ames			
ARCHITECT:			
SITE: 93 St Helens Road, Prescott			
TITLE: Construct new 1st floor part rear extension & single storey rear infill extension			
SCALE AT A3: 1:50 & 1:500	DATE: October 22	DRAWN:	CHECKED:
PROJECT NO:	DRAWING NO: 02/10/93	REVISION:	