


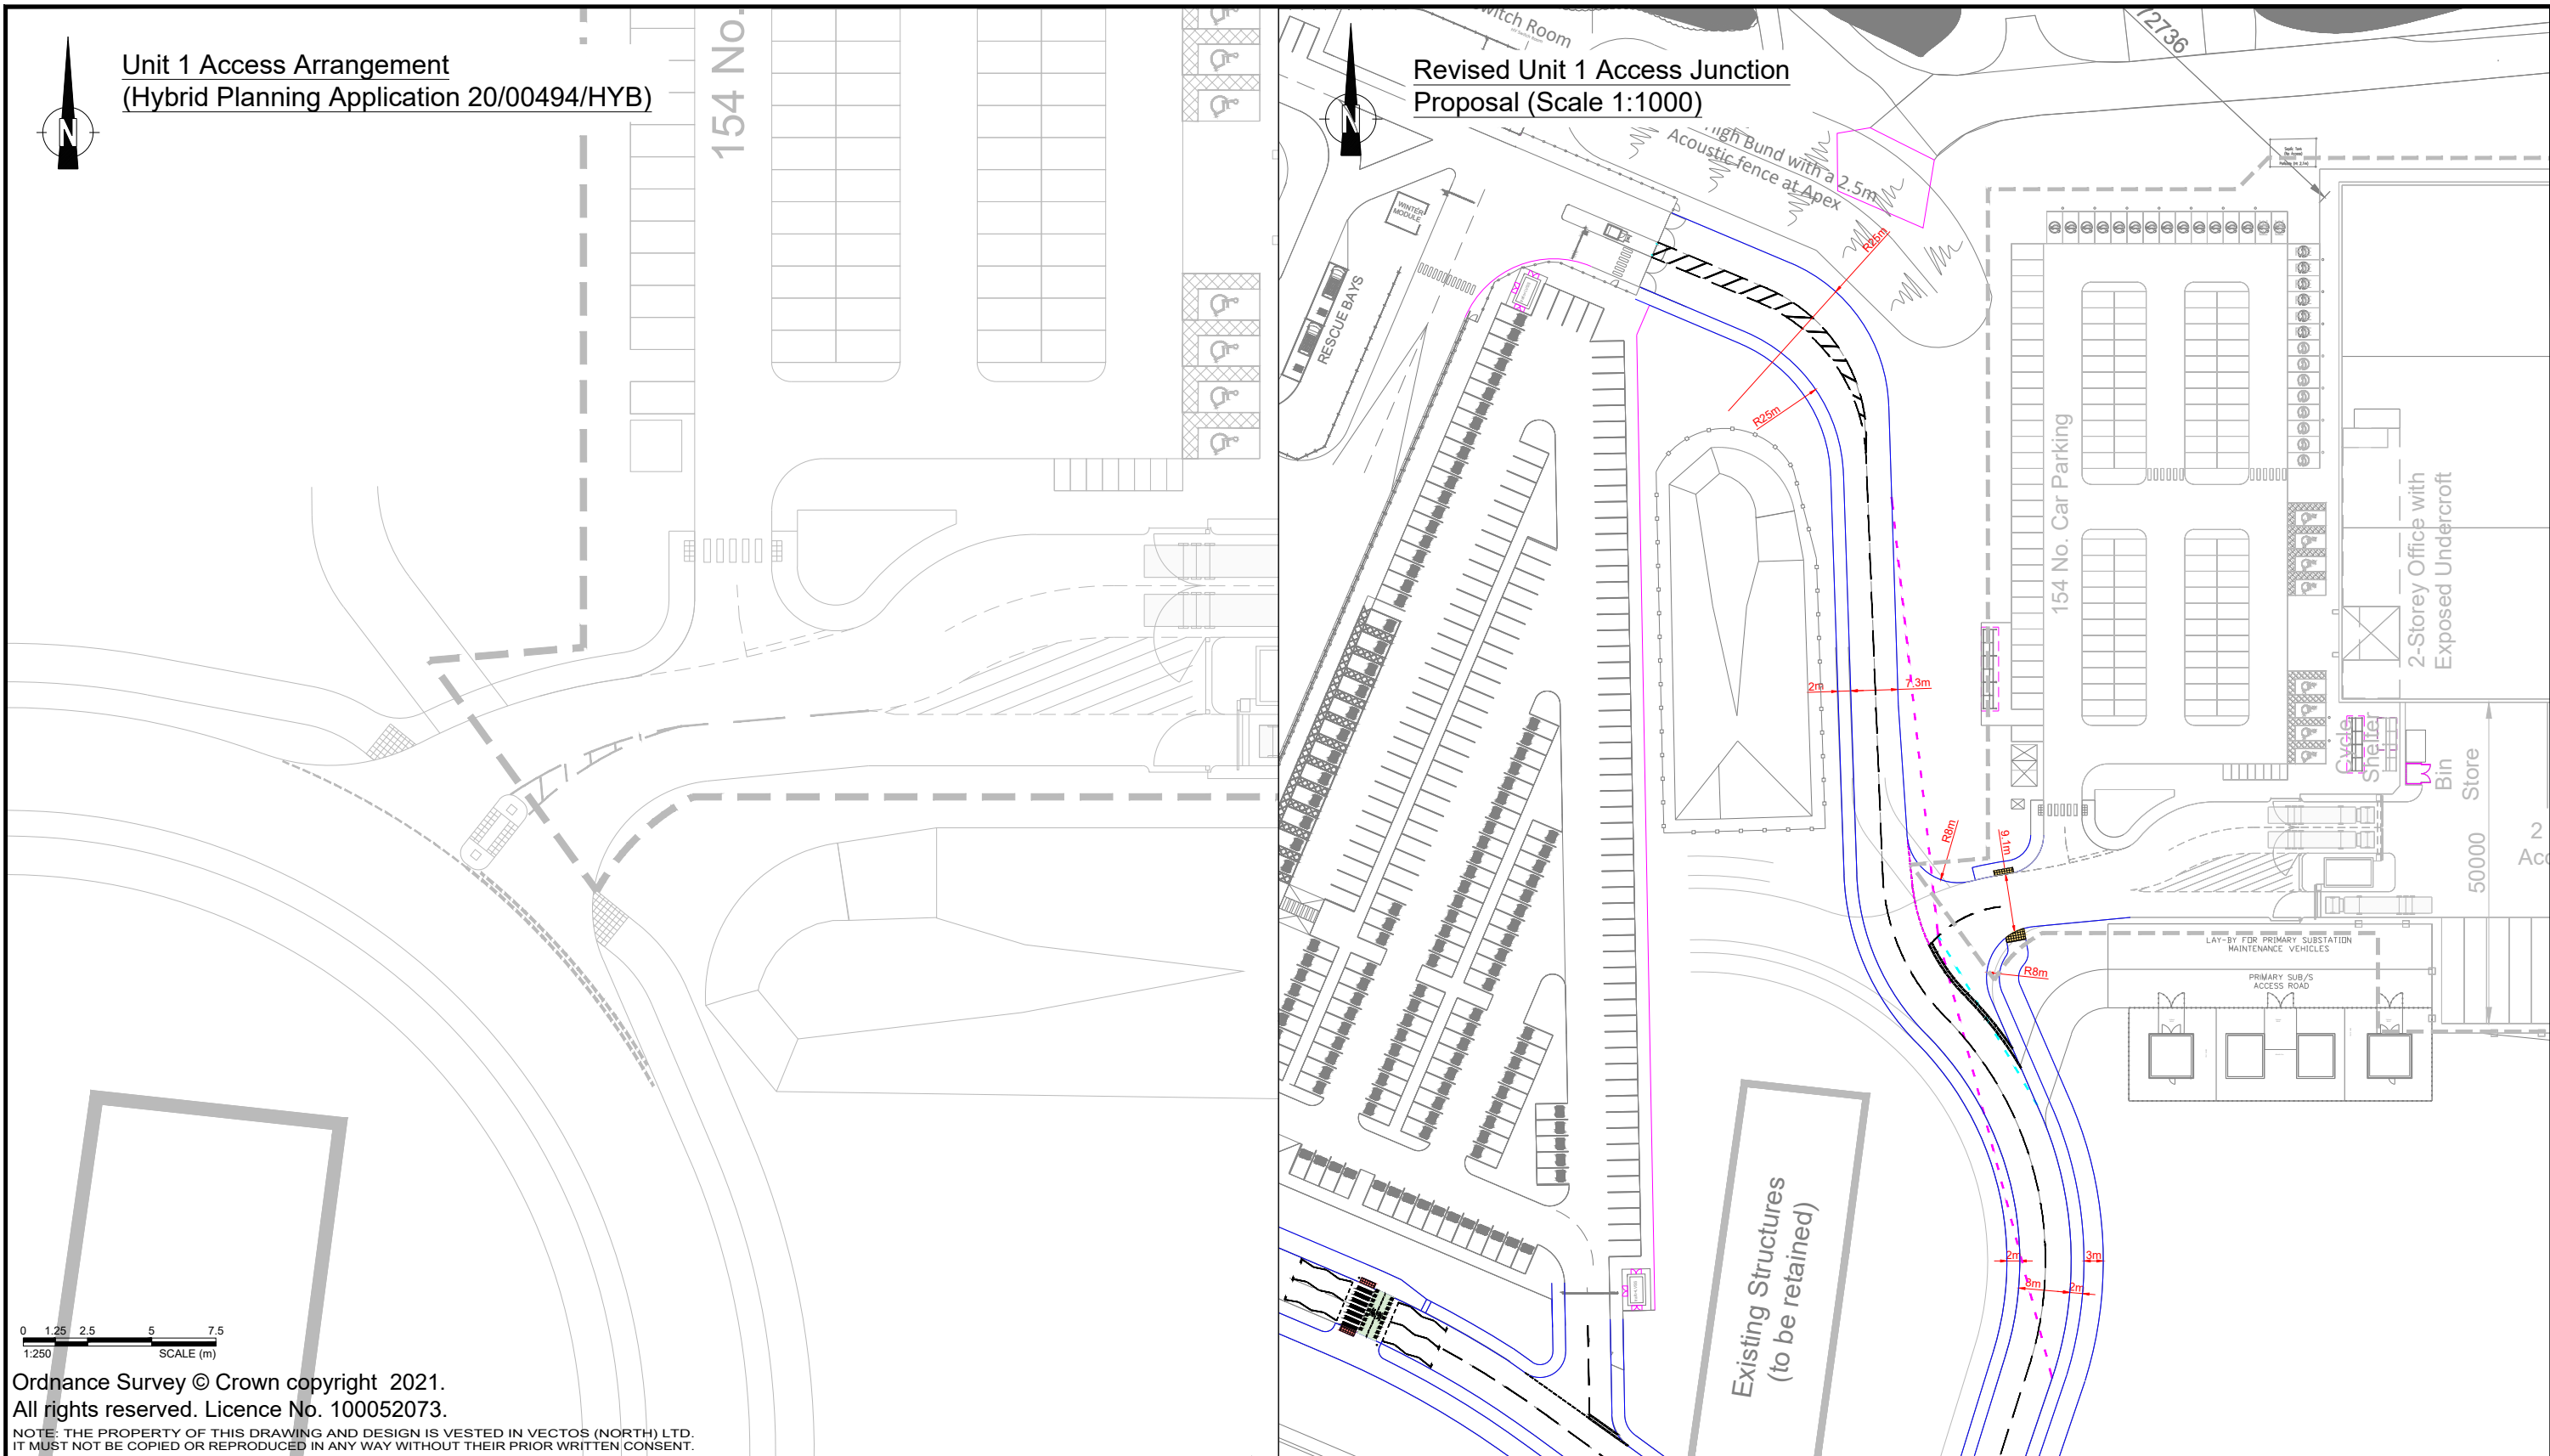

REV.	DETAILS	DRAWN	CHECKED	DATE
A	Visibility splays added to layout	WD	TR	12.05.22
B	Updated Site Layout	DJR	TR	18.11.22

Notes:

1. This is not a construction drawing and is intended for illustrative purposes only.

2. White lining is indicative only.

2.4 x 70m Visibility Splays

2.4 x Visibility Splay to Tangent of Kerb

Cronton Colliery, Knowsley

Proposed Unit 1 Access Junction and Previously Approved Access Junction

DRAWN: DJR

CHECKED: TR

DATE: 22.10.21

SCALES: 1:500 at A3 - Unless Shown

Tritax Symmetry

vectos.

4th Floor Oxford Place, 61 Oxford Street, Manchester, M1 6EQ

0161 228 1008 e: manchester@vectos.co.uk

DRAWING NUMBER: VN81193-D114

REVISION: B