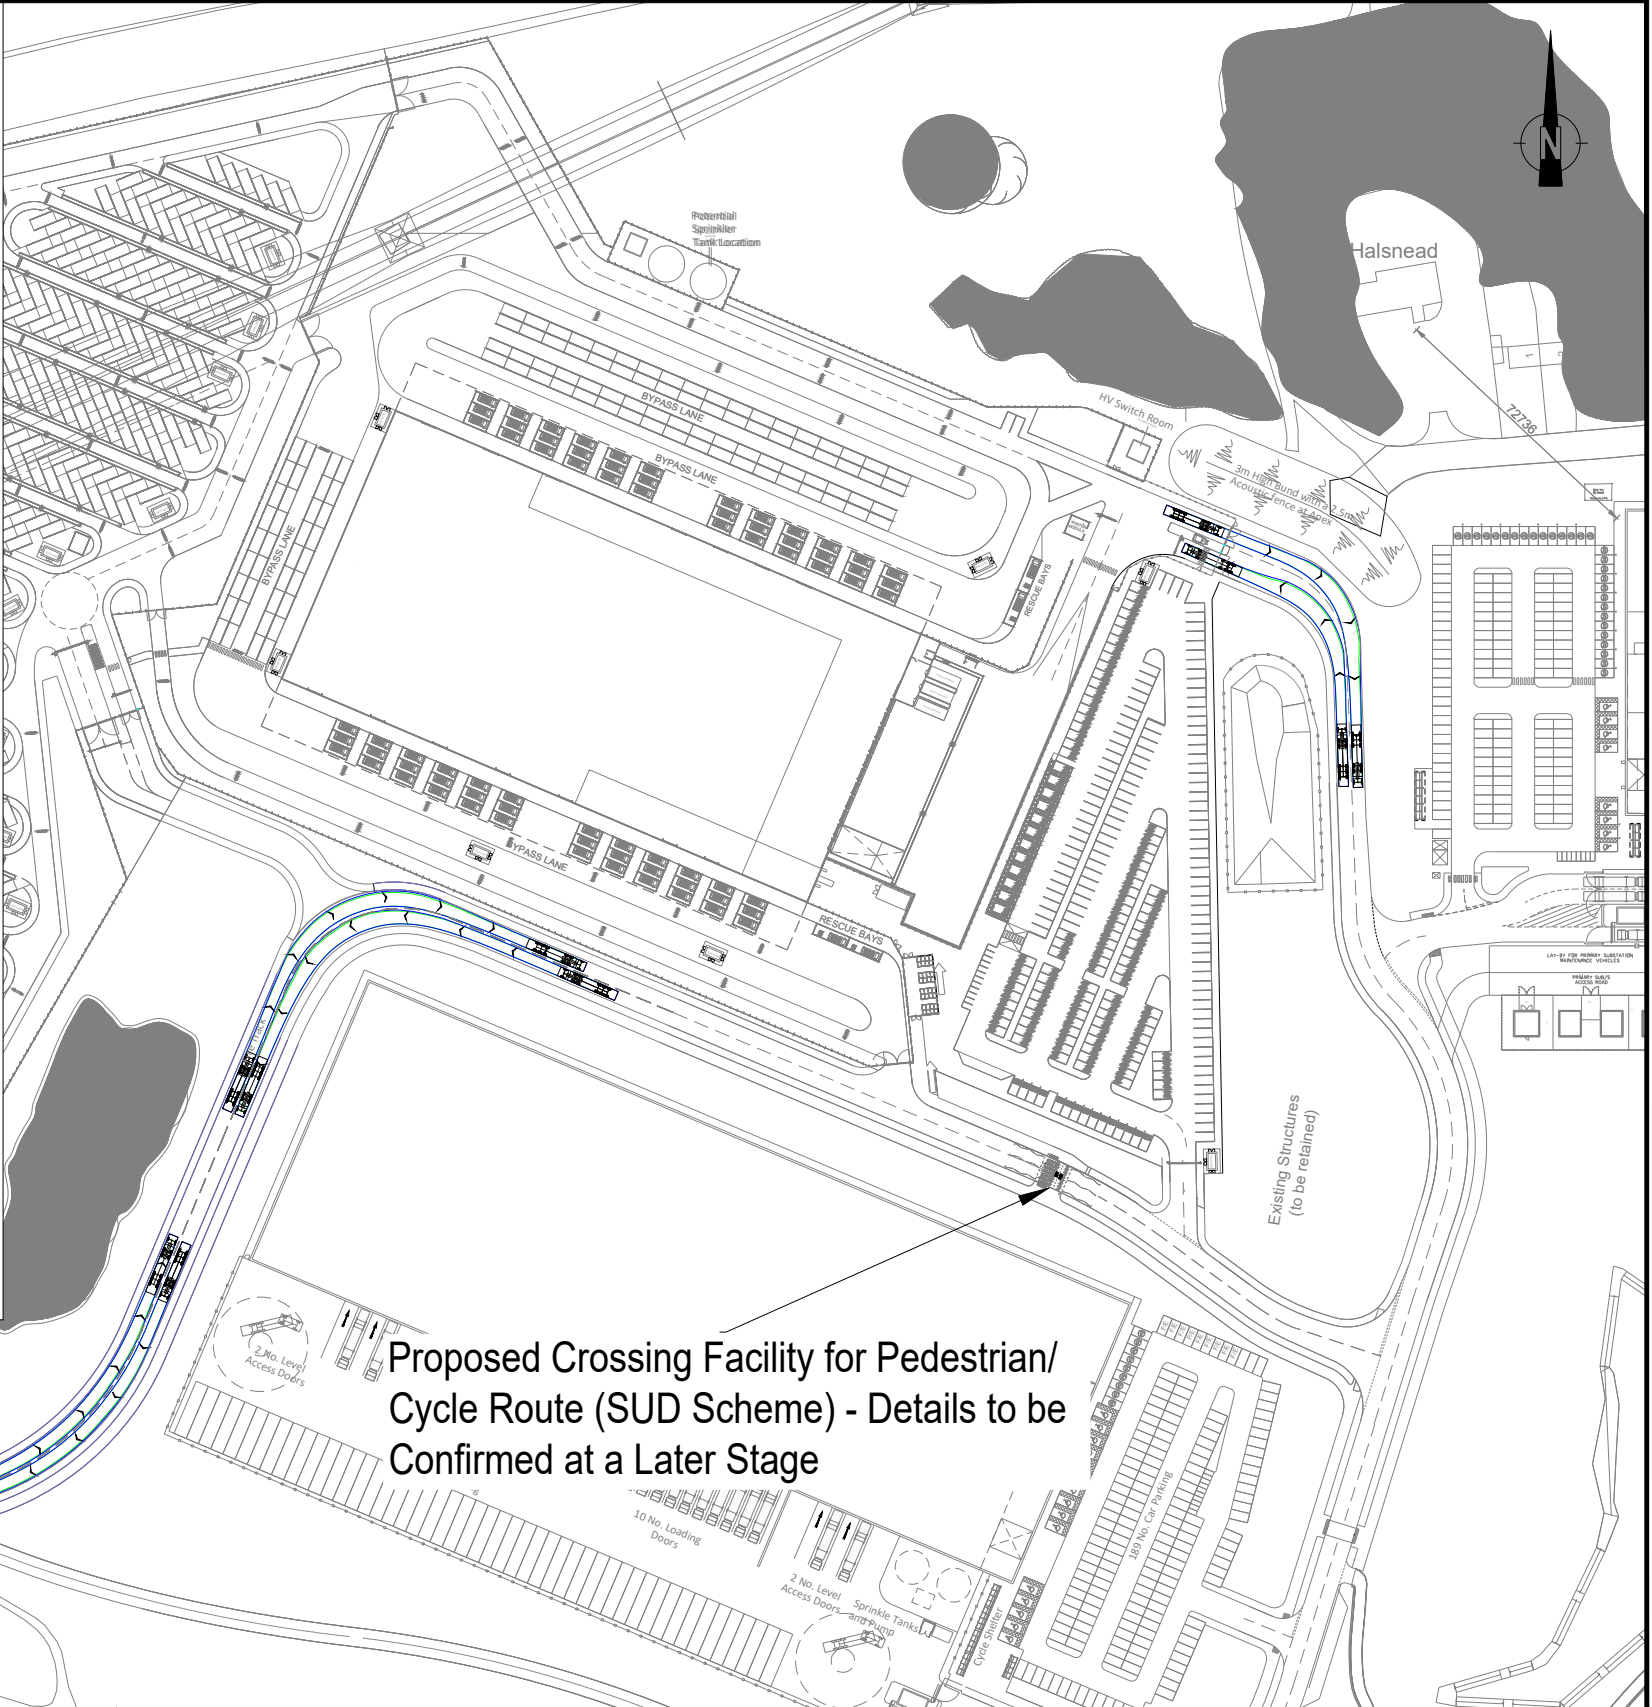
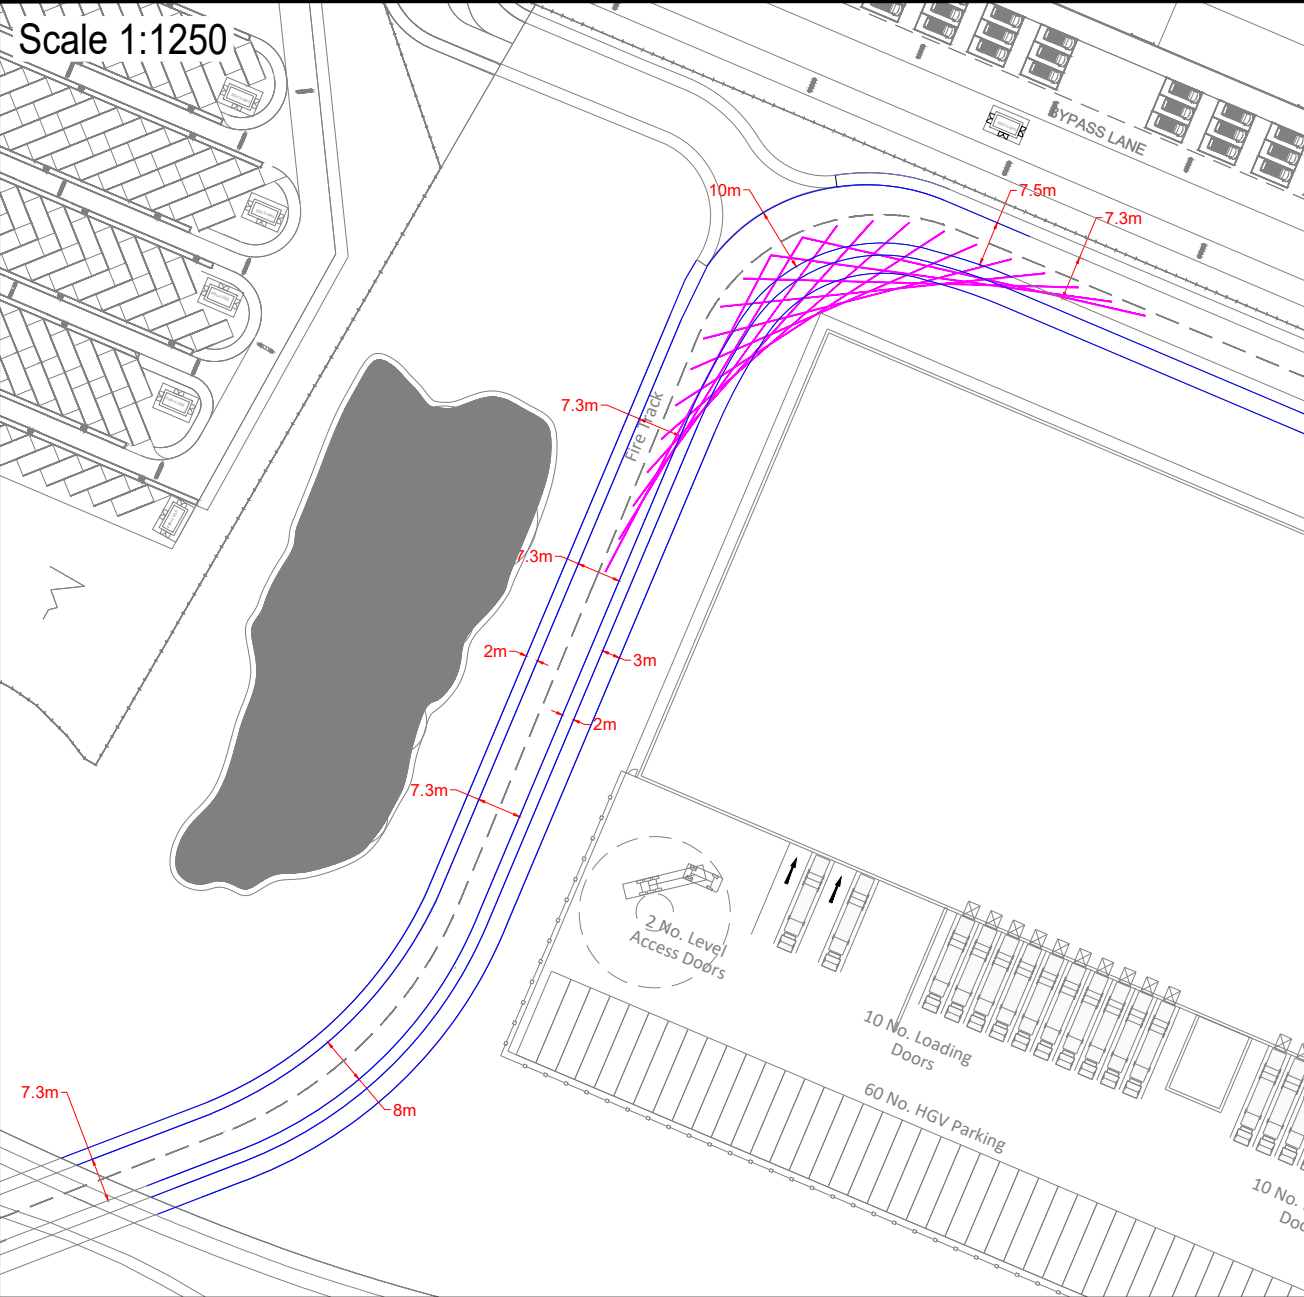


Ordnance Survey © Crown copyright 2021.
All rights reserved. Licence No. 100052073.
NOTE: THE PROPERTY OF THIS DRAWING AND DESIGN IS VESTED IN VECTOS (NORTH) LTD.
IT MUST NOT BE COPIED OR REPRODUCED IN ANY WAY WITHOUT THEIR PRIOR WRITTEN CONSENT.

REV.	DETAILS	DRAWN	CHECKED	DATE
A	Updated Site Layout	DJR	PT	18.11.22

Notes:

- This is not a construction drawing and is intended for illustrative purposes only.
- White lining is indicative only.

60m (Max Achievable)
Forward Visibility Splays

Max Legal Length (UK) Articulated Vehicle (16.5m)

Cronton Colliery, Knowsley Reserved Matters 1		Tritax Symmetry	
Preliminary Design and Swept Path Analysis of Internal Access Road - 16.5m Articulated HGV		vectos. 4th Floor Oxford Place, 61 Oxford Street, Manchester, M1 6EQ 0161 228 1008 e: manchester@vectos.co.uk	
DRAWN: WD	CHECKED: PT	DATE: 21.10.2022	SCALES: 1:2000 at A3 - Unless Shown
DRAWING NUMBER: VN212041-D102		REVISION: A	