


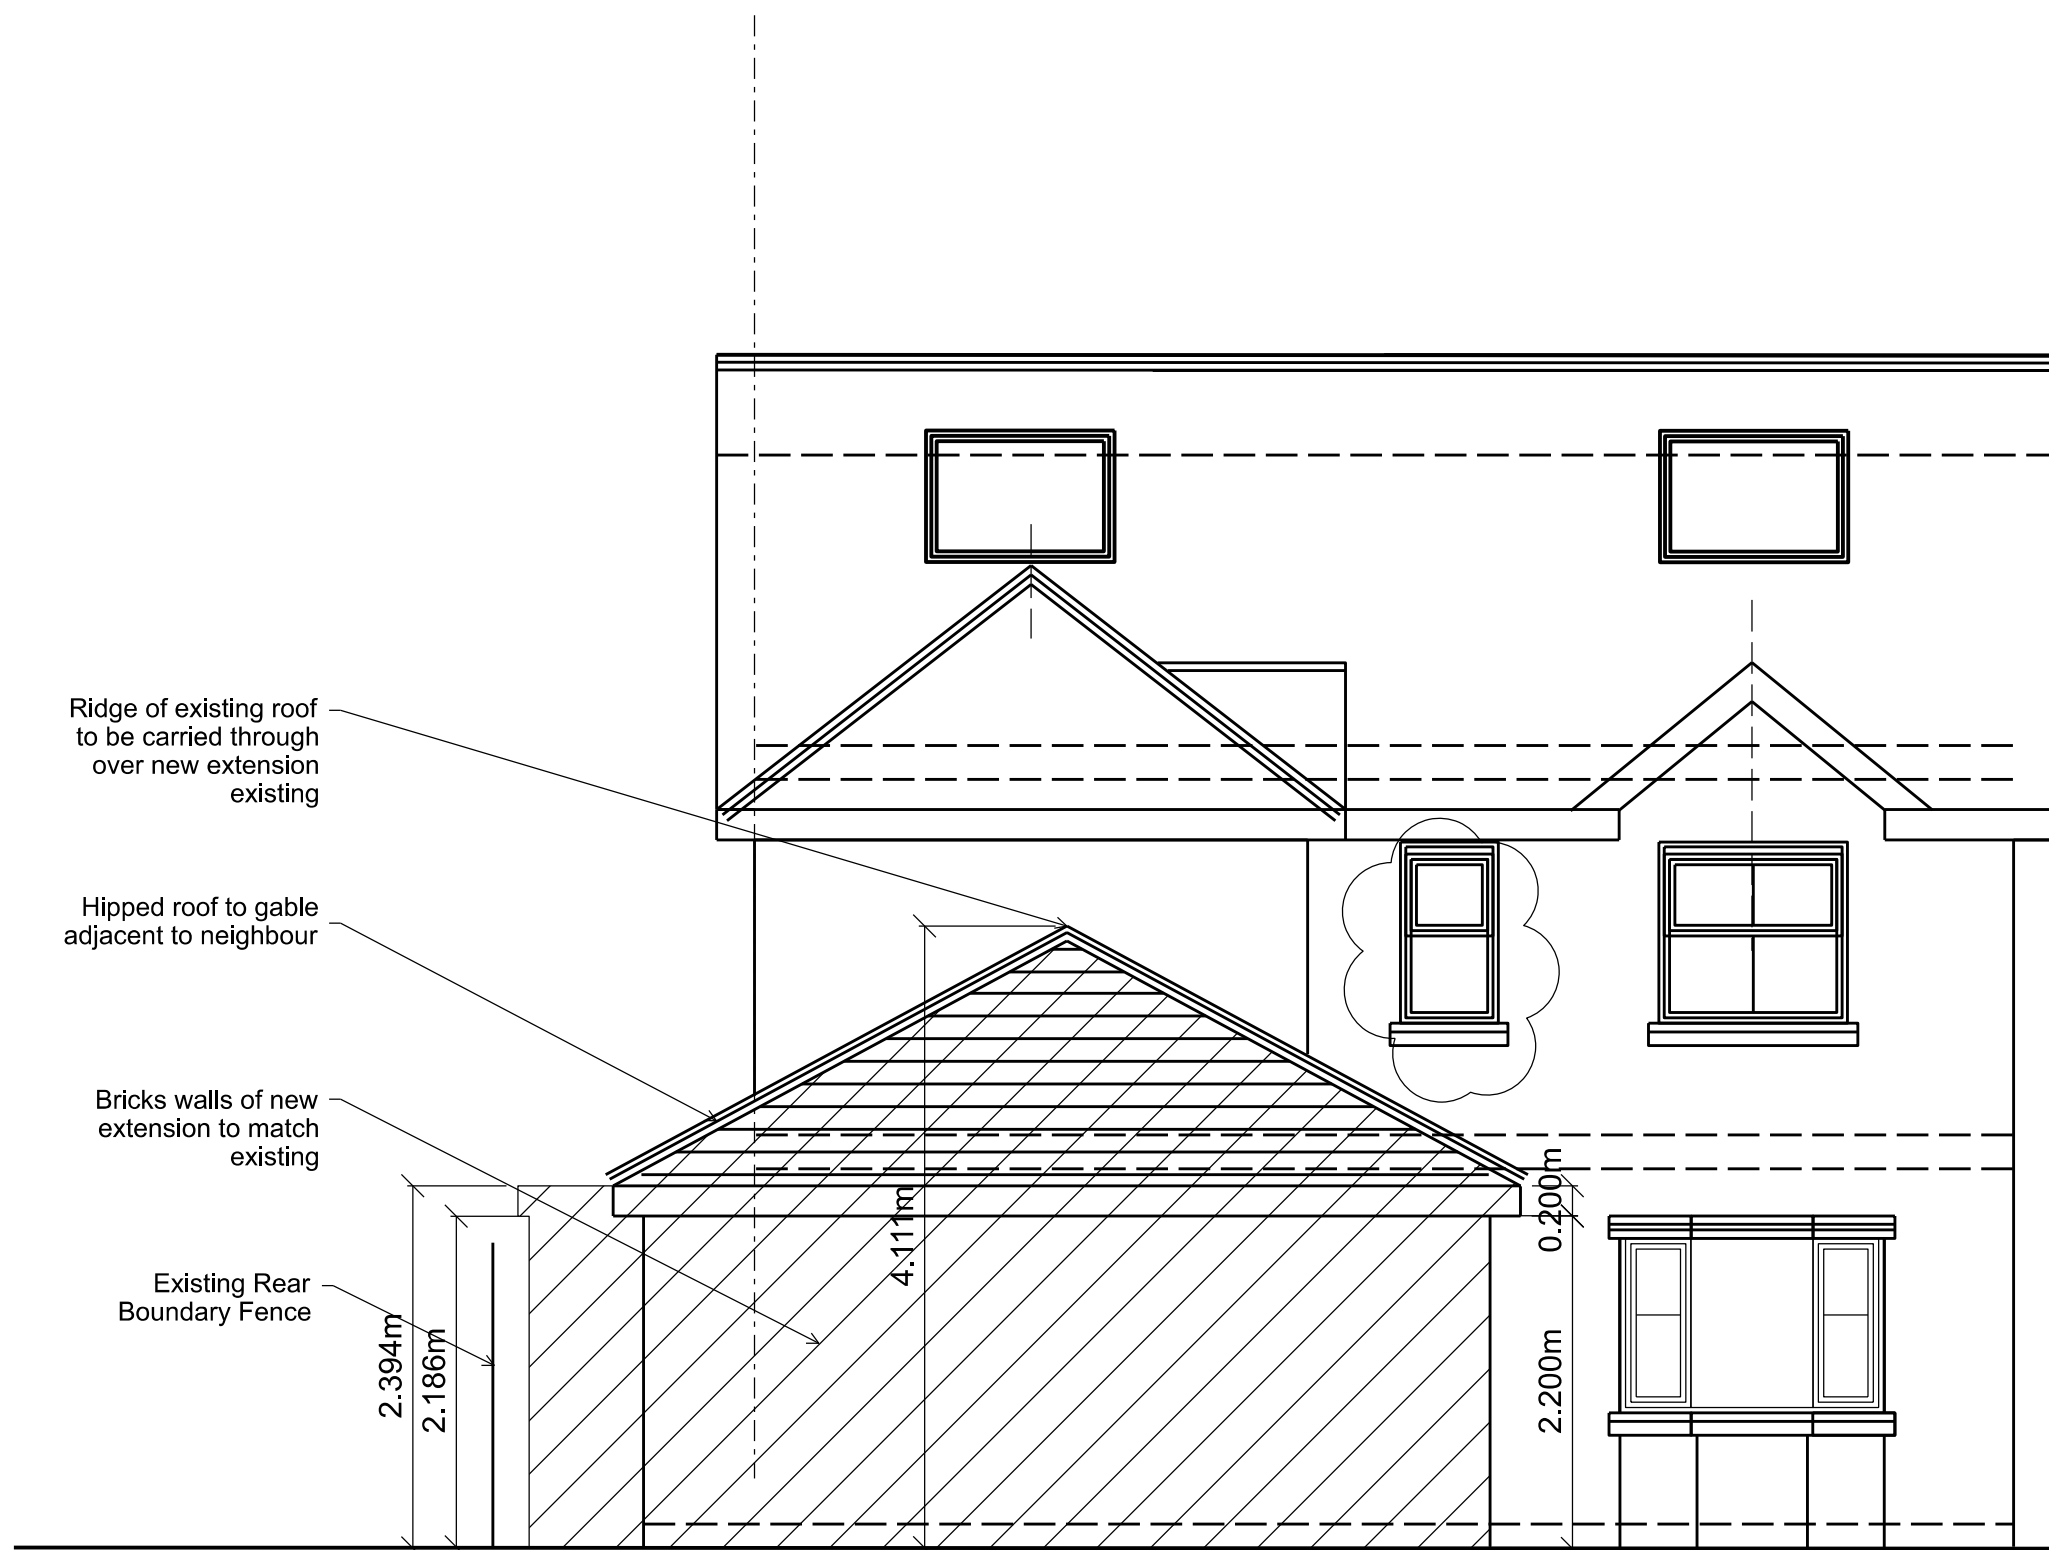


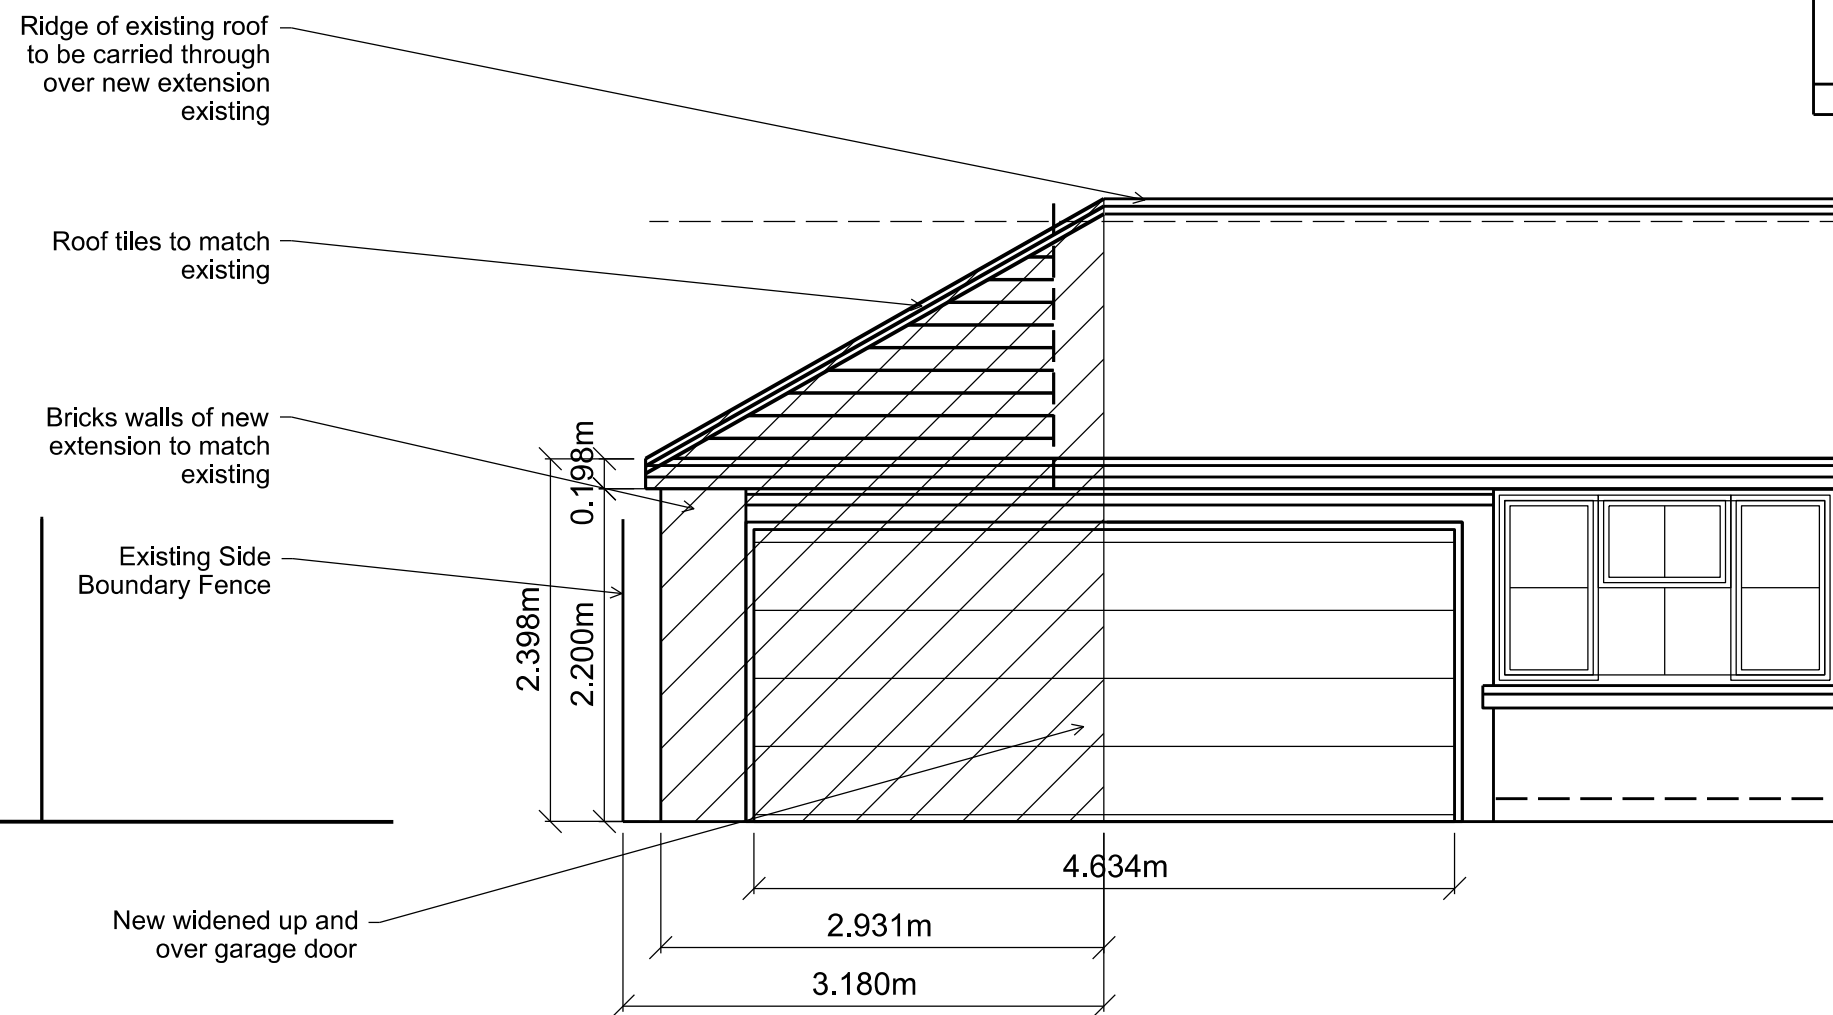


Proposed Front Elevation

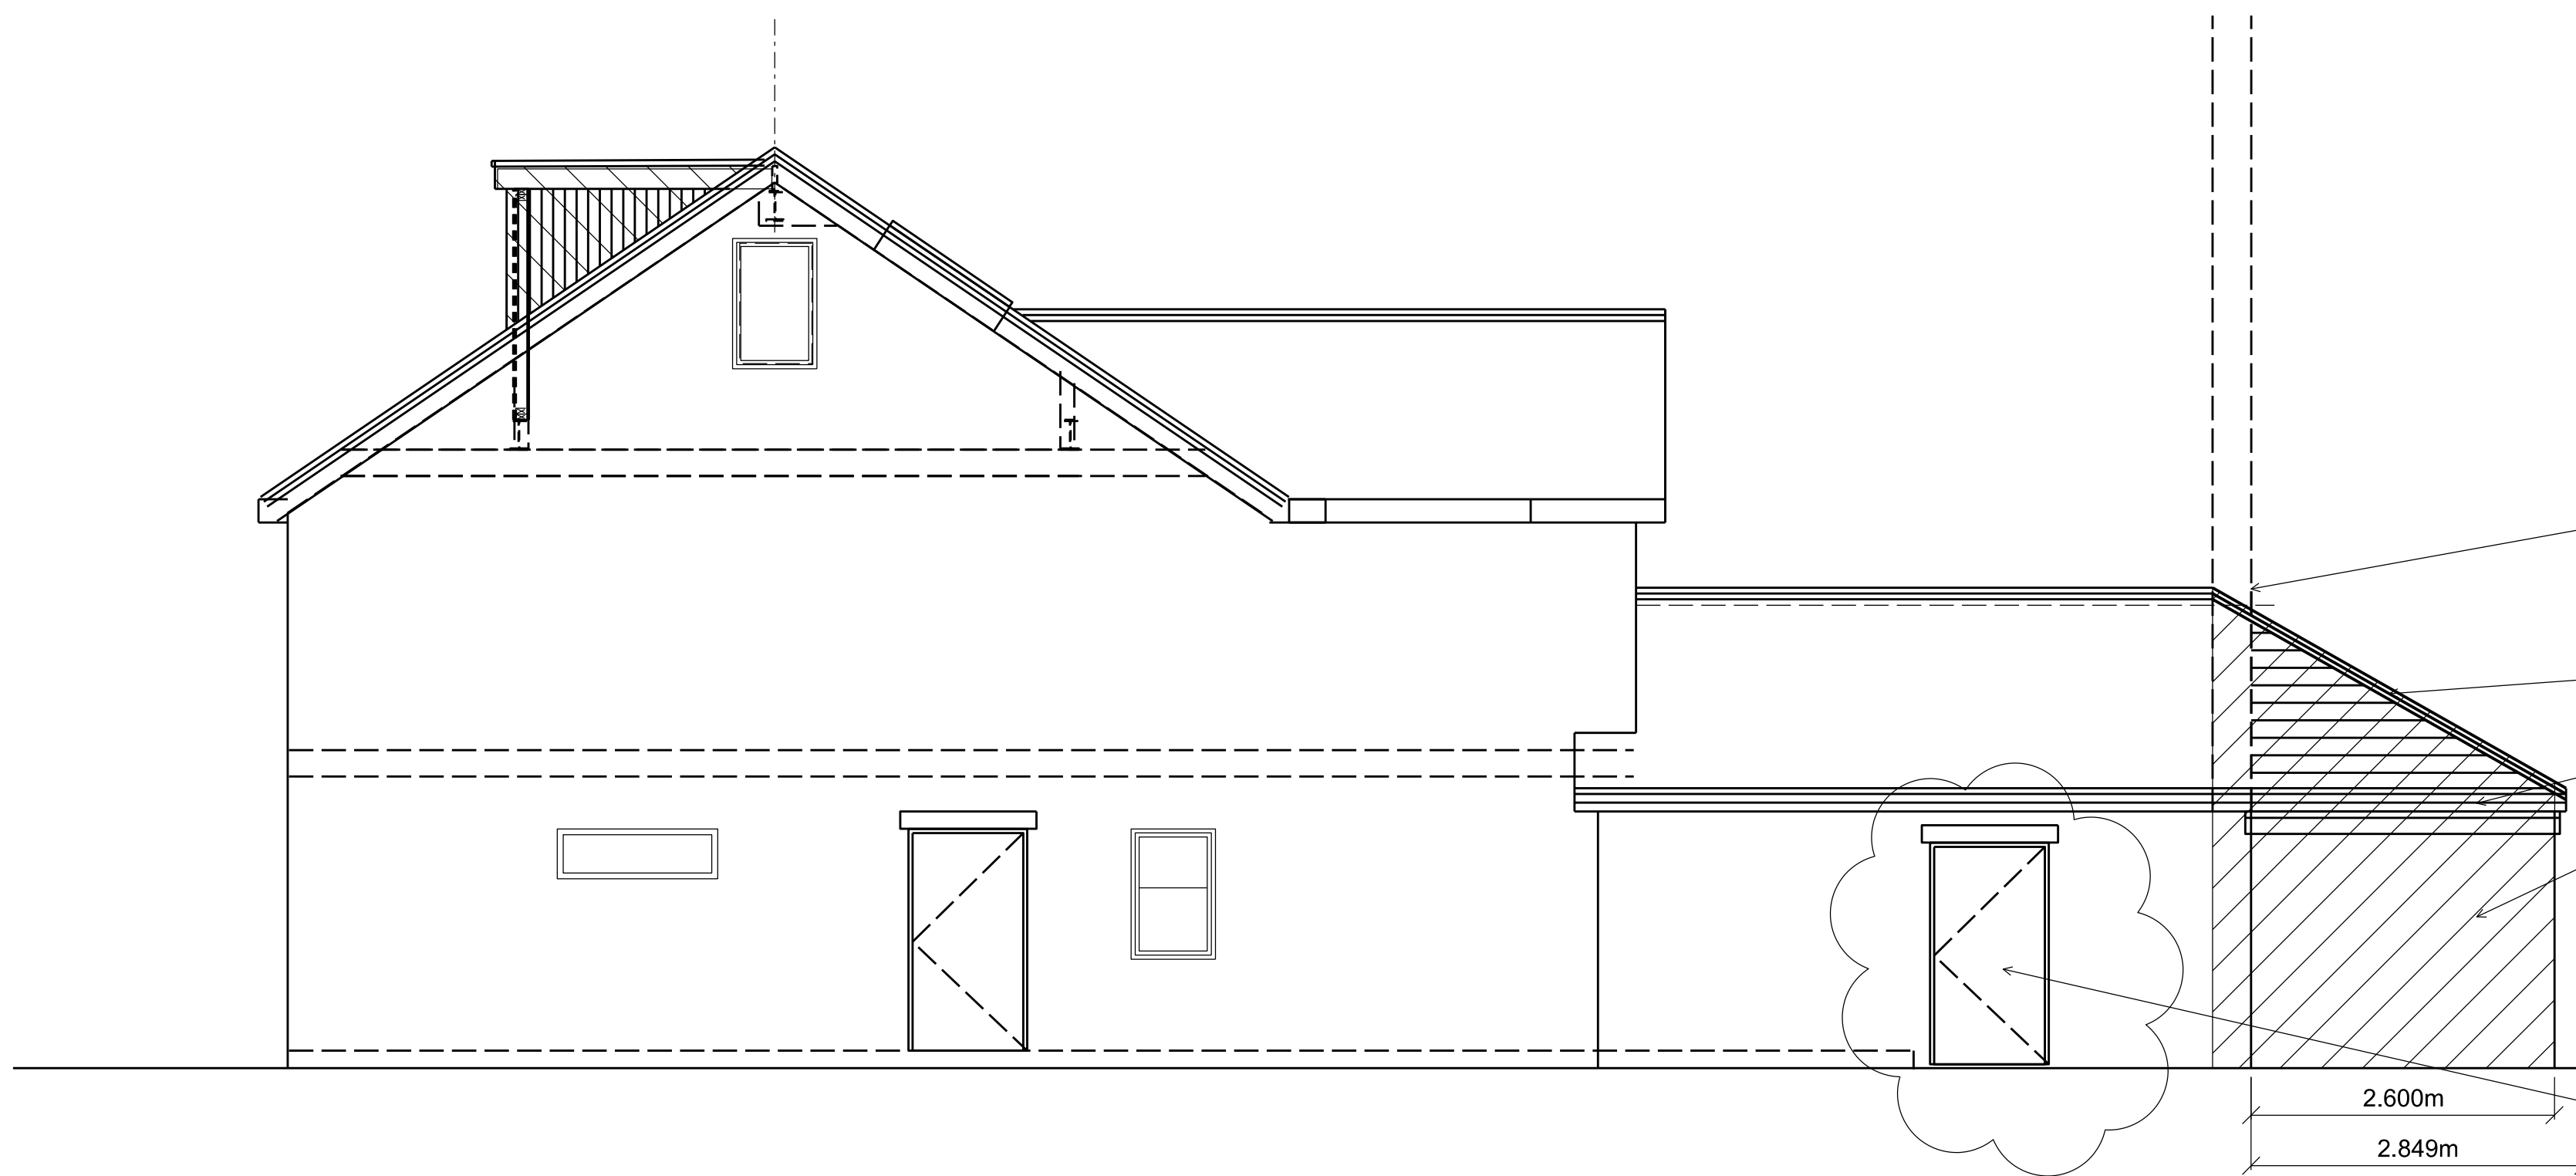

Proposed Front / Side Elevation

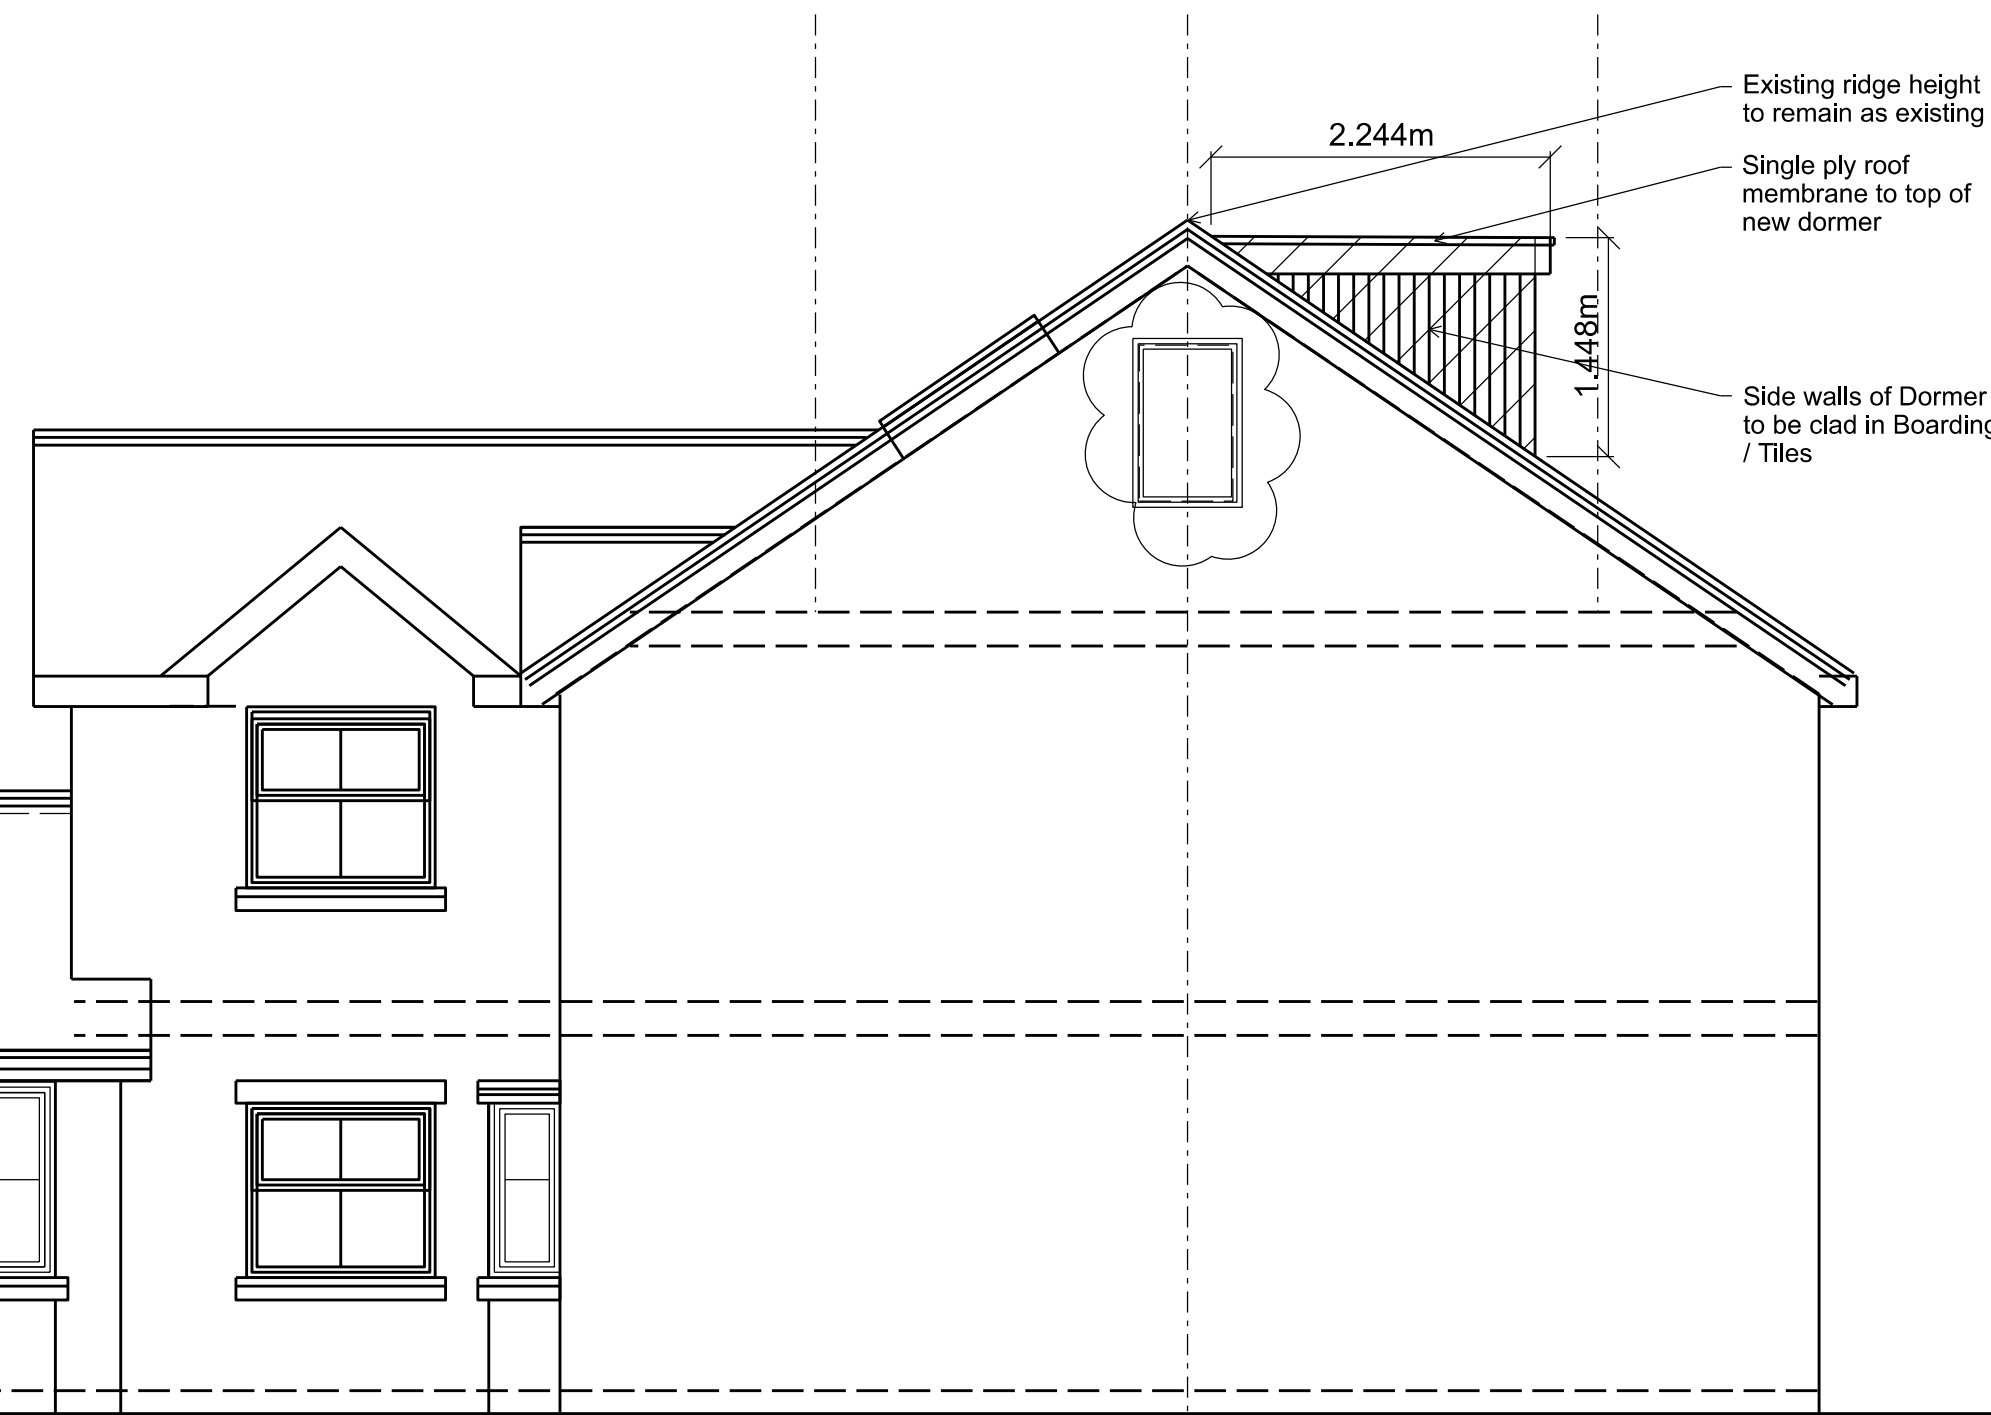

Proposed side Elevation

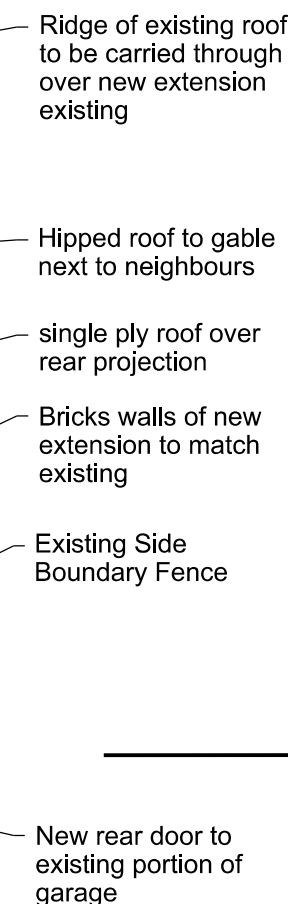

Proposed Rear Elevation

