


PROPOSED
ELEVATION

PROPOSED FLOOR PLAN

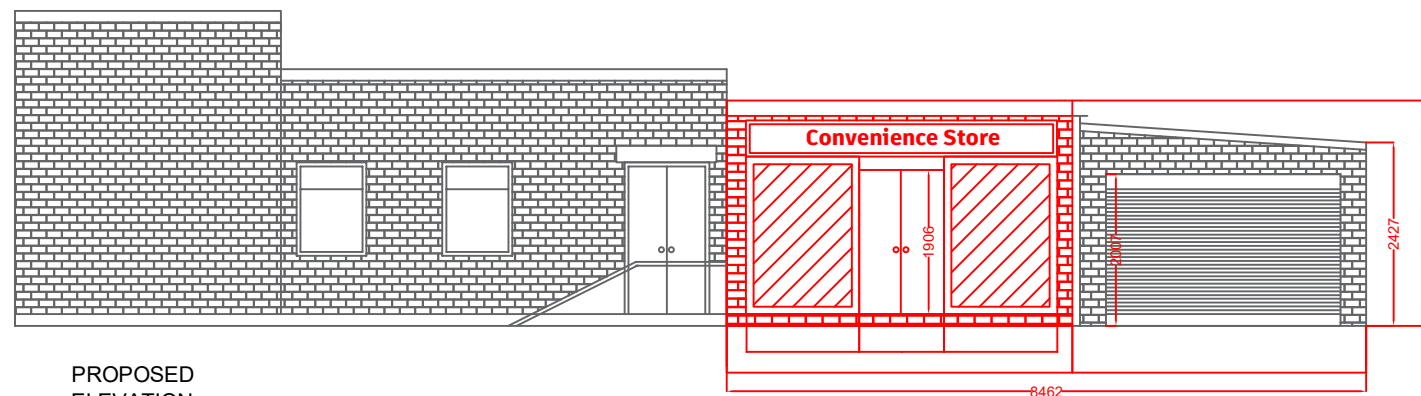