




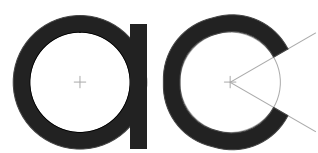

front elevation
side elevation

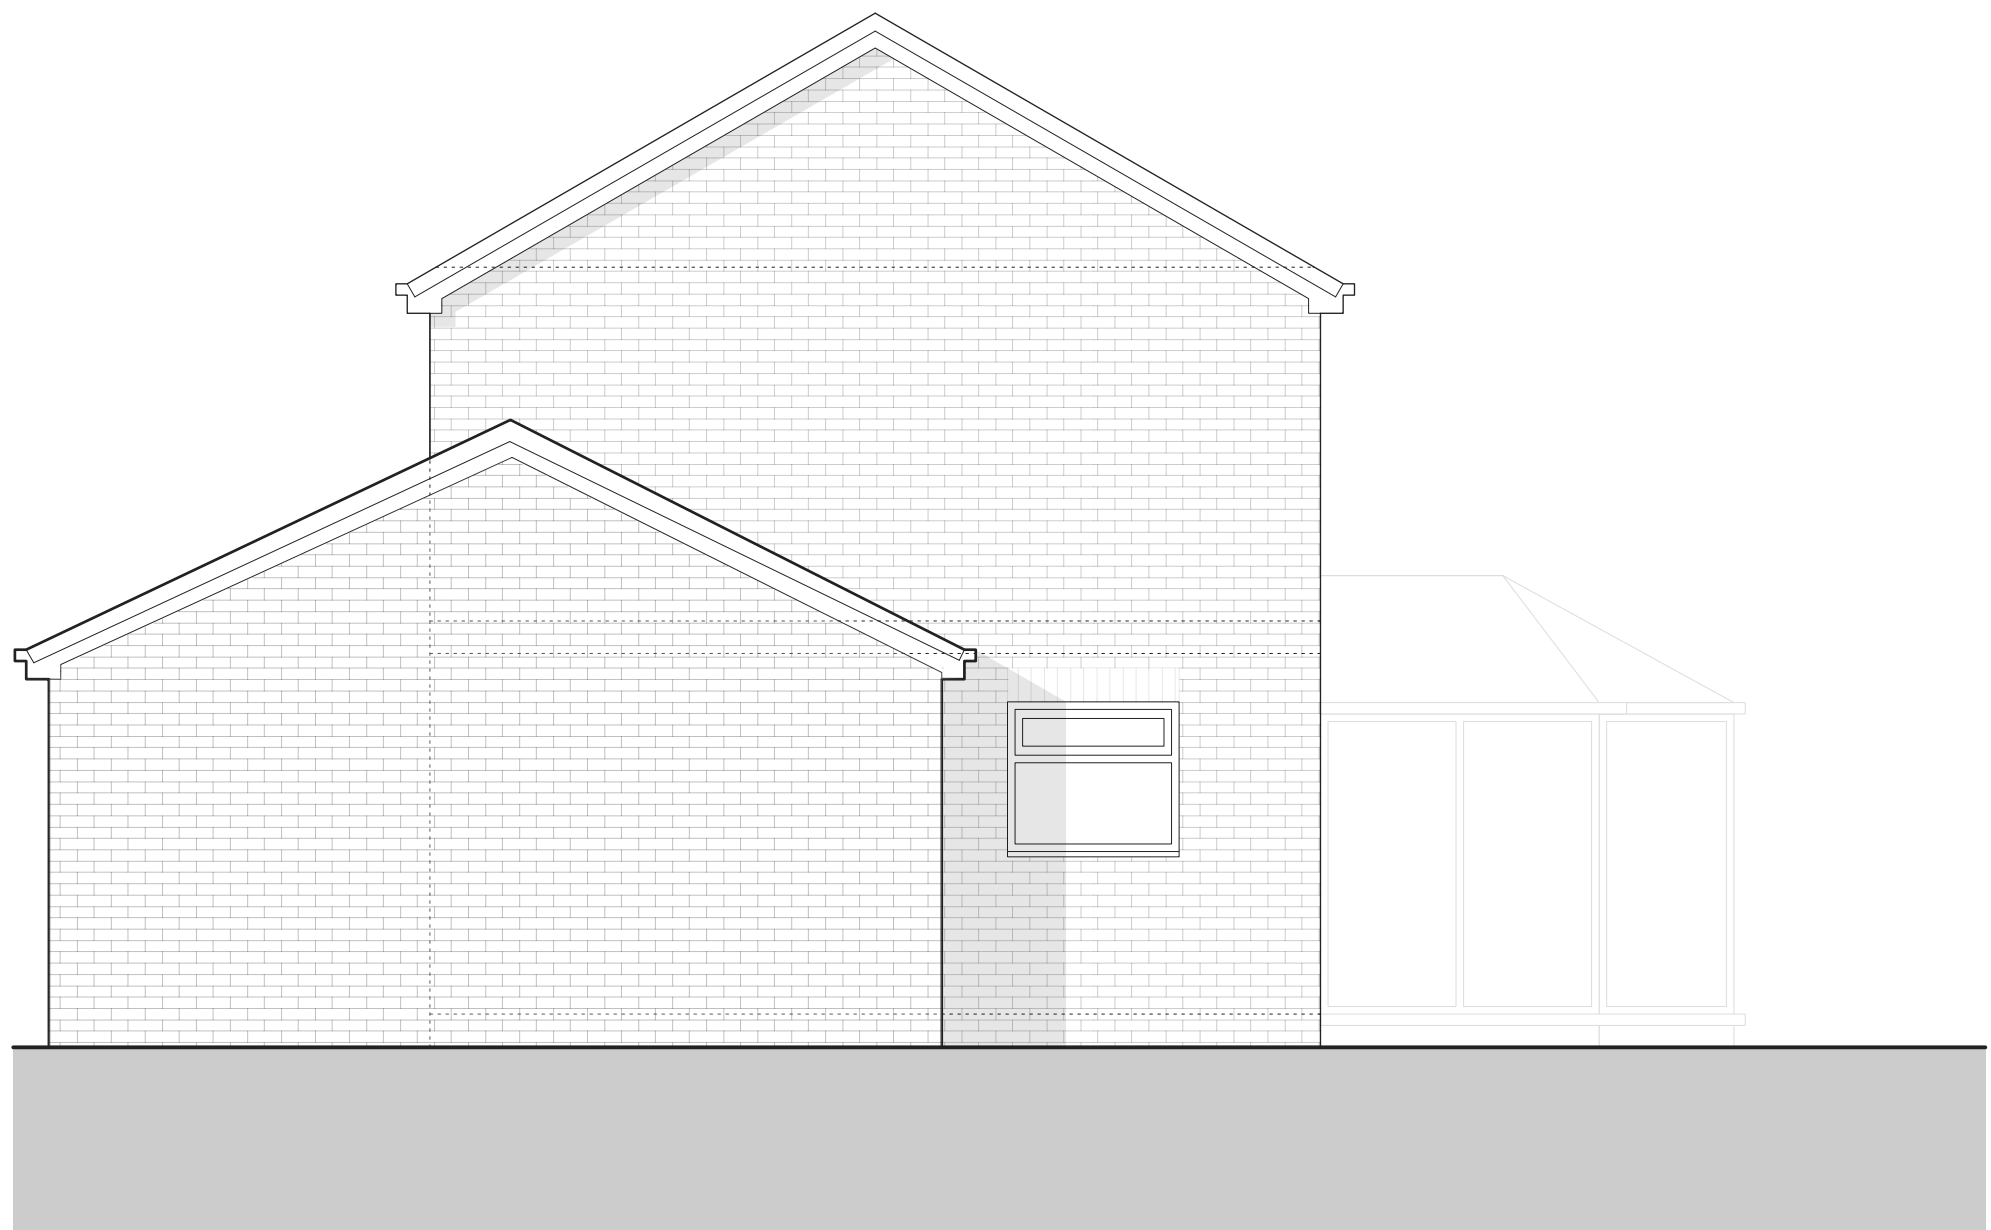

rear elevation
side elevation

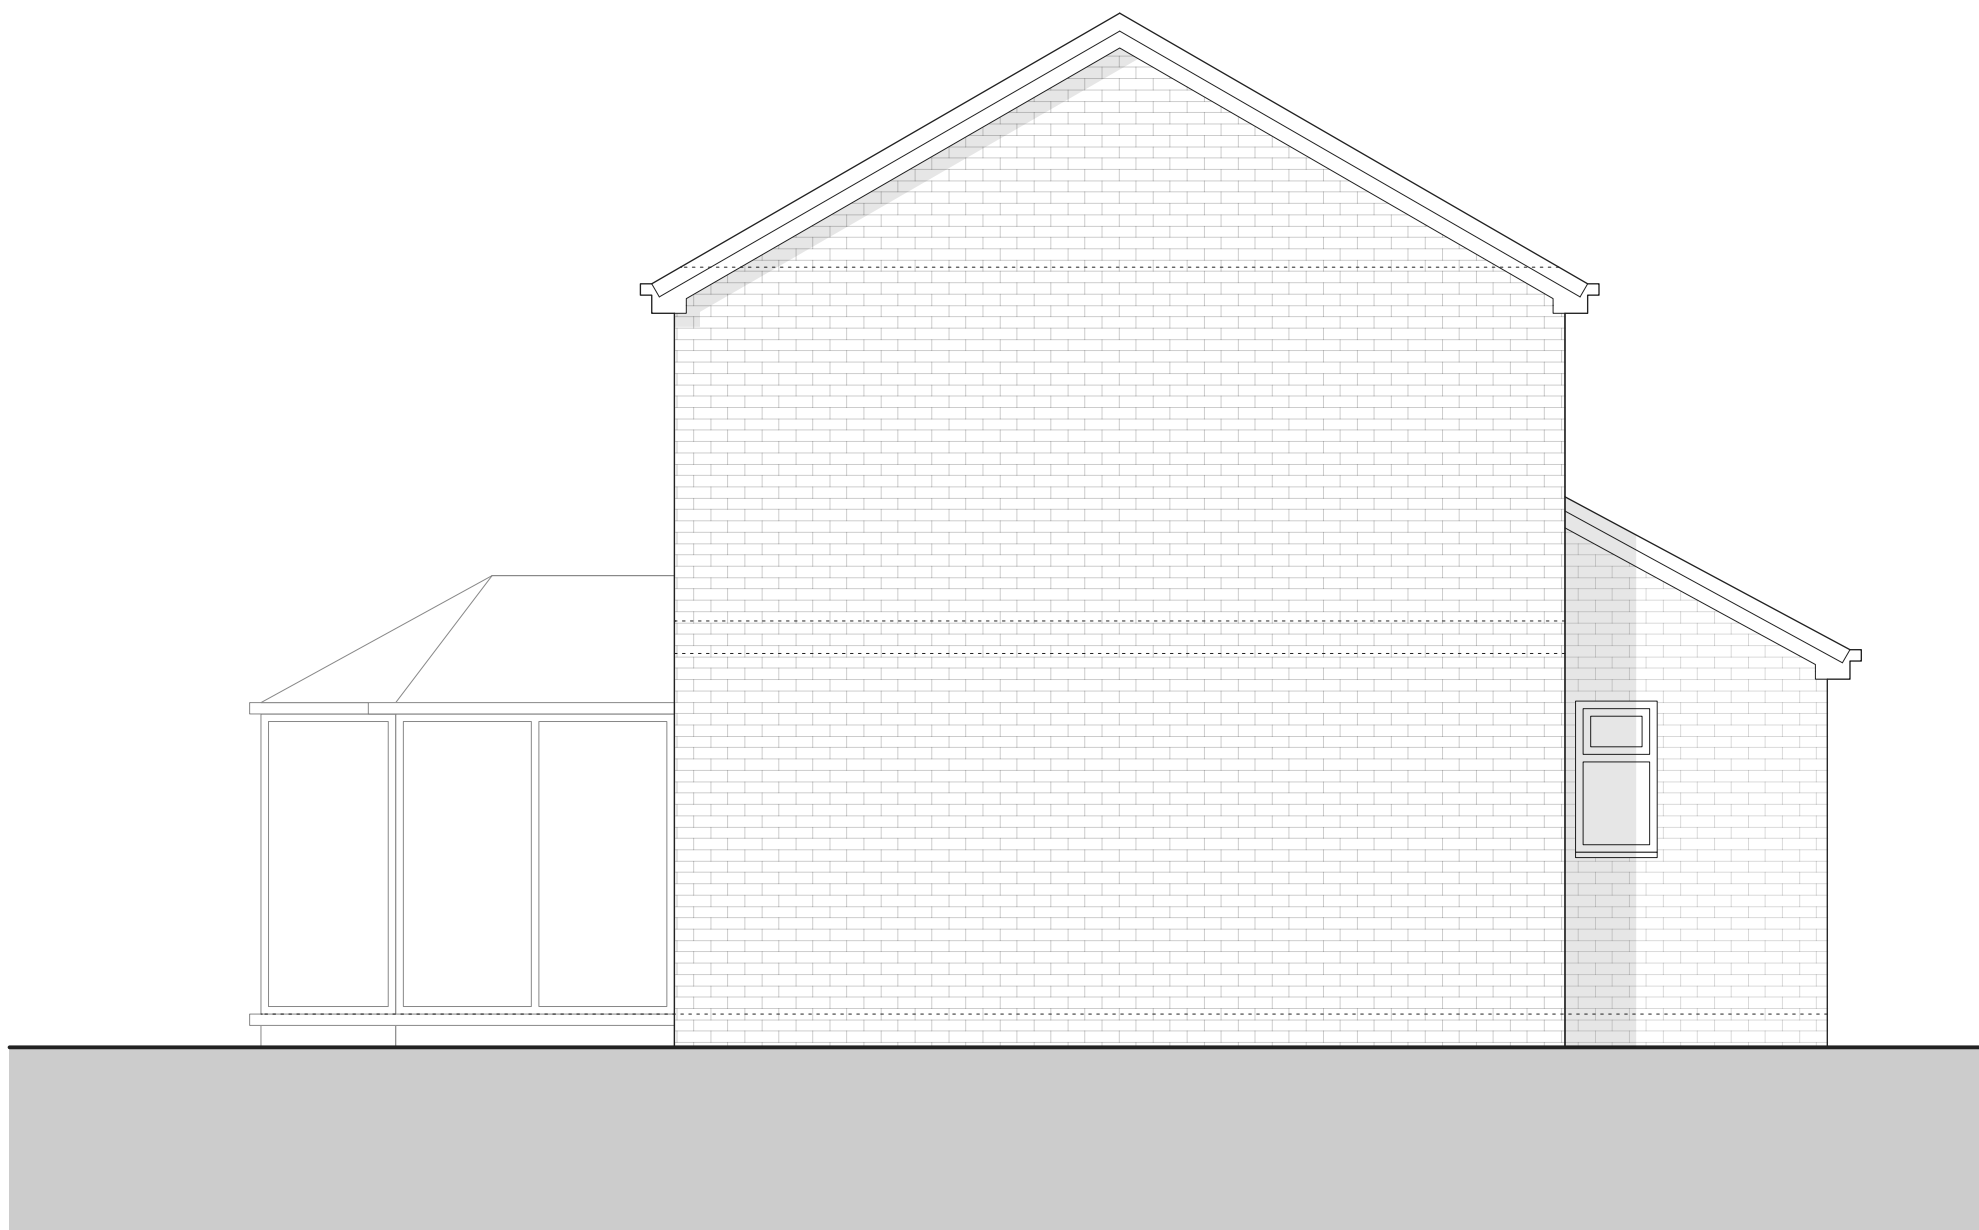

1m
0 2
25 GRANGEWOOD
002 existing eles
1:50 @ A1

Do not scale from this drawing
All dimensions are to be checked on site
prior to commencing works on site
Discrepancy found between information
given on this drawing and that given
superior or recorded on site shall be
notified immediately to the project
architect in writing