

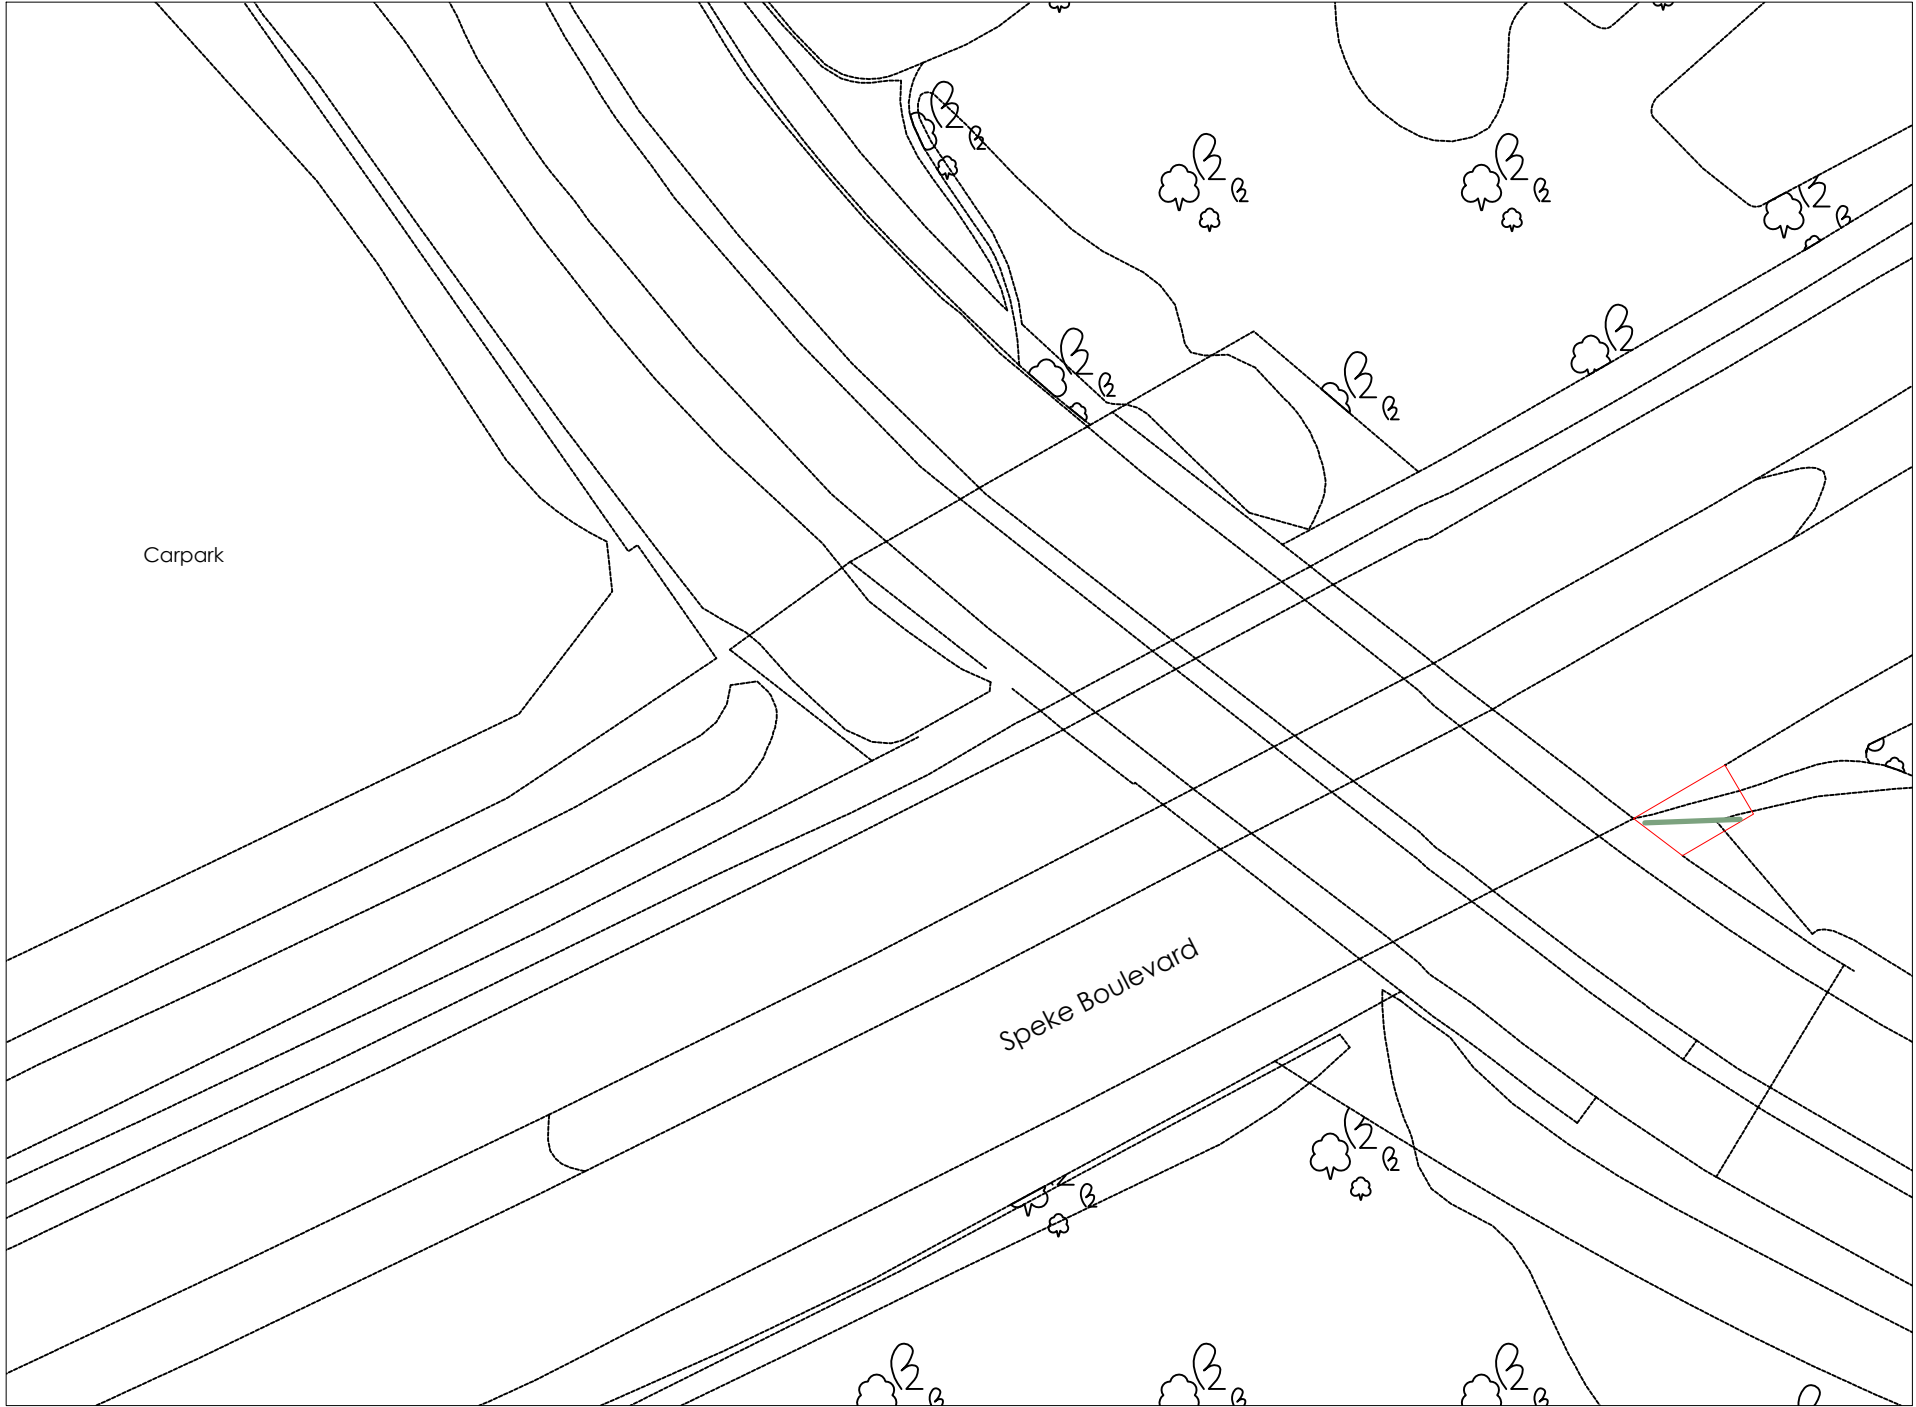


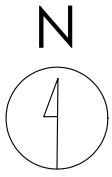

Crown copyright and database rights (2021) OS (100063368)

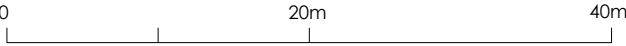

Title
Existing Site Plan

Address
Speke Blvd, Liverpool, L24 9LE

Client

Job No.	Issued
011-0302-5812	11/04/22

Scale
1:500 @ A3

- Key**
- | | |
|--------------------------------------|---------------------------------------|
| — | 1. Site Boundary |
| — | 2. Existing Advertising to be Removed |

All information is to be checked on site for accuracy and fit. Only drawings with WD status with the most recent revision are to be used for construction.