



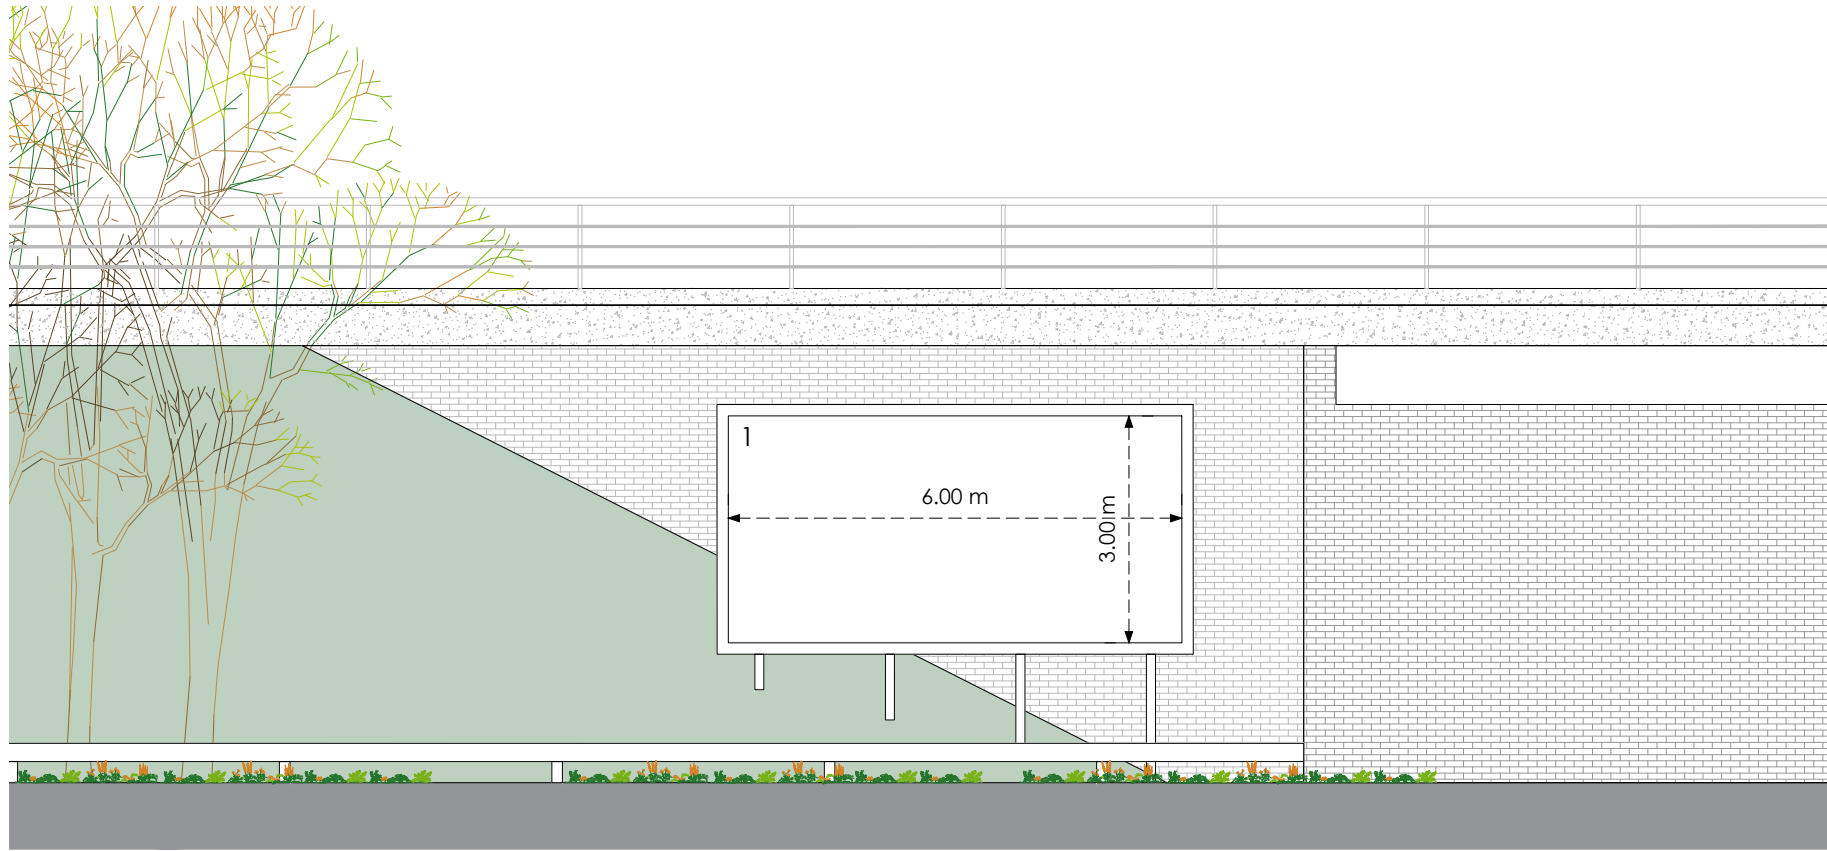


Front

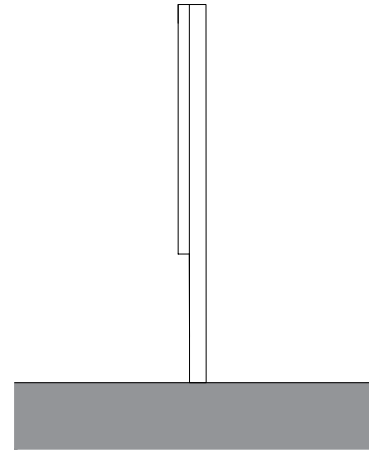


Side

Existing

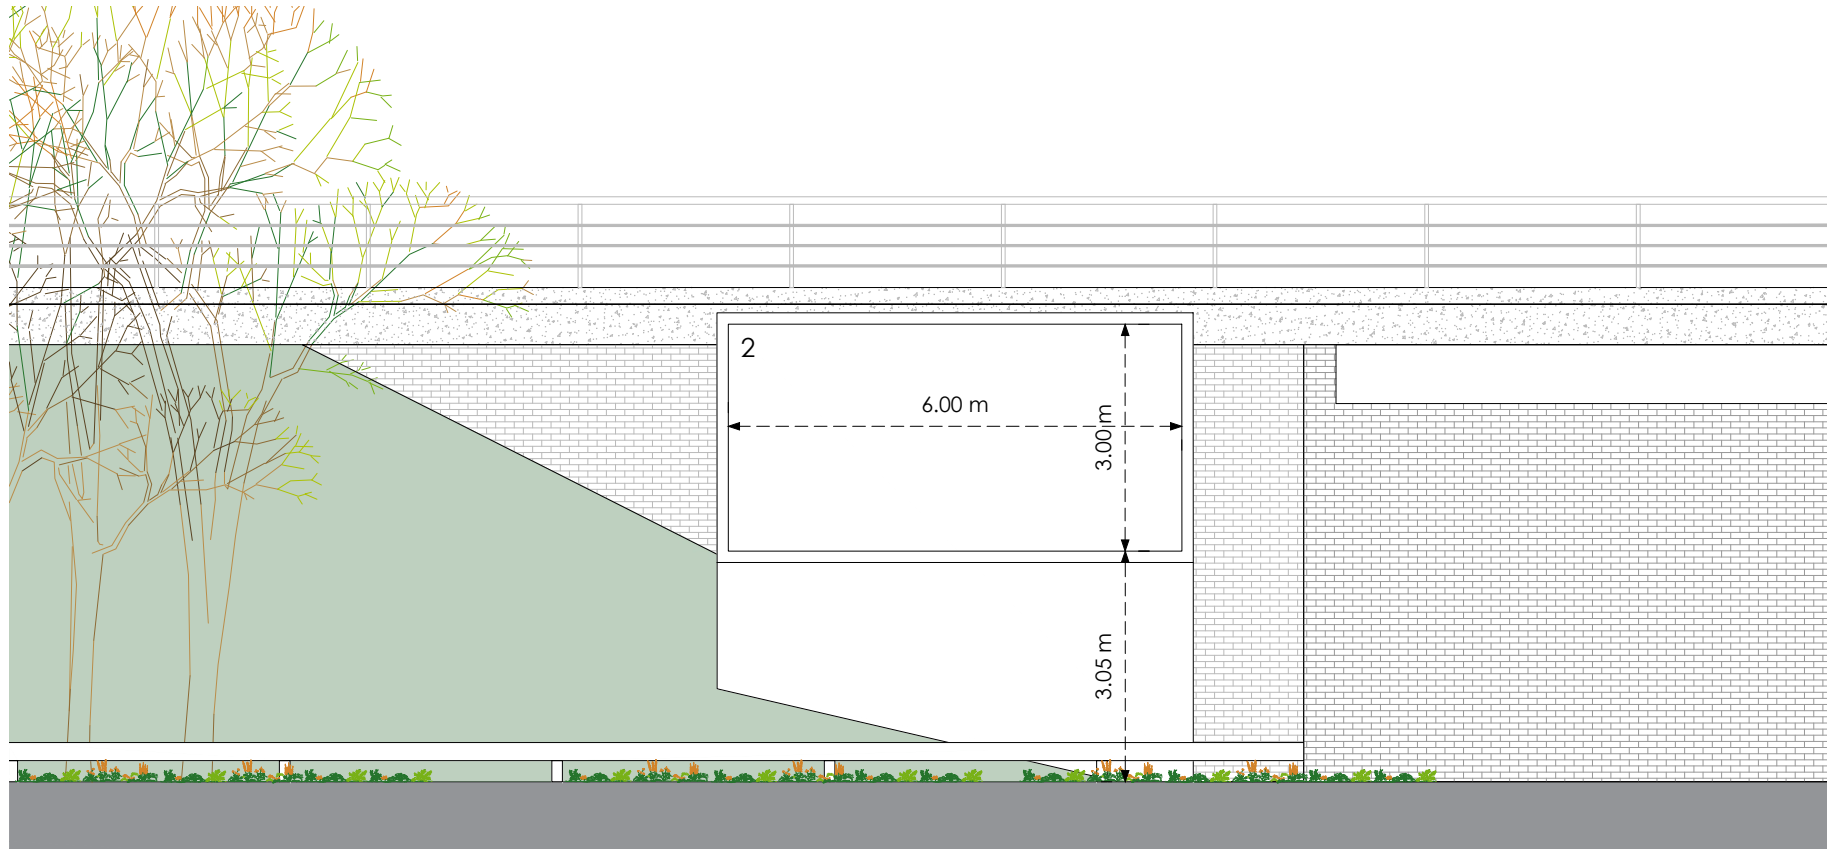

Front

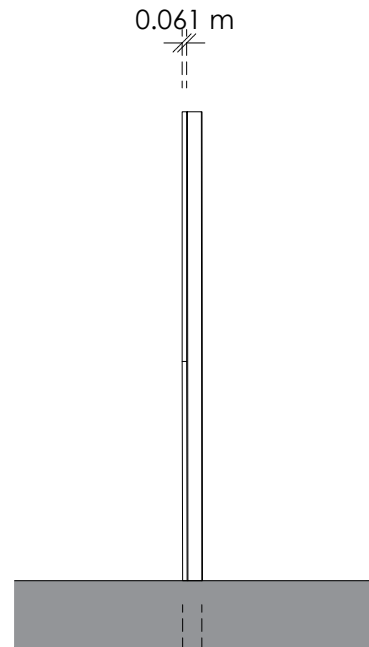

Side

Proposed

Title
Existing and Proposed Elevations

Address
Speke Blvd, Liverpool, L24 9LE

Client

Job No. 011-0302-5812
Issued 11/04/22

Scale
1:100 @ A3

- Key**
- 1. Existing Advertising to be Removed
 - 2. Proposed Digital Display

All information is to be checked on site for accuracy and fit. Only drawings with WD status with the most recent revision are to be used for construction.