

Legend - Phasing Plan


 Site Boundary




Development Phase Boundaries

 Phase 1

 Phase 2

 Phase 3

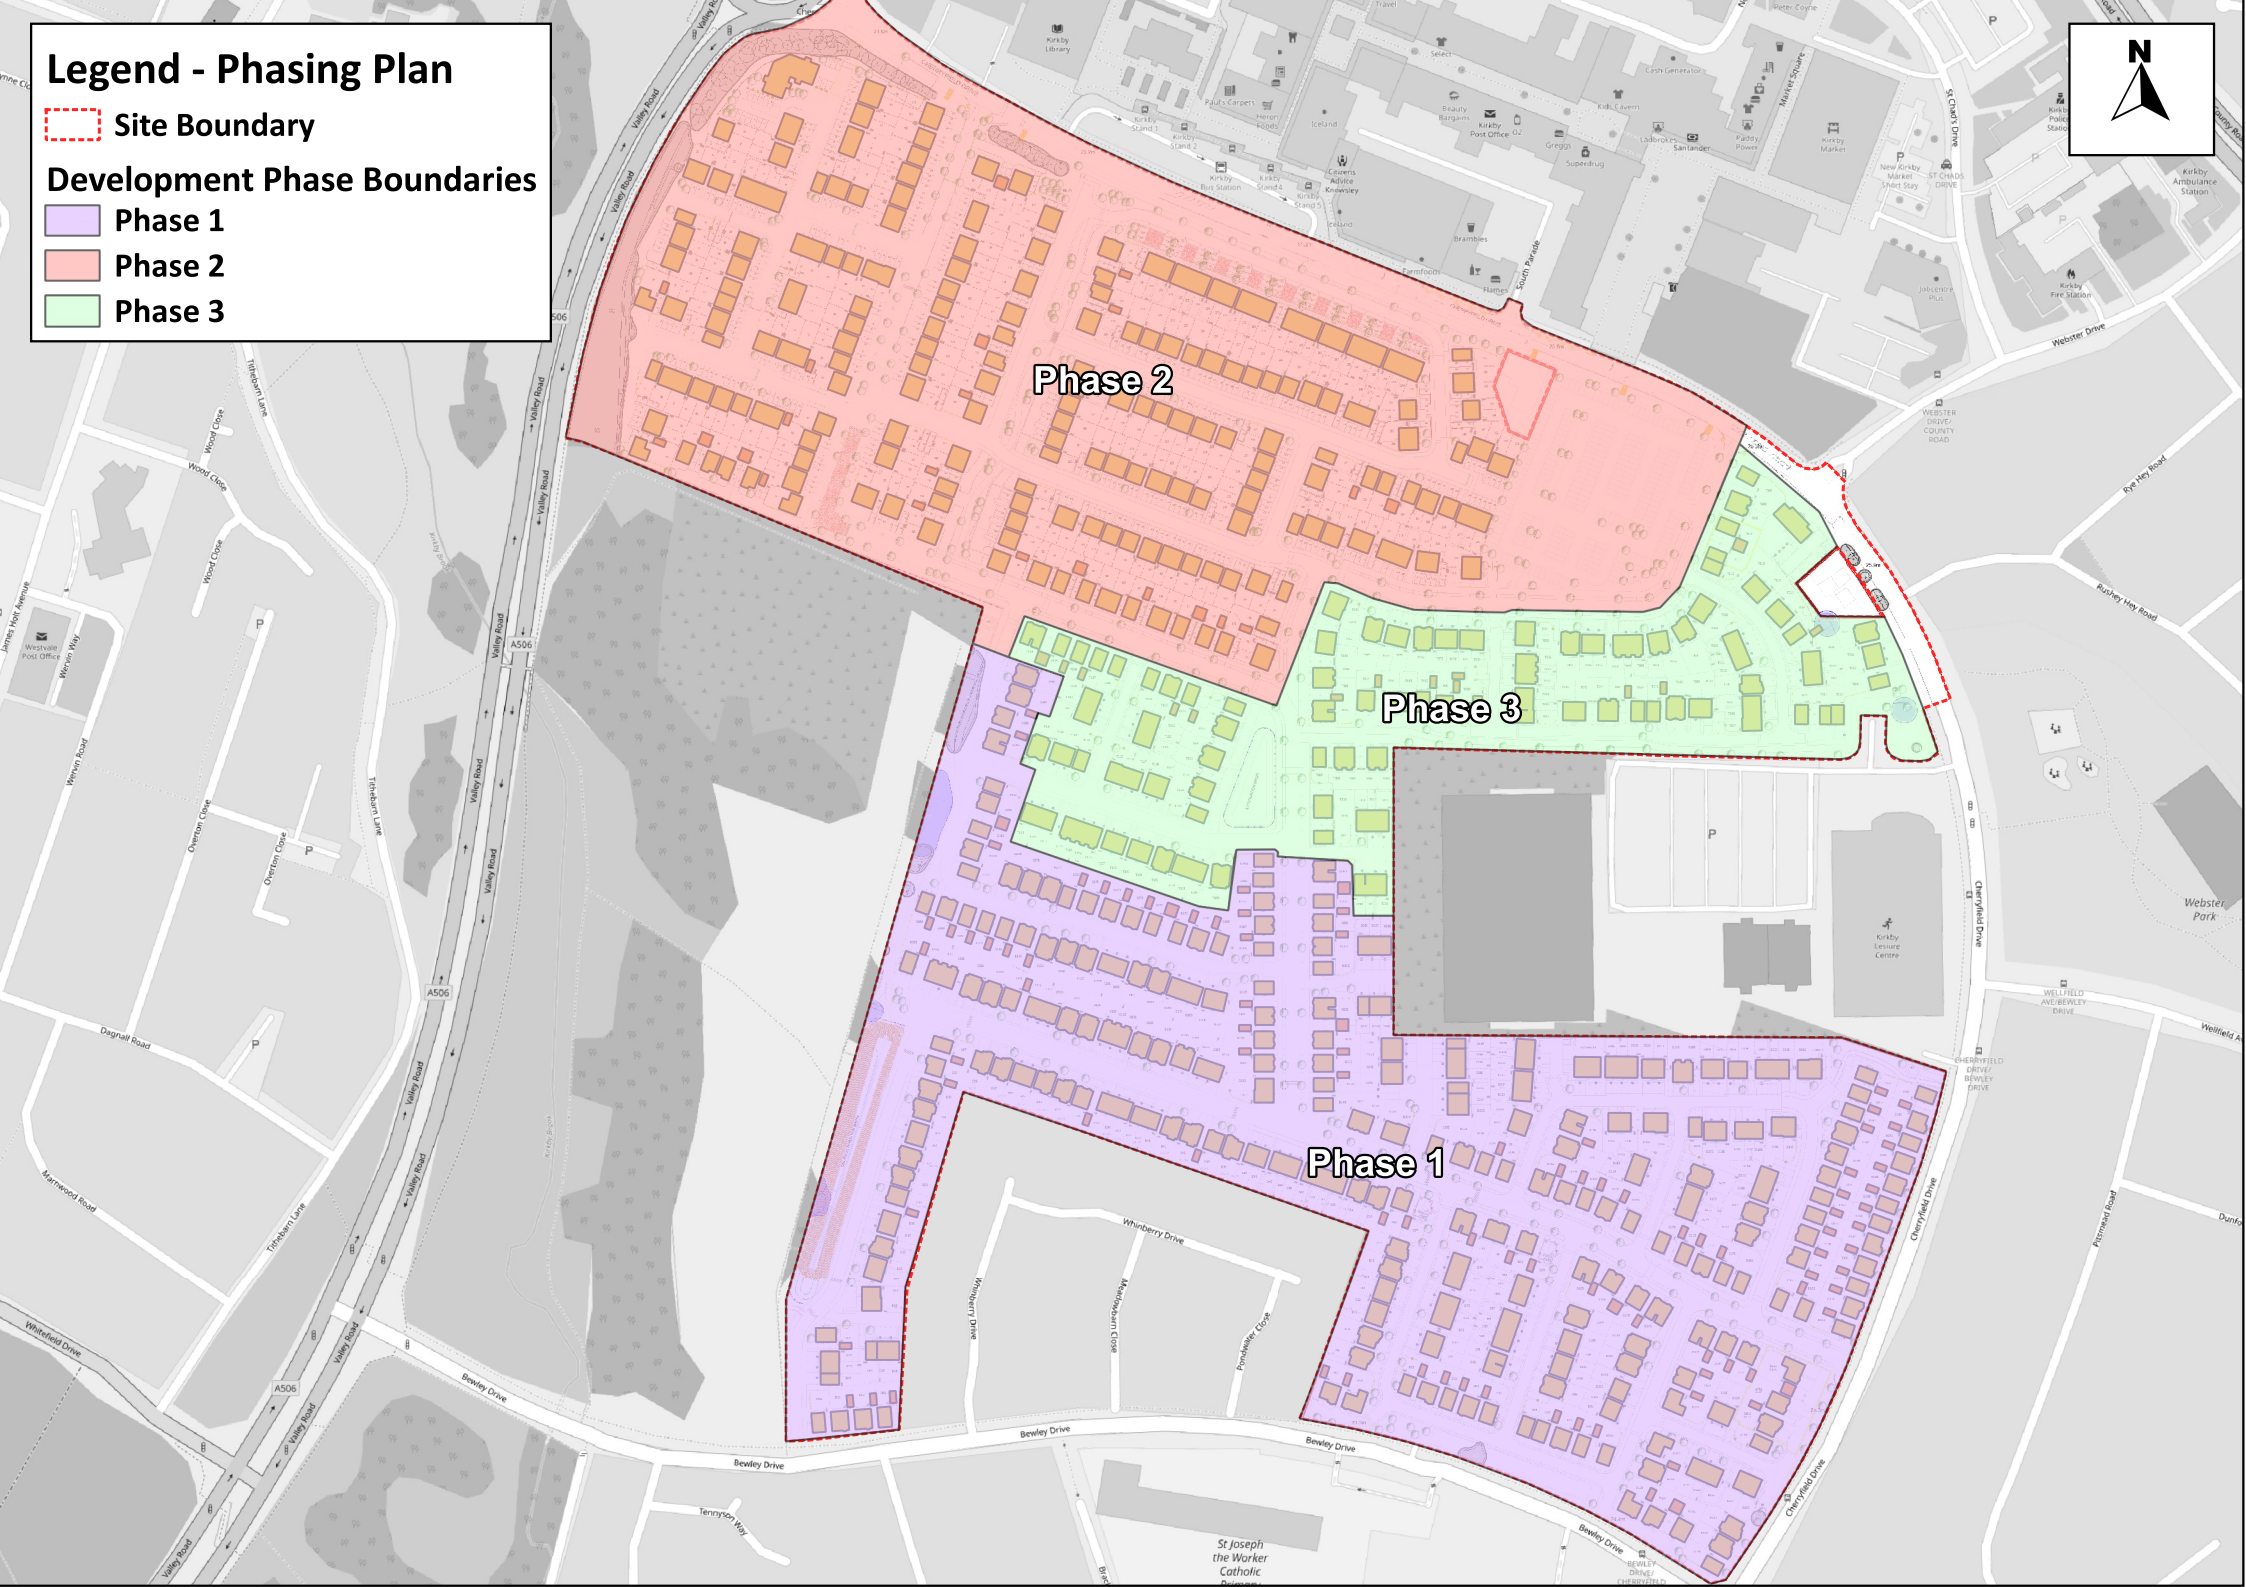

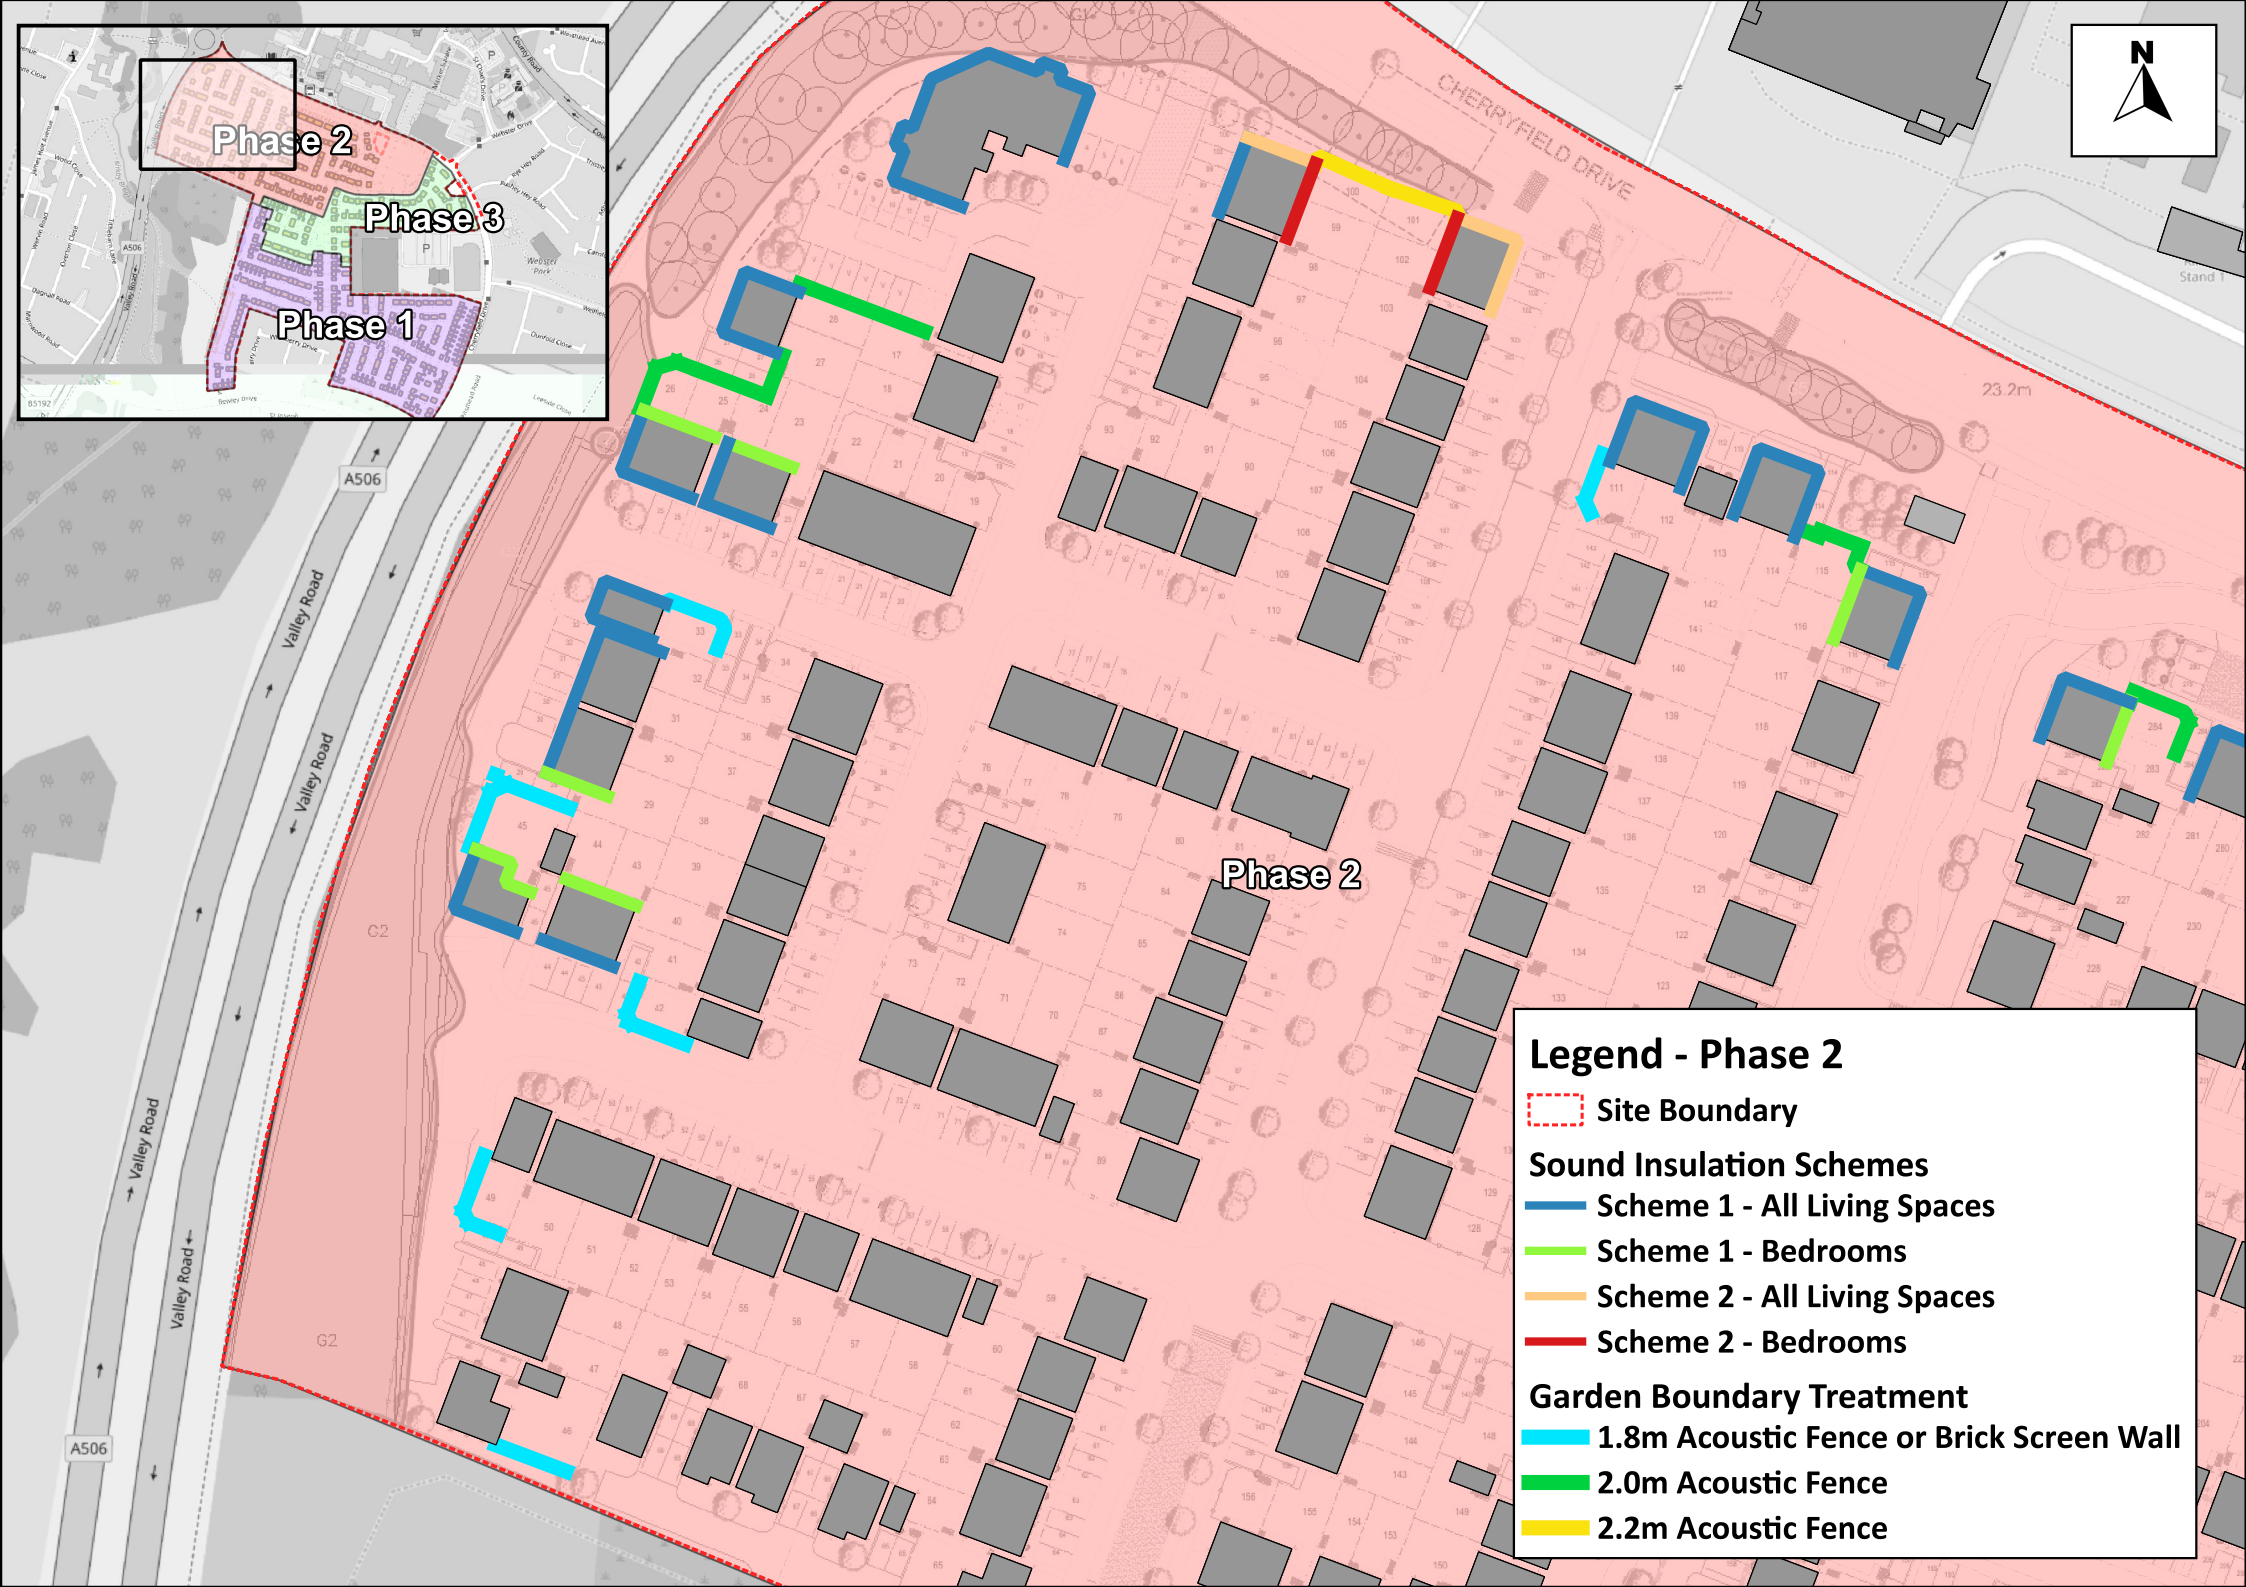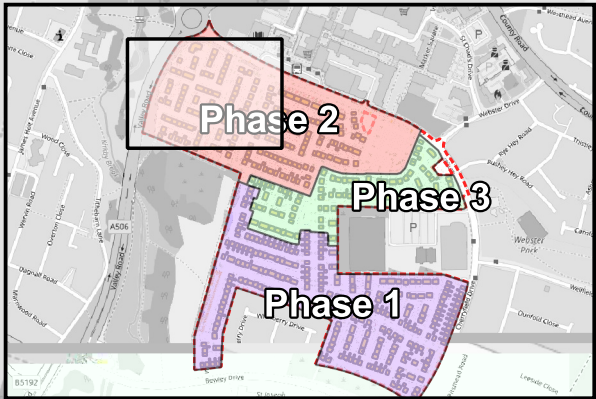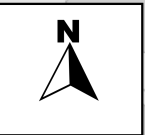

Legend - Phase 2


 Site Boundary

Sound Insulation Schemes

-  Scheme 1 - All Living Spaces
-  Scheme 1 - Bedrooms
-  Scheme 2 - All Living Spaces
-  Scheme 2 - Bedrooms

Garden Boundary Treatment

-  1.8m Acoustic Fence or Brick Screen Wall
-  2.0m Acoustic Fence
-  2.2m Acoustic Fence

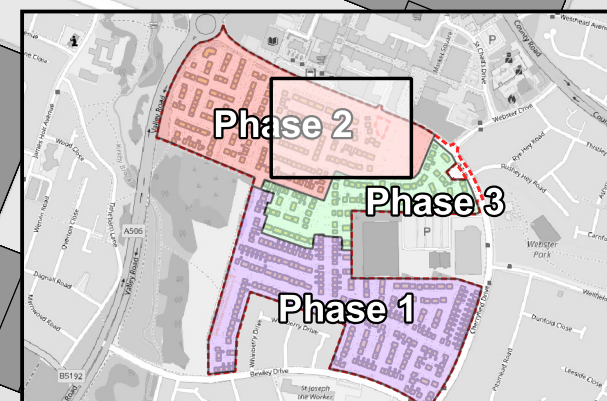

Phase 2

Phase 3

Legend - Phase 2

 Site Boundary

Sound Insulation Schemes

 Scheme 1 - All Living Spaces

 Scheme 1 - Bedrooms

 Scheme 2 - All Living Spaces

 Scheme 2 - Bedrooms

Garden Boundary Treatment

 1.8m Acoustic Fence or Brick Screen Wall

 2.0m Acoustic Fence

 2.2m Acoustic Fence

 2.3m Acoustic Fence

Legend - Phase 3

 **Site Boundary**

Sound Insulation Schemes

Scheme 1 - All Living Spaces

Scheme 1 - Bedrooms

Scheme 2 - All Living Spaces

— Scheme 2 - Bedrooms

Garden Boundary Treatment

1.8m Acoustic Fence or Brick Screen Wall

 2.0m Acoustic Fence

2.3m Acoustic Fence


 4.0m acoustic fence

Acoustic (Mechanical) Ventilation

For Habitable Rooms Facing Sports Pitch

Upper Floors

 **All Floors**

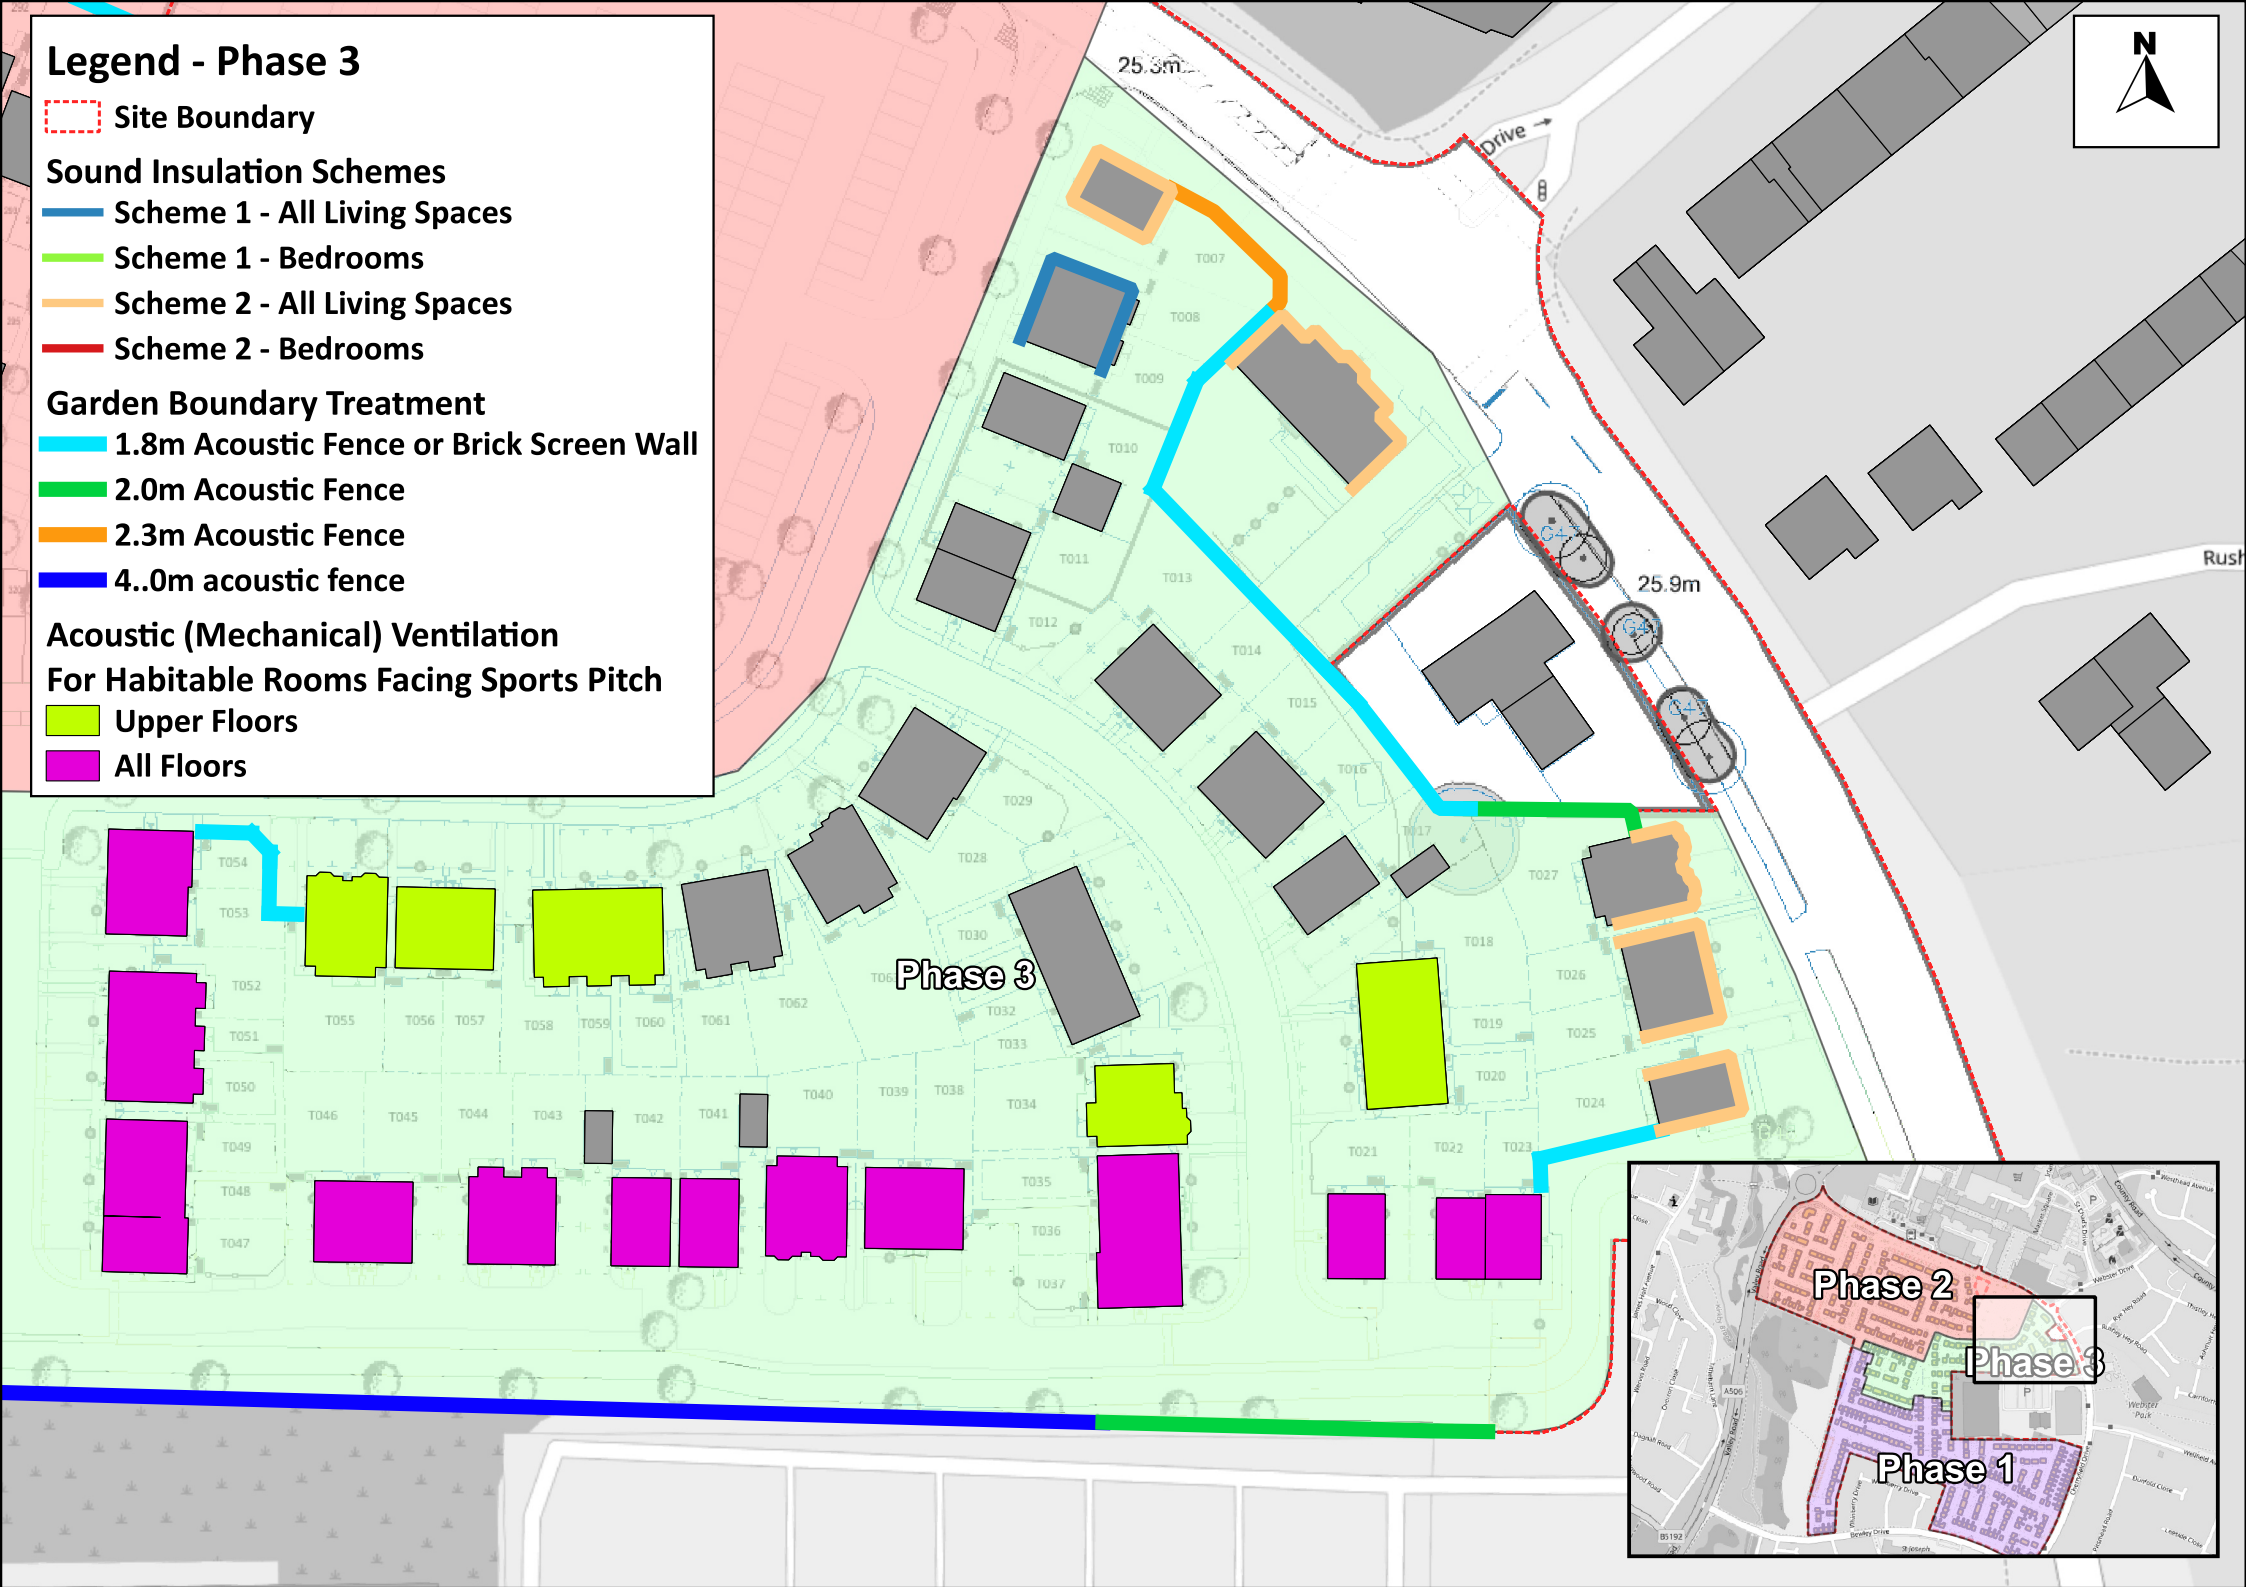

Legend - Phase 3

 Site Boundary

Garden Boundary Treatment

 1.8m Acoustic Fence or Brick Screen Wall



 4.0m acoustic fence


Acoustic (Mechanical) Ventilation

For Habitable Rooms Facing Sports Pitch

 Upper Floors

 All Floors

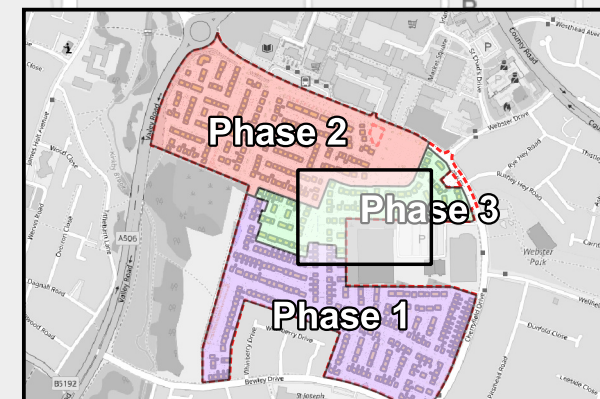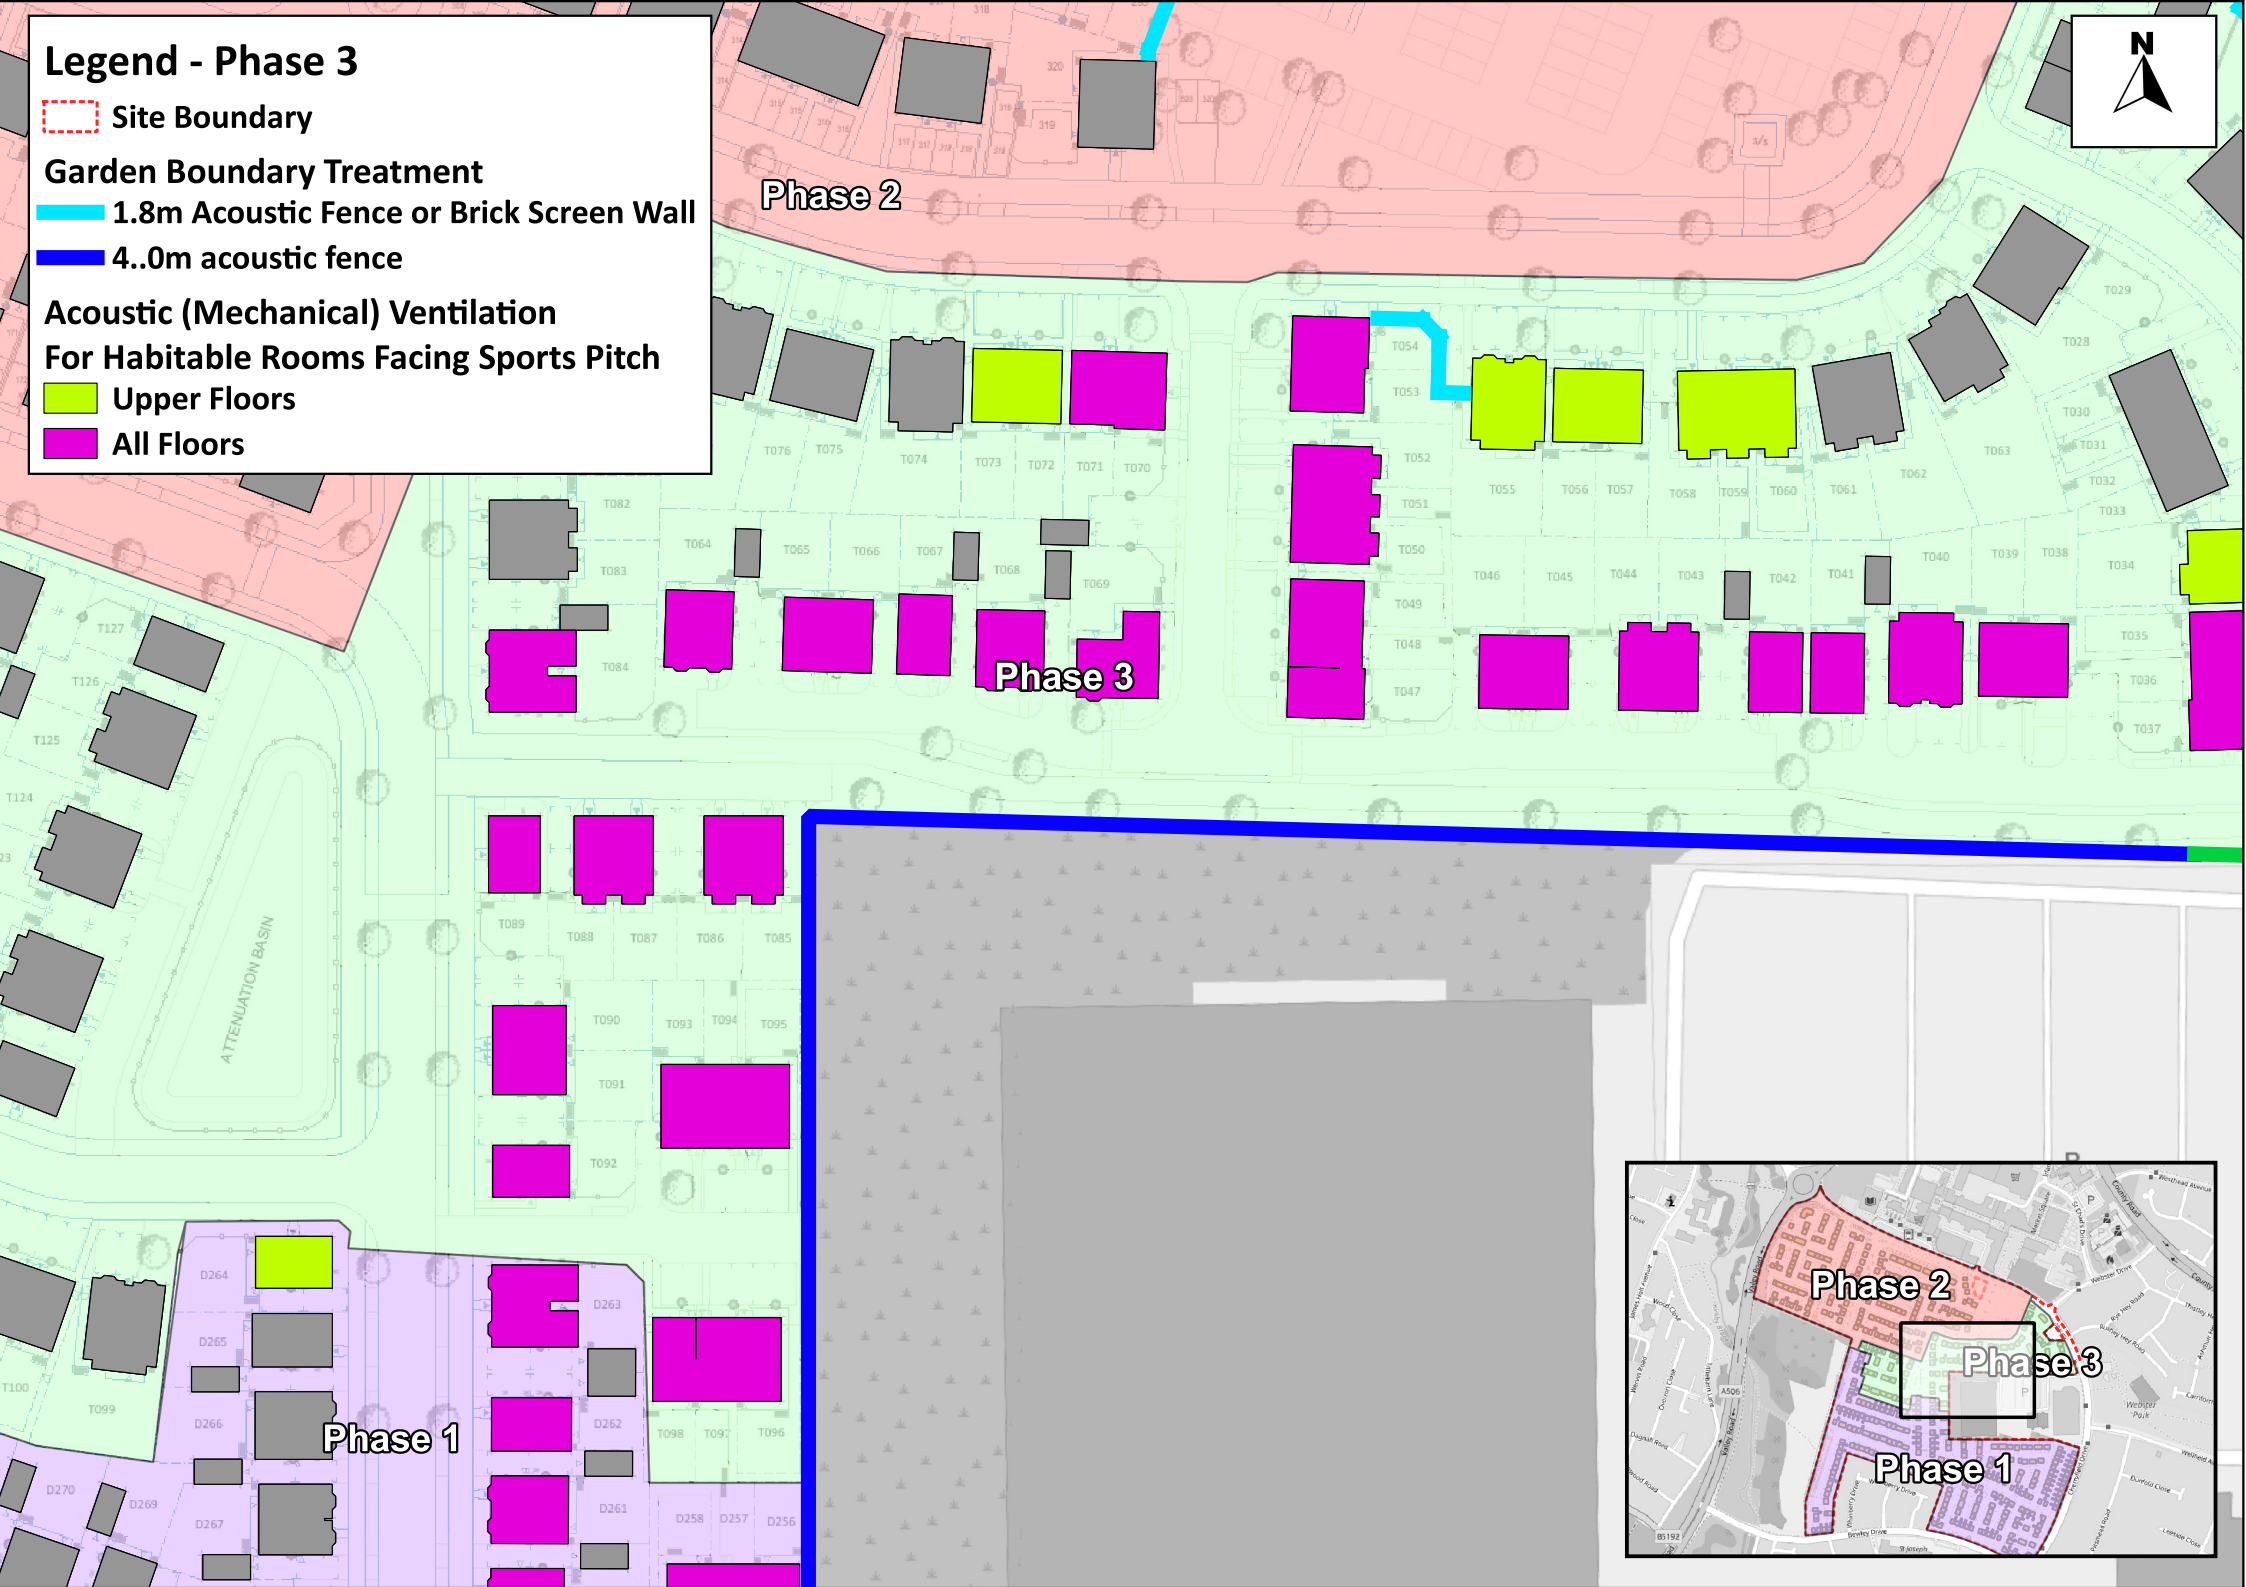


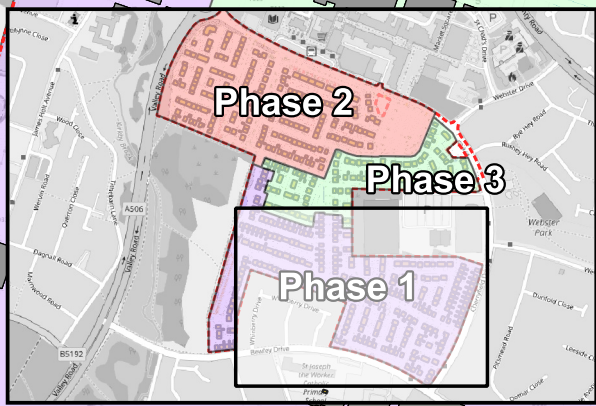

Legend - Phase 1

- Site Boundary
- Sound Insulation Schemes**
 - Scheme 1 - All Living Spaces
 - Scheme 1 - Bedrooms
- Garden Boundary Treatment**
 - 1.8m Acoustic Fence or Brick Screen Wall
 - 4..0m acoustic fence
- Acoustic (Mechanical) Ventilation For Habitable Rooms Facing Sports Pitch**
 - Upper Floors
 - All Floors



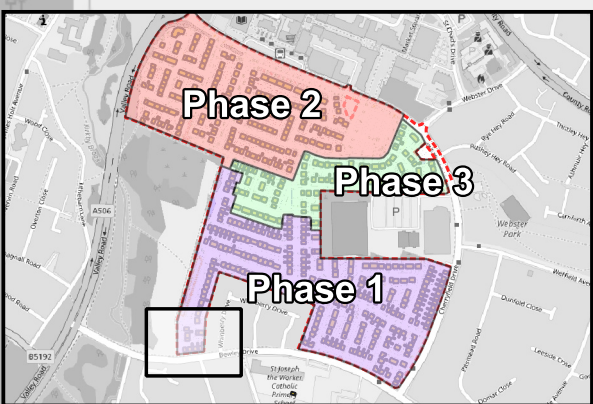

Legend - Phase 1

 Site Boundary

Sound Insulation Schemes

 Scheme 1 - All Living Spaces

Garden Boundary Treatment

 1.8m Acoustic Fence or Brick Screen Wall