

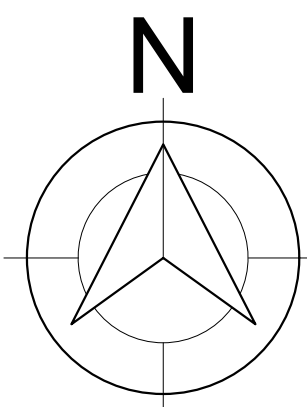


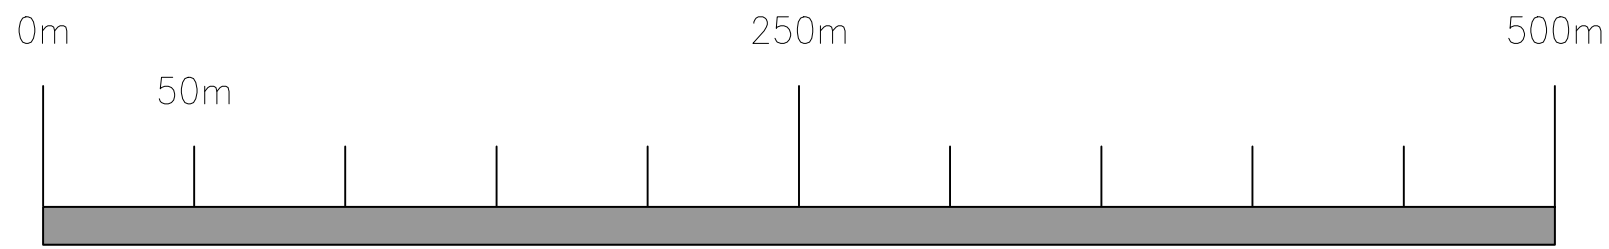

LOCATION PLAN
Scale 1:2500 @ A0

- KEY :
- OWNERSHIP BOUNDARY
 - OUTLINE OF PAINT SHOP
 - SITE BOUNDARY OF PROPOSED WORKS

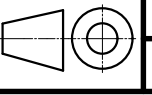

APPROVED		NO COMMENTS			
		WITH COMMENTS			
		NOT APPROVED			
NAME		POSITION	SIGNATURE	DATE	
CLIENT					
CLIENT					
DURR LTD					
DURR LTD					
				STATE	
B	SITE BOUNDARY UPDATED	07.04.2025	GBWAR2FG	ORIGINAL	
A	RTO PROPOSED LOCATION UPDATED	10.03.2025	GBWARLMS	REPLACED FOR	
	FIRST ISSUE - FOR PLANNING APPLICATION	14.03.2024	GBWARLMS	REPLACED WITH	
ISSUE	AMENDMENT	DATE	NAME	DOCUMENT TYPE	
DRAWN	14.03.2024	GBWARLMS		MATERIAL NO.	
CHECKED	07.04.2025	GBWAR2FG			
RELEASED	07.04.2025	GBWAR2FG			
STATUS	RELEASED				
SCALE	1:2500			DOCUMENT NO.	
	LOCATION PLAN NEW TAR and RTO PAINT SHOP			20158930	
	JLR - HALEWOOD			VERSION 01	
	GB02 - 2943524 - 001 TAR			DOC. PART 001	
		A1L010	REVISION B	SHEET TOTAL 1 / 1	
				A0	