


A. Red edge boundary extended.		JL	10.03.22
Rev.	Description	Drawn	Date

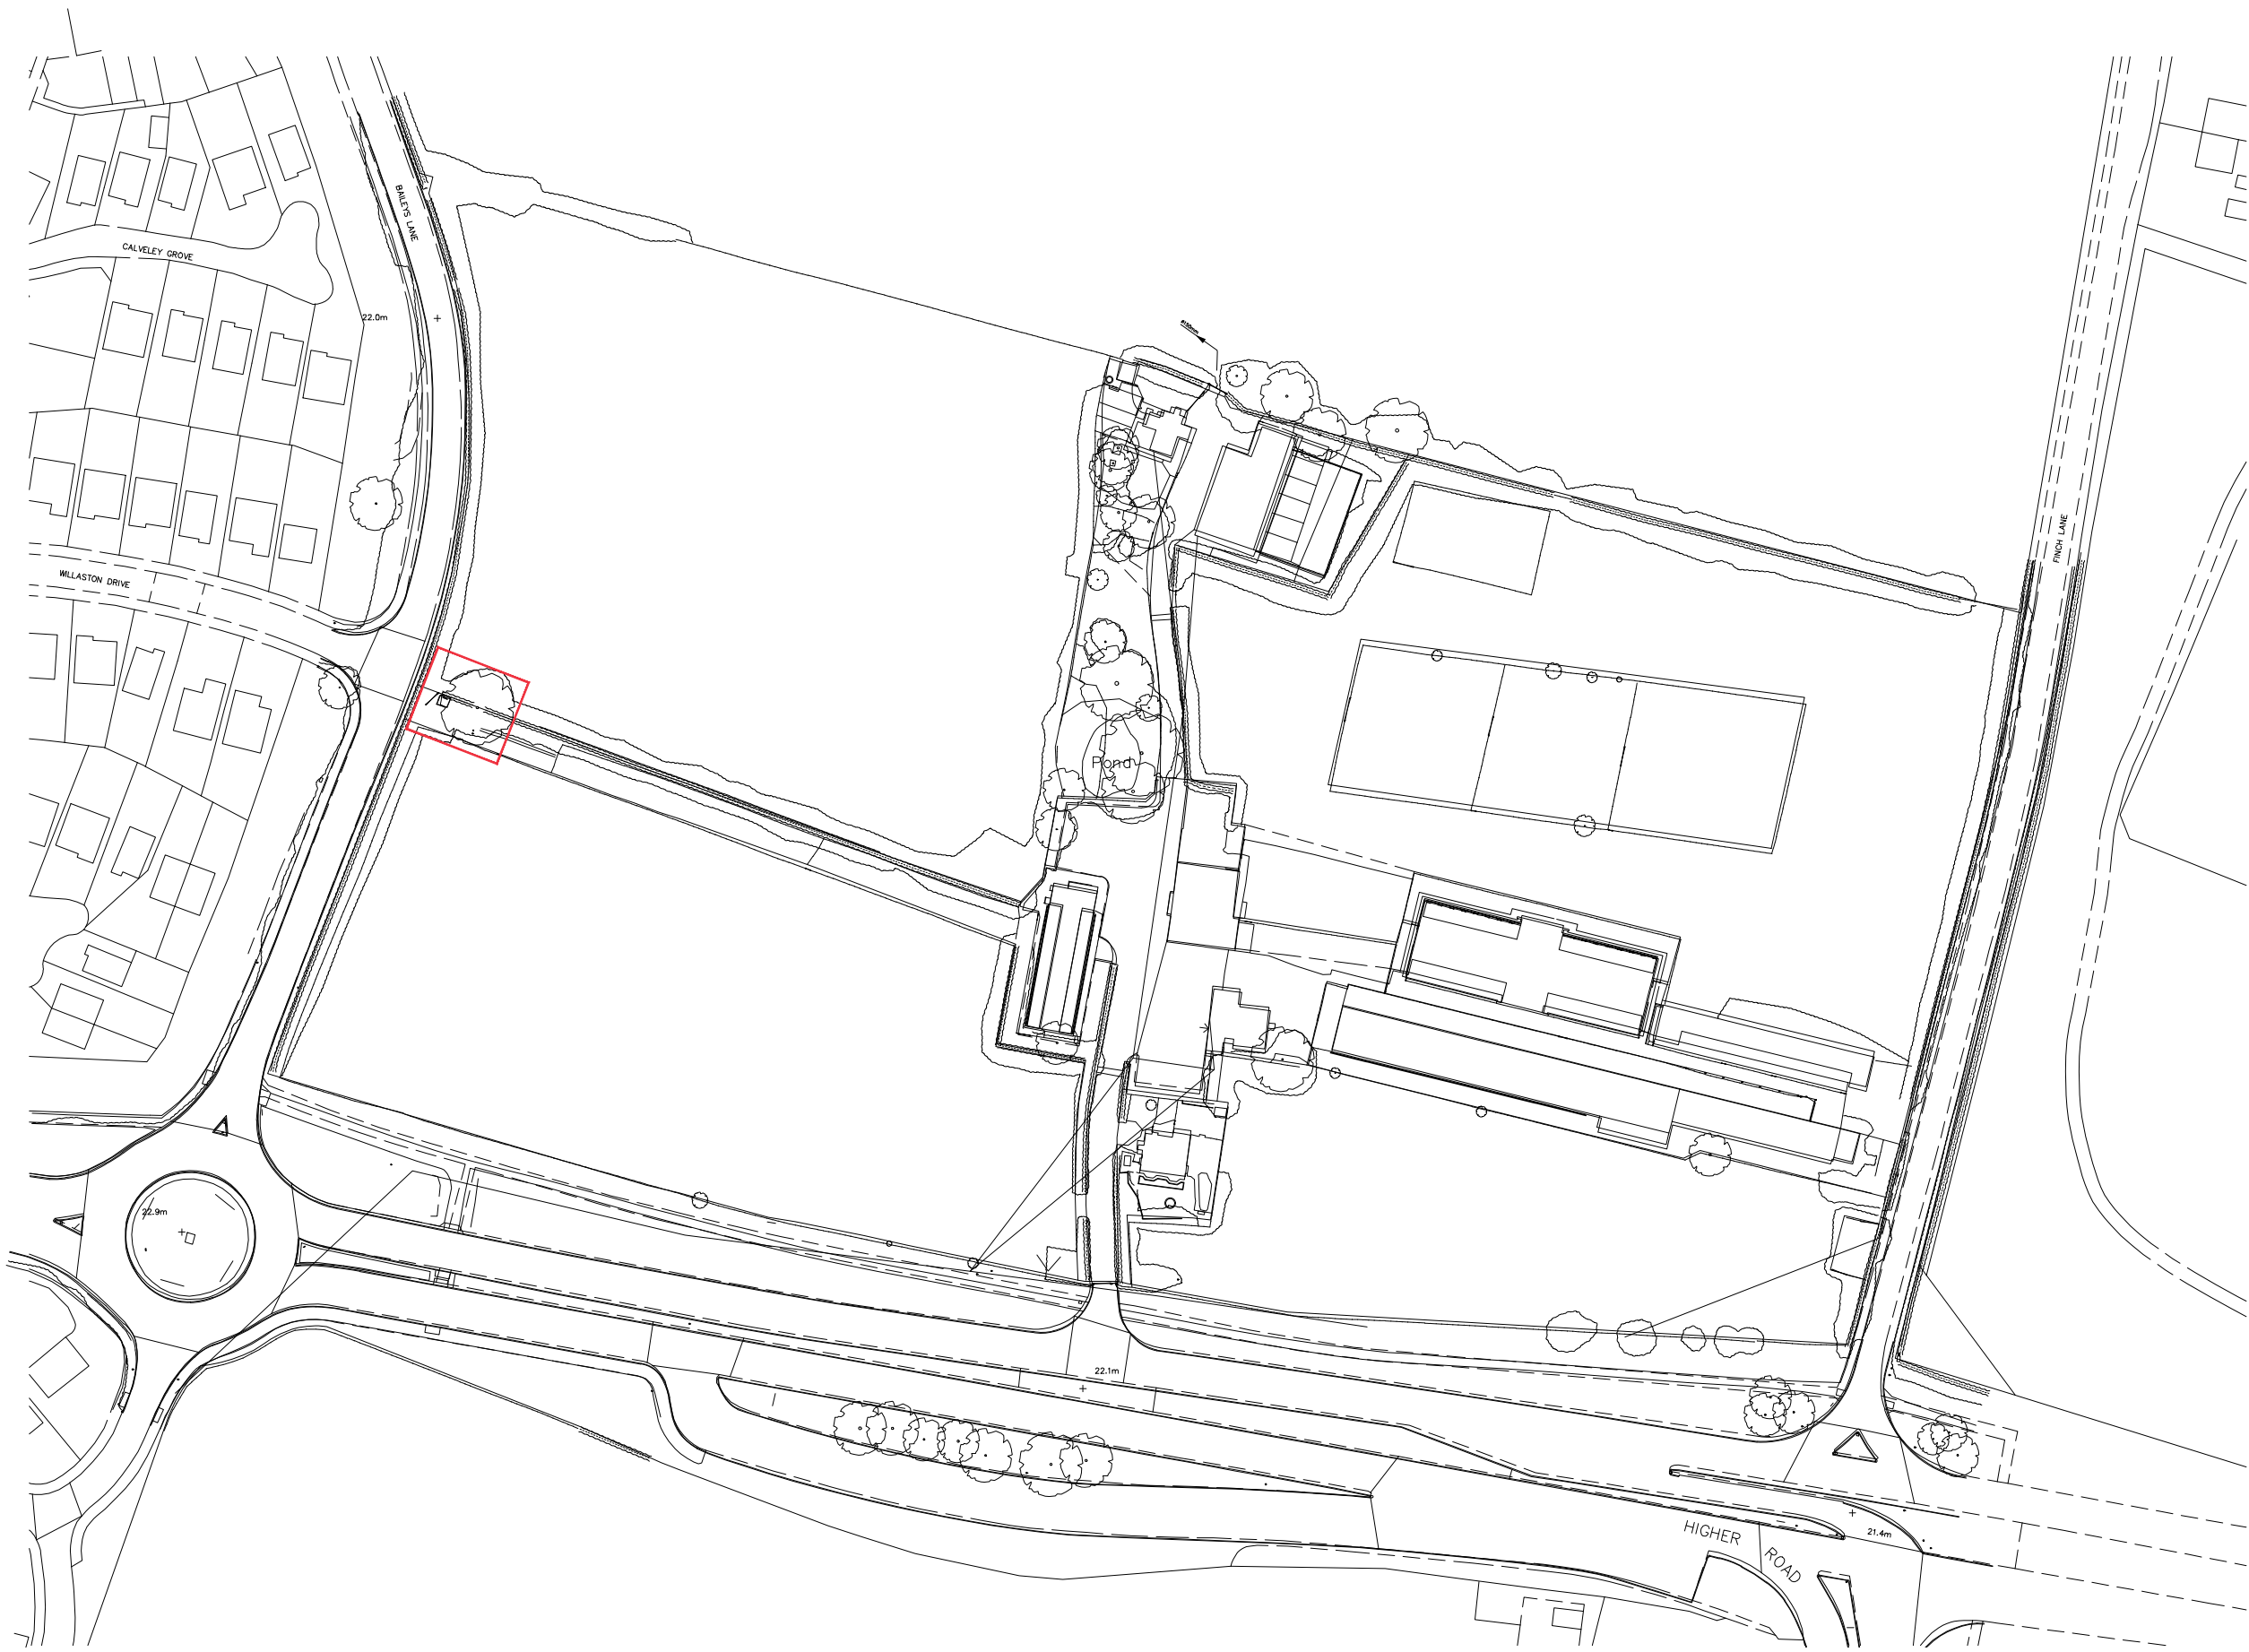

Miller Homes Limited - North West Region
103 Dalton Avenue
Birchwood Park
Warrington
WA3 6YF

Telephone 0870 336 4700
Fax 01925 228570
www.millerhomes.co.uk

Project Title
**BAILEYS_LANE
HALEWOOD**

Drawing Title
**LISTED_BUILDING_APPLICATION
LOCATION_PLAN**

Scale	Drawn By	Checked By	Authorised By
1:1250	MH	MH	MH
	Date 02.03.22	Date	Date
Job No.	Drawing No.	Revision	
BLHW	BLHW/SL05	A	

Original Sheet Size A3 Do Not Scale From This Drawing