



CPS Huyton Location

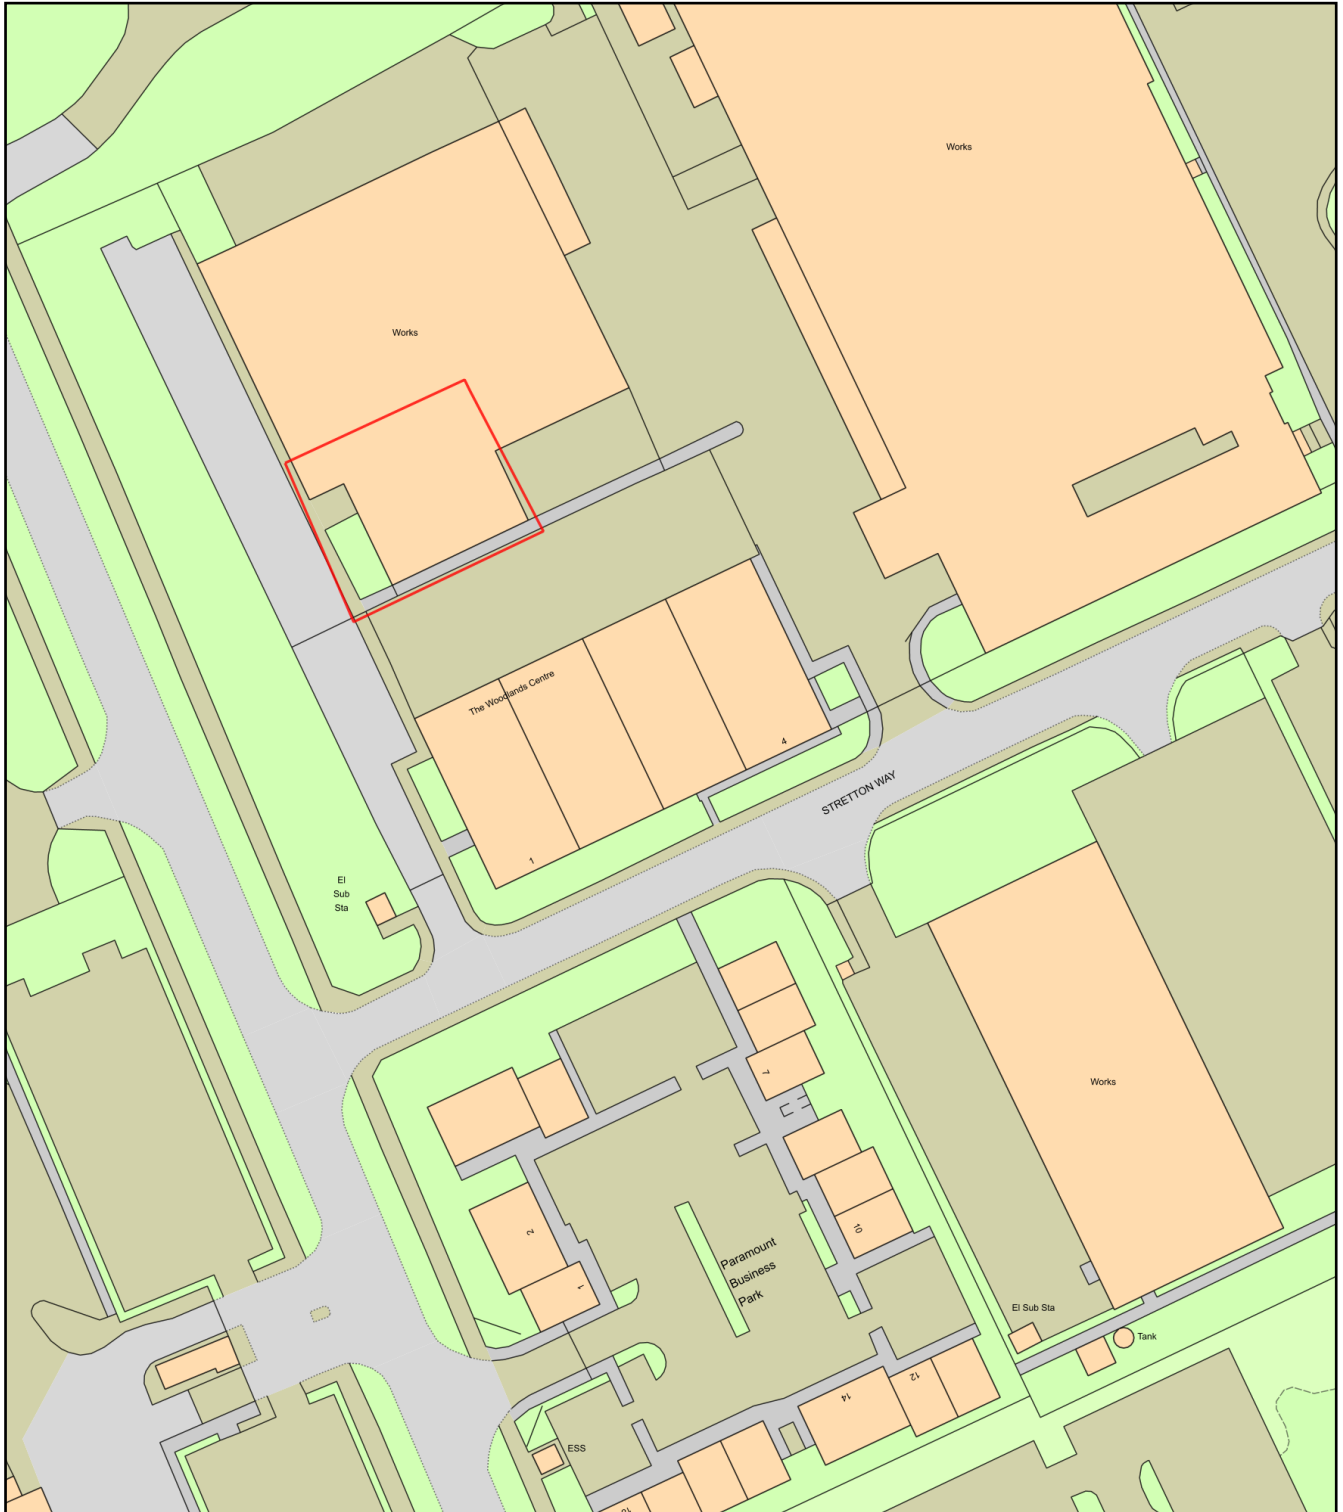

0 50
Metres

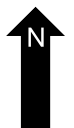

Plan Produced for: MG Signs

Date Produced: 10 Mar 2022

Plan Reference Number: TQRQM22069140913799

Scale: 1:1250 @ A4