




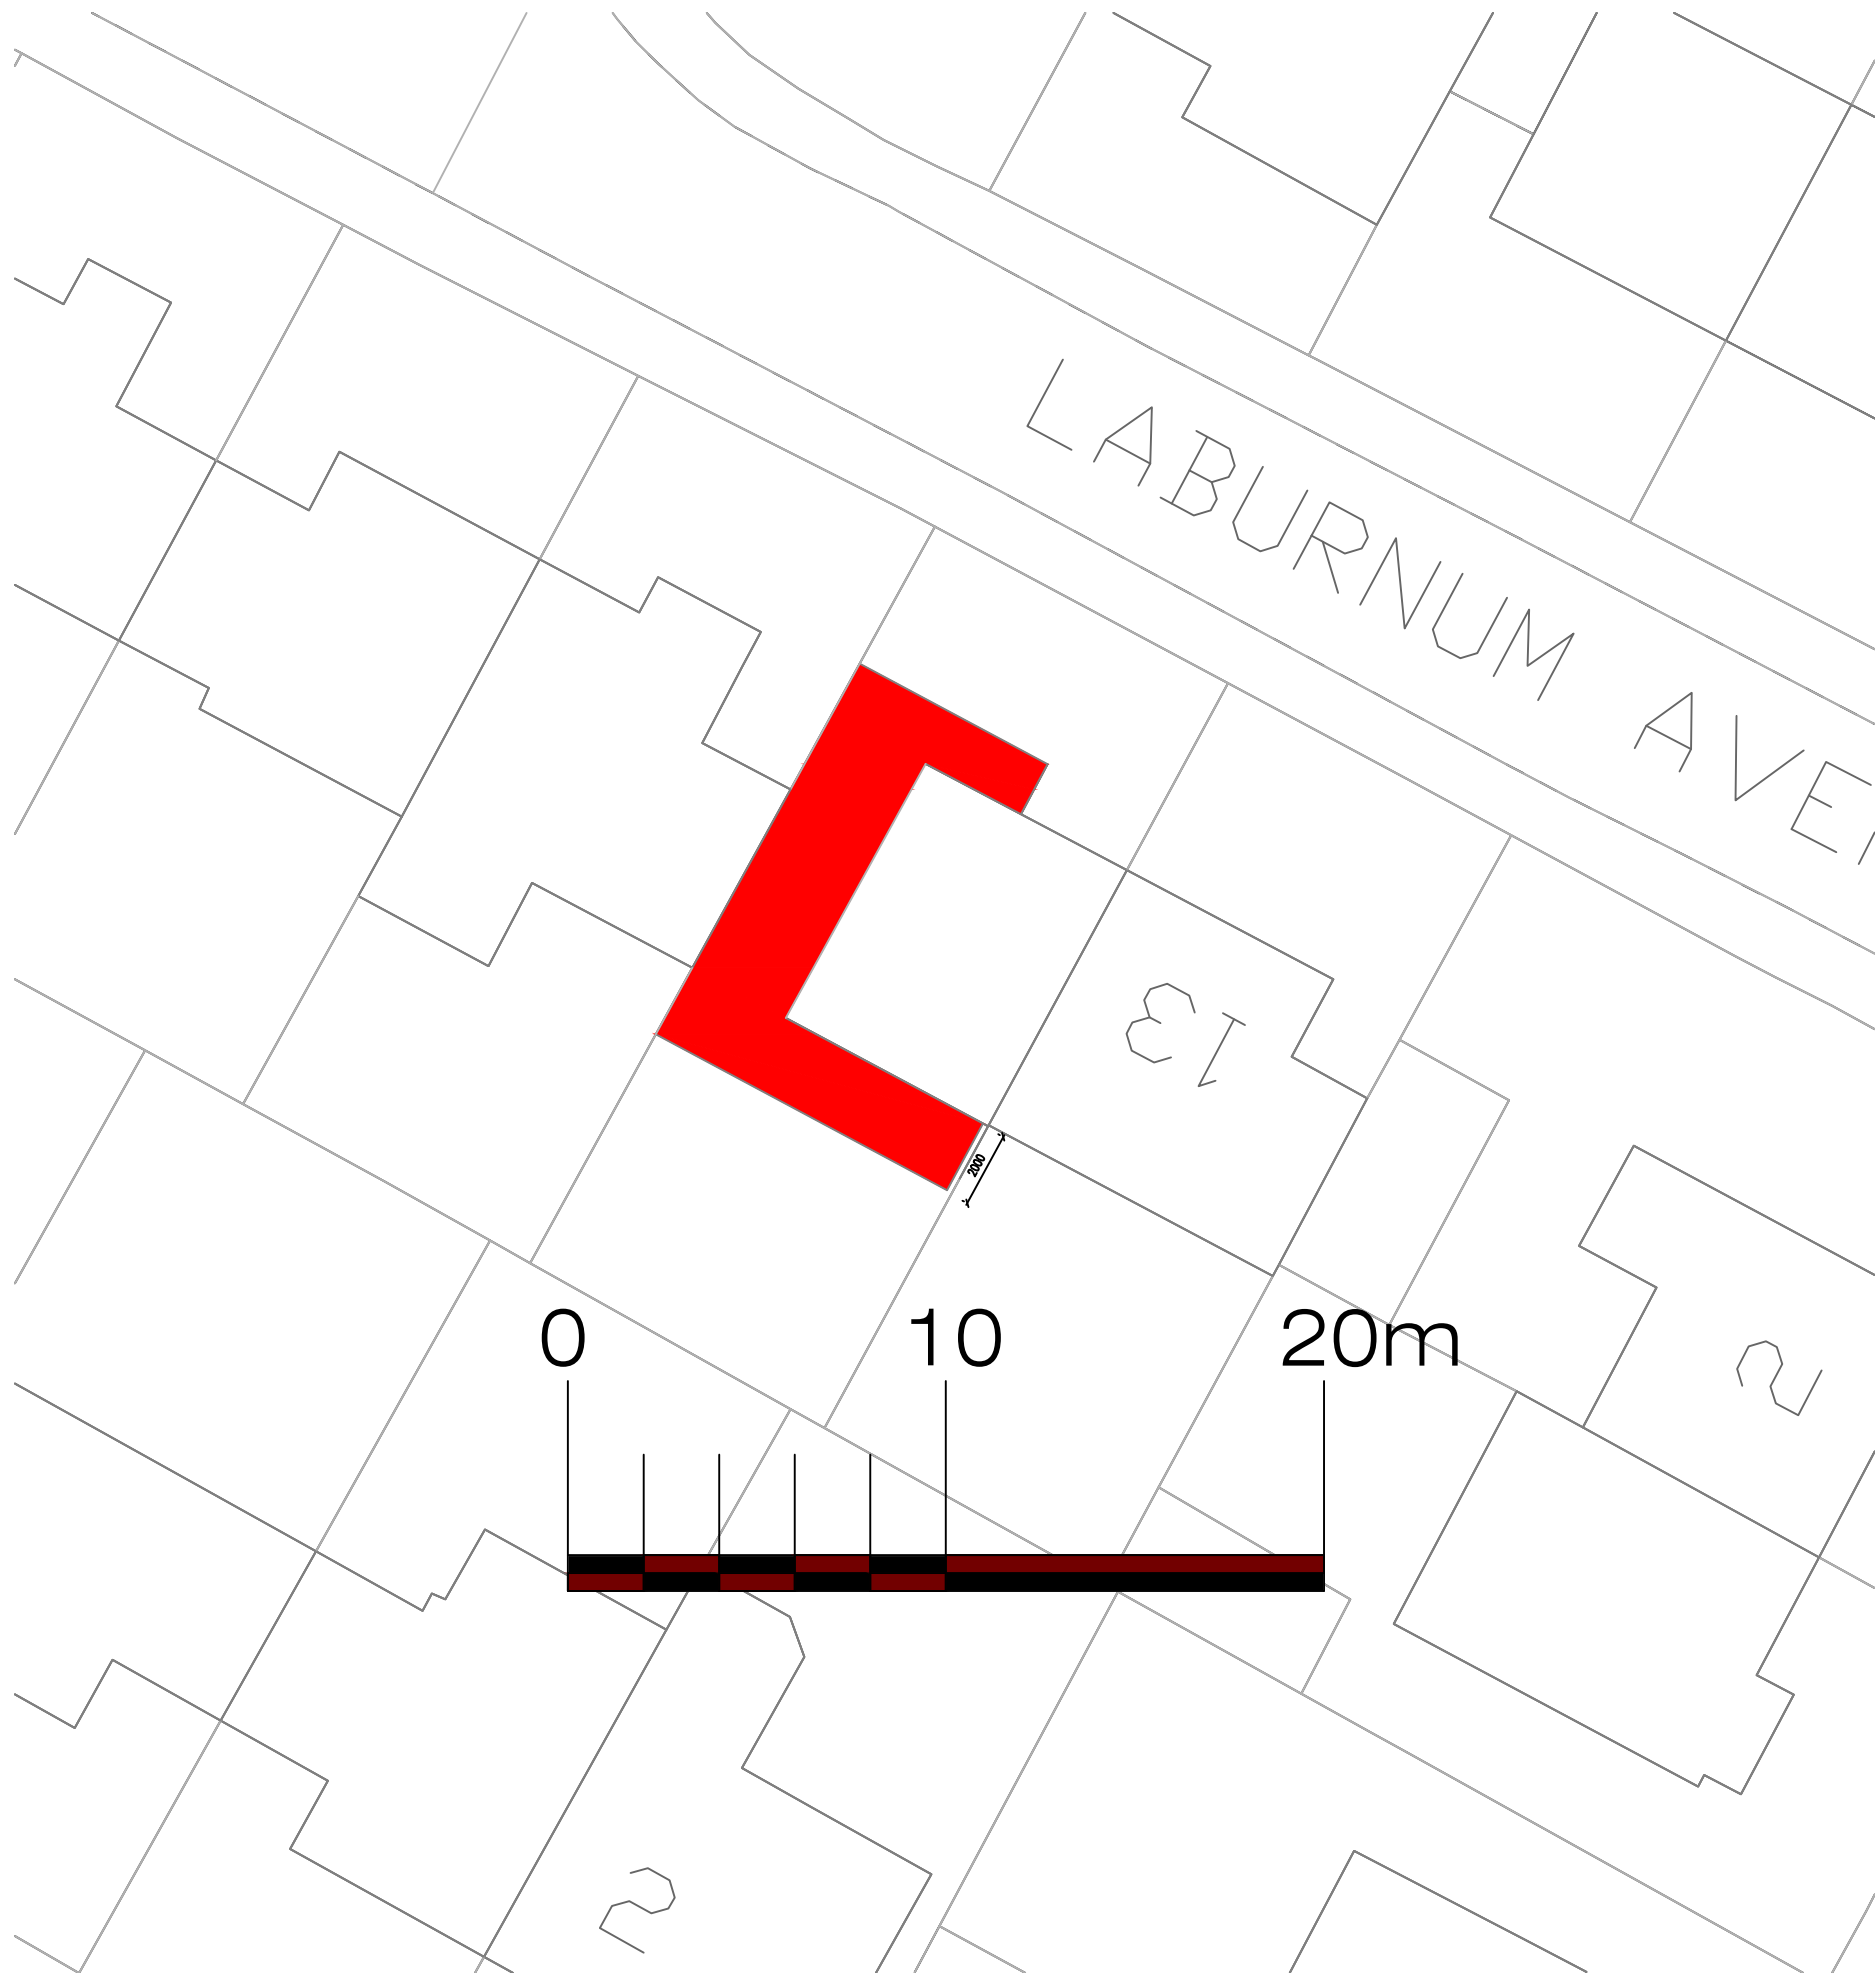

Proposed Block Plan Scale 1:200

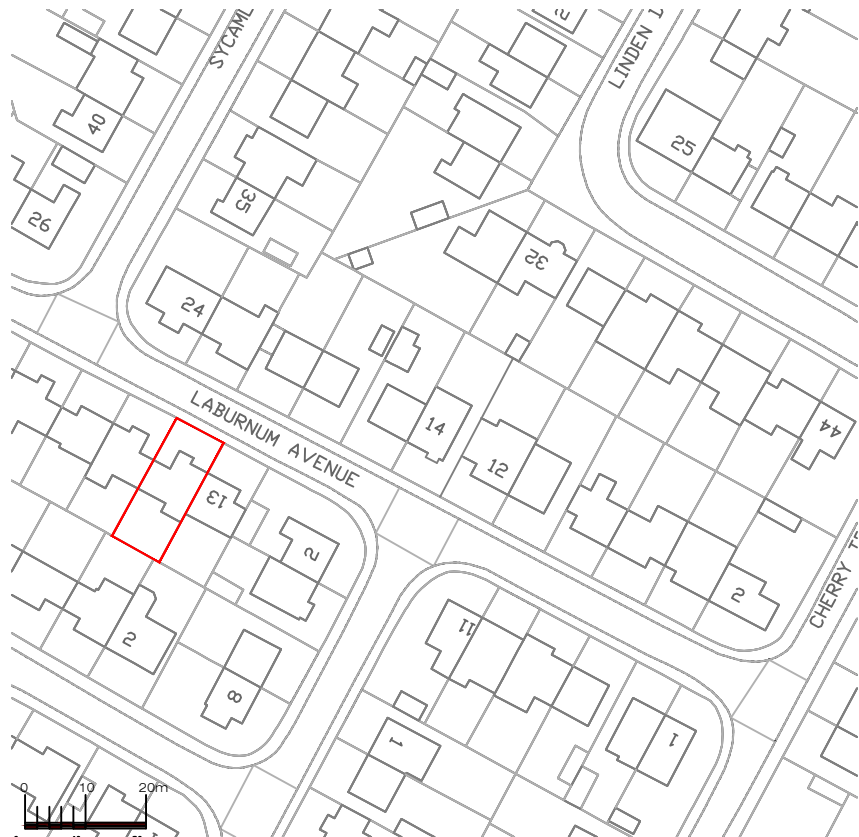

Scale 1:1250

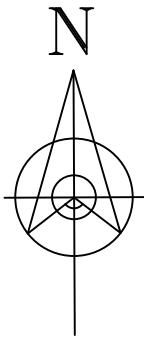

Address
15 Laburnum Ave, L36

Drawing title
Site Location Plans

Chkd	Appvd	date	scale 1:1250/1:200	© A3	drawn
------	-------	------	-----------------------	------	-------

DRAWING No. 003

rev