


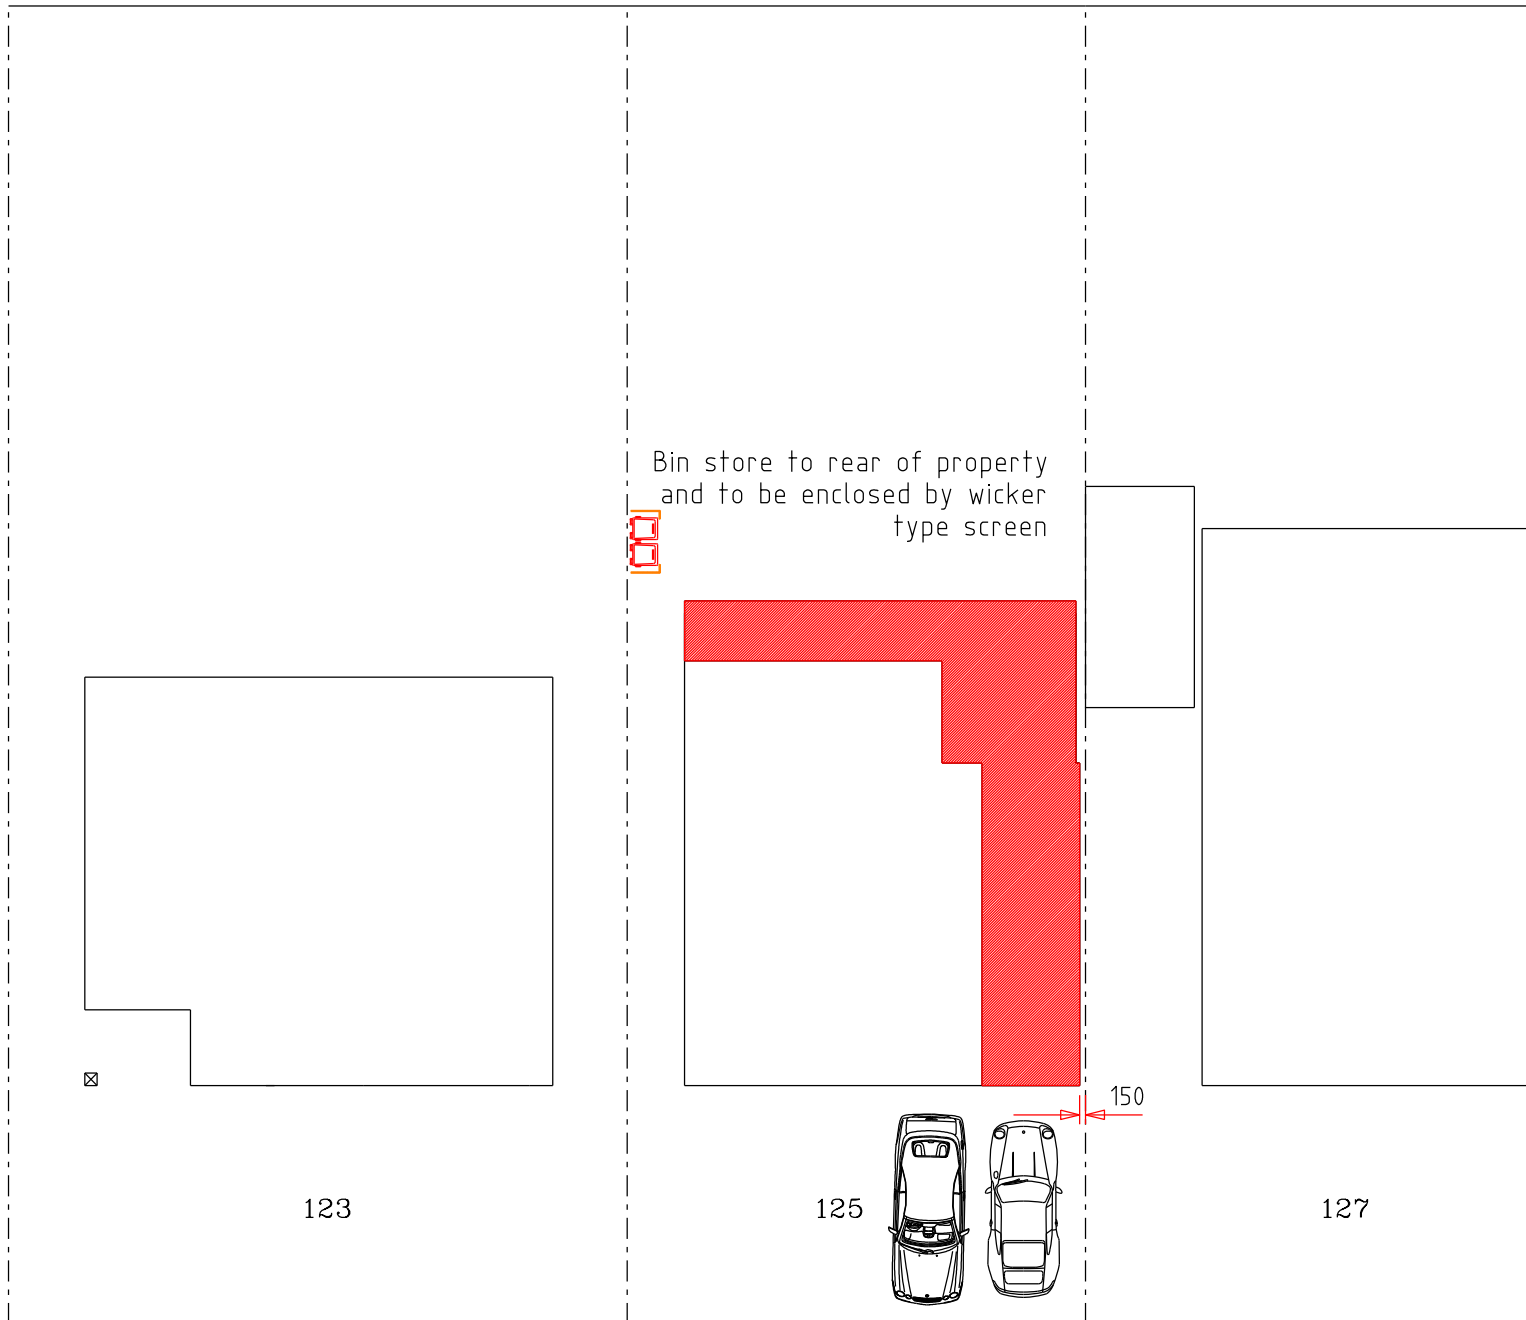

Copyright Designs in C.A.D. This drawing and any of the detail herein remain at all times the property of Designs in C.A.D. and must not be copied in whole or part without the written permission of the company		
Rev	Amendment	Date
Designs in C. A. D. 0151 548 9078 tony@designsinca.co.uk		
CLIENT Mr R Stewart 125 Longmeadow Road Prescot L34 0HW		
PROJECT Block Plan		
DATE	SCALE	DWG No
15/02/22	1:200	A4/6658
DRAWN	CHECKED	REV
T. Davies		