



Abbr	Species	Pot Size	Height	Habit	Number
PHOFRR	Photinia x fraseri 'Red Robin'	70L	225-250cm	Std: 12-14cm girth	26
					Total:26

Single Species Hedgerows						
Abbr	Species	Pot Size	Height	Habit	Density	Number
LAVANVE	<i>Lavandula angustifolia</i> "Vera"	10L	30-40cm	Bushy	0.35Ctr	445
PRULU	<i>Prunus lusitanica</i>	10L	80-100cm	Bushy	0.4Ctr	2328
						Total :2773

Native Hedgerow Mix		Supply	Height	Density	Number
Abbr	Species				
CORAV	Corylus avellana	BR	60-80cm	0.4Cr Triple Staggered at 0.25m offset	329
CRAMON	Crataegus monogyna	BR	125-150cm	0.4Cr Triple Staggered at 0.25m offset	1367
ILEXQ	Ilex aquifolium	2L	40-60cm	0.4Cr Triple Staggered at 0.25m offset	218
PRUSL	Prunus spinosa	BR	60-80cm	0.4Cr Triple Staggered at 0.25m offset	327
ROSCA	Rosa canina	BR	40-60cm	0.4Cr Triple Staggered at 0.25m offset	66
VIBOP	Viburnum opulus	BR	40-60cm	0.4Cr Triple Staggered at 0.25m offset	153
					Total :2180

[illegible]

Abbr	Species	Pot Size	Height	Habit	Density	Number
CORALS	Cornus alba 'Sibirica'	3L	60-80cm	Branched	0.8Ctr	25
CORSAME	Cornus sanguinea 'Midwinter Fire'	3L	60-80cm	Branched	0.8Ctr	25
CORSTF	Cornus stolonifera 'Flaviramea'	3L	60-80cm	Branched	0.8Ctr	25
Total :						75

Marginal / Aquatics					
Abbr	Species	Supply	Density	Area	Number
CARAC	<i>Carassius auratus</i>	Plug 100cc: 10/m ²	17.37/m ²		176
ELPAL	<i>Eleocharis palustris</i>	Plug 100cc: 10/m ²	17.37/m ²		176
GLYMAX	<i>Glycerhiza maxima</i>	Plug 100cc: 10/m ²	17.37/m ²		176
IRIPS	<i>Iris pseudacorus</i>	Plug 100cc: 10/m ²	23.61/m ²		235
JUNEY	<i>Juncus effusus</i>	Plug 100cc: 10/m ²	17.37/m ²		176
JUNIN	<i>Juncus inflexus</i>	Plug 100cc: 10/m ²	17.37/m ²		176
SAGSA	<i>Sagittaria spathulifolia</i>	Plug 100cc: 10/m ²	17.37/m ²		176
SCILA	<i>Scirpus lacustris</i>	Plug 100cc: 10/m ²	17.37/m ²		176
				Total: 144.75m ²	Total: 1467

Bulbs				
Abbr	Species	Supply	Density	Number
CROCHBP	Crocus chrysanthus 'Blue Pearl'	Bulb	25/m ²	678
CROCHCB	Crocus chrysanthus 'Cream Beauty'	Bulb	25/m ²	678
GALNI	Galanthus nivalis	Bulb	25/m ²	905
MUSARBS	Muscari armeniacum 'Blue Spire'	Bulb	25/m ²	905
NARCA	Narcissus 'Conciliatulus'	Bulb	25/m ²	678
NARTT	Narcissus 'Tete a Tete'	Bulb	25/m ²	678
				Total :4522


KEY

-  Application site boundary.
-  Existing vegetation. Refer to approved tree survey for exact details on tree retention and removal.


Turf & Seeding

- | | |
|---|--|
|  | Turf
Turf to gardens to be laid as Rolawn 'Medallion', or similar approved. |
|  | Amenity Grassland
EL1 Flowering Lawn Mix, as supplied by Emorsgate Seeds (www.wildseed.co.uk) or similar approved. |
|  | Meadow Grassland
EM1 General Purpose Meadow Mix, as supplied by Emorsgate Seeds (www.wildseed.co.uk) or similar approved. |
|  | Wet Meadow Grassland
EM3 seed mixture for wetlands, as supplied by Emorsgate Seeds (www.wildseed.co.uk) or similar approved. |

Drawing to be read in conjunction with GL1859 00 Landscape Specification & Designer's Risk Assessment.

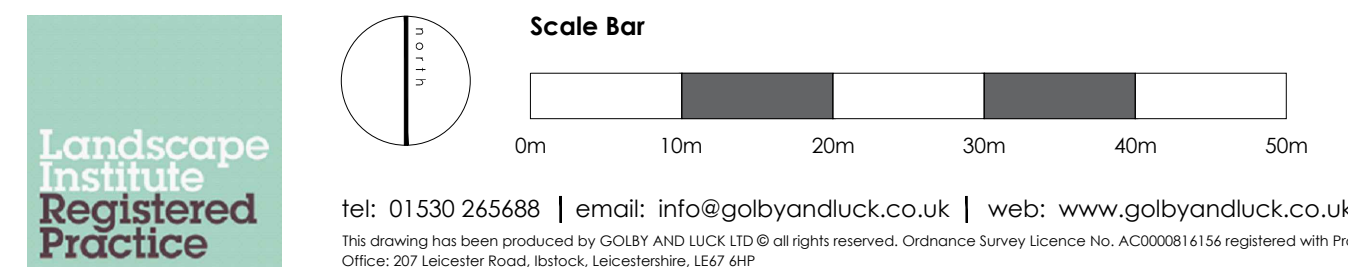

tel: 01530 265688 | email: info@golbyandluck.co.uk | web: www.golbyandluck.co.uk
This drawing has been produced by GOLBY AND LUCK LTD © all rights reserved. Ordnance Survey Licence No. AC0000814154 registered with P.
Office: 207 Leicester Road, Ilkeston, Leicestershire, LE16 9JF

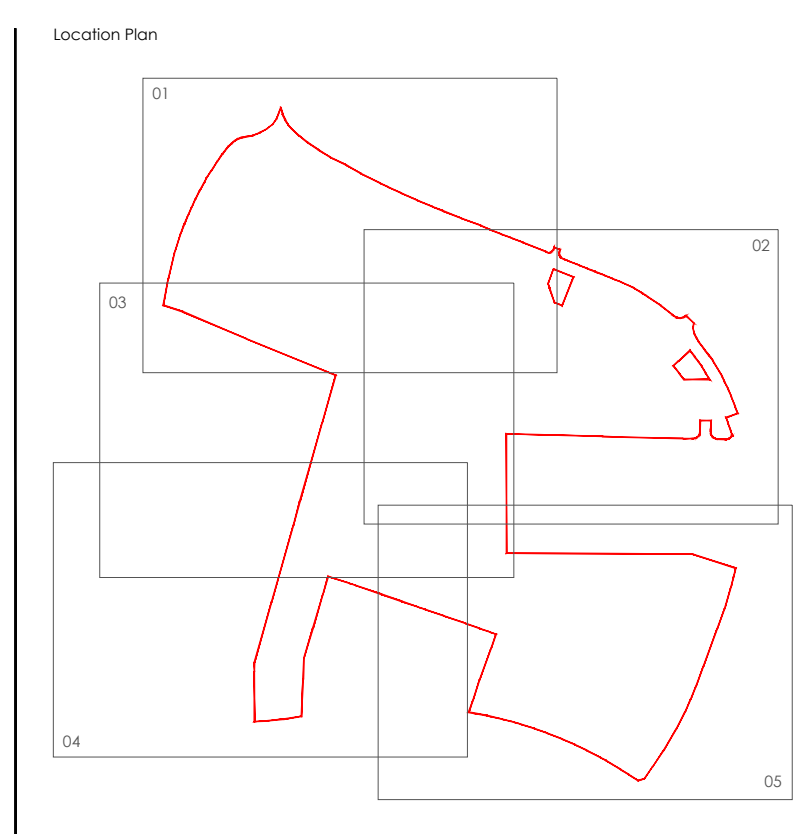

Rev	Date	Notes	By	Project
A	01/11/22	Updated to latest layout.	AD	Cherryfield Drive, Kirkby
B	12/12/22	Updated to latest layout.	AD	
C	07/11/23	Updated to latest layout.	AD	
D	07/03/24	Updated to latest layout.	AD	
E	26/10/24	Updated to latest layout. Landscape specification notes updated, please refer to drawing GL1859 05.	JW	Drawing title Landscape Proposals - Infrastructure (Sheet 4 of 5) PLANNING Status Client David Wilson Homes North West Scale 1:500 @ A0 Drawn by AD Checked by JW Reference 23/09/2022 GL1859 05E