



Client Name and Address Mr Robbie Williams 40 Longborough Road Knowsley Village Liverpool L34 0ED	Project Name and Site Address	Date 31/03/2022	Ref RWLP-02
	Development Work at 40 Longborough Road. Knowsley Village, Liverpool, L34 0ED	Scale 1:1250	
		Title Location Plan	Drawn By J Pascoe

LOCATION PLAN

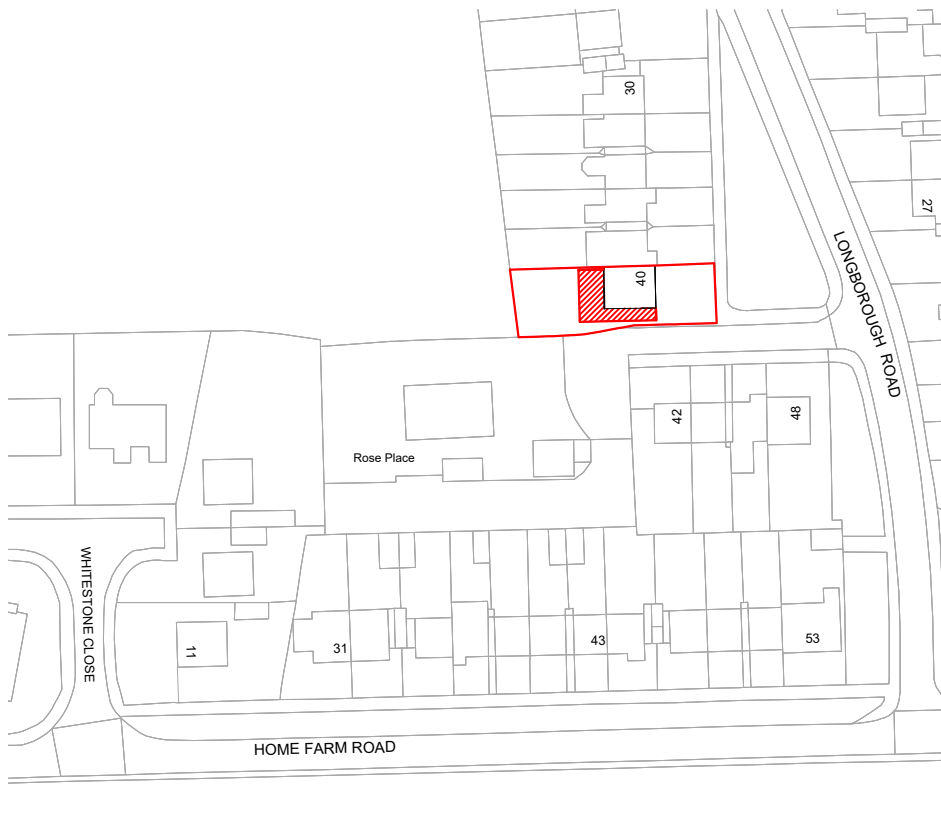

SCALE BAR 1:250

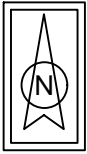

Inscope Project Consultants
First Floor, PPSI,
Sellers Street,
Preston, PR1 5EU