


Key:

Site outline:

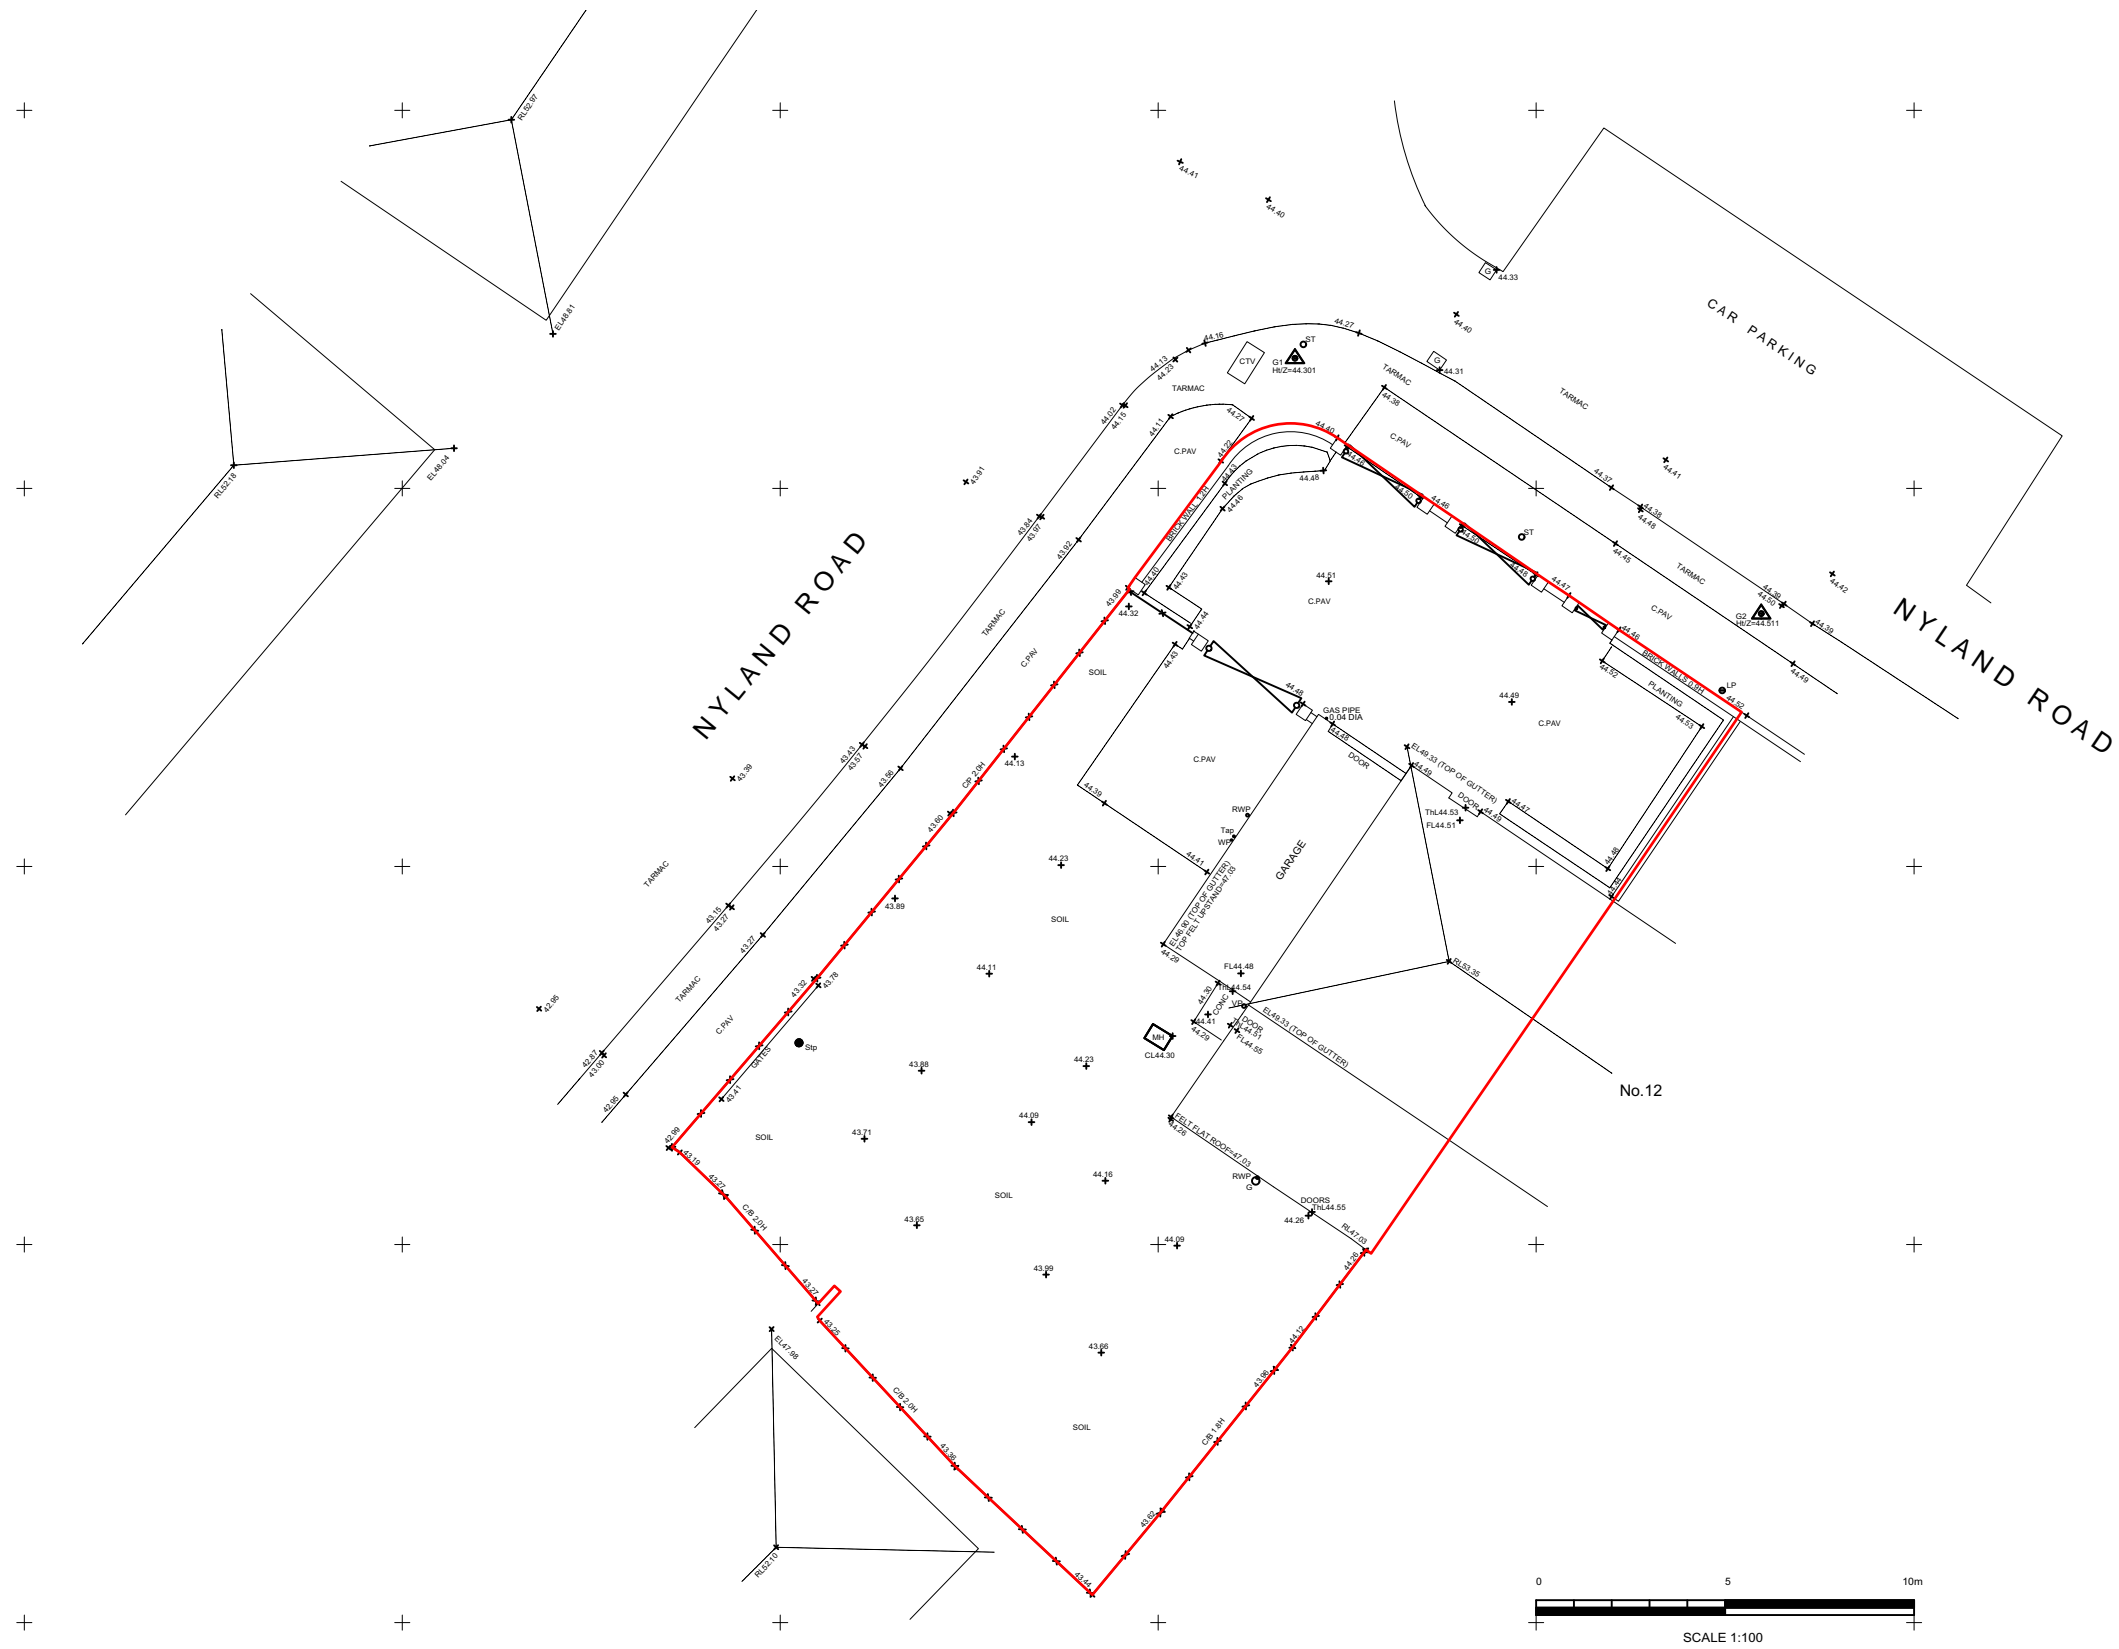

Revision	Date	Description
----------	------	-------------

REVISION NOTES

ISSUED FOR:

PLANNING

Client: Nishanthy Nadarajah

Drawing Number: P326_101

Drawing Title: **Existing Site Layout Plan**

Date: 15.02.2021

Scale: 1:200

