

OWNERSHIP BOUNDARY
8257 sq.m



DEVELOPMENT BOUNDARY
1556 sq.m

1 2 3 4 5
SCALE 1:100
m


200 0 200 400 600 800 1000
SCALE 1:100
mm

5 0 5 10 15 20 25
SCALE 1:500
m


Do not scale this drawing.
Architects are to be notified of any discrepancies.
Contractors must check all dimensions on site.
This drawing is subject to copyright laws and is for use on this project only.
This drawing is to be used solely for the information as stated only.
For other information refer to the latest revision of any cross referenced drawings.
To be used in conjunction with relevant design standards/protocols.
This is a colour drawing. In order to ensure any subsequent reproduction is viewed correctly it should be printed in full colour.

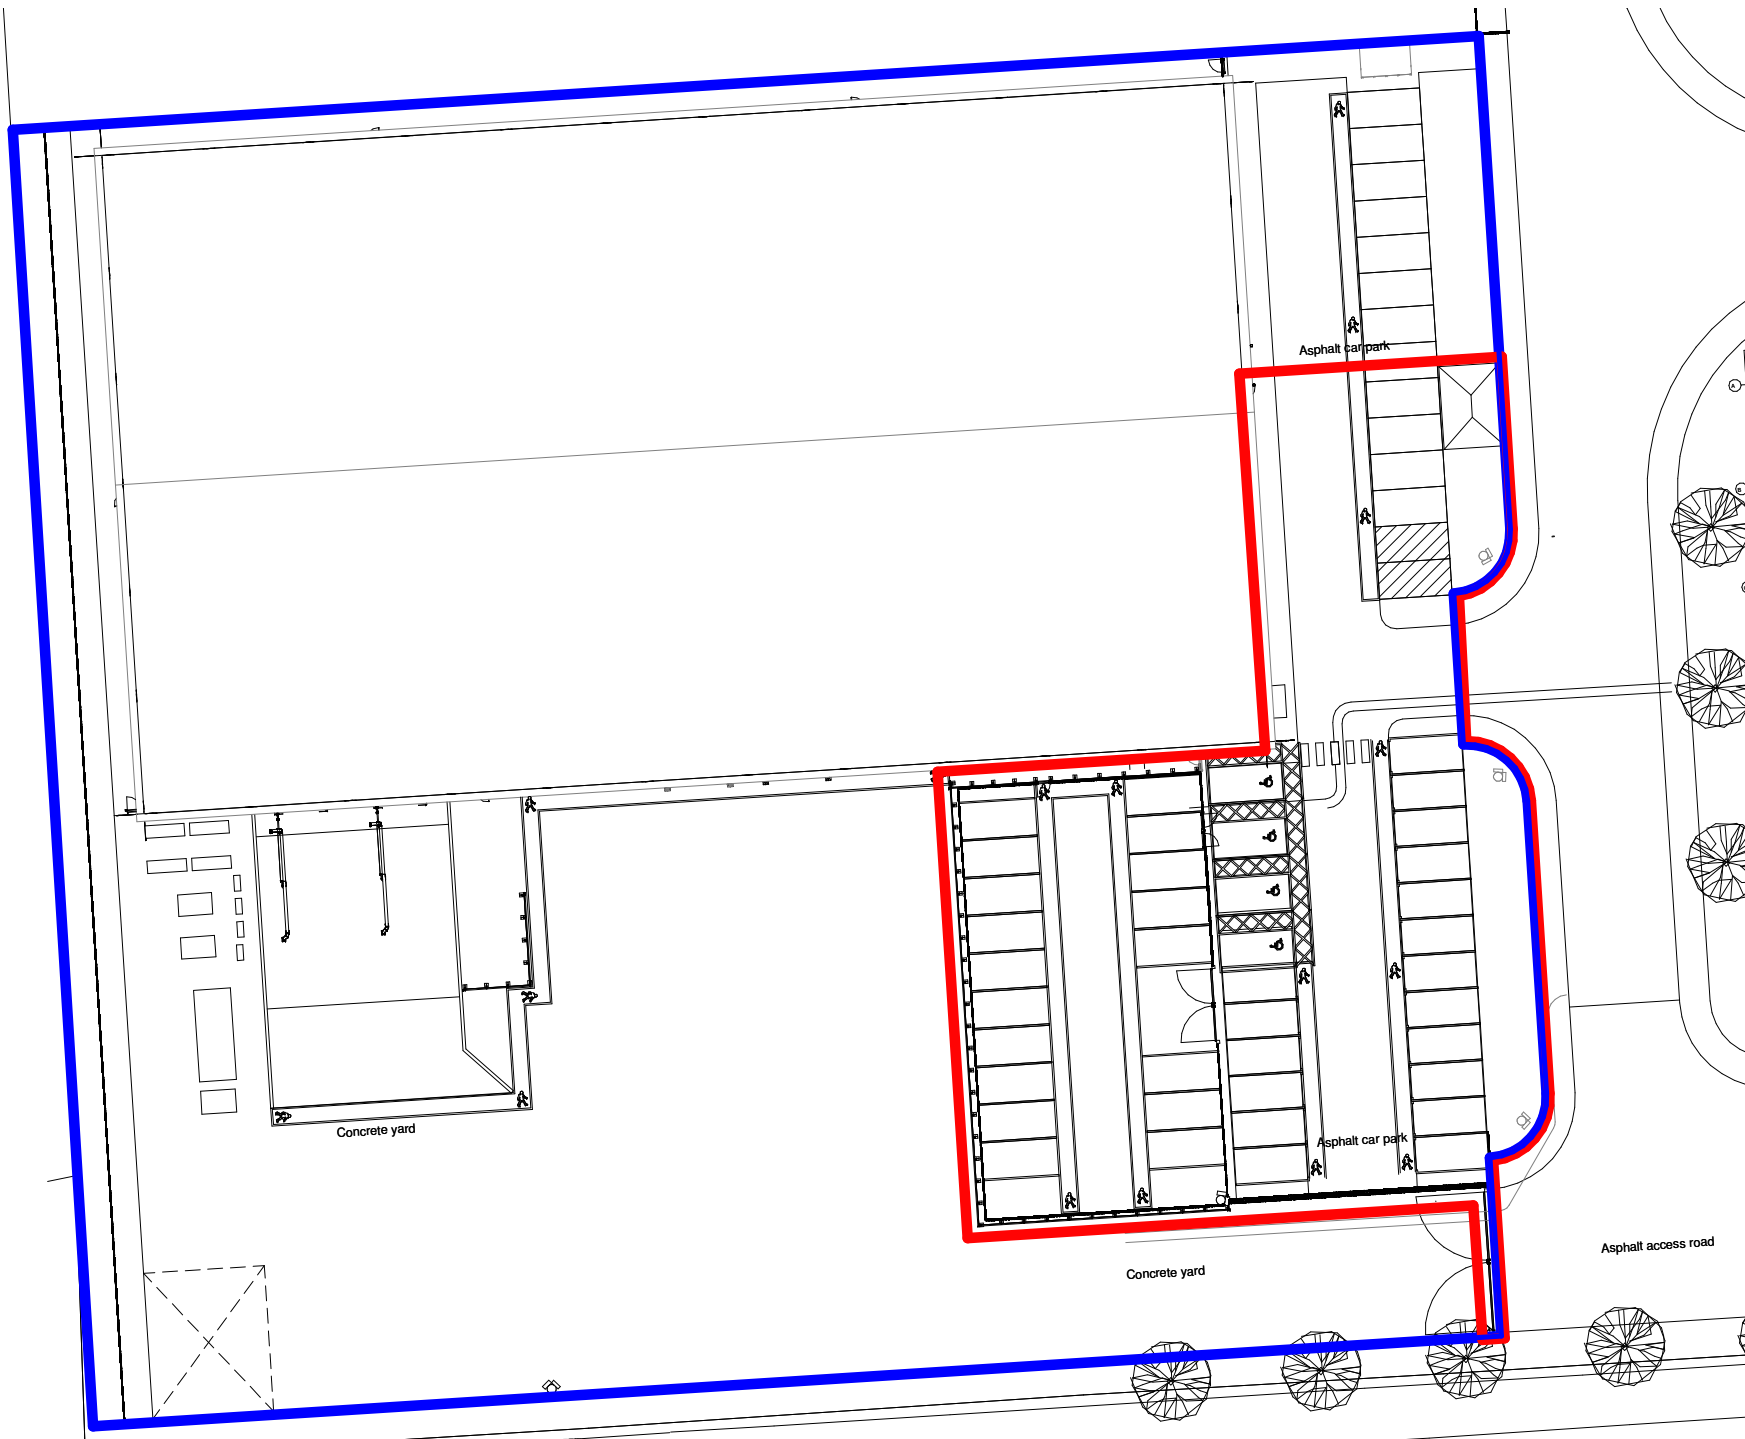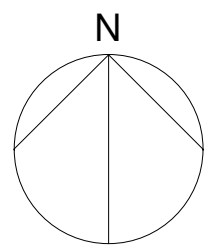


YARD FENCE PLAN AND PEDESTRIAN ACCESS GATE SITE
LOCATION PLAN
1 : 500

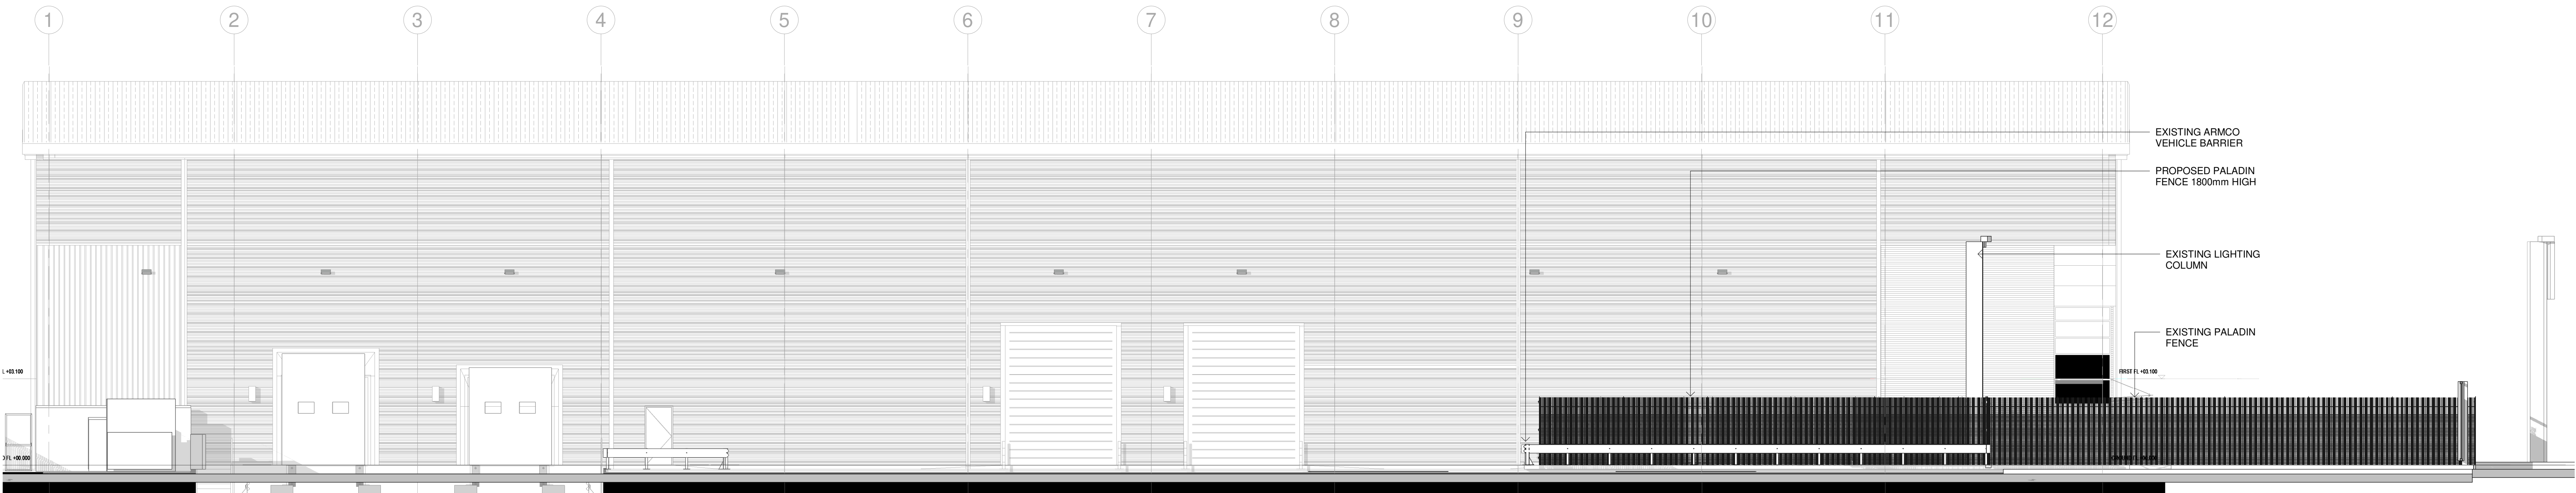


PROPOSED ELEVATION 4
1 : 100

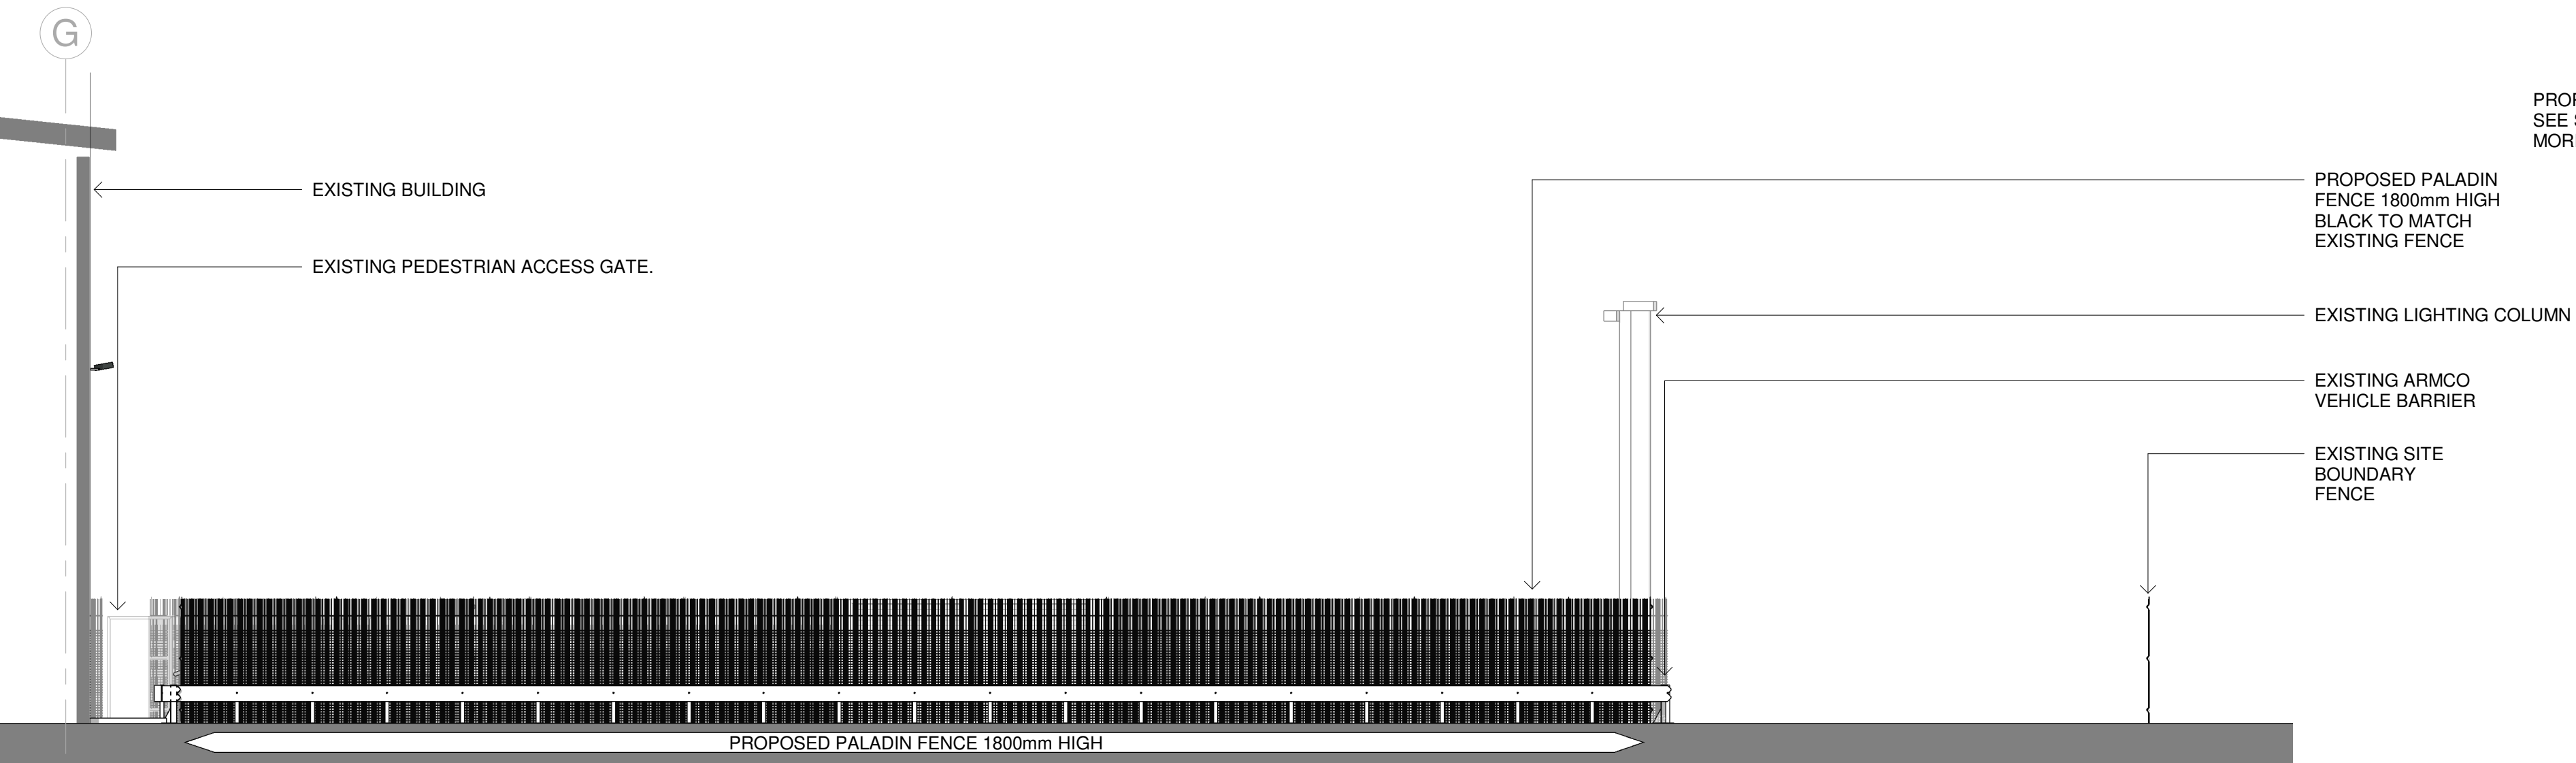


PROPOSED ELEVATION 5
1 : 100

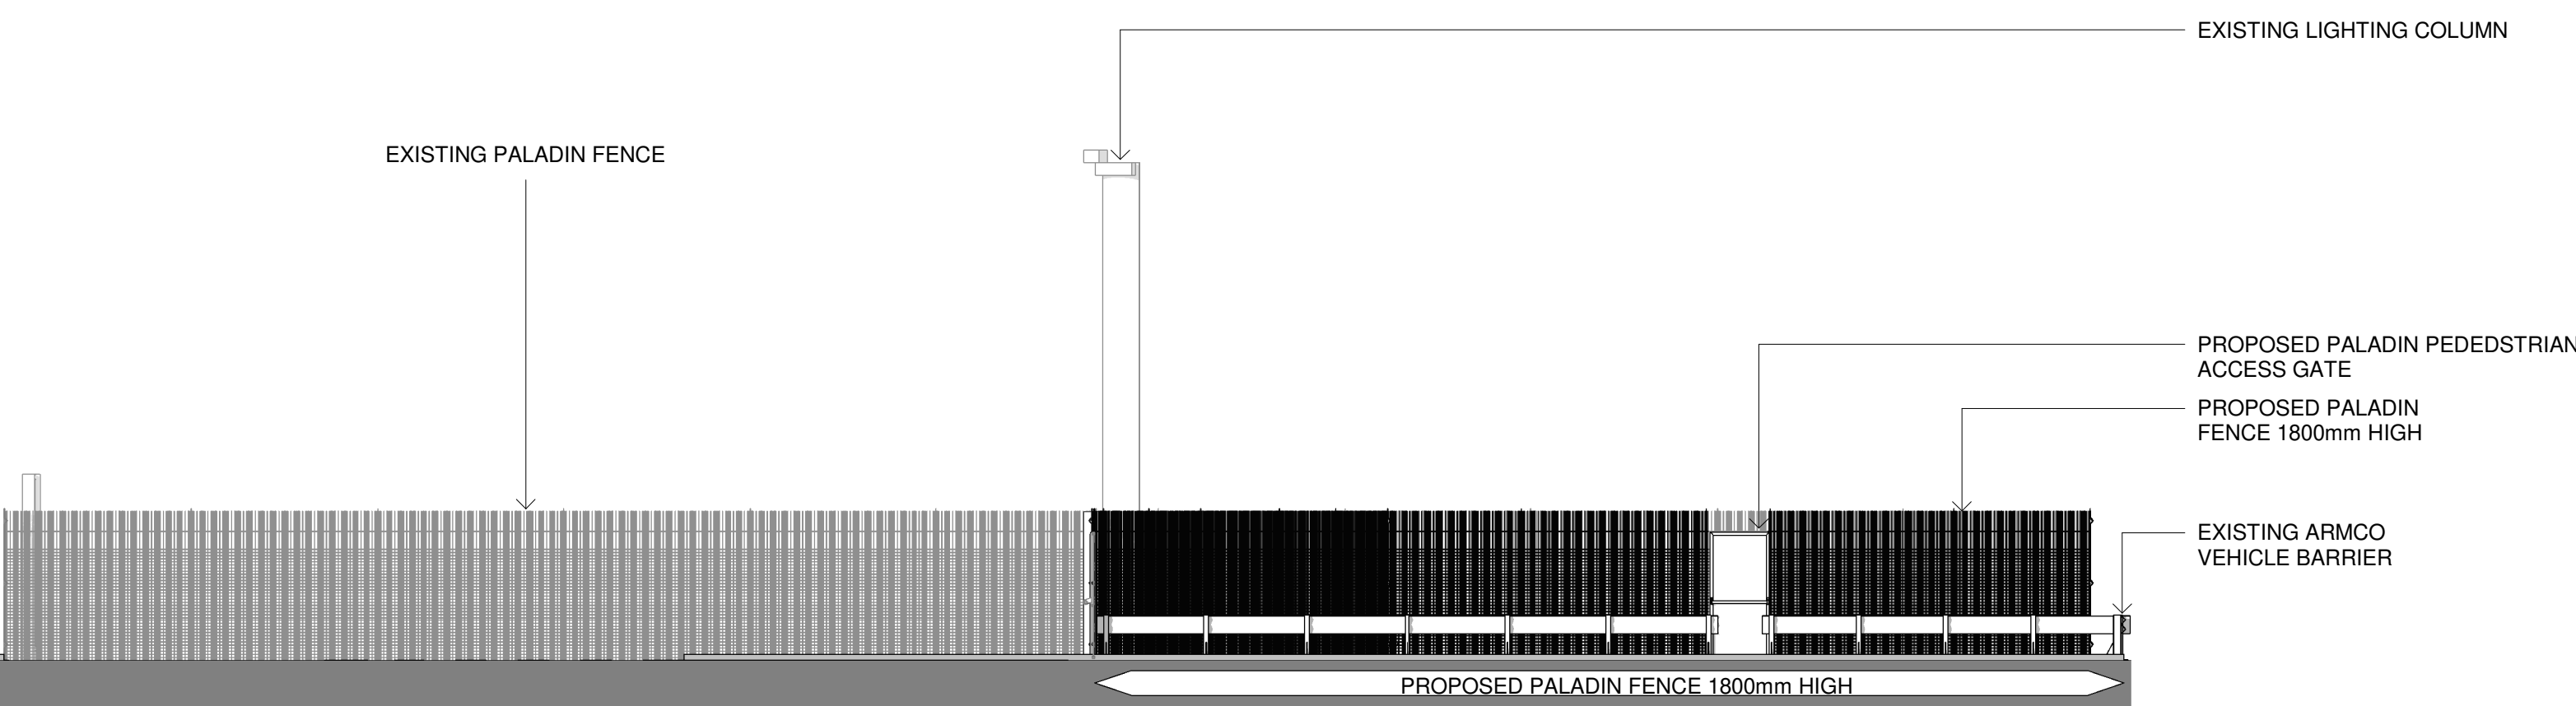


PROPOSED ELEVATION 6
1 : 100

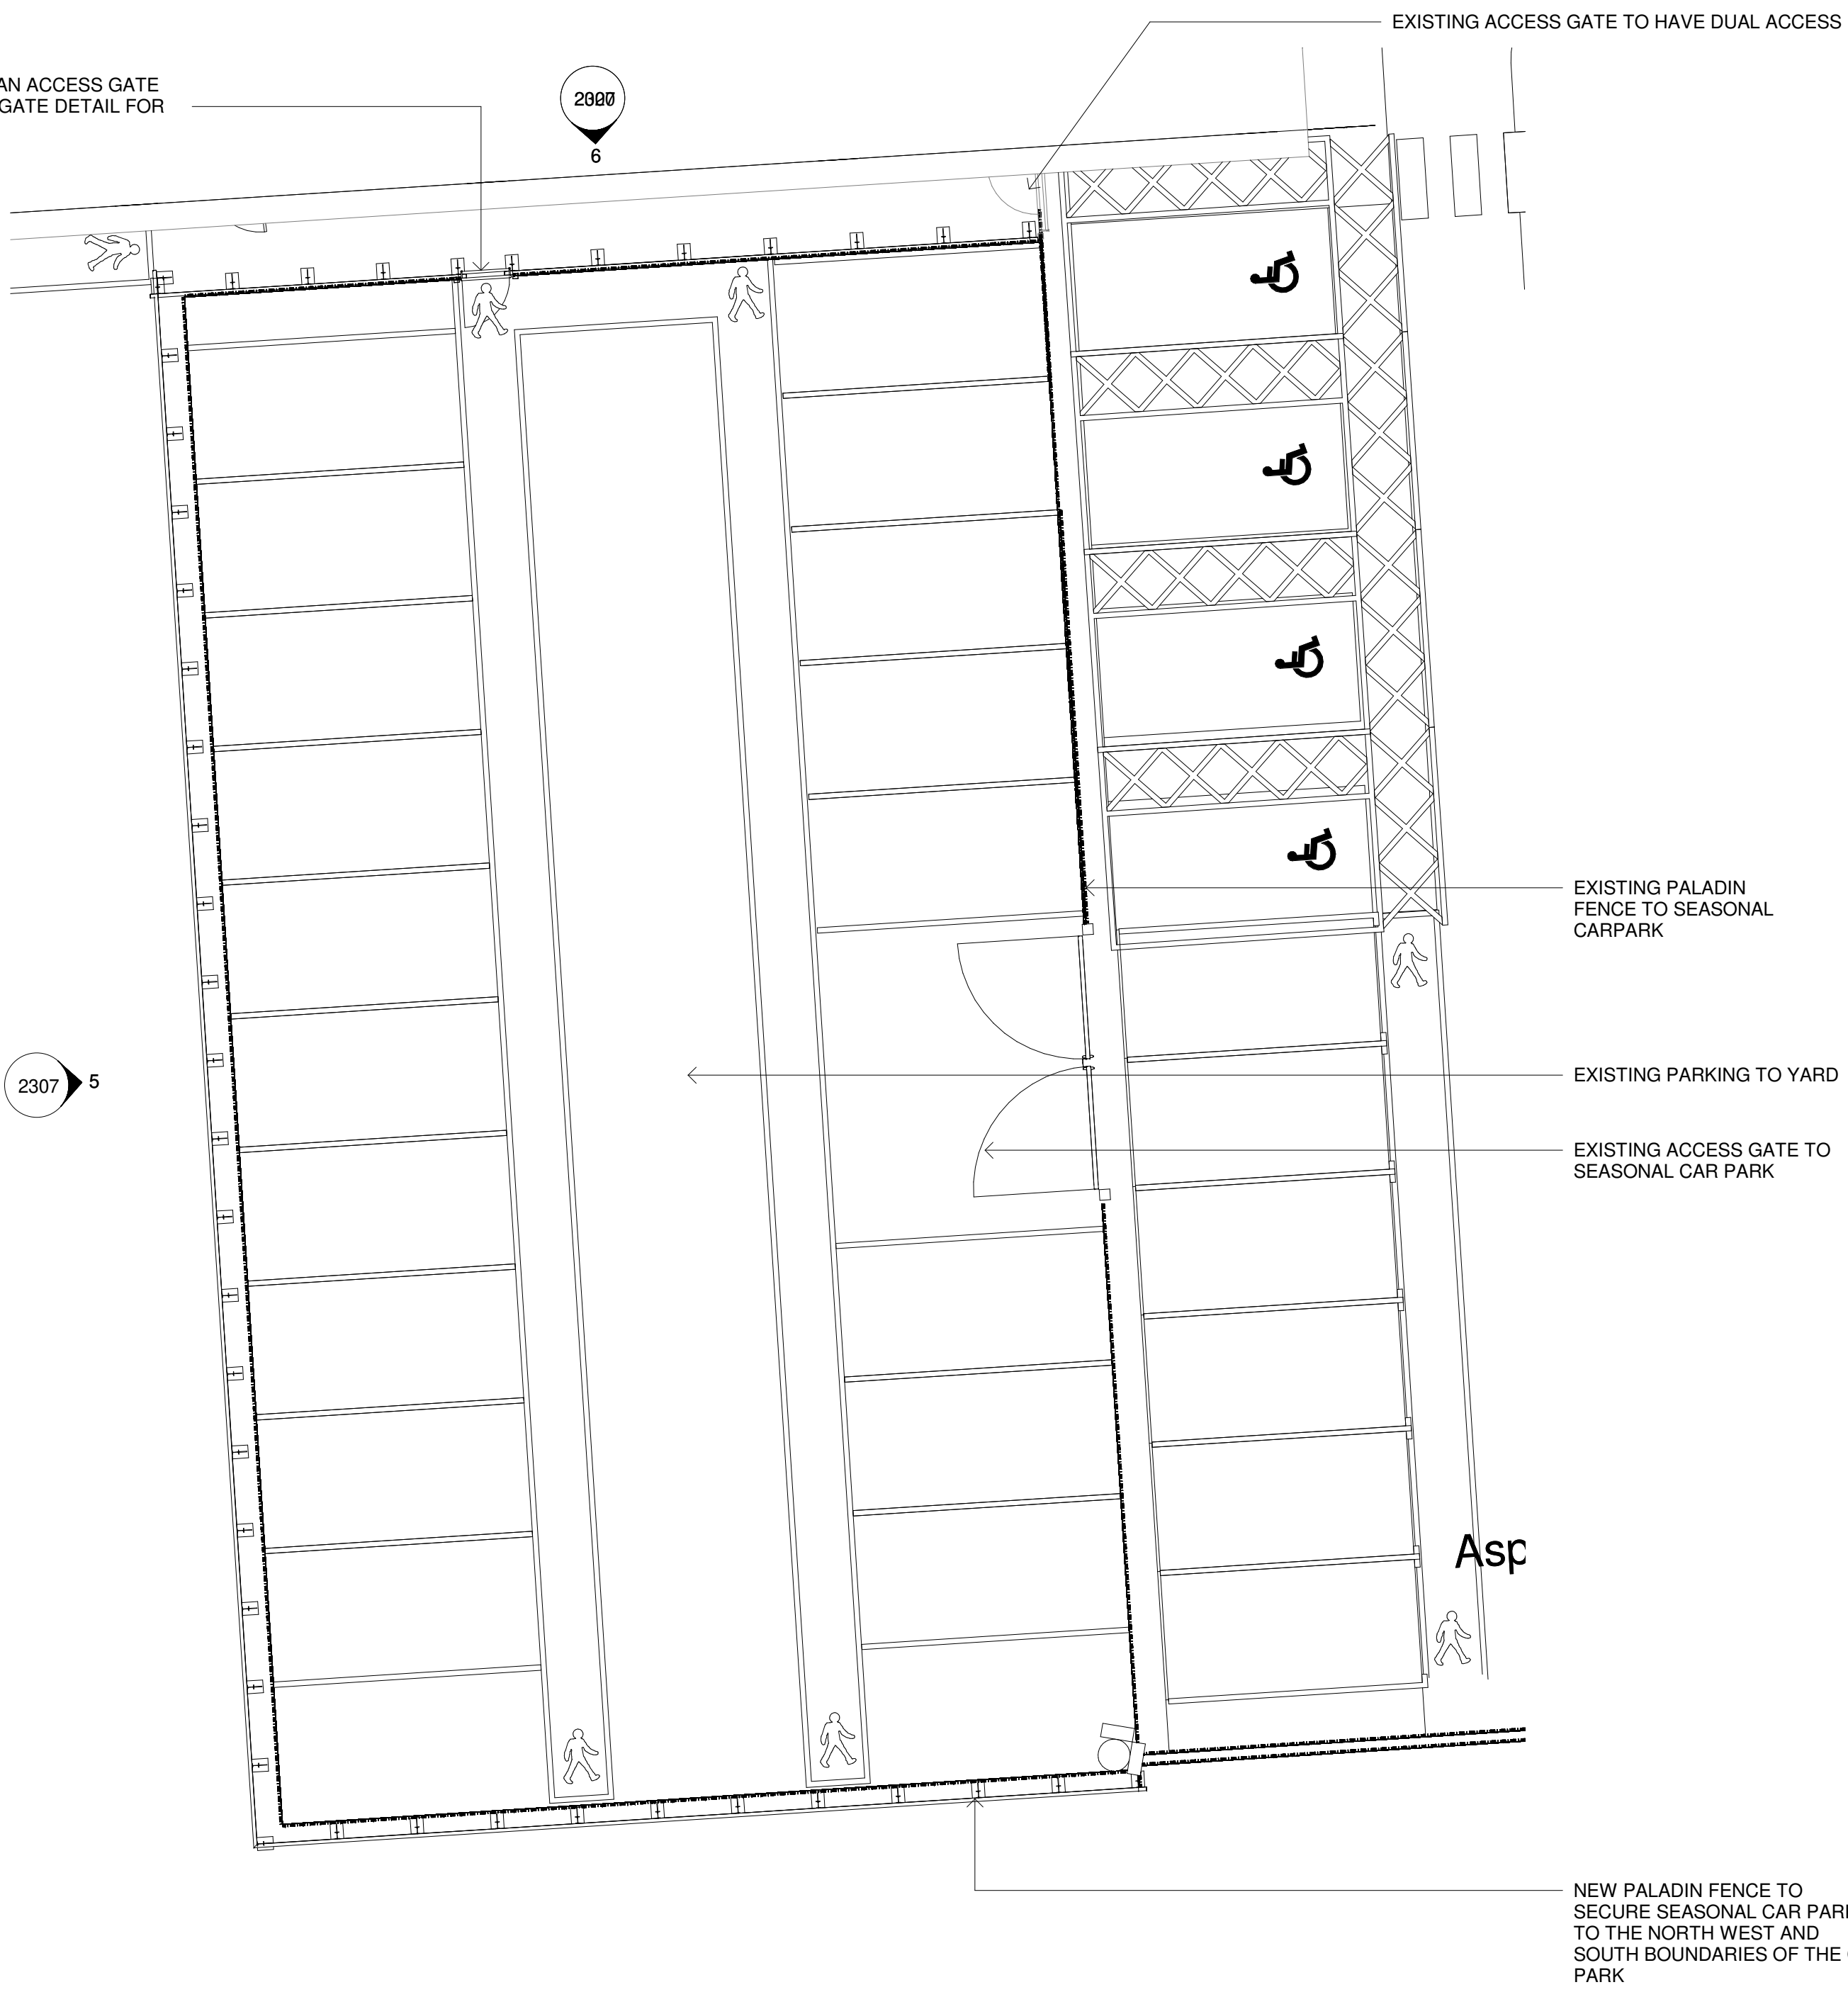

YARD FENCE PARKING AND PEDESTRIAN ACCESS GATE PLAN
1 : 100

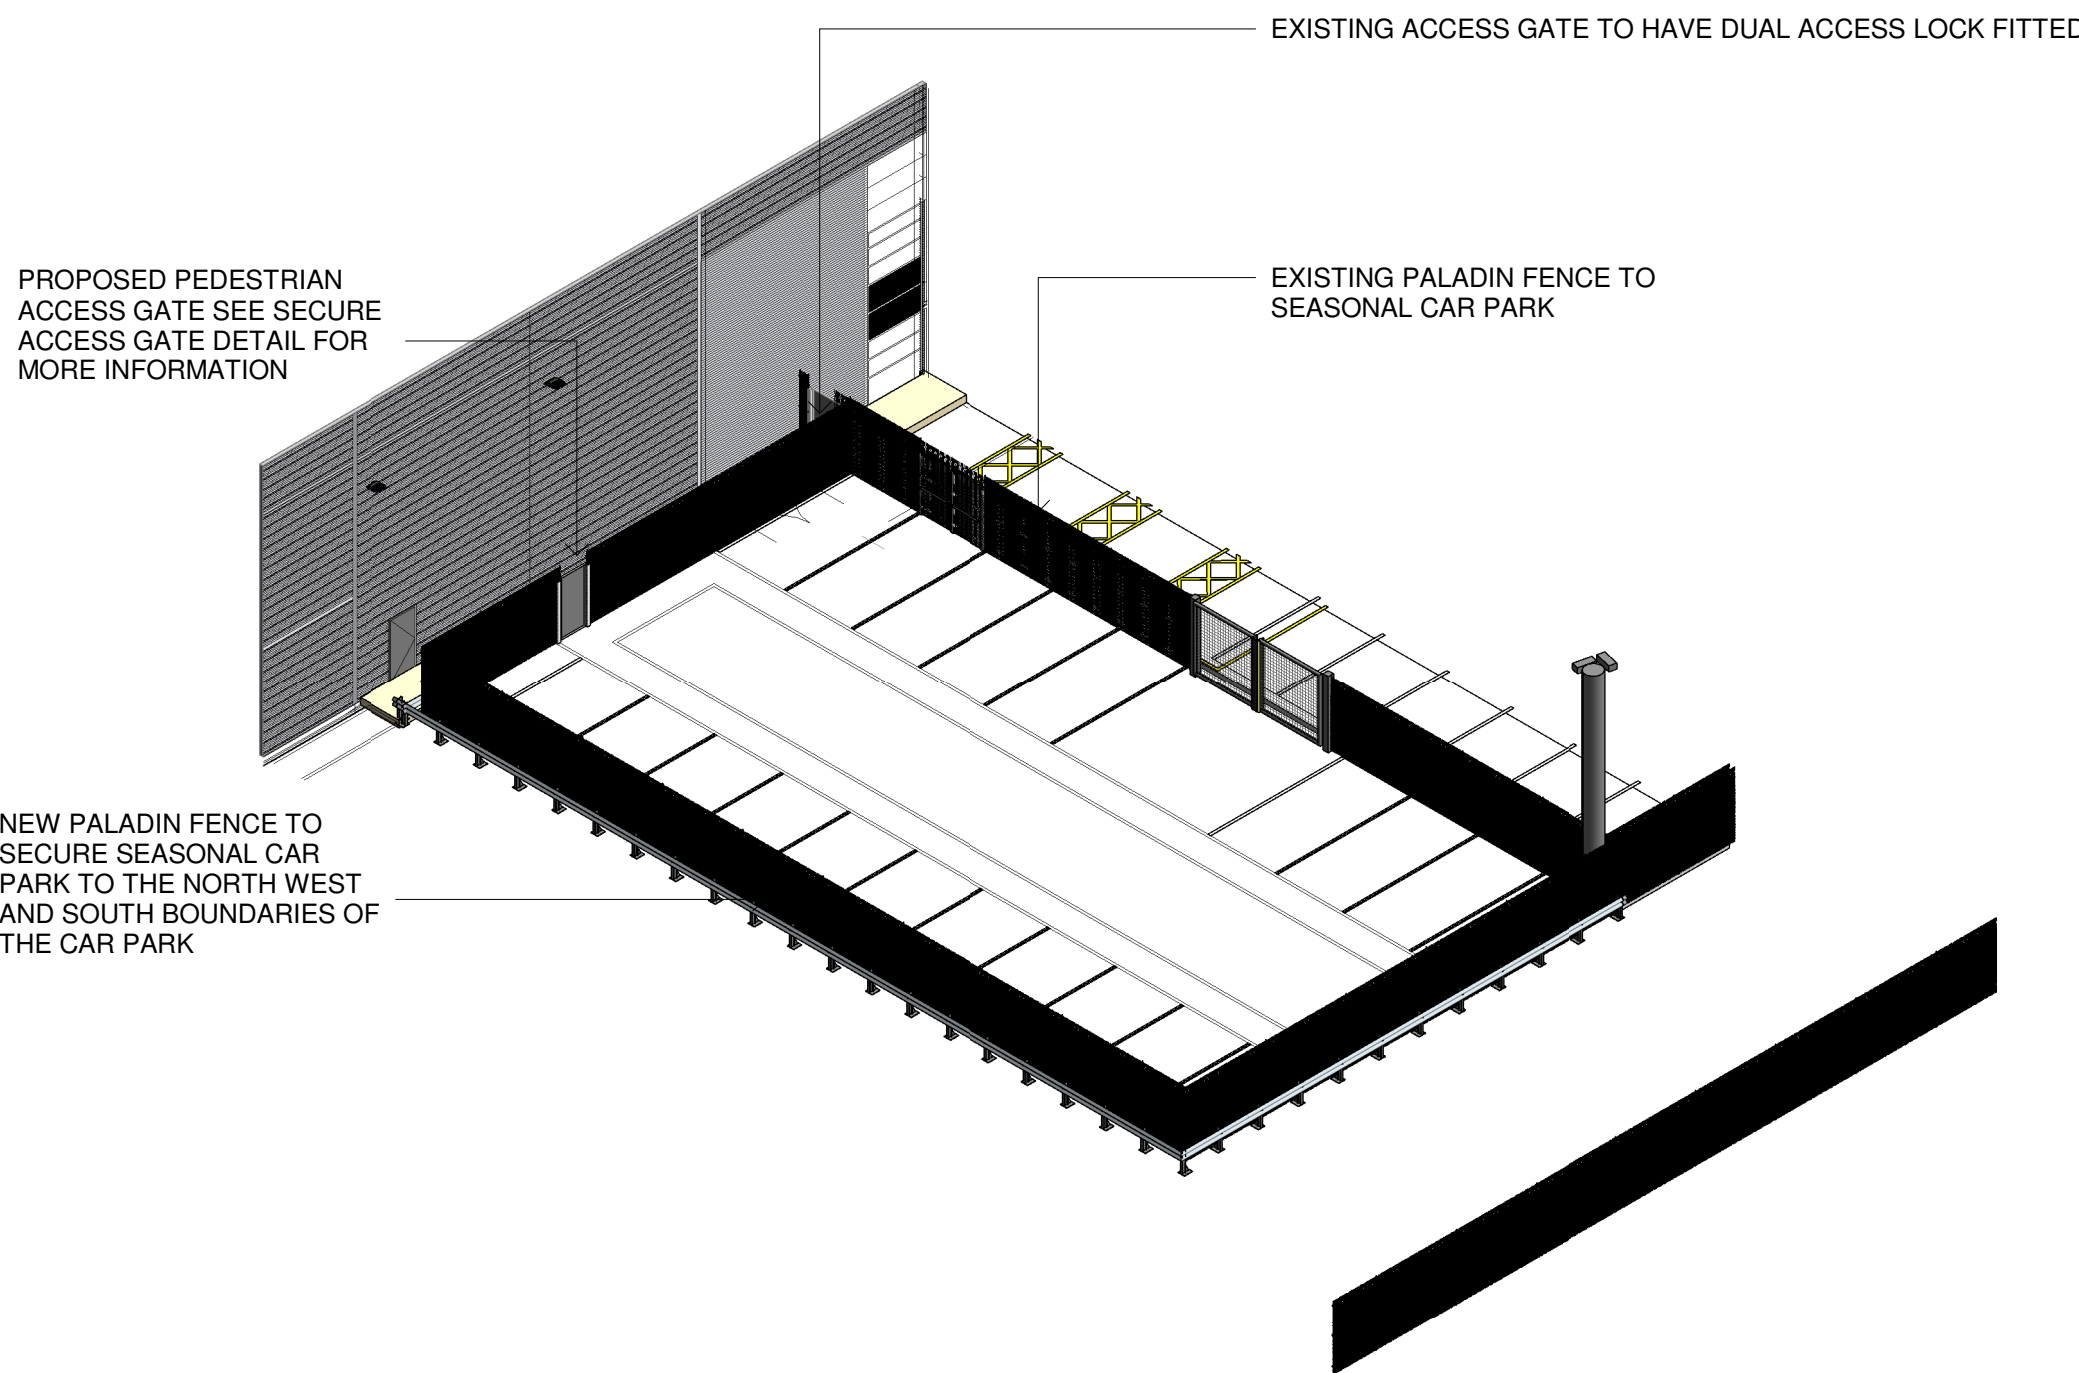

ISOMETRIC VIEW OF PROPOSED YARD FENCE PARKING AND
PEDESTRIAN ACCESS GATE

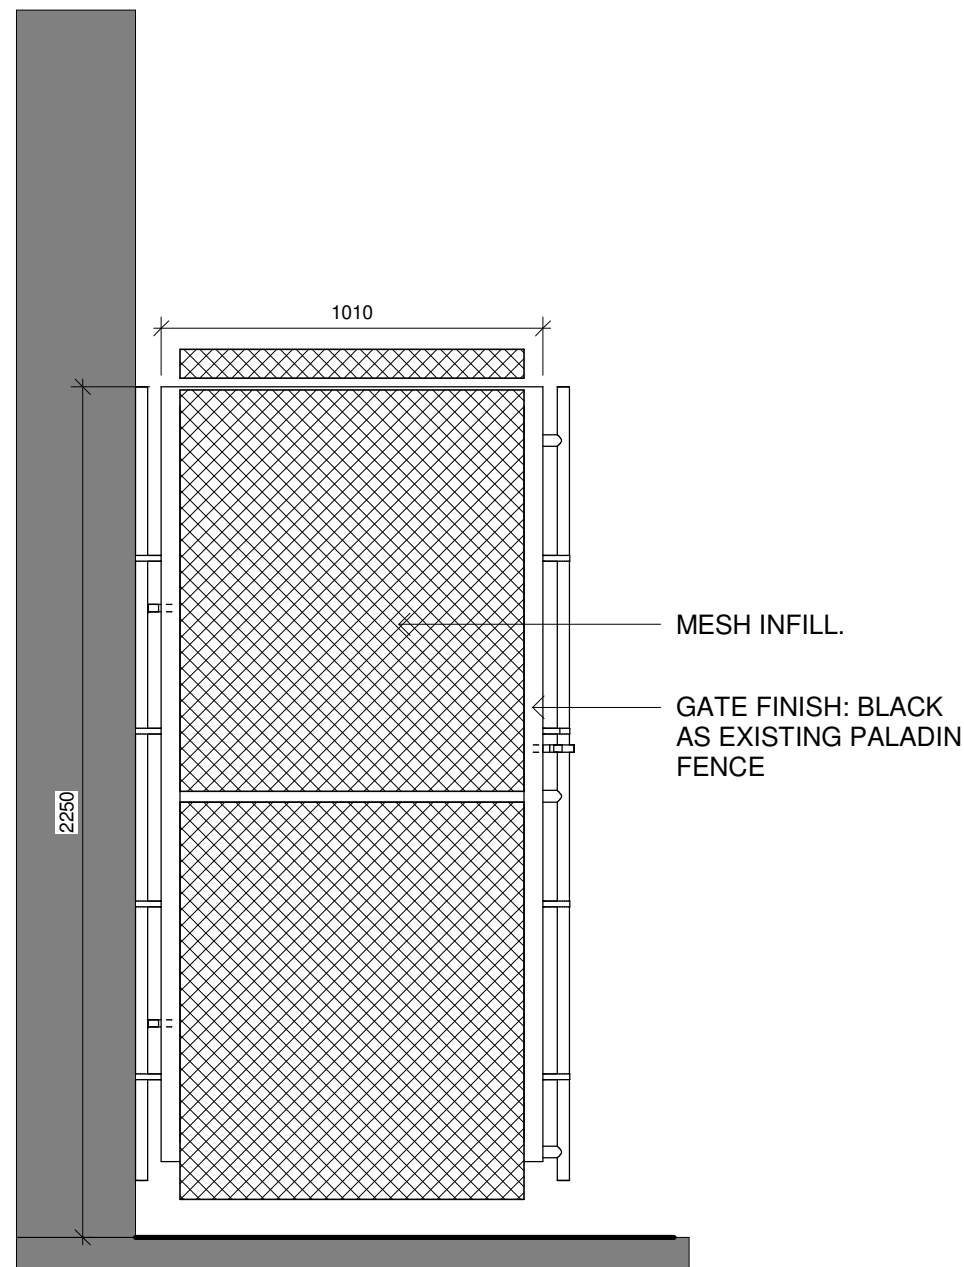

SECURE ACCESS GATE DETAIL
1 : 20

P7	ADDITIONAL REQUEST FOLLOWING COMPLETION OF AMENDMENTS TO MOVE THE RED LINE	06.10.22	CP	CP
P6	UPDATED FOLLOWING COMMENTS	06.10.22	CP	CP
P5	UPDATED FOLLOWING COMMENTS	05.10.22	CP	CP
P4	UPDATED FOLLOWING COMMENTS	03.10.22	CP	CP
P3	RED LINE UPDATED AS PER THE PL CONSULTANT'S COMMENTS	28.09.22	NMC	PL
P2	UPDATED AS PER THE PL CONSULTANT'S COMMENTS	27.09.22	NMC	PL
P1	REVISED FOLLOWING COMMENT BY DND	20.09.22	CP	CP

Rev Description Date Dm Cld

Status

PLANNING

SMR

SMALLEY MARSEY RISPIN

ARCHITECTS

Floor 2 The Exchange Station Parade Harrogate HG1 1TS

01423 707 757 admin@smrarchitects.co.uk

Project

LIVERPOOL

Client

amazonfresh

Drawing Title

PROPOSED YARD PARKING FENCE AND PEDESTRIAN ACCESS GATE

Proj Ref Origin Zone Level Type Role Num Station Rev

- - ULI2 - SMR - 21 - ZZ - DR - A - 2307 - A3 - P7

SMR Job Ref Sheet Scale Drawn

7254-21-2307 A0 NOTED CP