
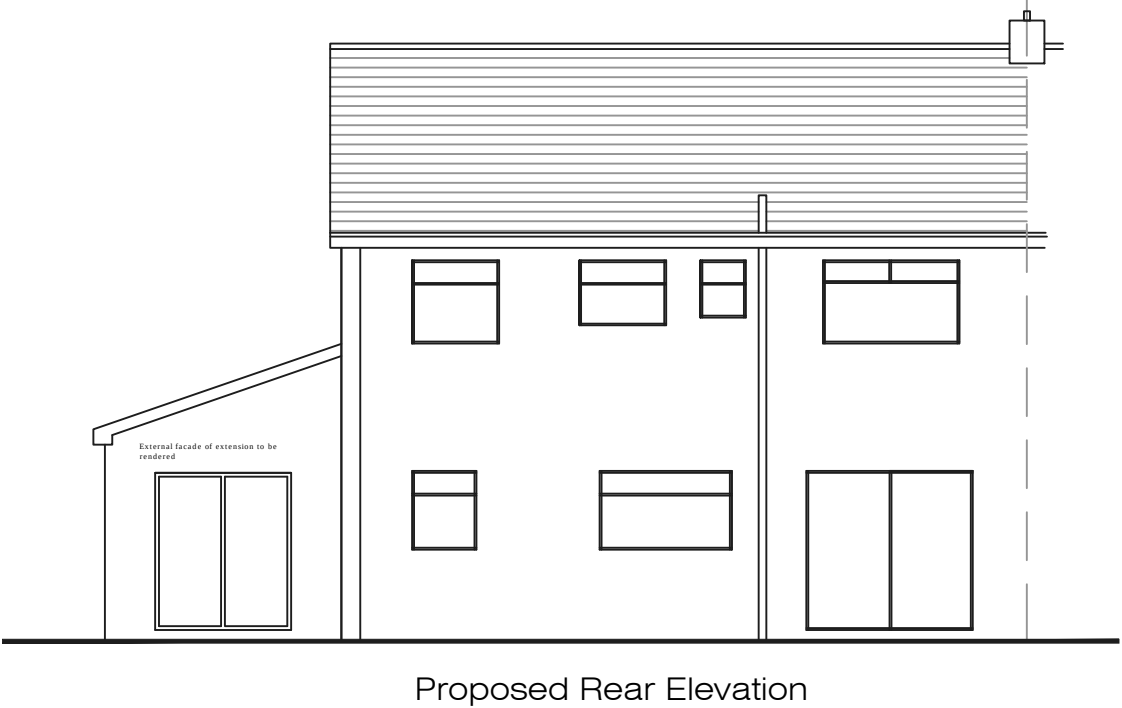


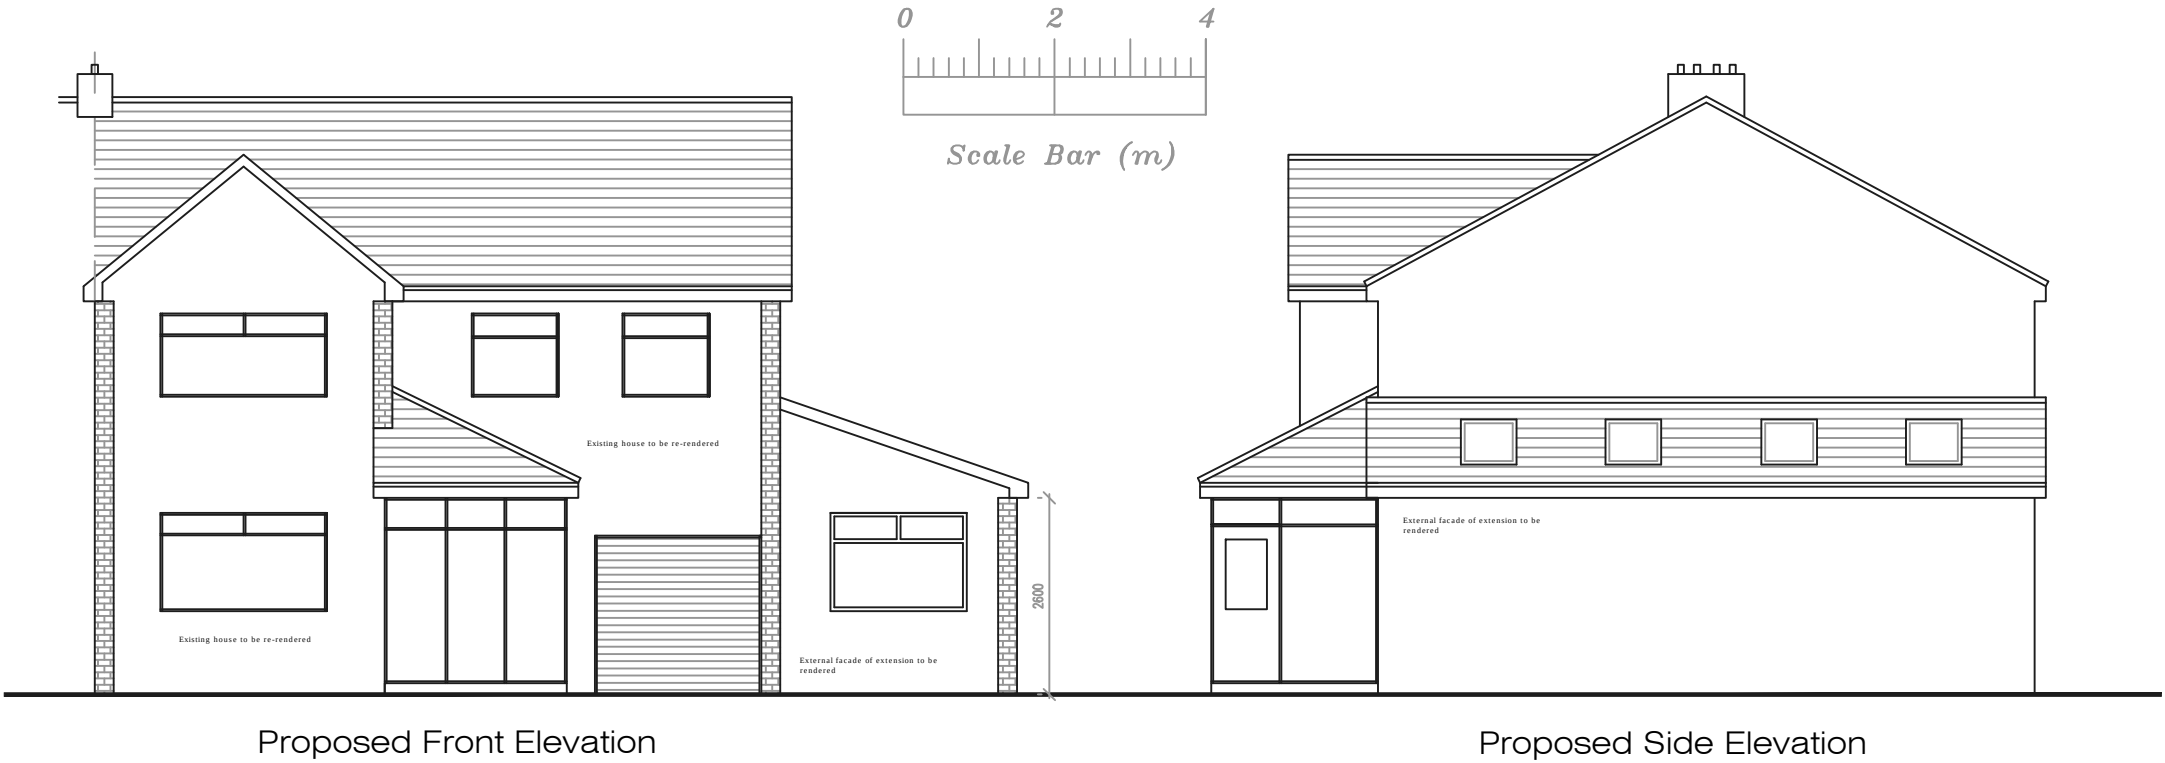

Address
33 Victoria Road, L36

Job Title
**Single storey side extension
 and rendering of house**

Drawing title
Proposed Elevations

Chkd	Appvd	date Sep '21	scale 1:100 @ A3	Dwg No. 003
------	-------	-----------------	---------------------	----------------