

KEY

- APPLICATION SITE
- APPLICATION SITE (NOT UNDER OWNERSHIP OF APPLICANTS) REQUIRING DROP KERBS TO FOOTPATHS TO FORM NEW DRIVEWAYS
- AMENITY (grass surface)
- BLACK TARMAC FOOTPATHS
- BLACK TARMAC ROAD
- 600mm SQUARE NATURAL PAVING FLAGS

16no. 2bed apartments (64m2)
4no. 1bed apartments (54m2)



TOTAL: 20 apartments

30 car parking spaces
(1.5 spaces per apartment)

Dotted blue line indicates extent of 1.1m high metal railings

Dotted purple line indicates extent of 1.8m high metal railings

Proposed site plan

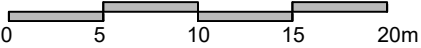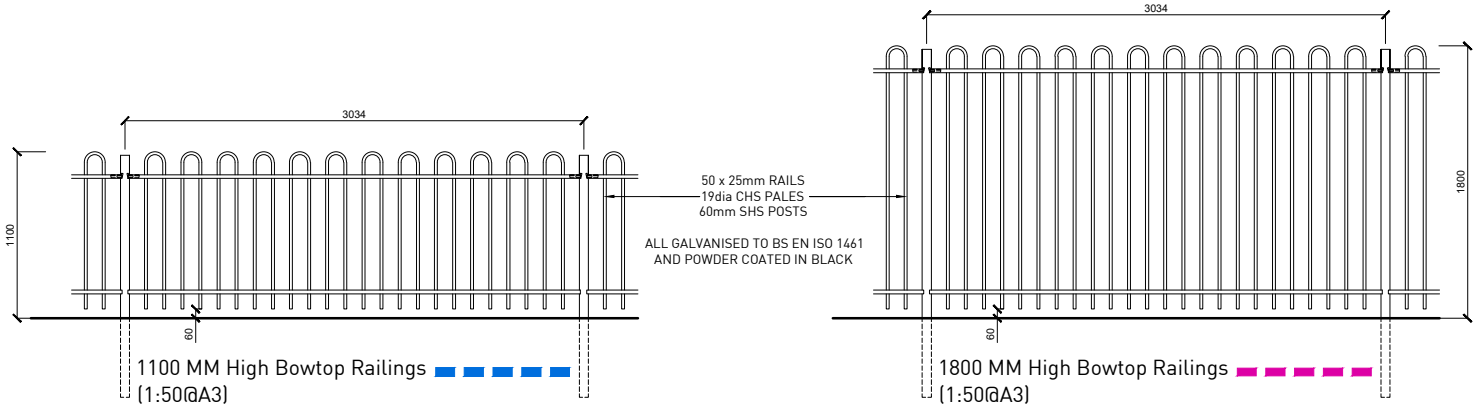

A3

Level 2
architects

Project	Former Farmer's Arms Site, Moorfield		
Title	Proposed Site Plan		
Scale	1:400	Drawing	451-1-PLN-002
Rev	F		
PLANNING APPLICATION			