



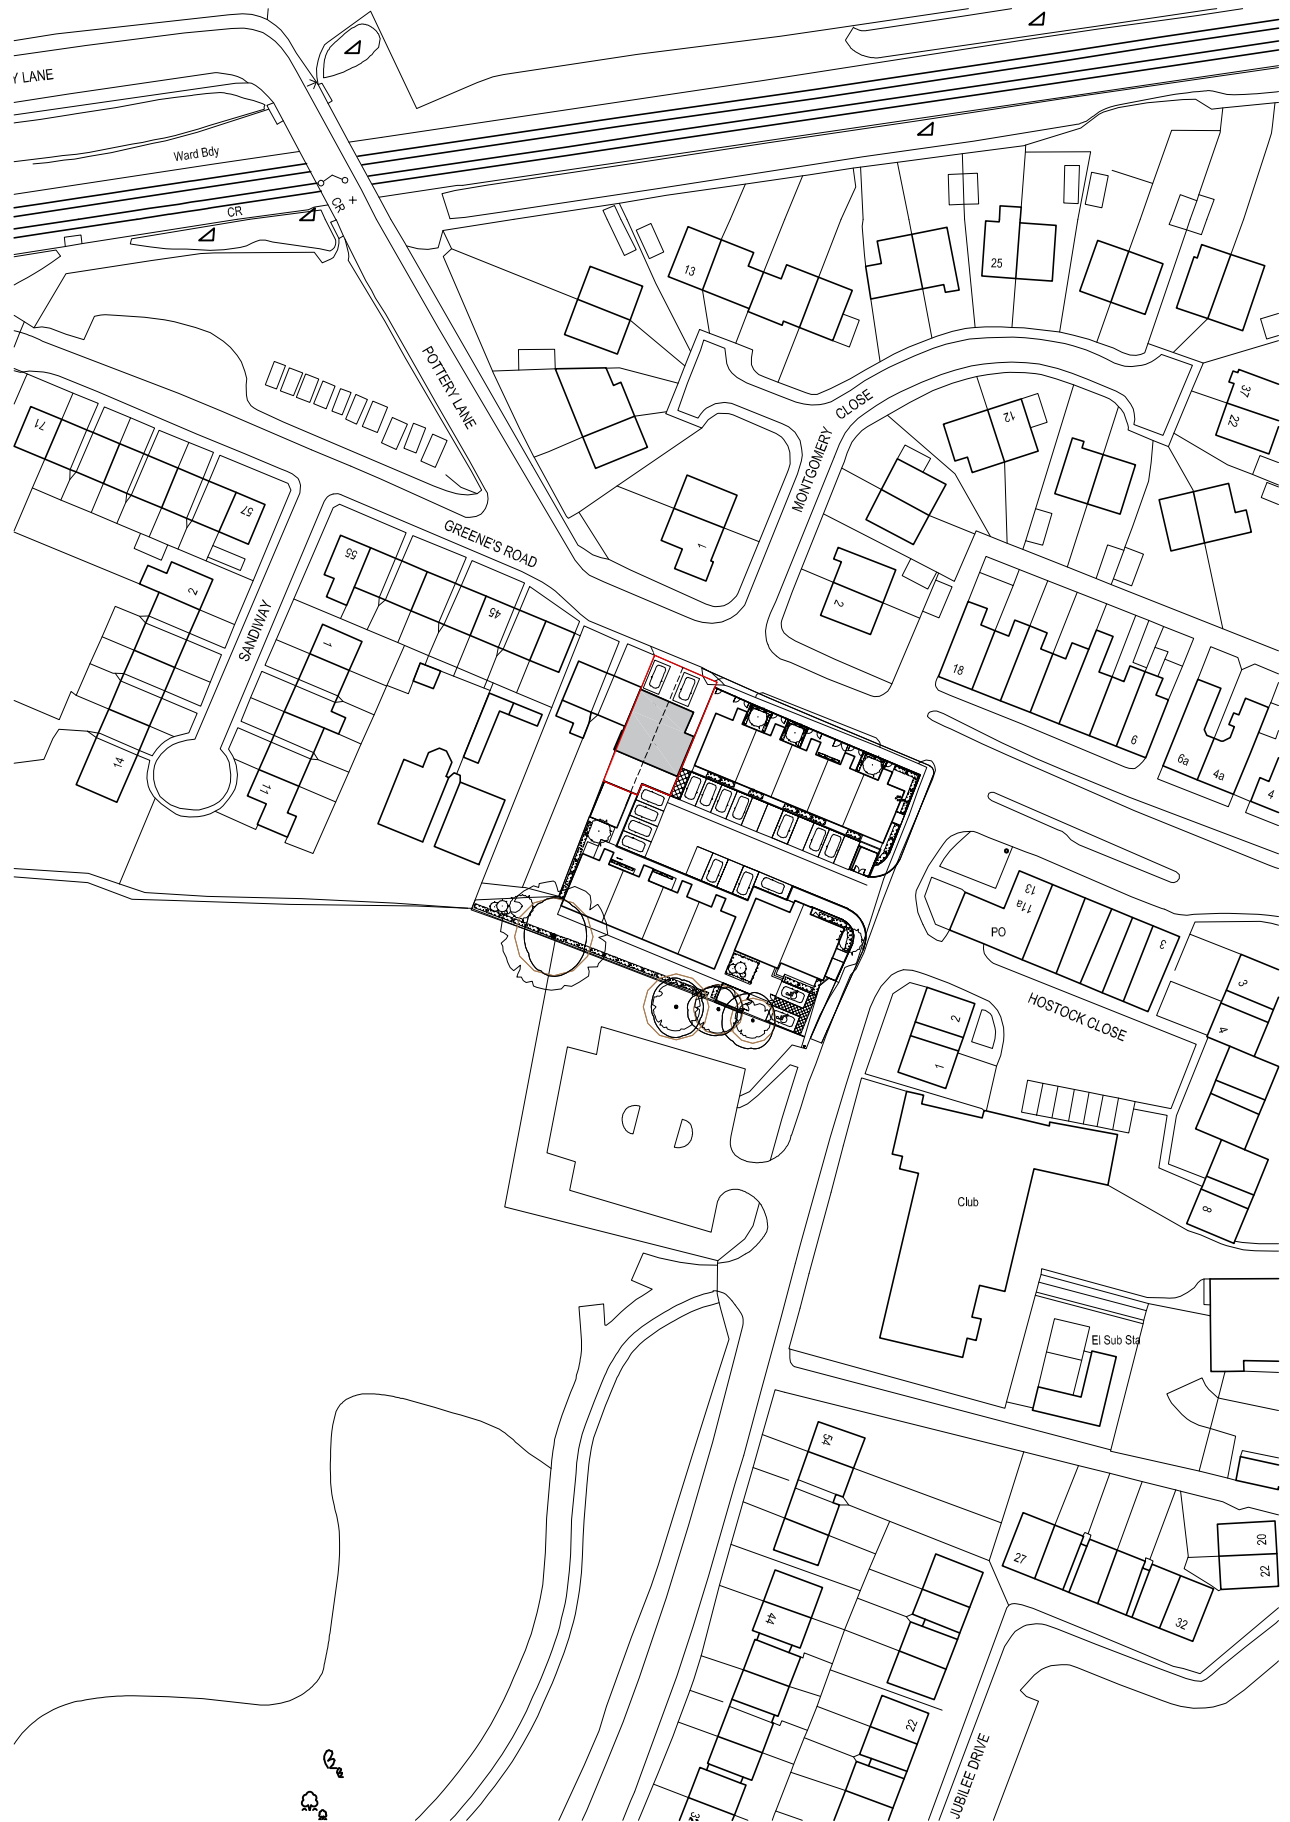



SITE LOCATION PLAN - SCALE 1:1250



©Level 2 Architects. This design and drawing is the copyright of Level 2 Architects and may not be reproduced in any form whatsoever without prior written consent. Issue of the drawing does not impart any real or implied copyright licence. This drawing must be read in conjunction with all consultants, subcontractors and specialists drawings. All dimensions must be checked on site.

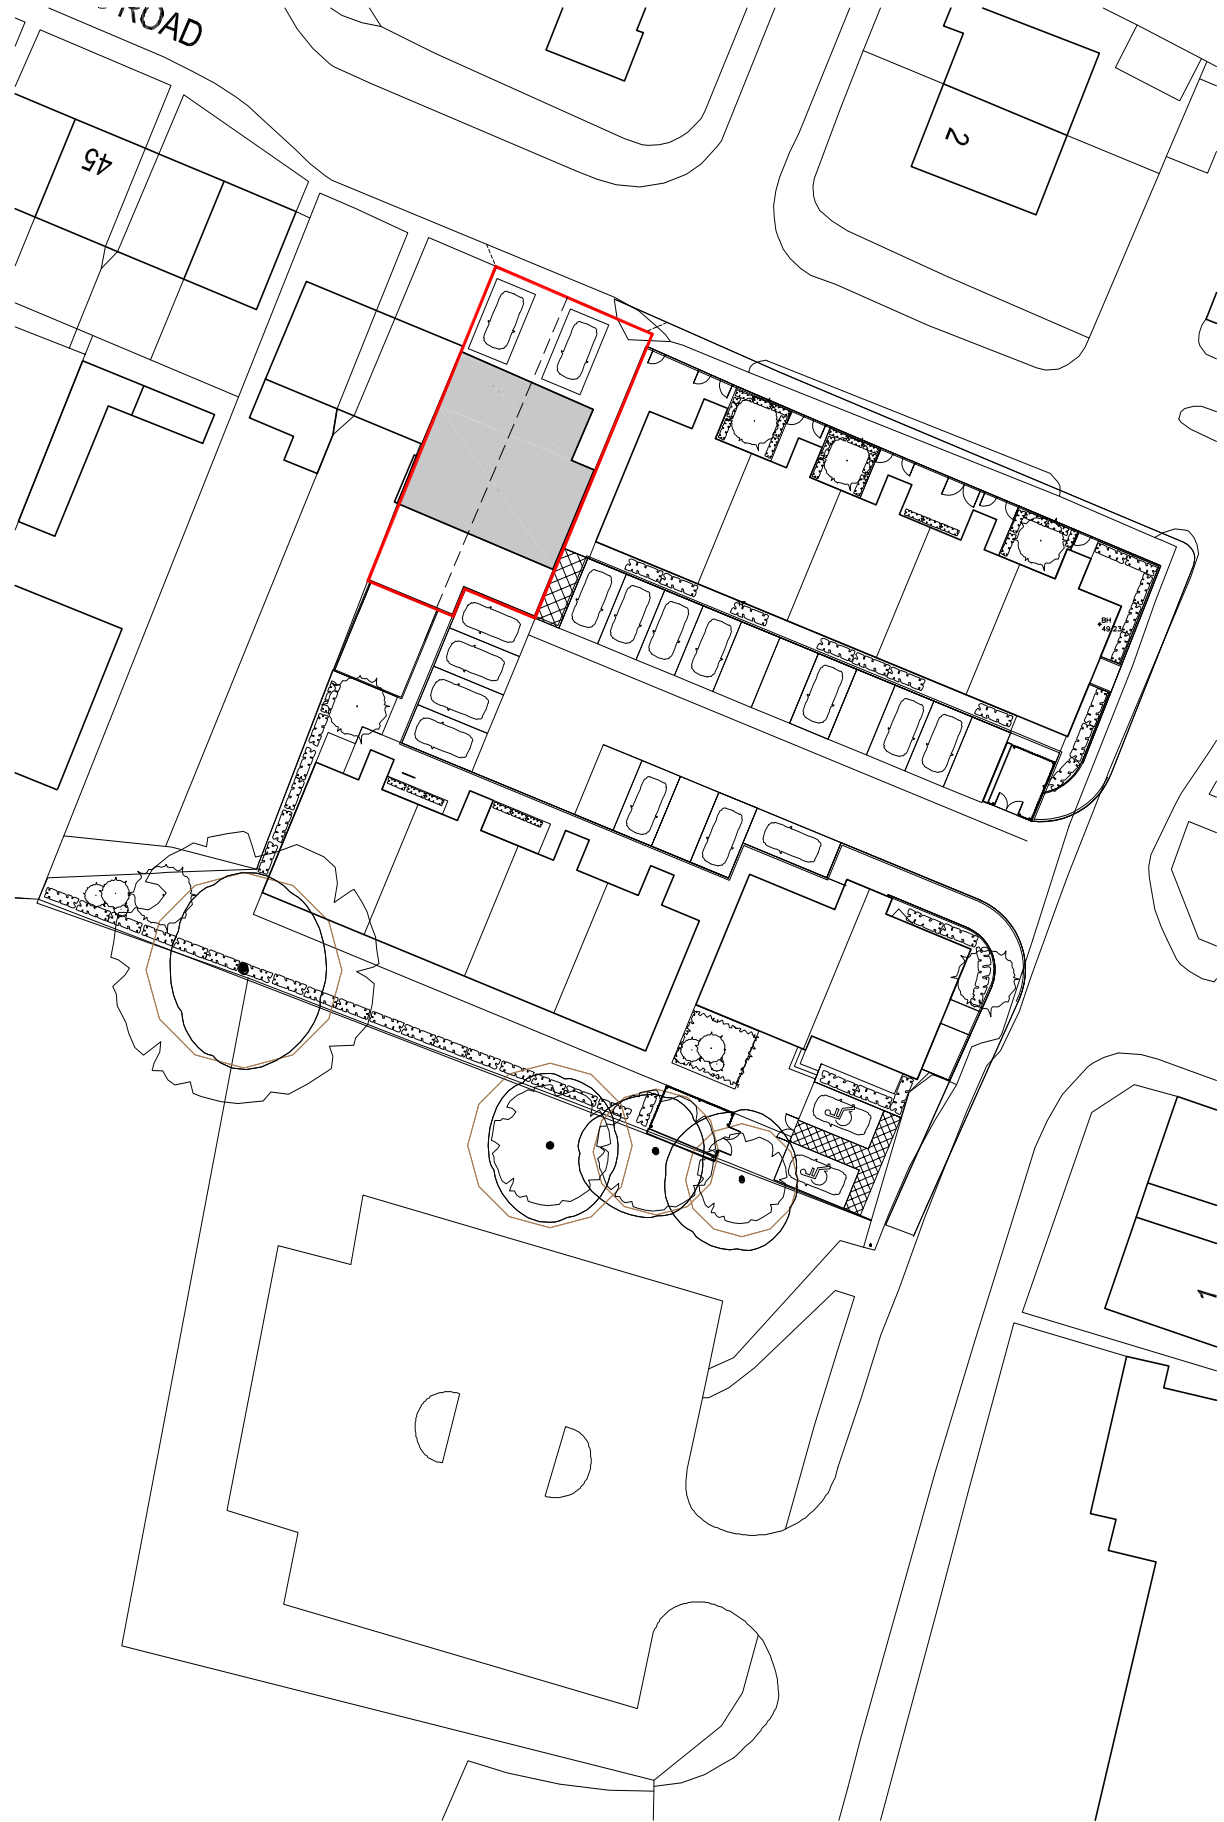

SITE LOCATION PLAN - SCALE 1:500

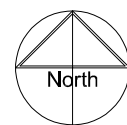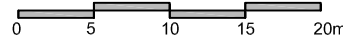

KEY
 APPLICATION SITE

A3

Project 35 Greene's Road, Whiston
Title Location Plan
Scale 1:1250 Drawing 494-1-PLN-001 Rev #
PLANNING

Level 2
architects